



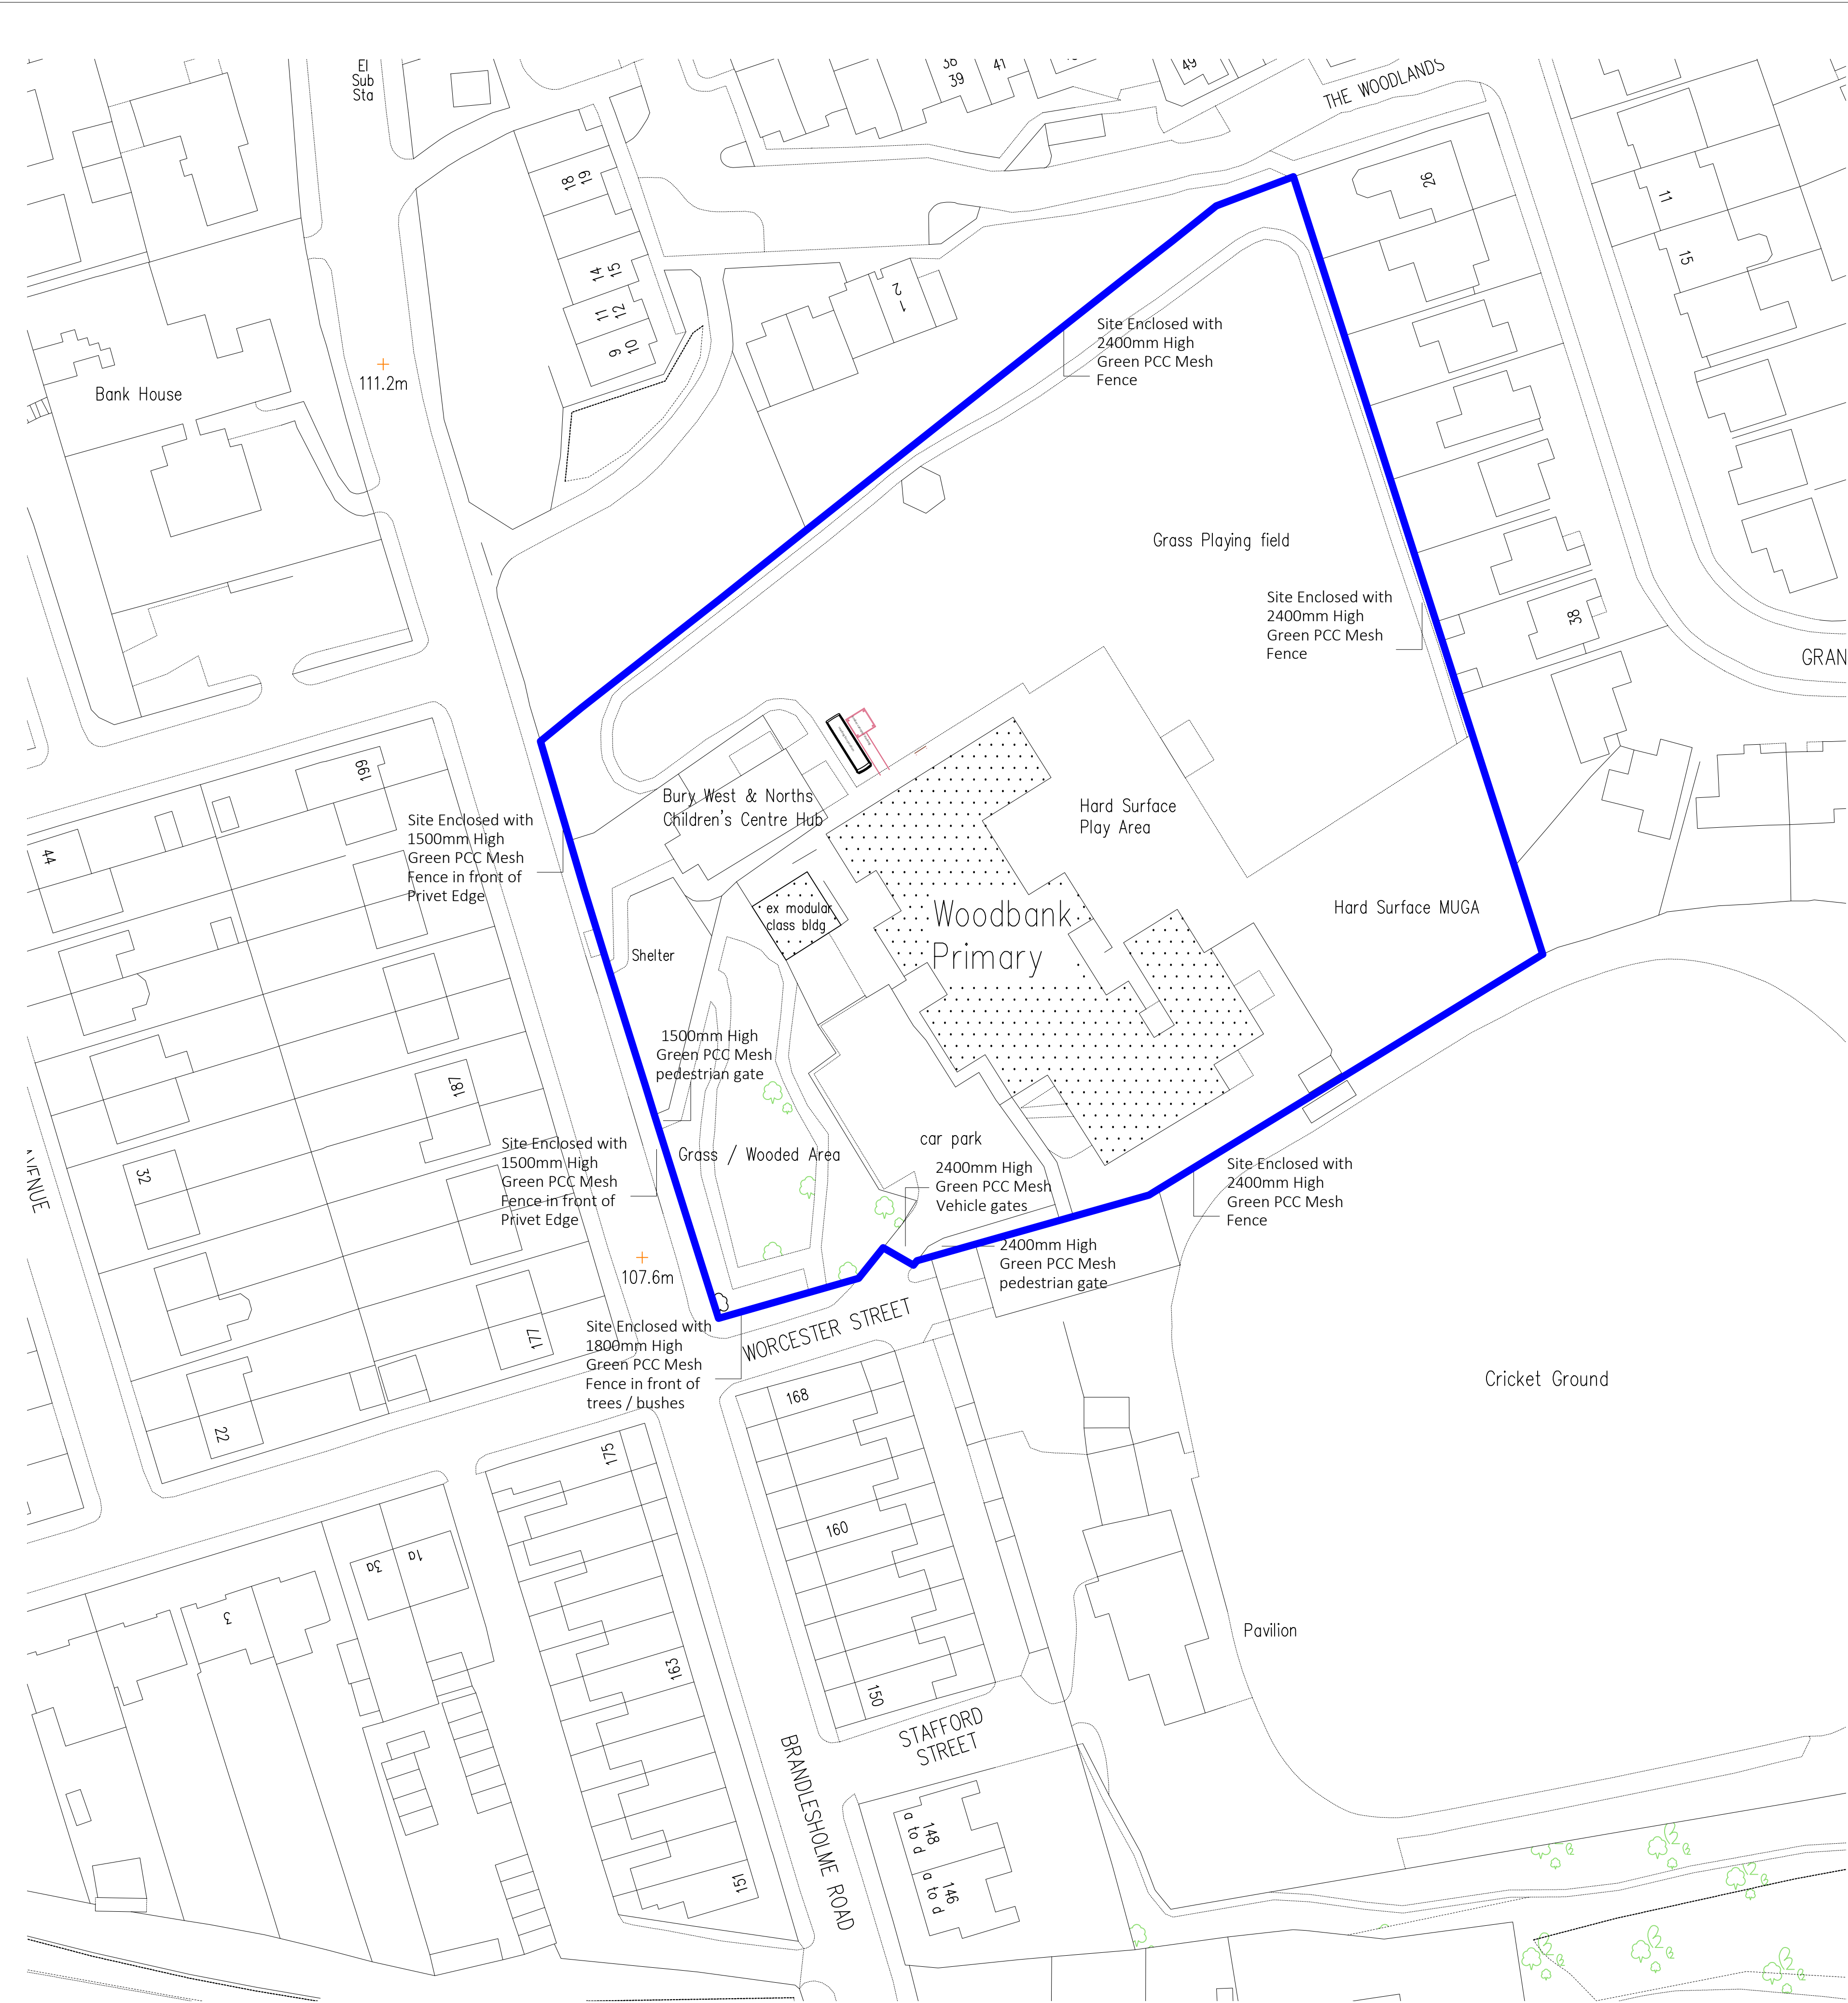



SITE PLAN

Scale 1:500

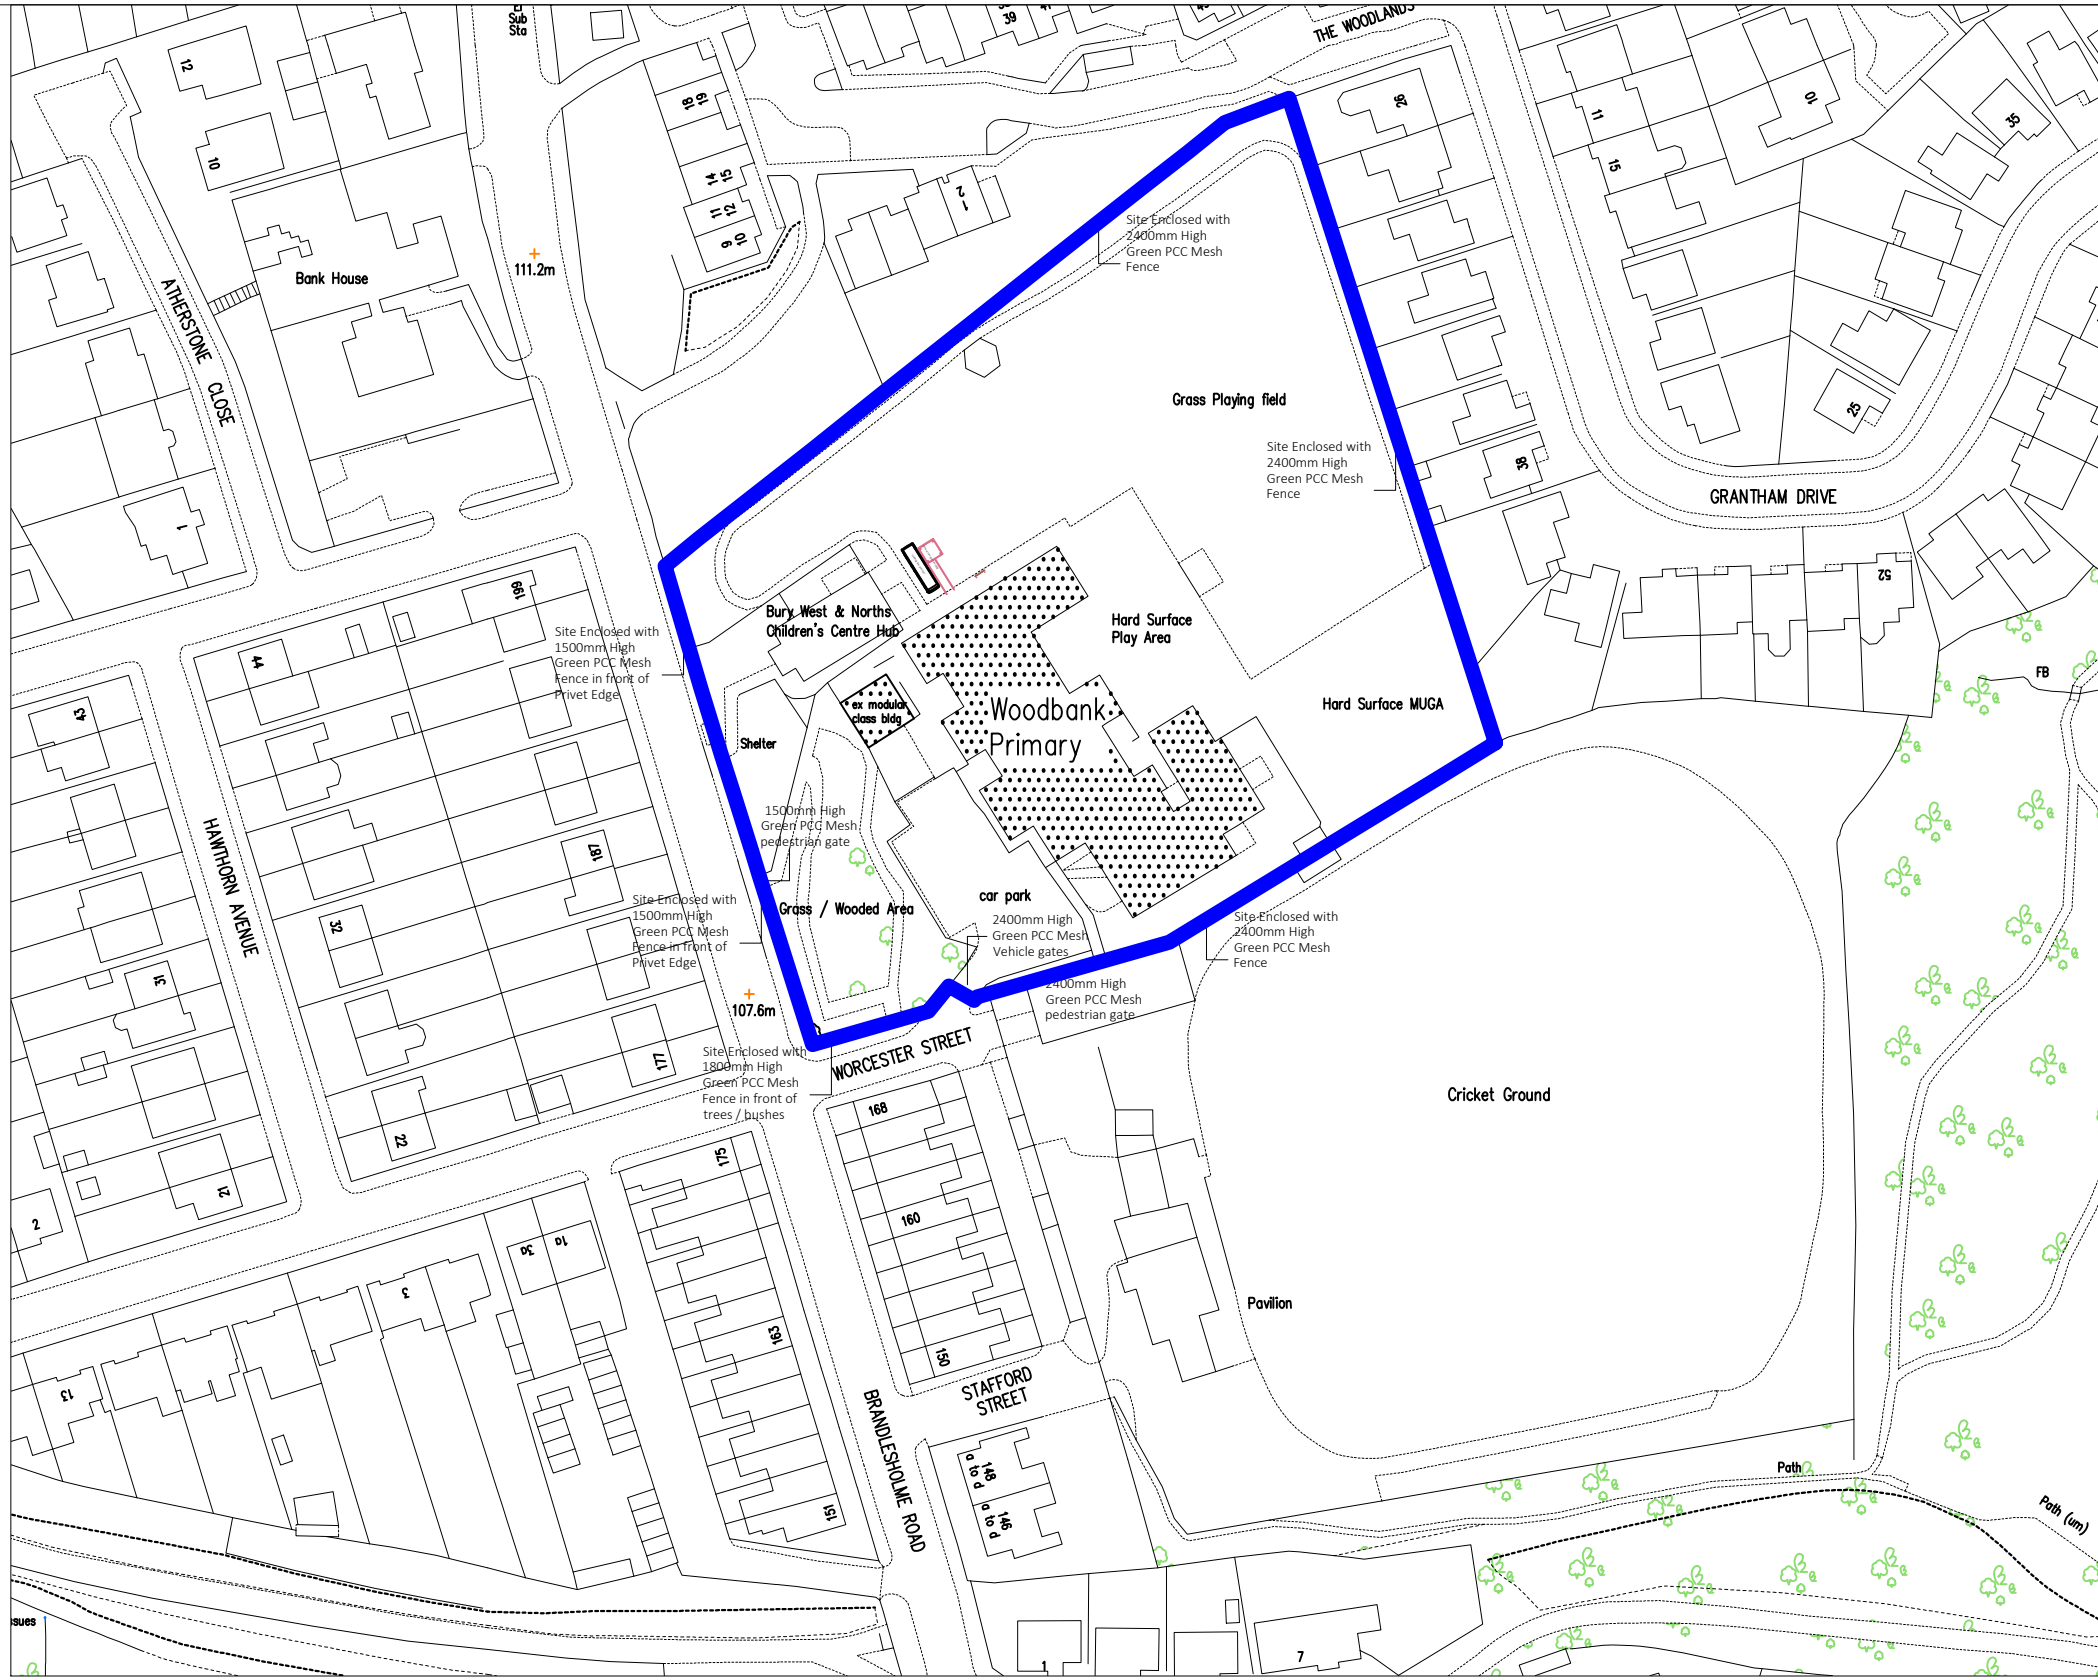

LOCATION PLAN

Scale 1:1250

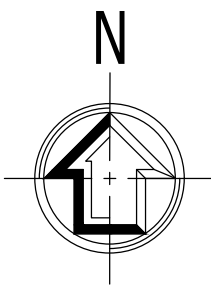 

REV	DESCRIPTION	DATE
tender issue		
This design/document has been prepared by Bury MBC Architectural Services. It should not, without prior permission, be used for any use other than the use originally intended.		
Department Of Operations Architectural Services		
Room 7, Bury Town Hall, Knowsley Street, Bury, Lancs BL9 0SW		
Bury Prestwich Radcliffe Ramsbottom Tottington Whitefield		
PROJECT TITLE: Woodbank Primary School Brandleholme Road, Bury. BL8 1AX New SEN Modular Building & Works		
DRAWING TITLE: Existing Site and Location Plan		
DRAWN BY:	RV-M	DATE: 01/23
CHECKED BY:	NB	DATE: 01/23
SCALE:	1:1250, 1:500 @ A1	
DRAWING NUMBER:		
E 22308E A 01		
DEPT	CODE	DRAWING REF. REV