


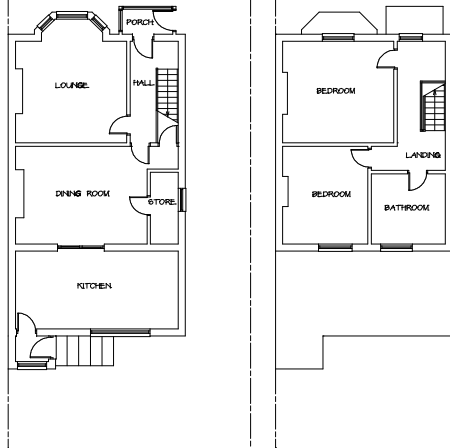


EXISTING GROUND FLOOR PLAN 1 : 100


EXISTING FIRST FLOOR PLAN 1 : 100



EXISTING ELEVATIONS 1 : 100

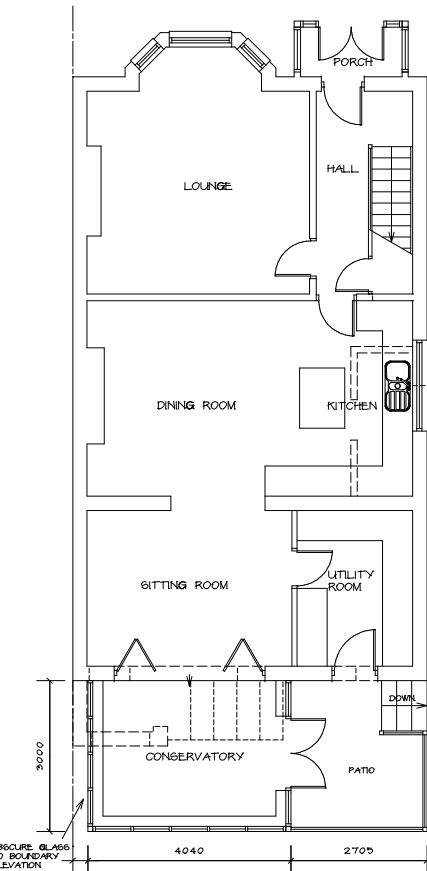


PROPOSED GROUND FLOOR PLAN 1 : 50

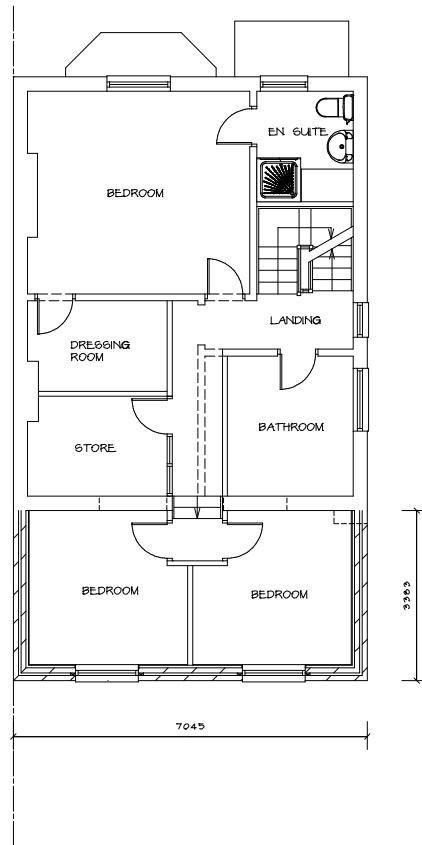

PROPOSED FIRST FLOOR PLAN 1 : 50


PROPOSED ELEVATIONS 1 : 100

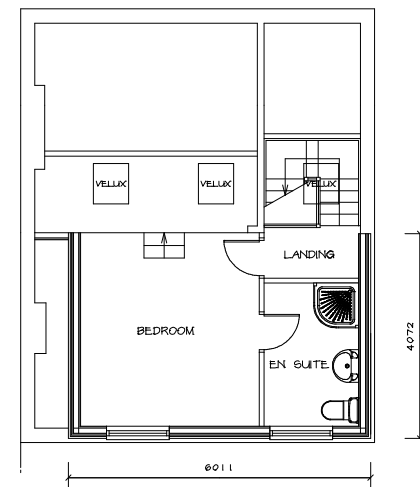

PROPOSED SECOND FLOOR PLAN 1 : 50



LOCATION PLAN 1 : 1250

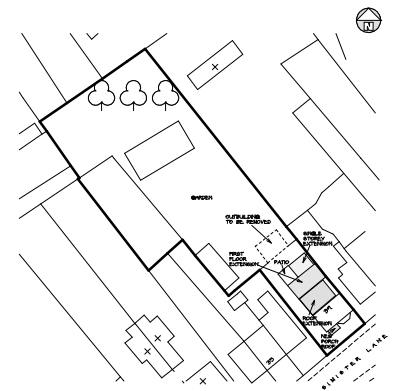

SITE PLAN 1 : 500

MATERIALS
ROOFS
 EXISTING AND NEW PITCHED ROOFS - MARLEY GREY CONCRETE TILES
 REAR ROOF EXTENSION ROOF - FELT FLAT ROOF
 EXTERNAL WALLS
 SINGLE STOREY AND FIRST FLOOR EXTENSIONS - BRICKWORK AND RENDER TO MATCH EXISTING
 REAR ROOF EXTENSION - VERTICAL TILE HANGING TO MATCH COLOUR OF MAIN ROOF

Telephone 0161 643 2422

Northside Plans Ltd

Planning and Building Design

116 Simister Lane Prestwich Manchester M25 2SB

Project

FIRST FLOOR FLOOR AND SINGLE STOREY REAR EXTENSION, RAISED PATIO AREA, REAR ROOF EXTENSION AND NEW ROOF TO FRONT PORCH

Title

FLOOR PLANS, ELEVATIONS AND SITE PLAN - DRAFT PLAN

Scale 1:50 1:100 1:500 (A1) Date 04/2016
 Drawn by NIGEL TAMS Dwg.no. 3/16/L/1A