



SITE LOCATION
(Scale 1:50000)

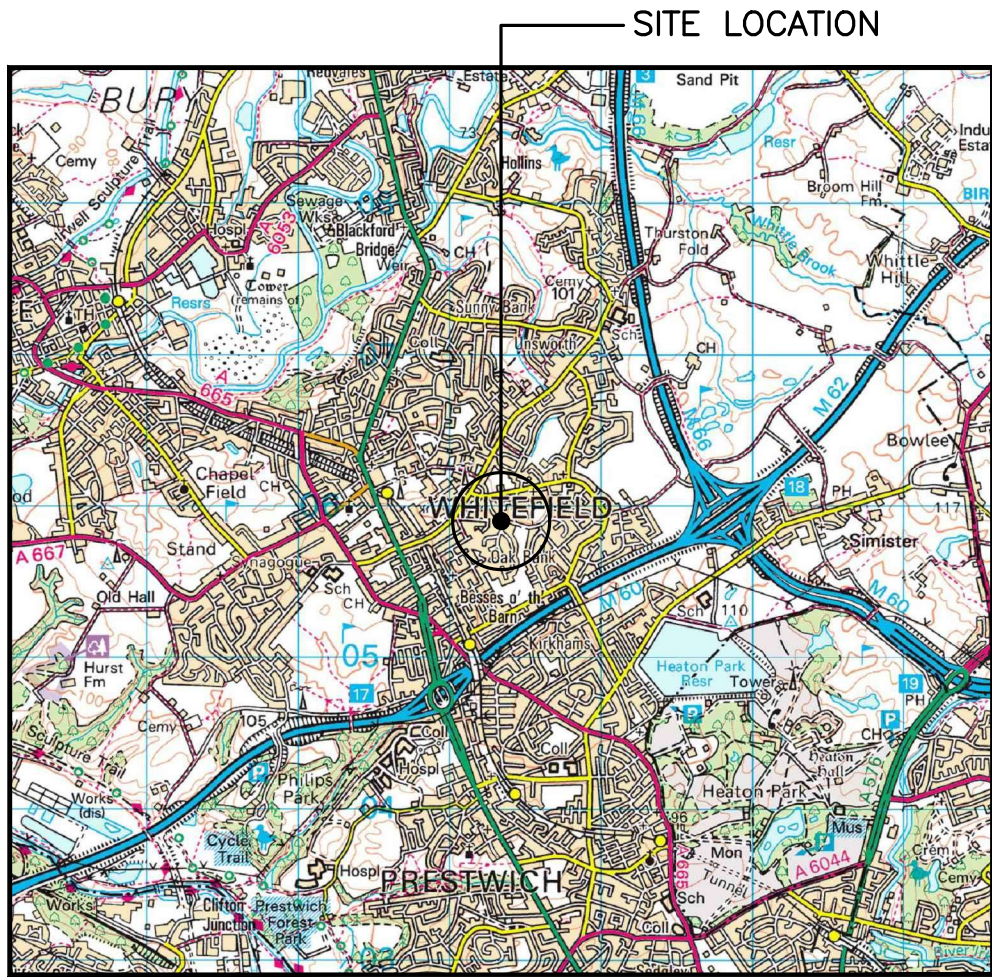

SITE PHOTOGRAPH


The drawings comply with TEF Standard ICNIRP guidelines.
Designed in accordance with CORNERSTONE document: SDN0007 v1.0 & SDN0008 v5.1

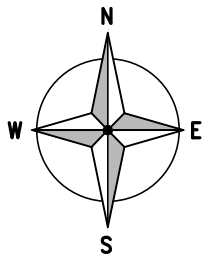

406000

405900

— = Right of Access
— = Public Access Route

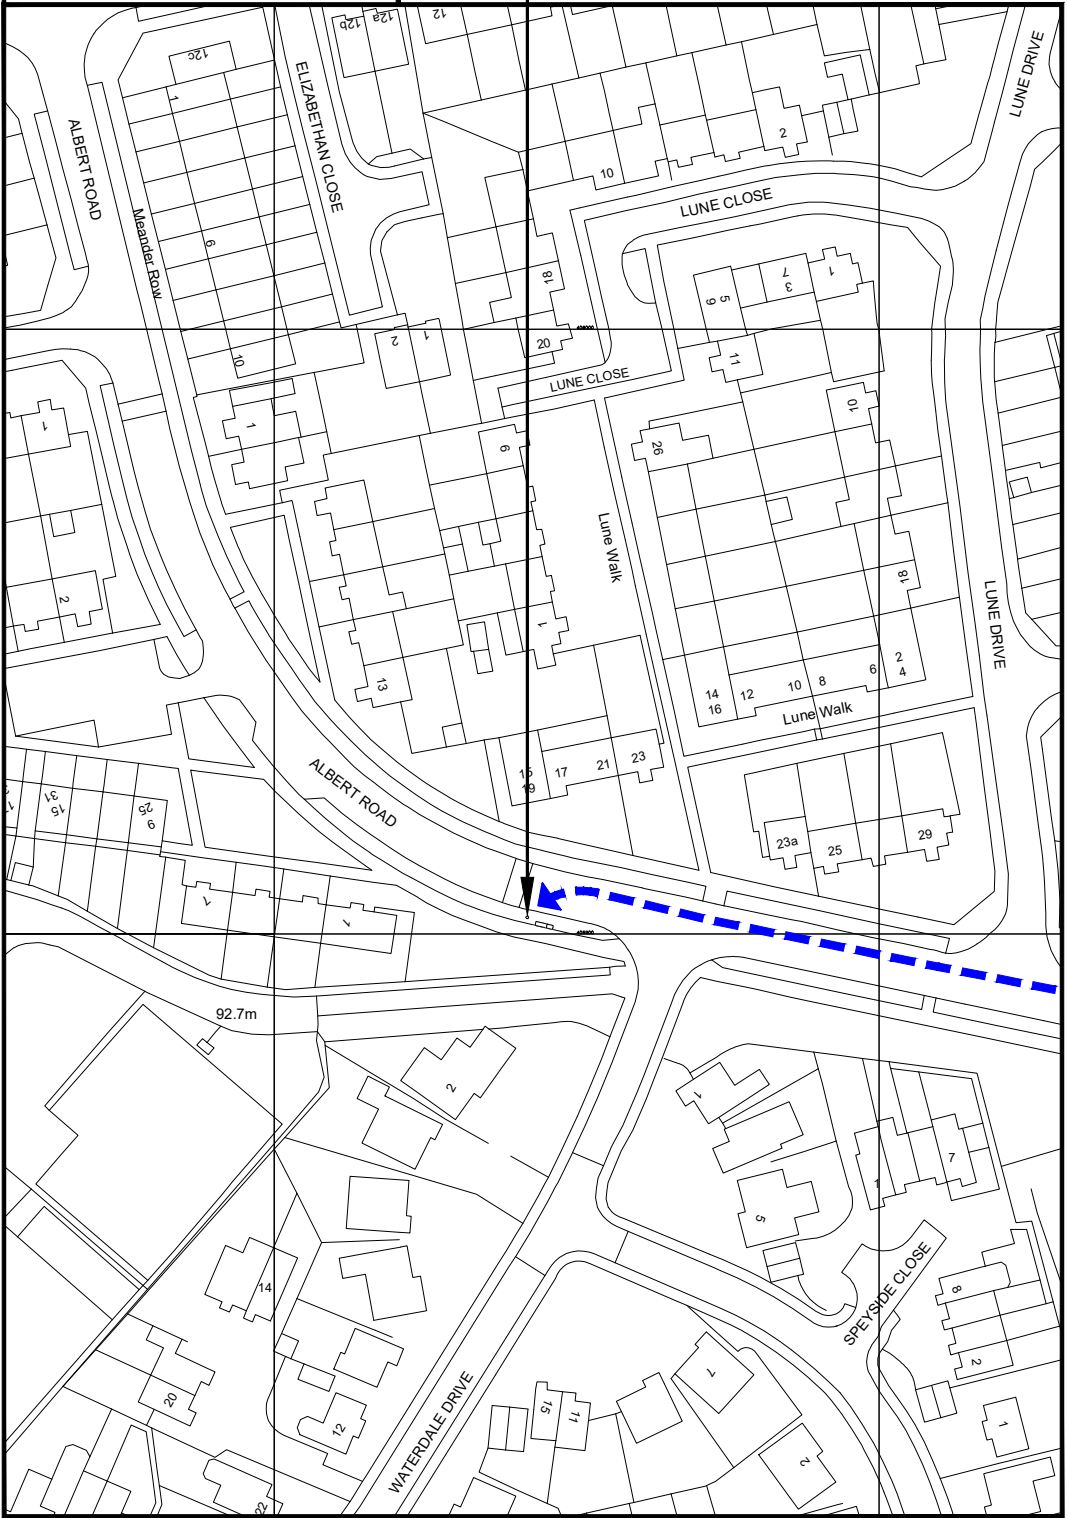


381300

381400

DETAILED SITE LOCATION

(Scale 1:1250)

Based upon Ordnance Survey map extract
with the permission of the Controller of
Her Majesty's Stationery Office.
Crown copyright.
Licence No. 100022432

 

SCALE 1:1250

ALL DIMENSIONS ARE IN mm UNLESS NOTED OTHERWISE

N.G.R | E: 381342 N: 405903

DIRECTIONS TO SITE:
FROM THE M60, JUNCTION 17, HEAD NORTH
ON BURY NEW ROAD/A56. AFTER 230m,
TURN RIGHT ONTO CLYDE AVENUE. AFTER
100m, TURN LEFT ONTO HARDMAN'S ROAD.
AFTER 130m, TURN LEFT ONTO THATCH
LEACH LANE. AFTER 850m, AT THE
ROUNDBOUT, TAKE THE 1st EXIT ONTO OAK
LANE. AFTER 110m, TURN LEFT ONTO HAZEL
ROAD. AFTER 350m, AT THE ROUNDBOUT,
TAKE THE 1st EXIT ONTO ALBERT ROAD .
SITE IS LOCATED ON GRASS VERGE ON THE
LEFT AFTER 350m.

NOTES:

B	Cabinets Relocated/NCR Updated	A.P	P.W	10.07.24
A	Issued for Construction	CS	PW	09.02.24

REV	MODIFICATION	BY	CH	DATE
-----	--------------	----	----	------

CLARKE
telecom
Unit E, Madison Place, Northampton Road,
Manchester, M40 5AG
Tel: 0161 785 4500
Fax: 0161 785 4501
Web: www.clarke-telecom.com

O₂


CORNERSTONE - BEACON 3

Cell Name	Opt.
ALBERT ROAD SW	A

Cell ID No		
CORNERSTONE	TEF	VF
307487_00	023504	N/A

Site Address / Contact Details		
JCT BETWEEN ALBERT ROAD & WATERDALE DRIVE BESSES O' TH' BARN WHITEFIELD GREATER MANCHESTER M45 8NN		

Drawing Title: SITE LOCATION MAPS				
Purpose of issue: CONSTRUCTION				Dwg Rev:
Drawing Number: 100				B
Surveyed By: SMC		Original Sheet Size: A3		Pack Issue:
Drawn: CS	Date: 09.02.24	Checked: PW	Date: 09.02.24	D

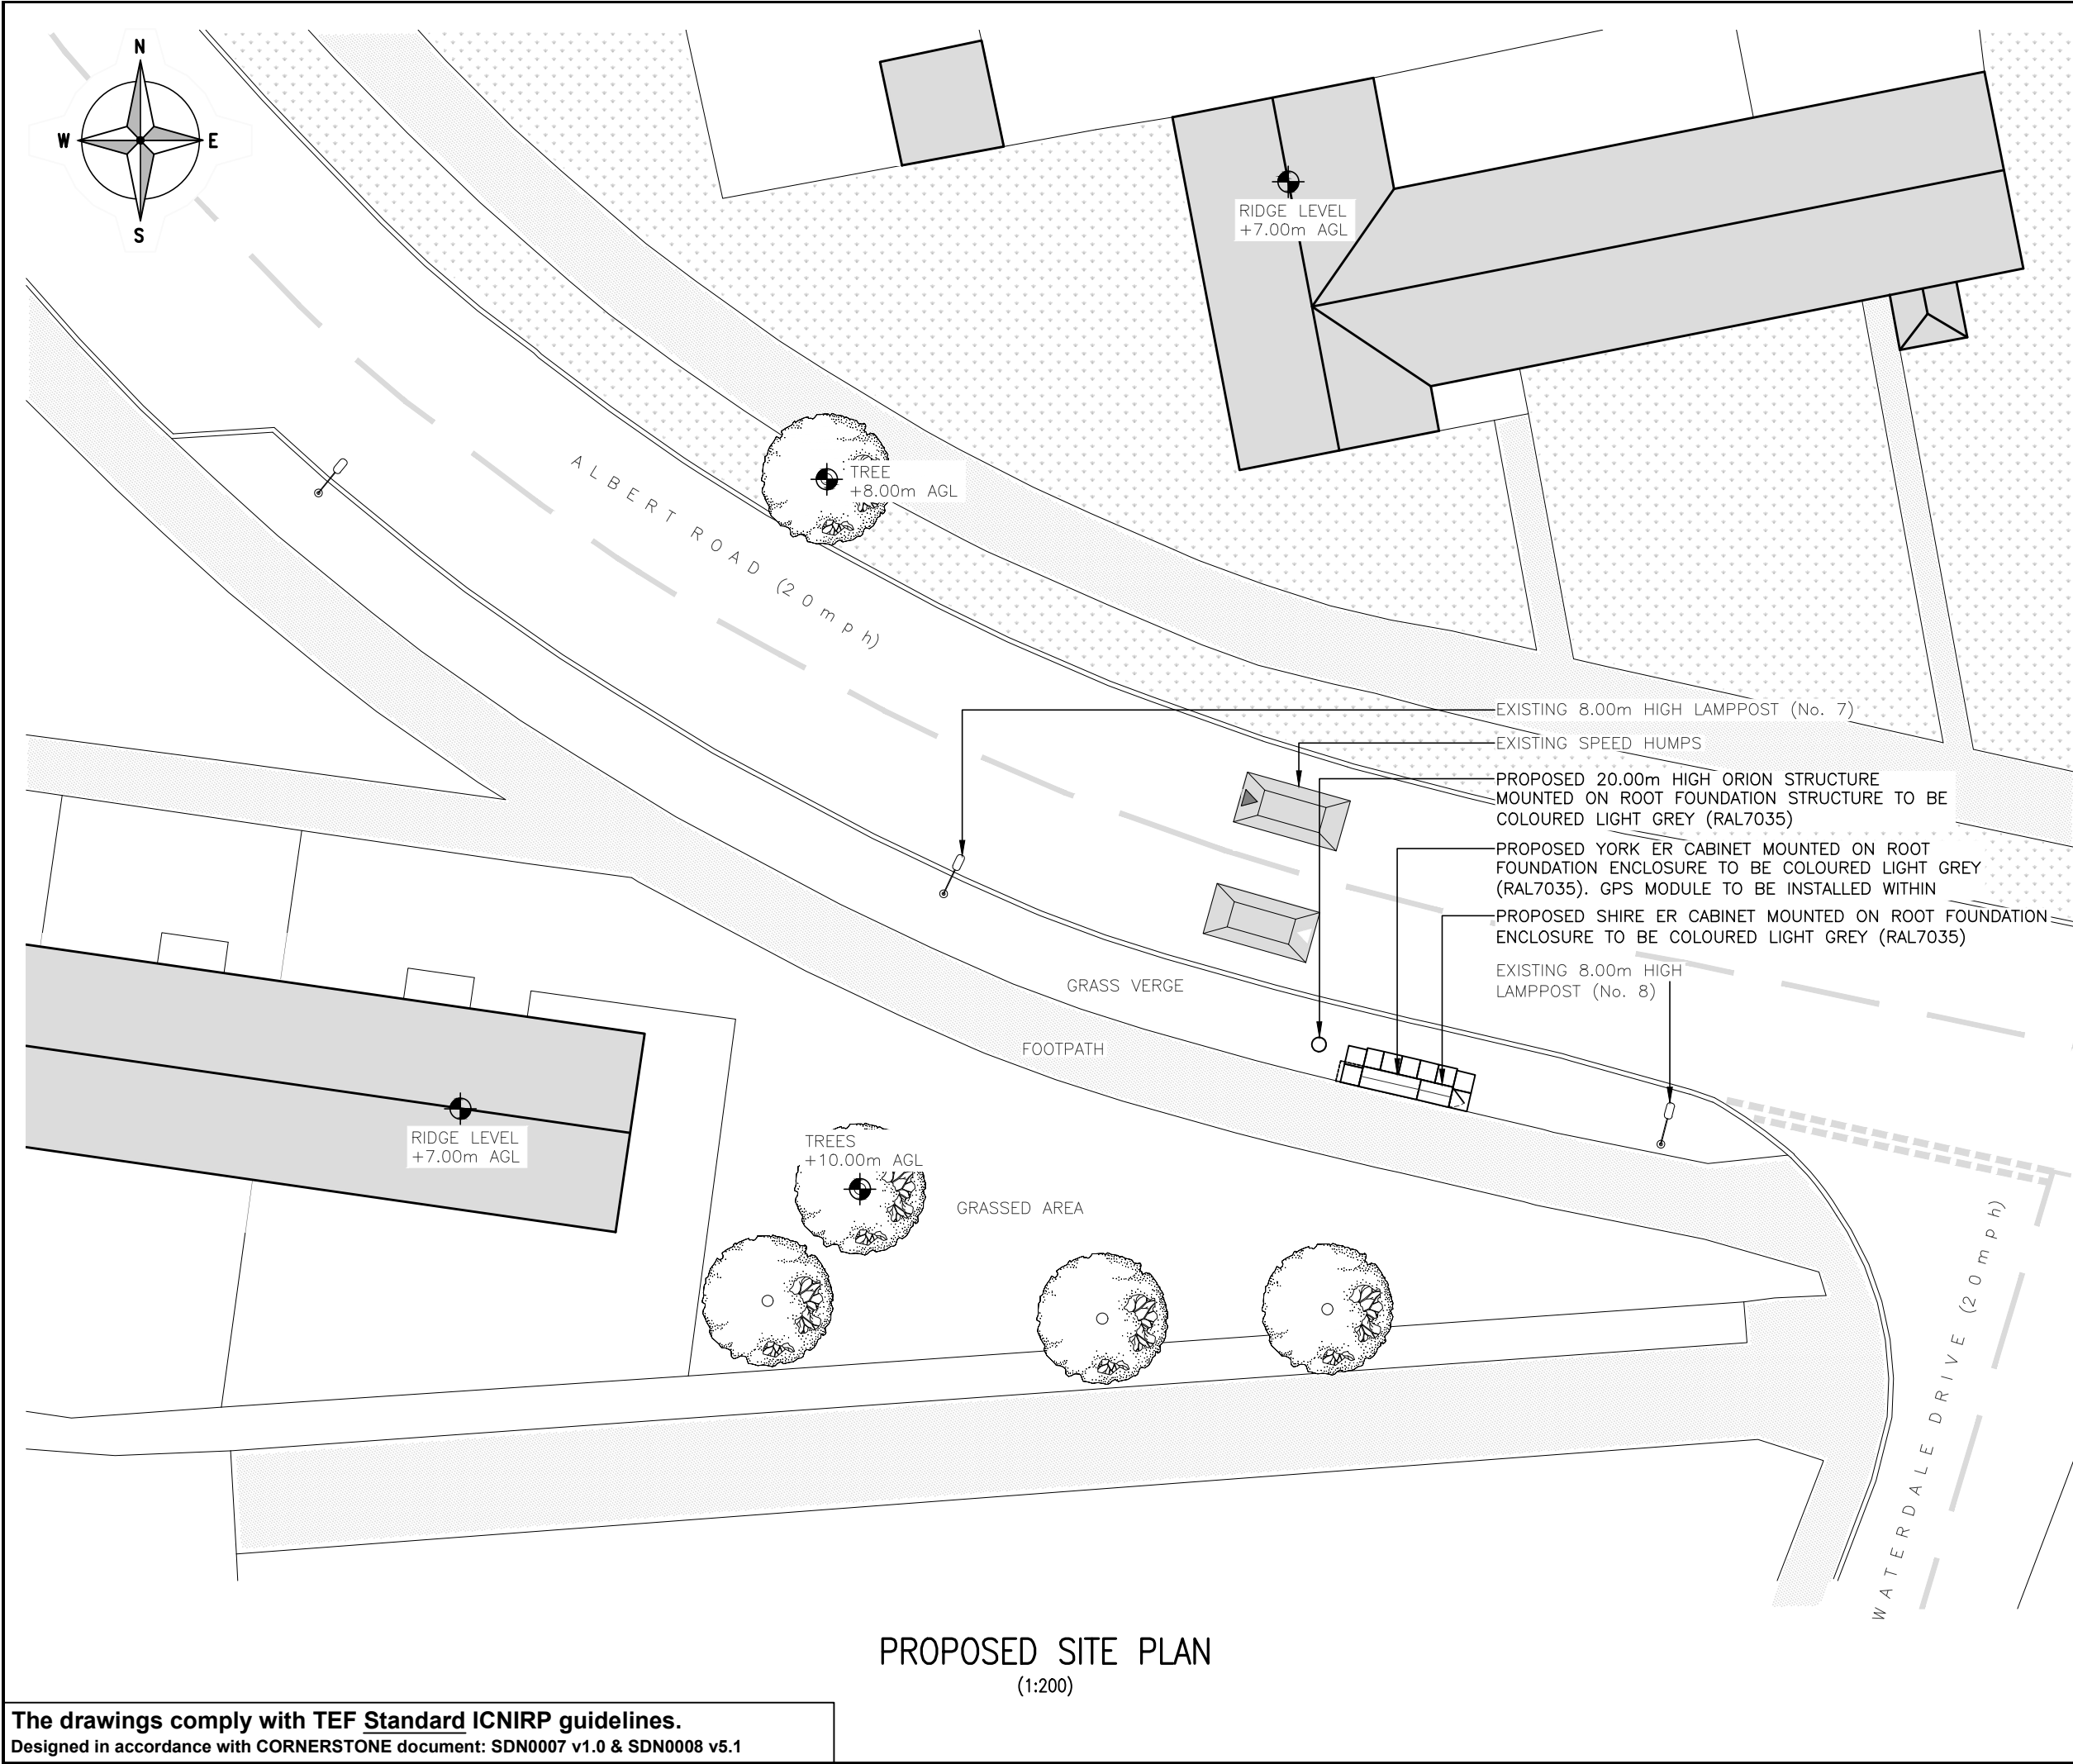

PROPOSED SITE PLAN
(1:200)

The drawings comply with TEF Standard ICNIRP guidelines.
Designed in accordance with CORNERSTONE document: SDN0007 v1.0 & SDN0008 v5.1

ALL DIMENSIONS ARE IN mm UNLESS NOTED OTHERWISE

N.G.R

E: 381342

N: 405903


NOTES:

C	Paving Slabs Added	VC	P.W	01.08.24	
B	Cabinets Relocated/NGR Updated	A.P	P.W	10.07.24	
A	Issued for Construction	CS	PW	09.02.24	
REV	MODIFICATION	BY	CH	DATE	


Unit E, Madison Place, Northampton Road,
Manchester, M40 5AG
Tel: 0161 785 4500
Fax: 0161 785 4501
Web: www.clarke-telecom.com


CORNERSTONE - BEACON 3

Cell Name			Opt.
ALBERT ROAD SW			A
Cell ID No			
CORNERSTONE	TEF	VF	
307487_00	023504	N/A	
Site Address / Contact Details			
JCT BETWEEN ALBERT ROAD & WATERDALE DRIVE BESSES O' TH' BARN WHITEFIELD GREATER MANCHESTER M45 8NN			
Drawing Title: PROPOSED SITE PLAN			
Purpose of issue: CONSTRUCTION			Dwg Rev:
Drawing Number: 201			C
Surveyed By: SMG		Original Sheet Size: A3	Pack Issue:
Drawn: CS	Date: 09.02.24	Checked: PW	Date: 09.02.24 D

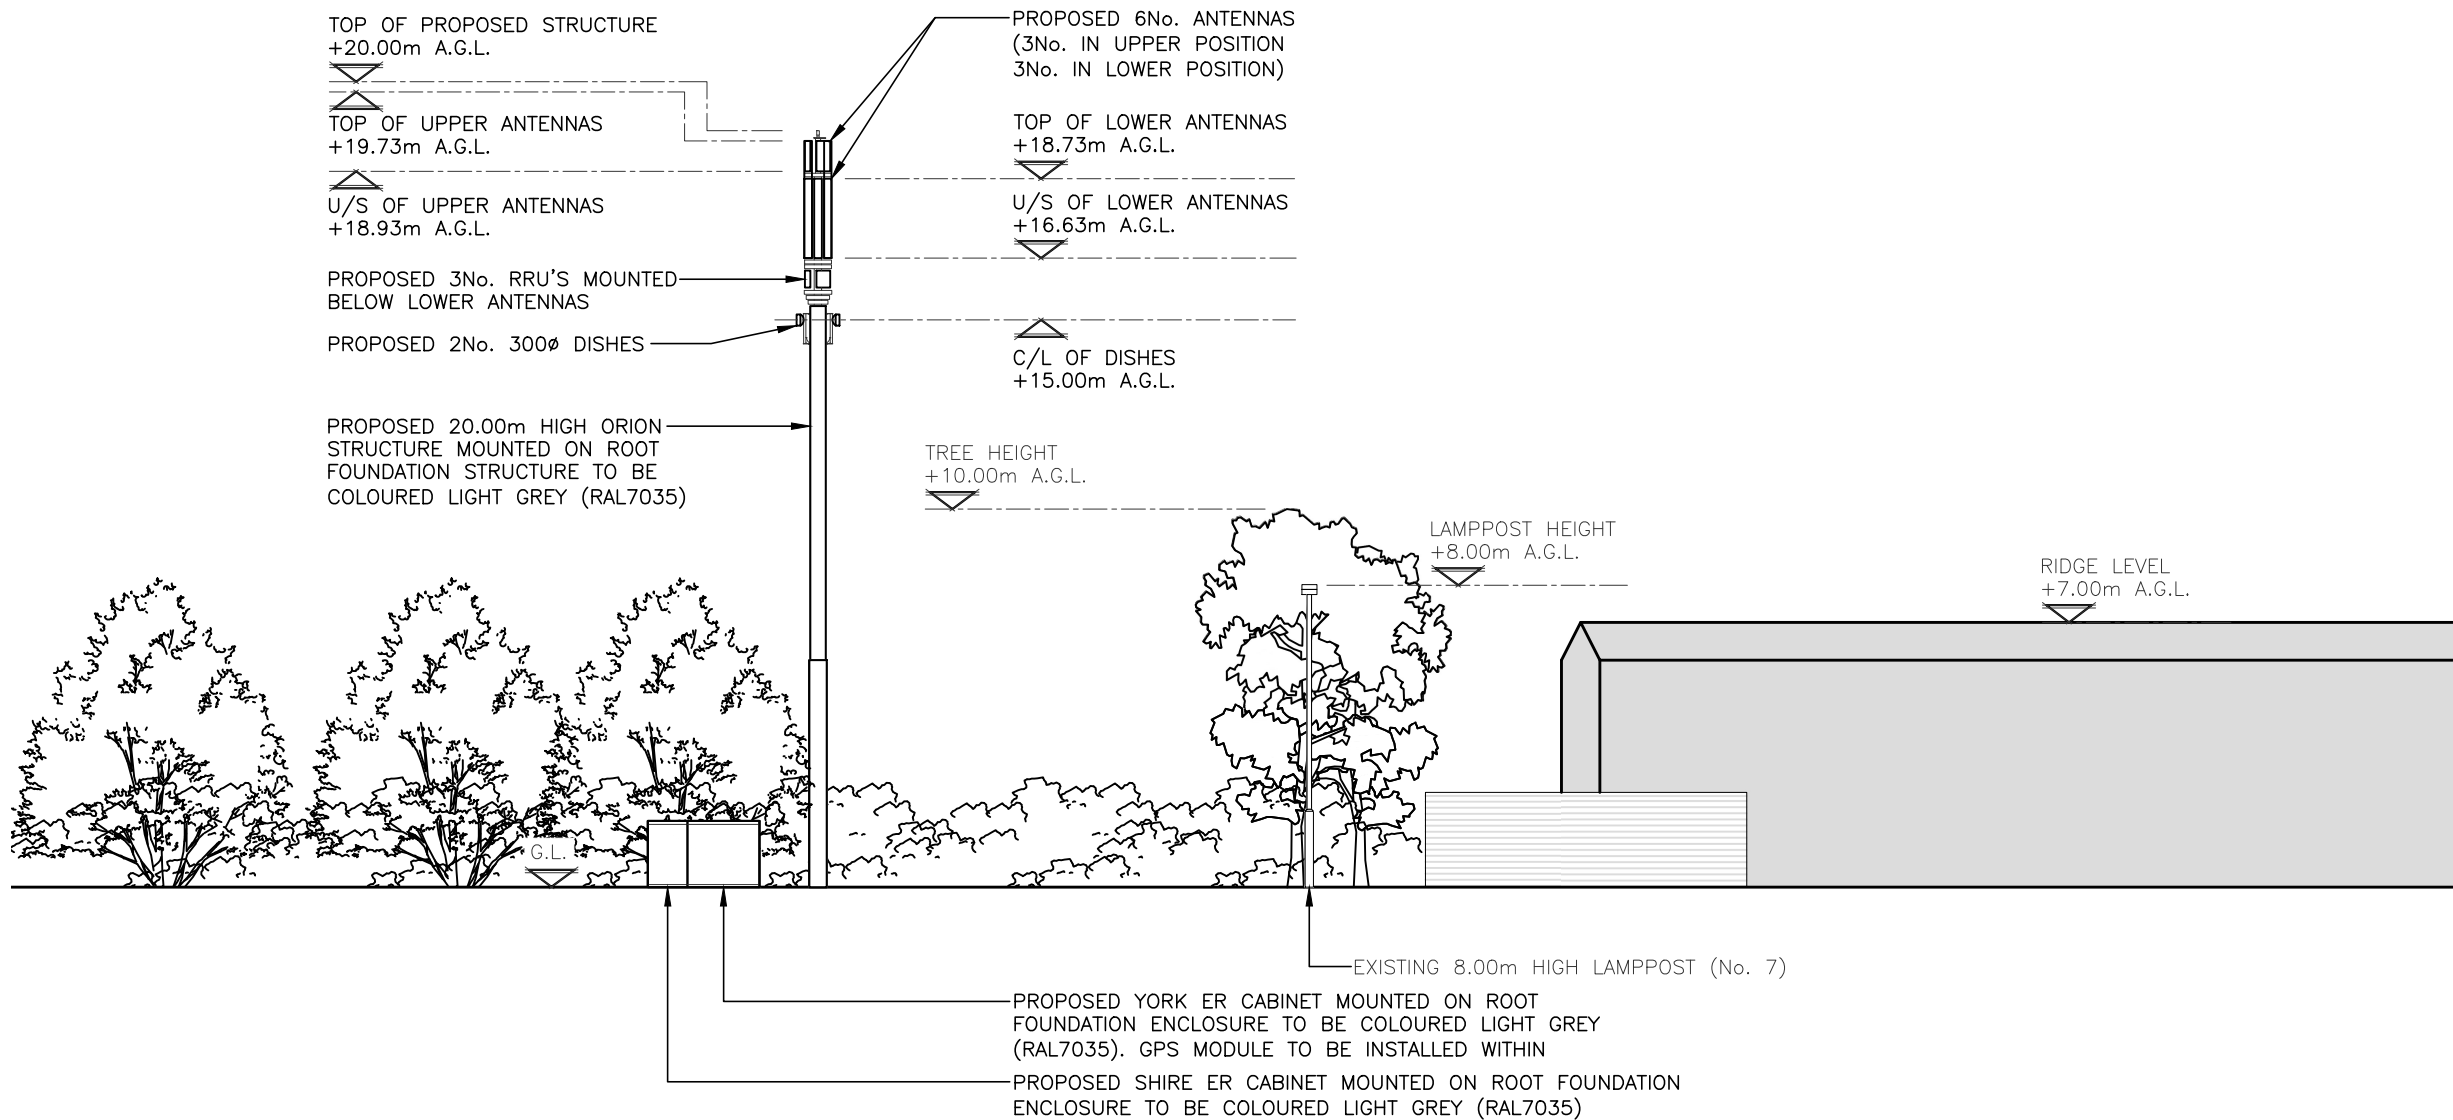

PROPOSED NORTH ELEVATION
(1:200)

The drawings comply with TEF Standard ICNIRP guidelines.
Designed in accordance with CORNERSTONE document: SDN0007 v1.0 & SDN0008 v5.1

ALL DIMENSIONS ARE IN mm UNLESS NOTED OTHERWISE

N.G.R | E: 381342 | N: 405903

NOTES:

B	NGR Updated	A.P	P.W	10.07.24
A	Issued for Construction	CS	PW	09.02.24

REV	MODIFICATION	BY	CH	DATE
-----	--------------	----	----	------



Unit E, Madison Place, Northampton Road,
Manchester, M40 5AG
Tel: 0161 785 4500
Fax: 0161 785 4501
Web: www.clarke-telecom.com



CORNERSTONE - BEACON 3

Cell Name	Opt.
ALBERT ROAD SW	A

Cell ID No		
CORNERSTONE	TEF	VF
307487_00	023504	N/A

Site Address / Contact Details		
JCT BETWEEN ALBERT ROAD & WATERDALE DRIVE BESSES O' TH' BARN WHITEFIELD GREATER MANCHESTER M45 8NN		



Drawing Title:	PROPOSED SITE ELEVATION
----------------	-------------------------

Purpose of issue:	CONSTRUCTION	Dwg Rev:
-------------------	--------------	----------

Drawing Number:	301	B
-----------------	-----	---

Surveyed By:	SMG	Original Sheet Size:	A3	Pack Issue:
--------------	-----	----------------------	----	-------------

Drawn:	Date:	Checked:	Date:	D
CS	09.02.24	PW	09.02.24	

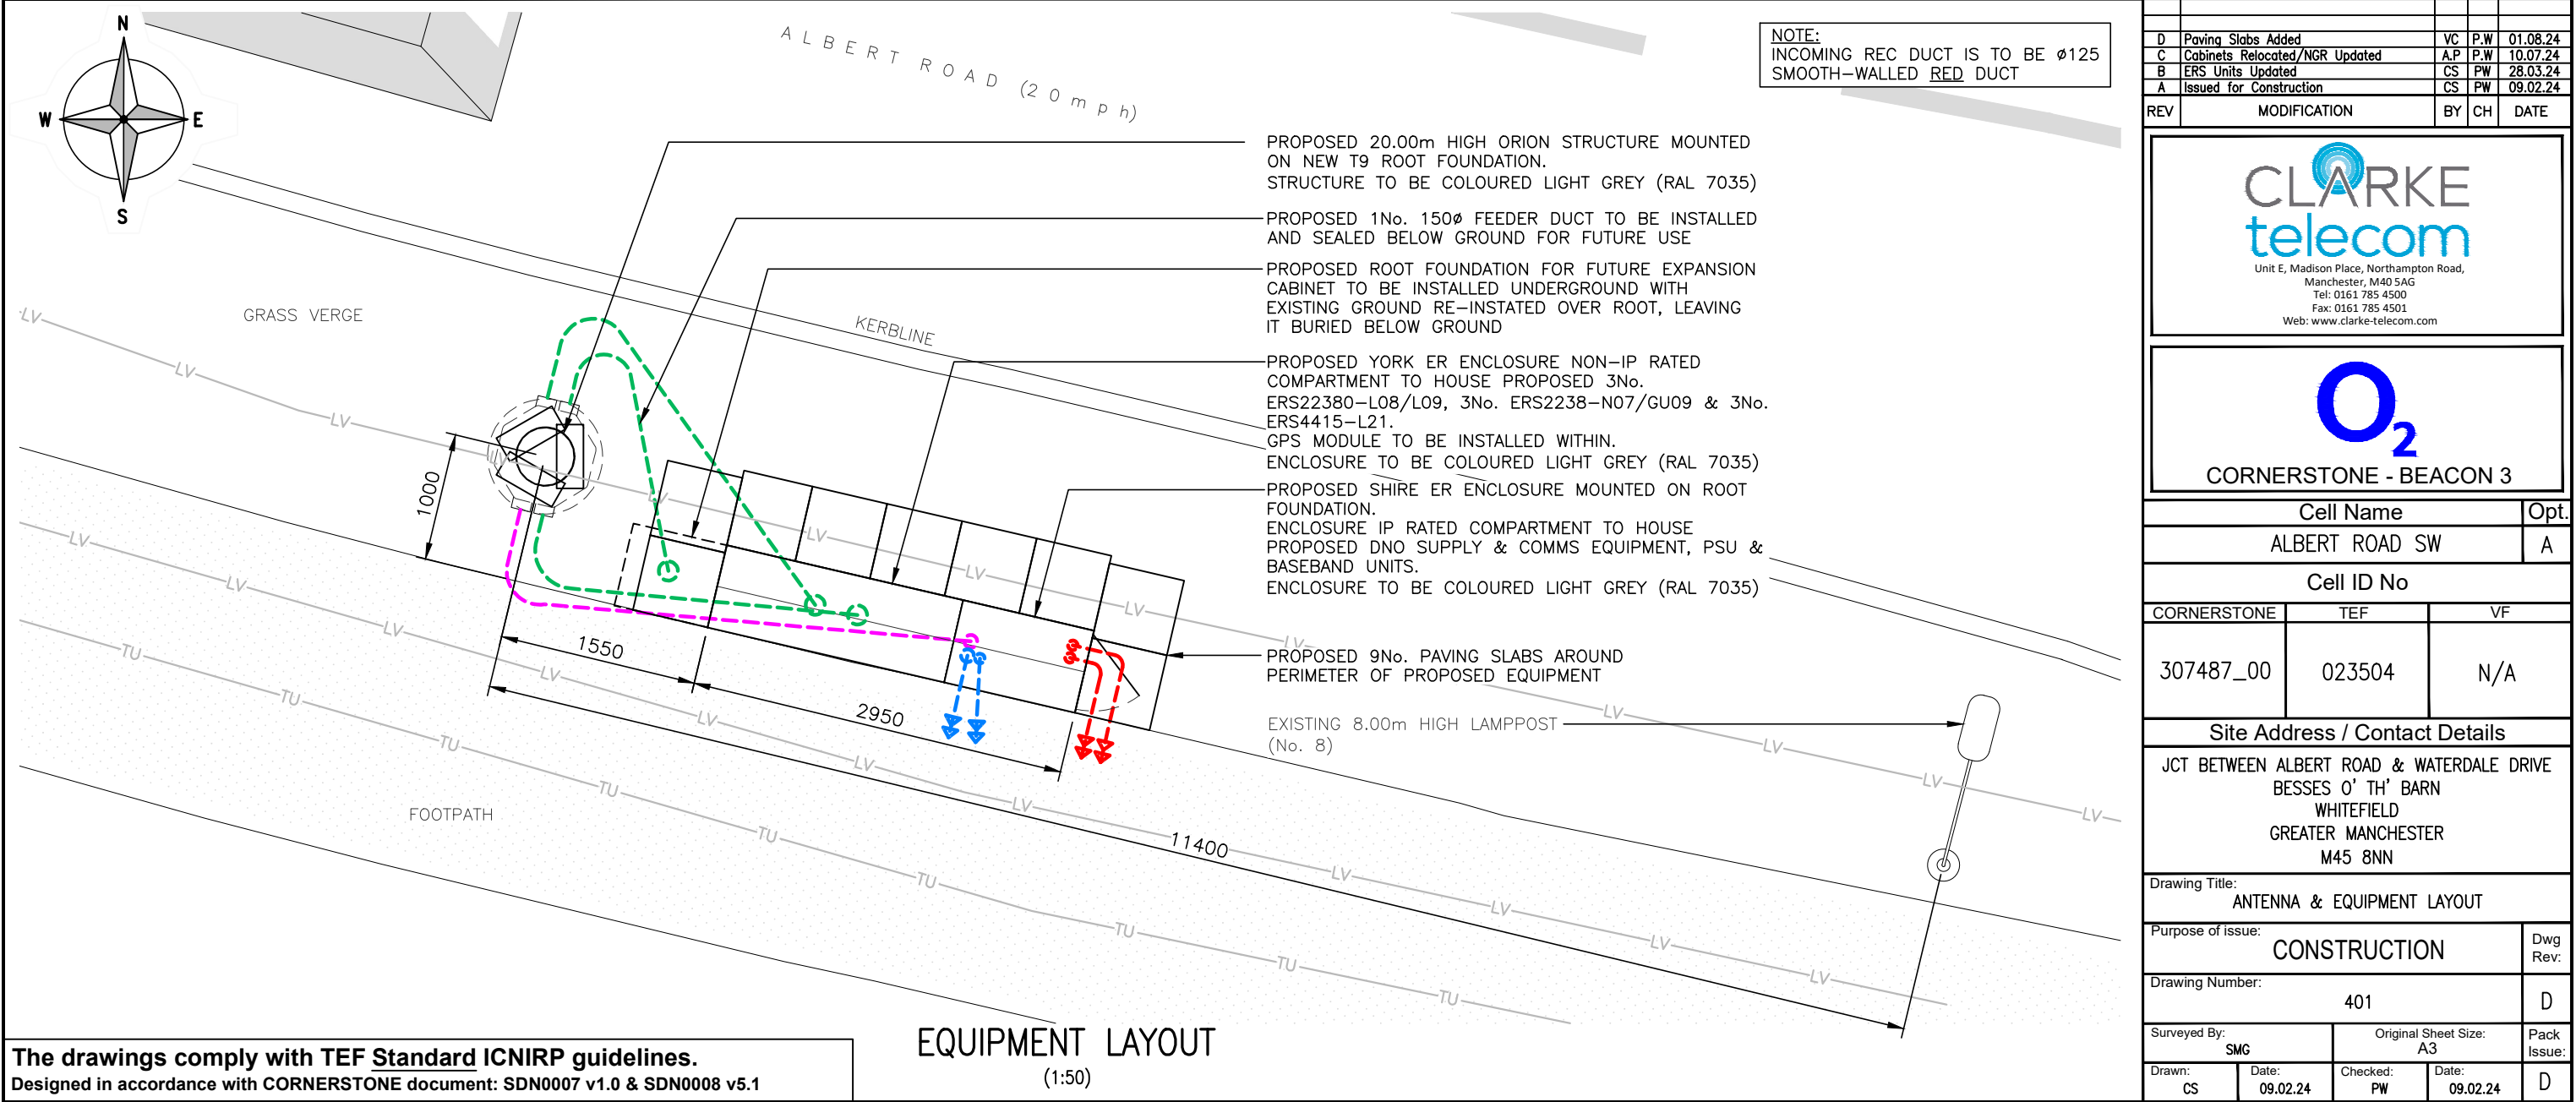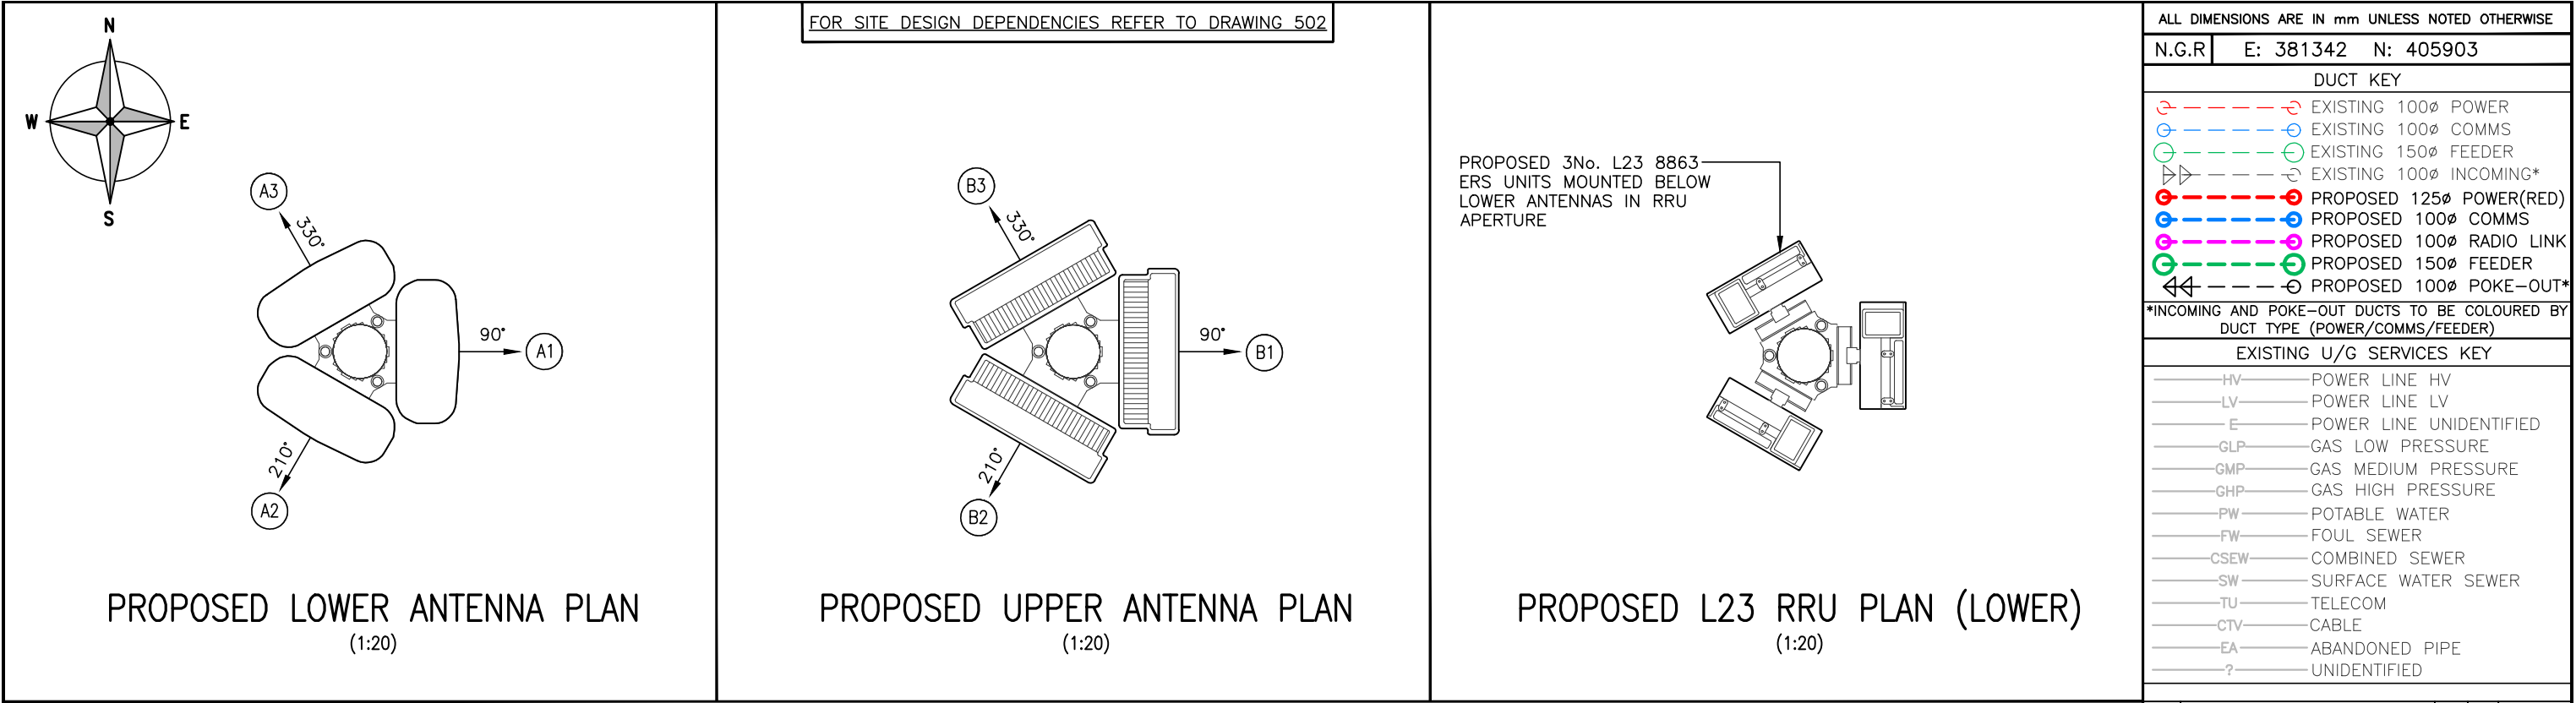

D	Paving Slabs Added	VC	P.W	01.08.24
C	Cabinets Relocated/NGR Updated	A.P	P.W	10.07.24
B	ERS Units Updated	CS	PW	28.03.24
A	Issued for Construction	CS	PW	09.02.24
REV	MODIFICATION	BY	CH	DATE

Unit E, Madison Place, Northampton Road,
Manchester, M40 5AG
Tel: 0161 785 4500
Fax: 0161 785 4501
Web: www.clarke-telecom.com

CORNERSTONE - BEACON 3

Cell Name			Opt.
ALBERT ROAD SW			A
Cell ID No			
CORNERSTONE	TEF	VF	
307487_00	023504	N/A	
Site Address / Contact Details			
JCT BETWEEN ALBERT ROAD & WATERDALE DRIVE BESSES O' TH' BARN WHITEFIELD GREATER MANCHESTER M45 8NN			
Drawing Title: ANTENNA & EQUIPMENT LAYOUT			
Purpose of Issue: CONSTRUCTION			Dwg Rev:
Drawing Number: 401			D
Surveyed By: SMG		Original Sheet Size: A3	Pack Issue:
Drawn: CS	Date: 09.02.24	Checked: PW	Date: 09.02.24