



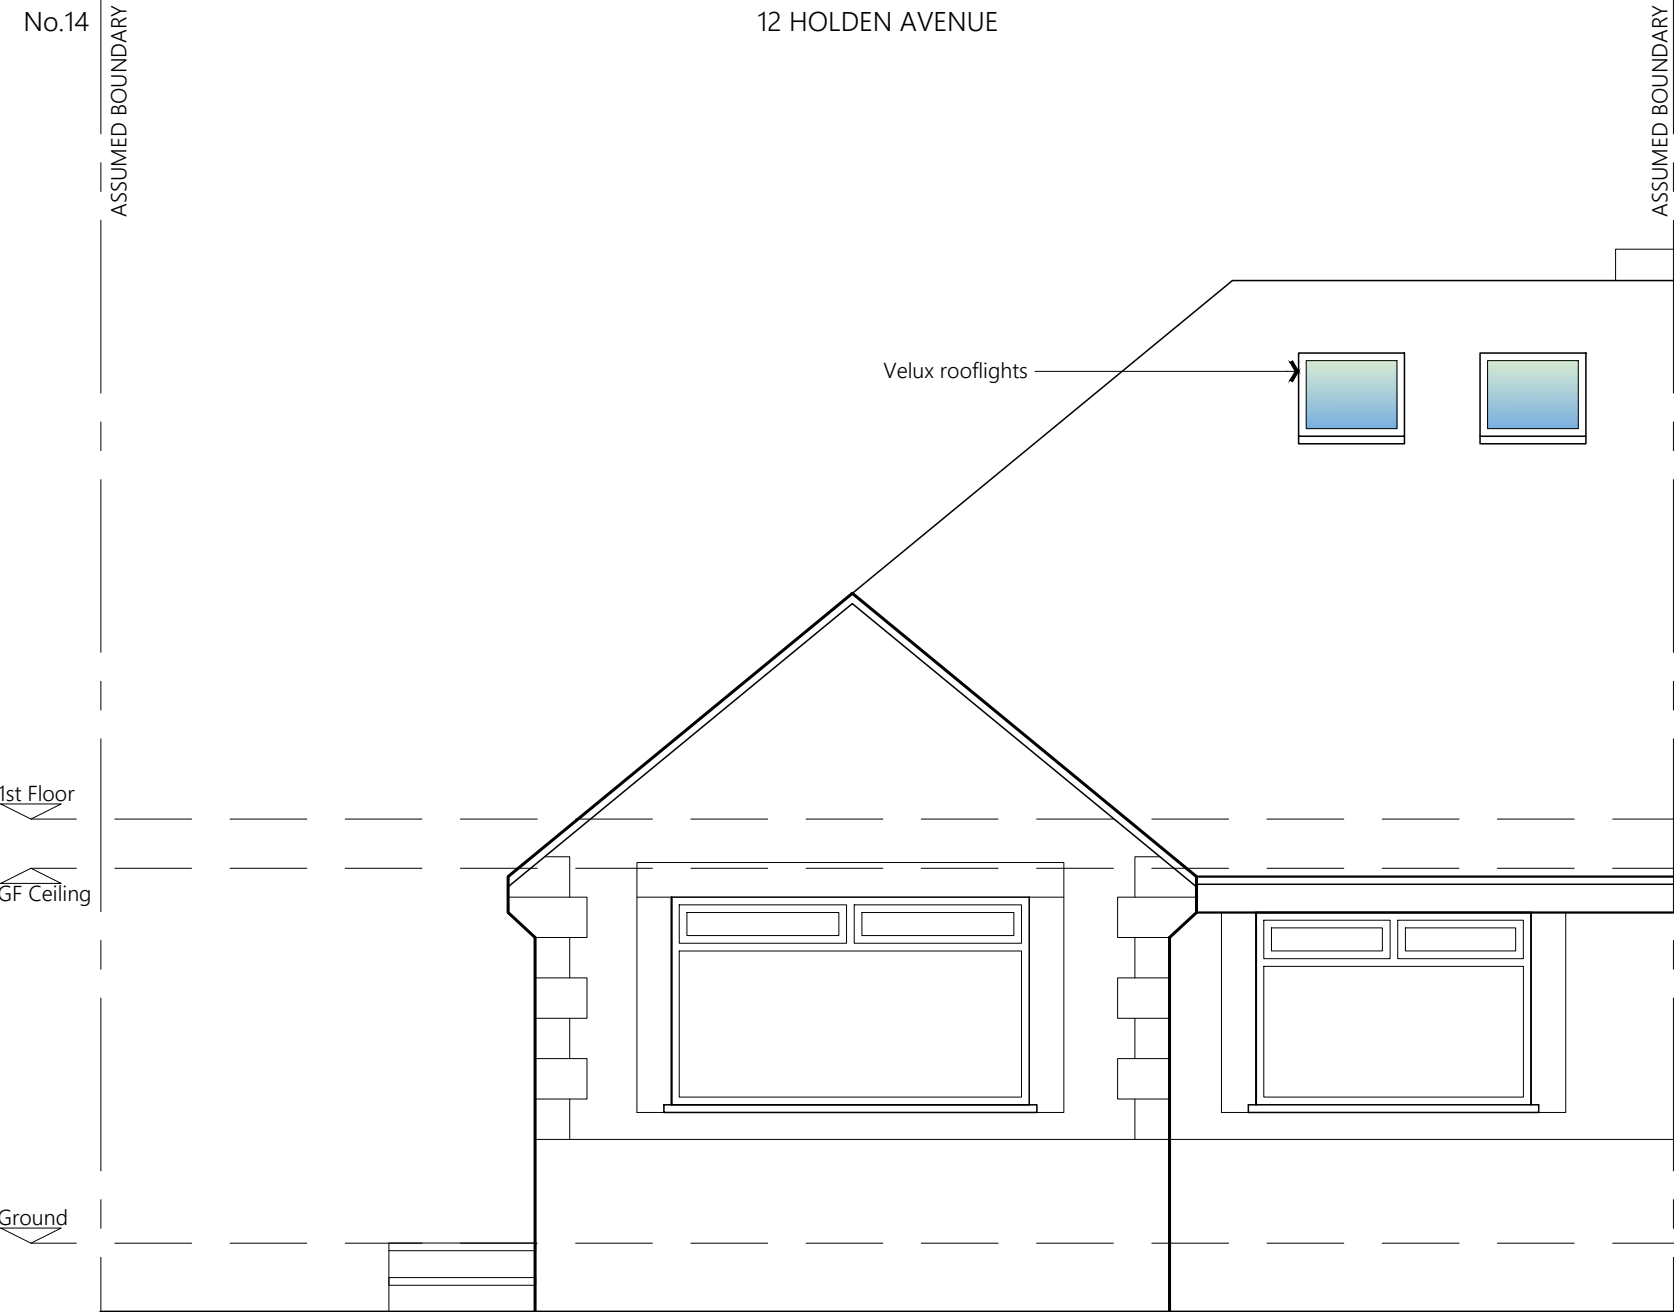


PROPOSED FRONT ELEVATION

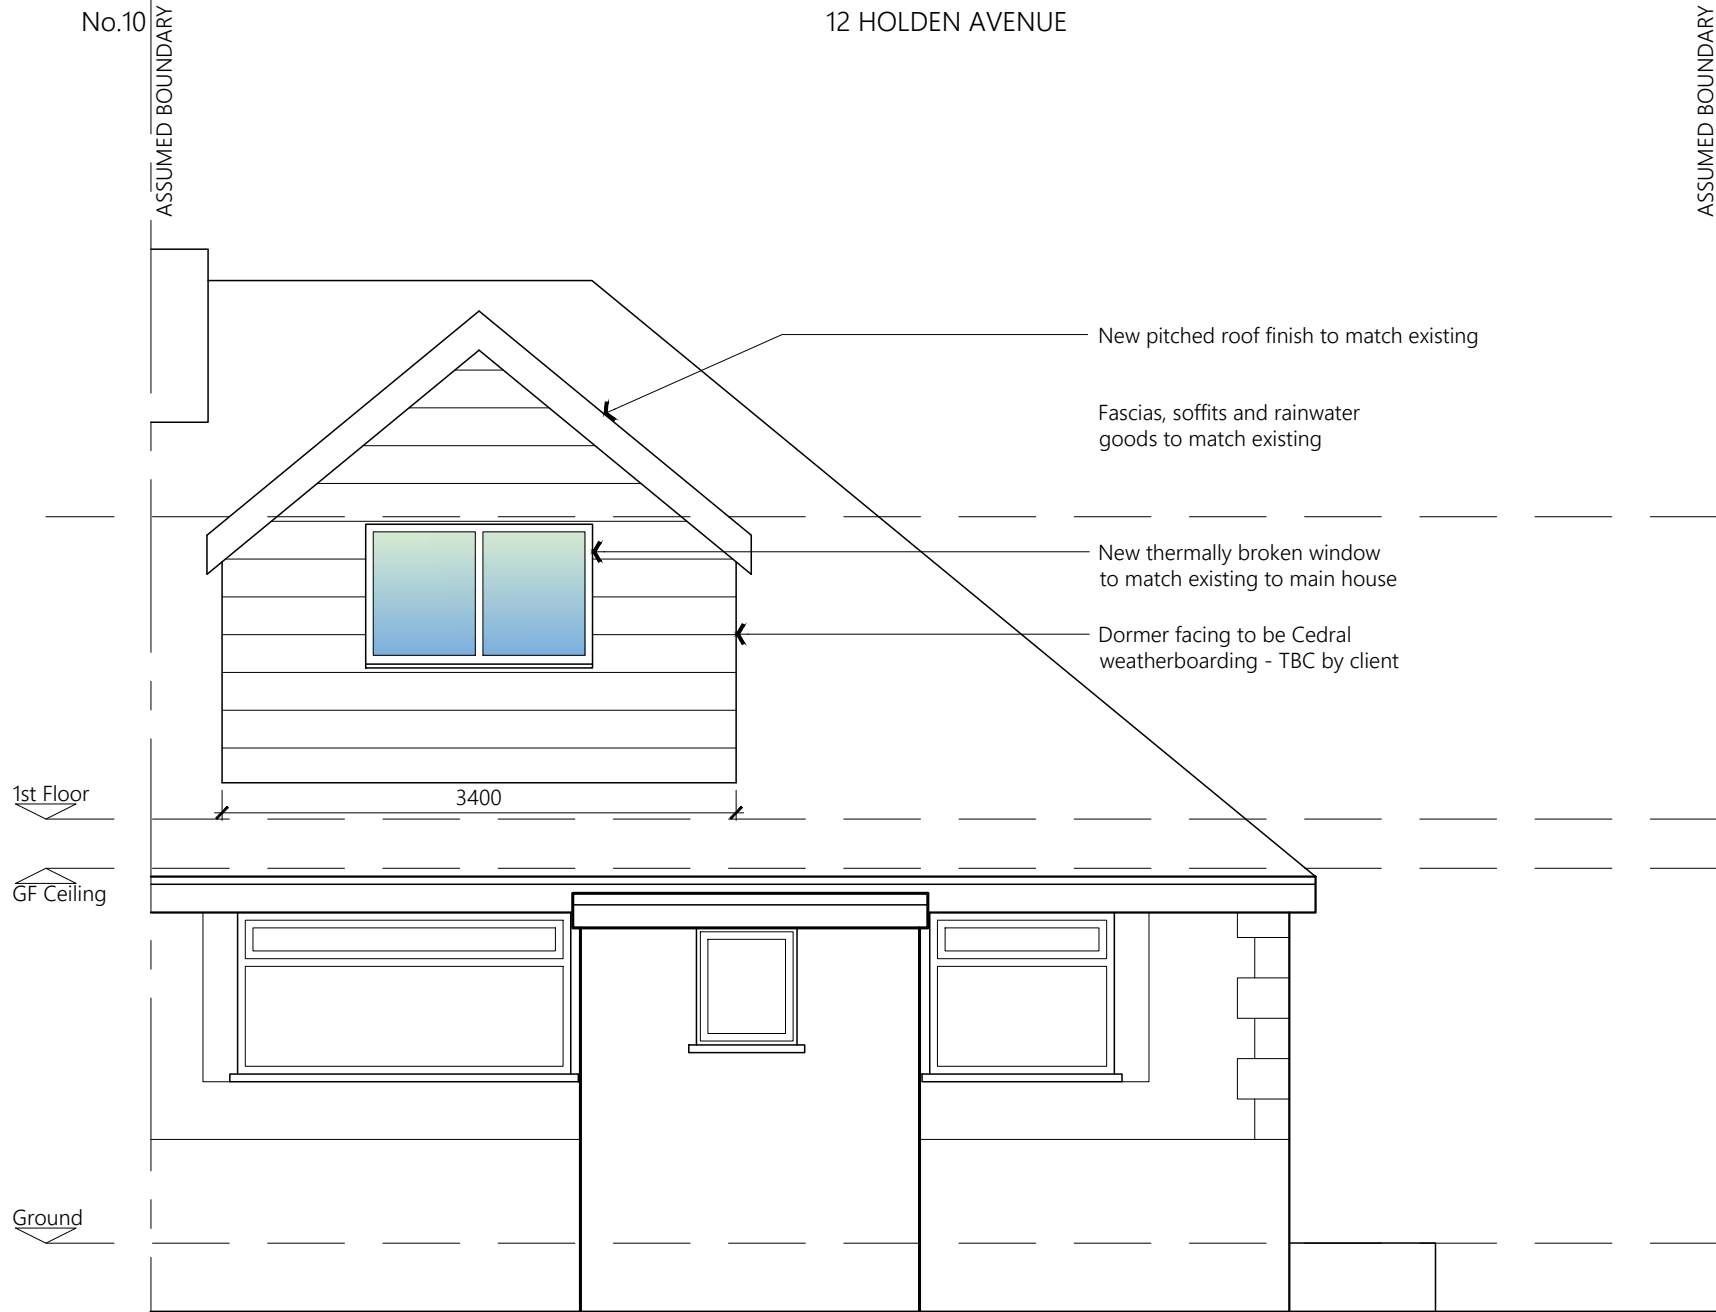


PROPOSED SIDE ELEVATION




EXISTING REAR ELEVATION

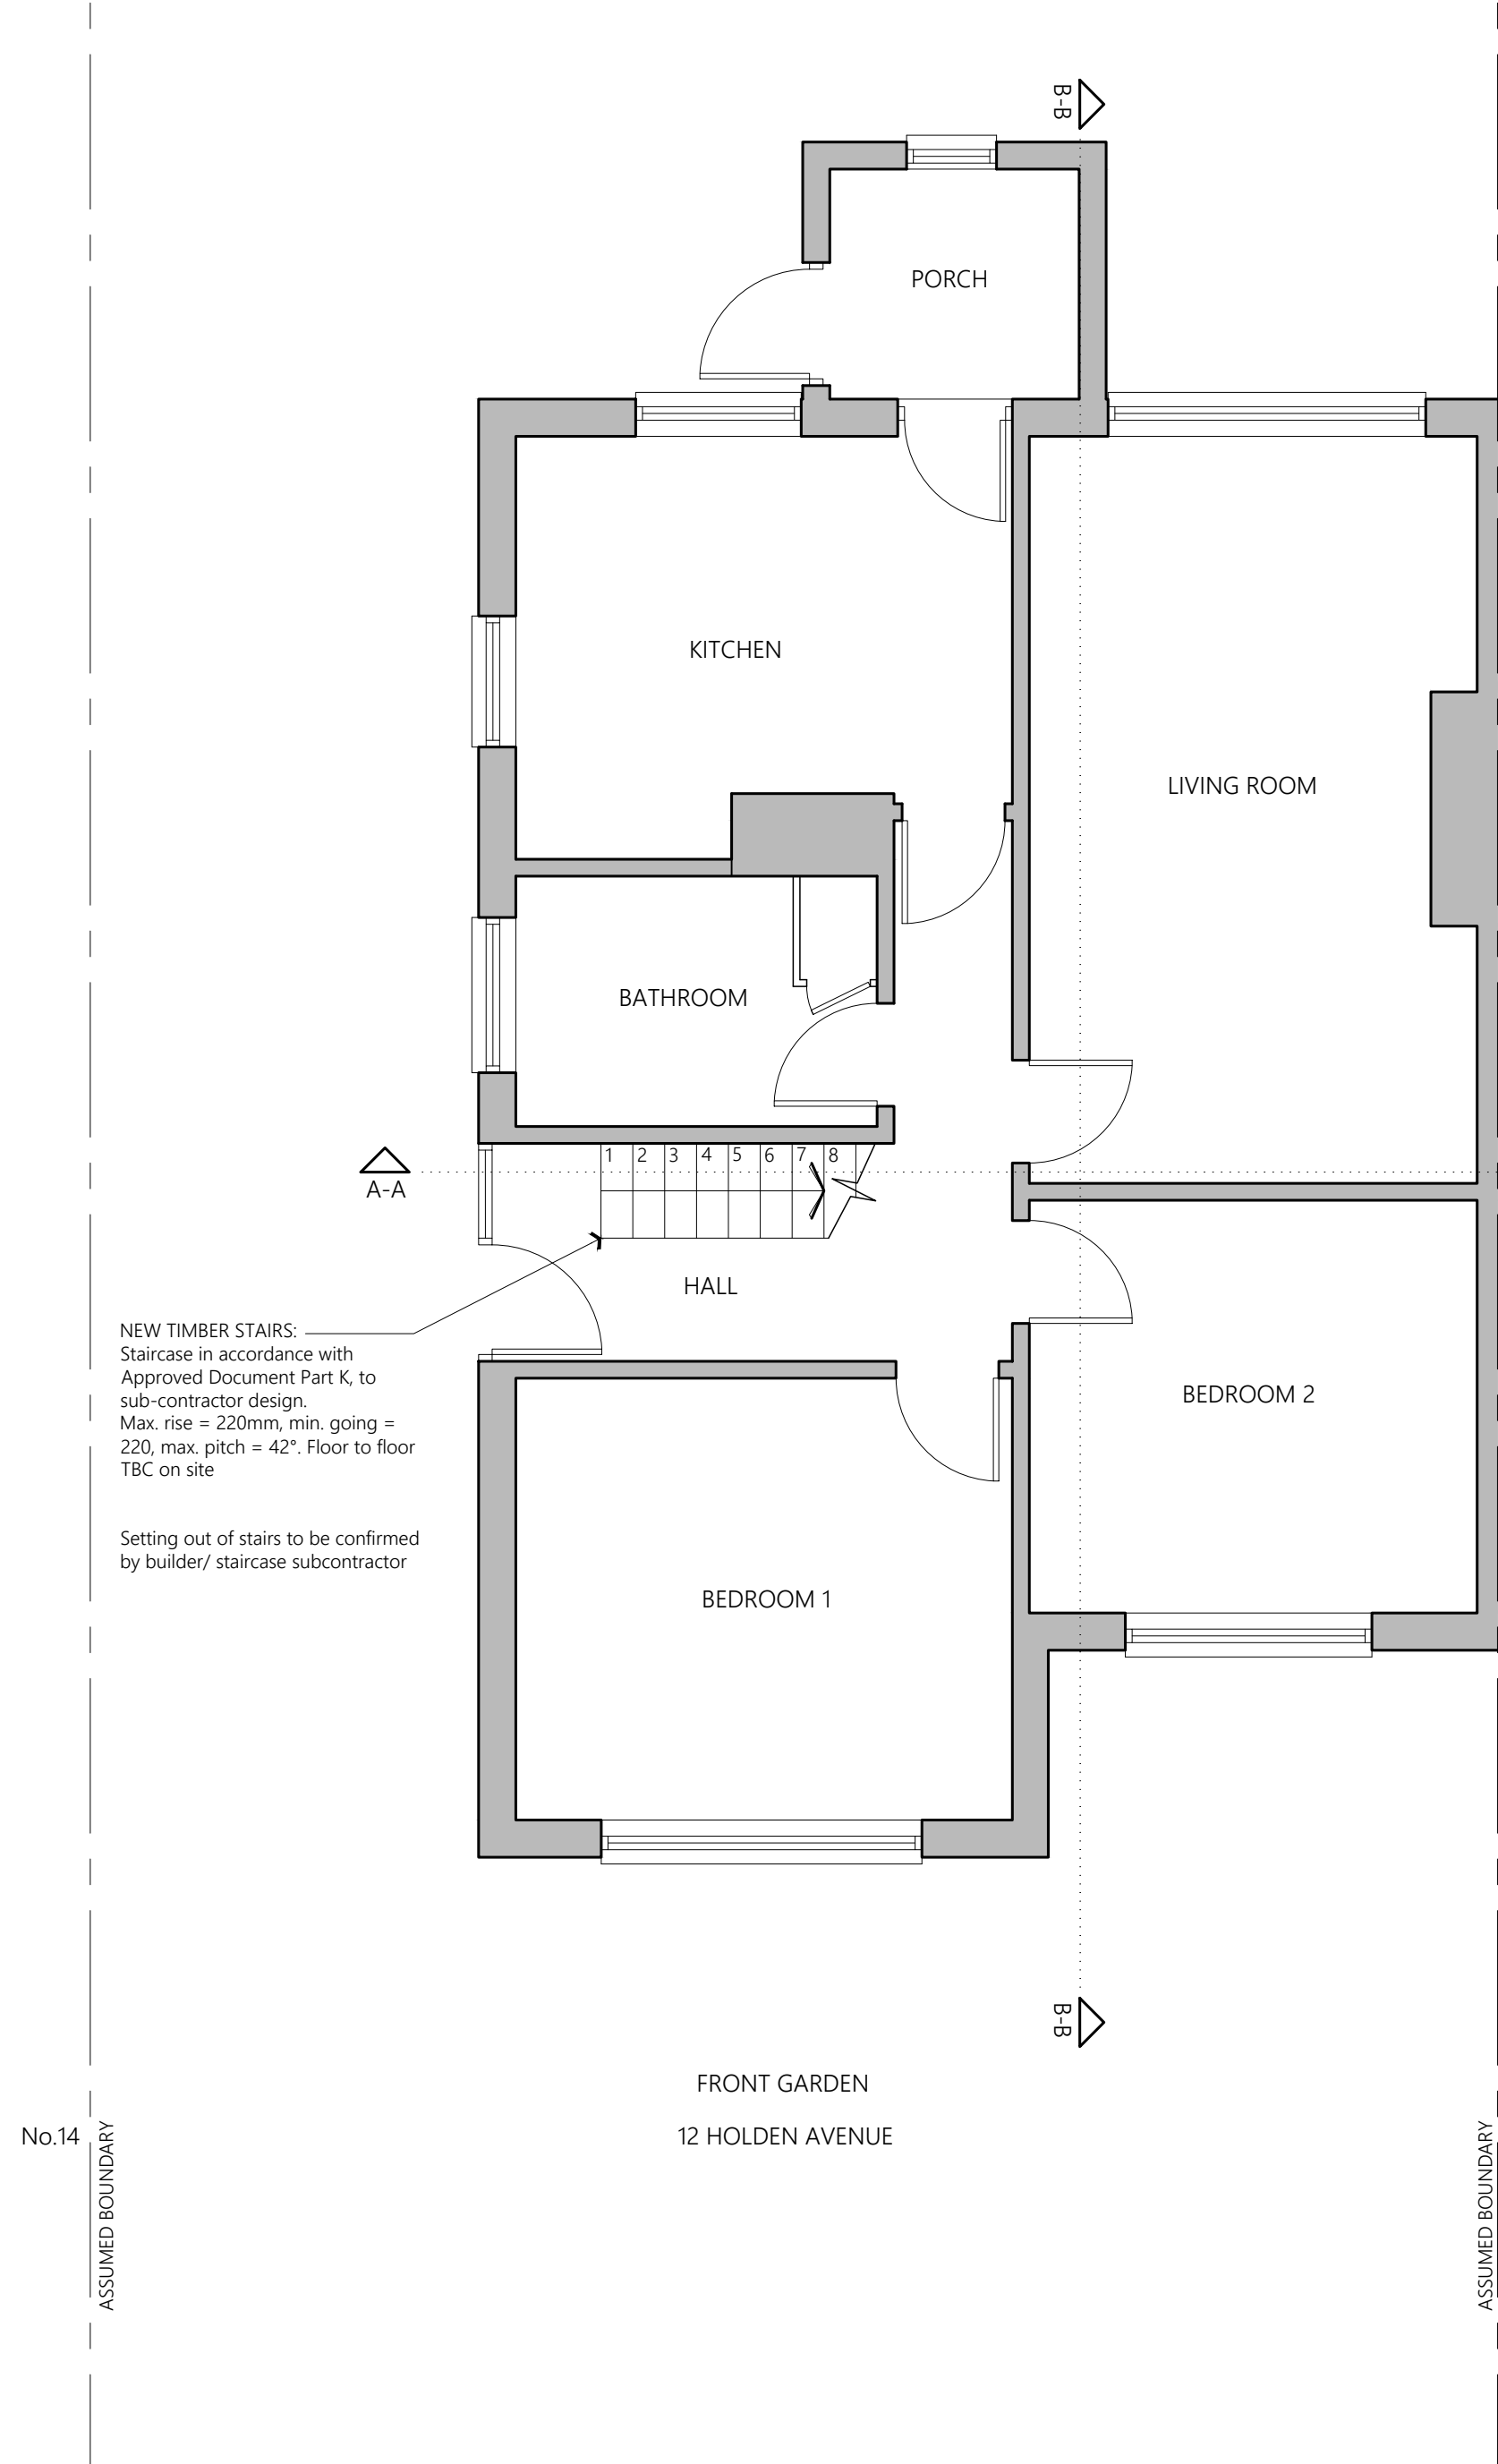


PROPOSED GROUND FLOOR

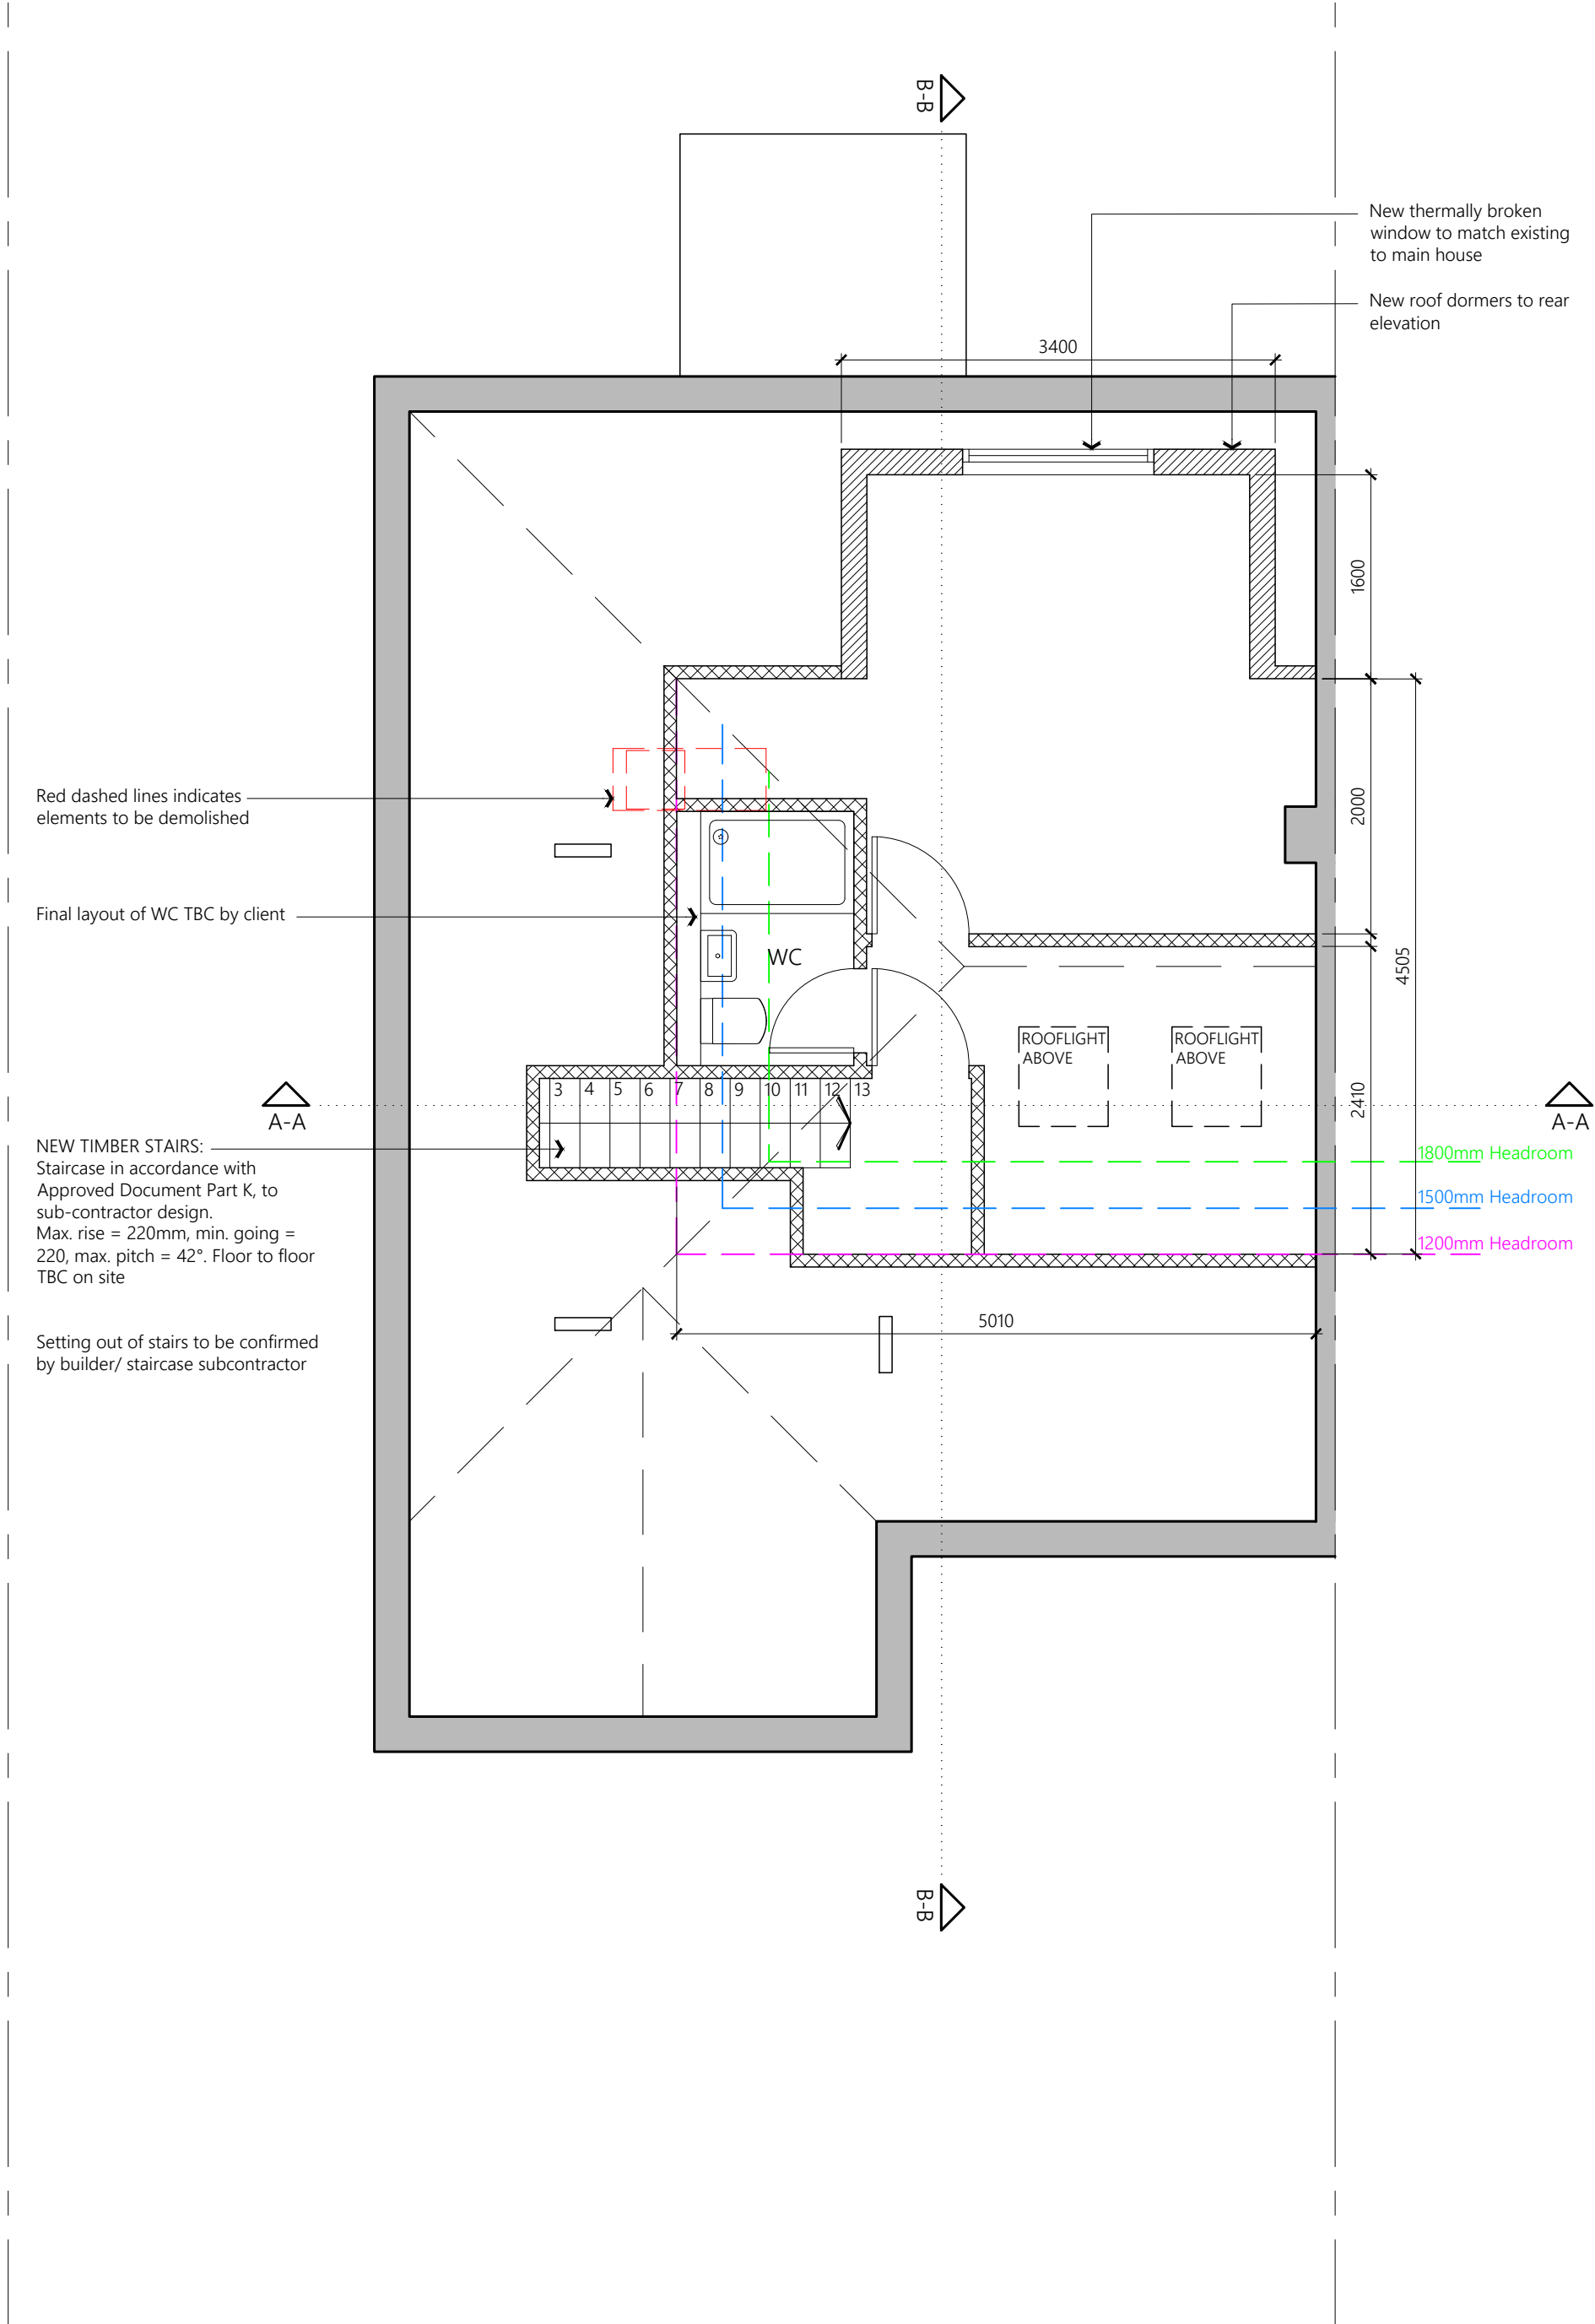


PROPOSED FIRST FLOOR PLAN

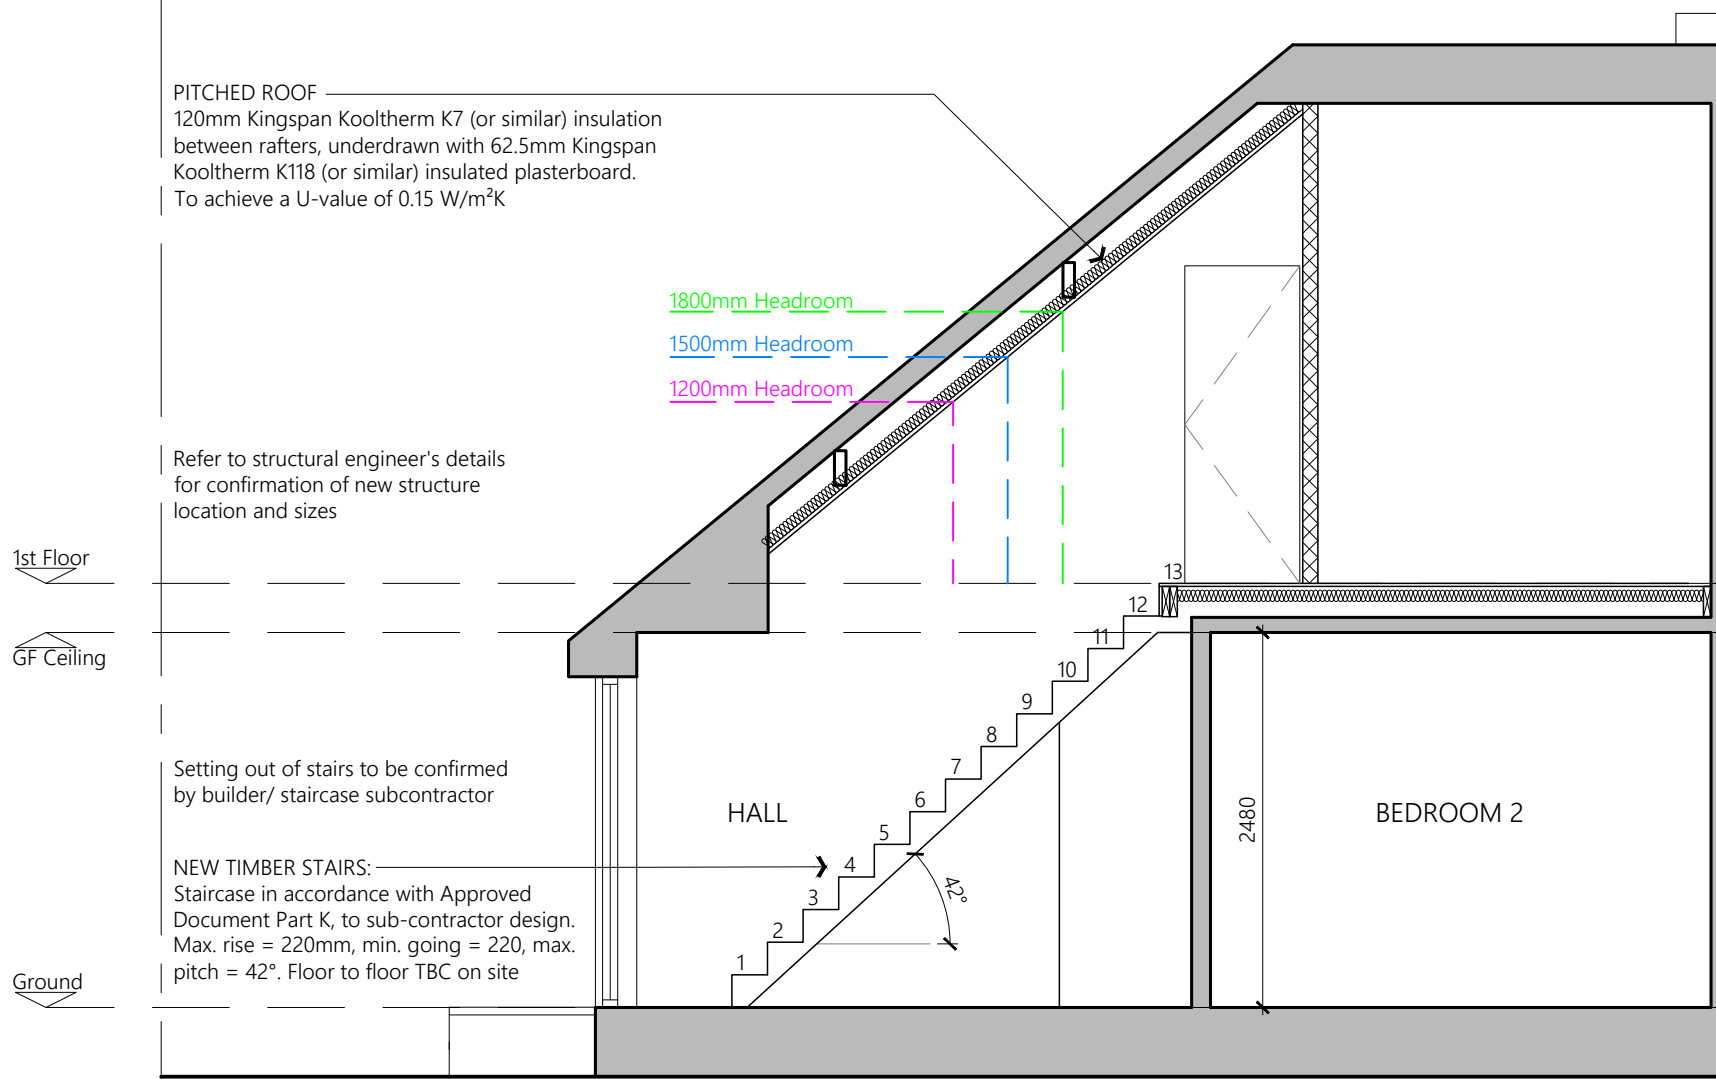

PROPOSED SECTION A-A

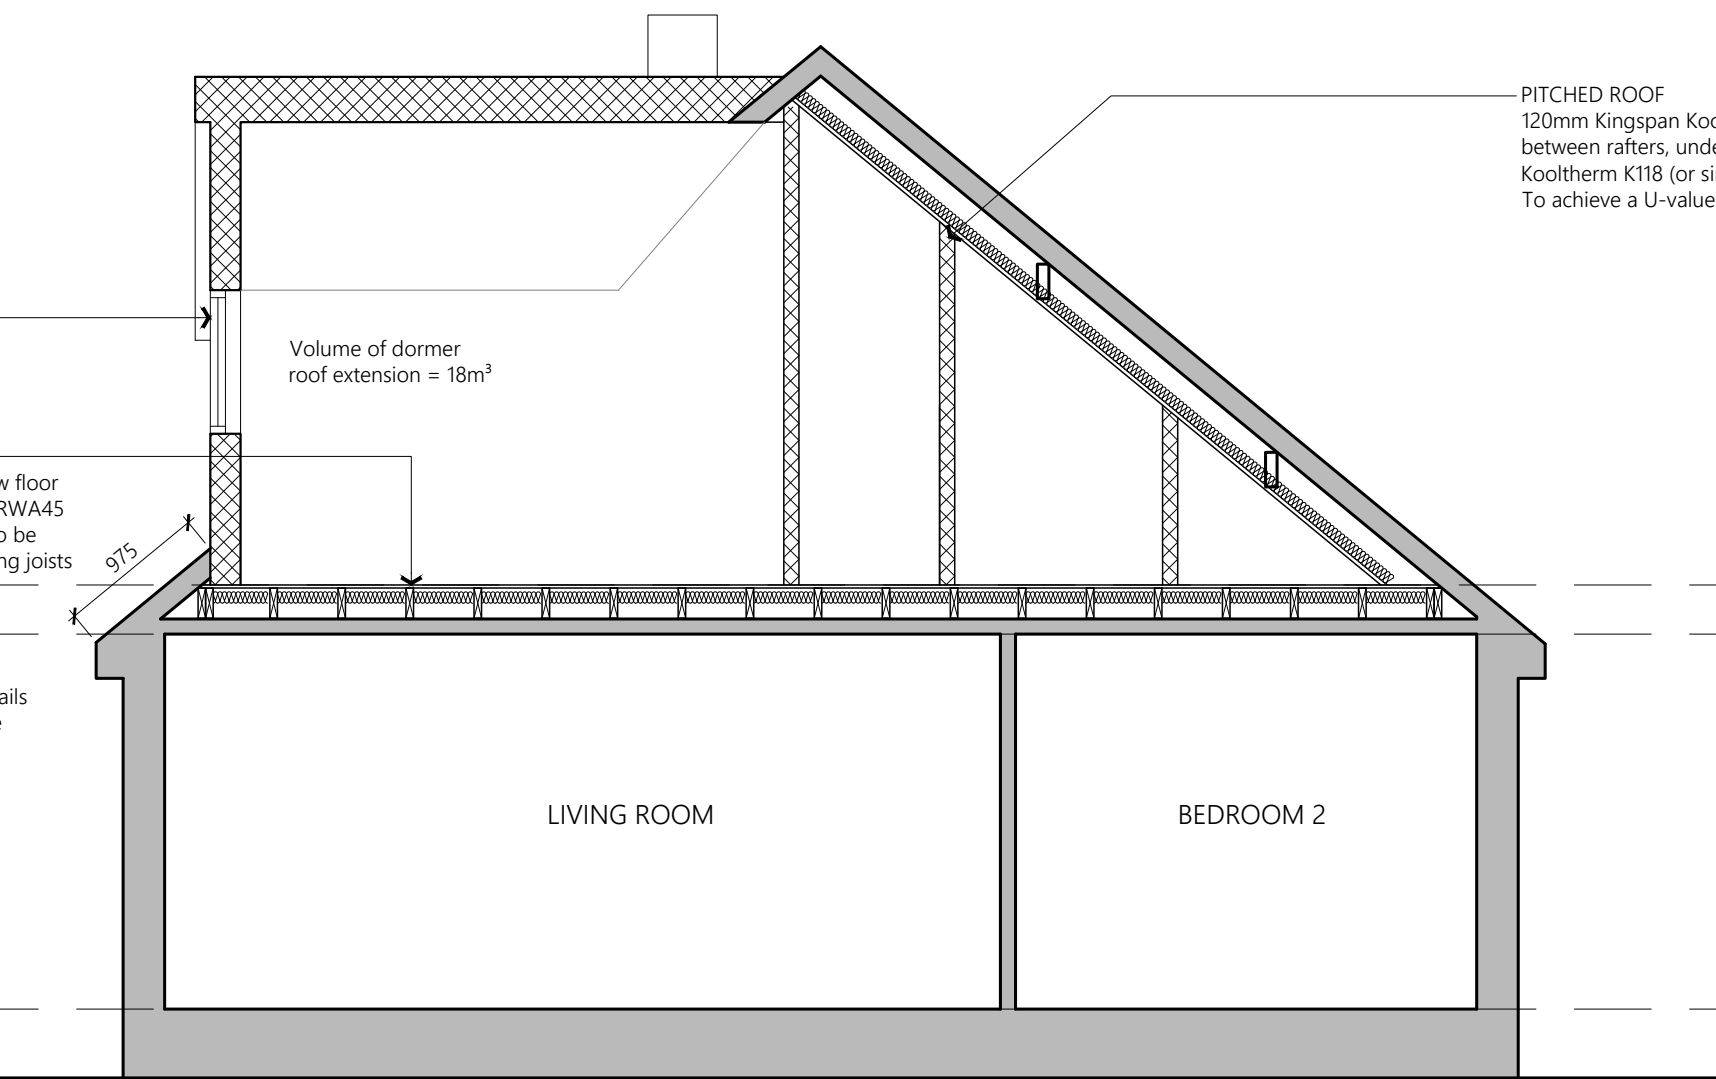

PROPOSED SECTION B-B

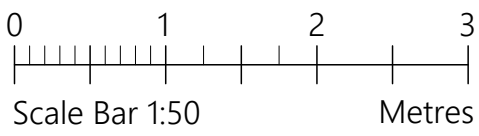

PROJECT	12 Holden Avenue Bury BL9 7TJ		
CLIENT	P Brine		
STATUS	Information		
DRAWING	Proposed Plans & Elevations		
DWG No.	2229-003	REV	
SCALE	1:50@A1	DATE	Oct '22
 website: www.agbcad.co.uk email: info@agbcad.co.uk telephone: 07912 090 125 DO NOT SCALE FROM THIS DRAWING			