


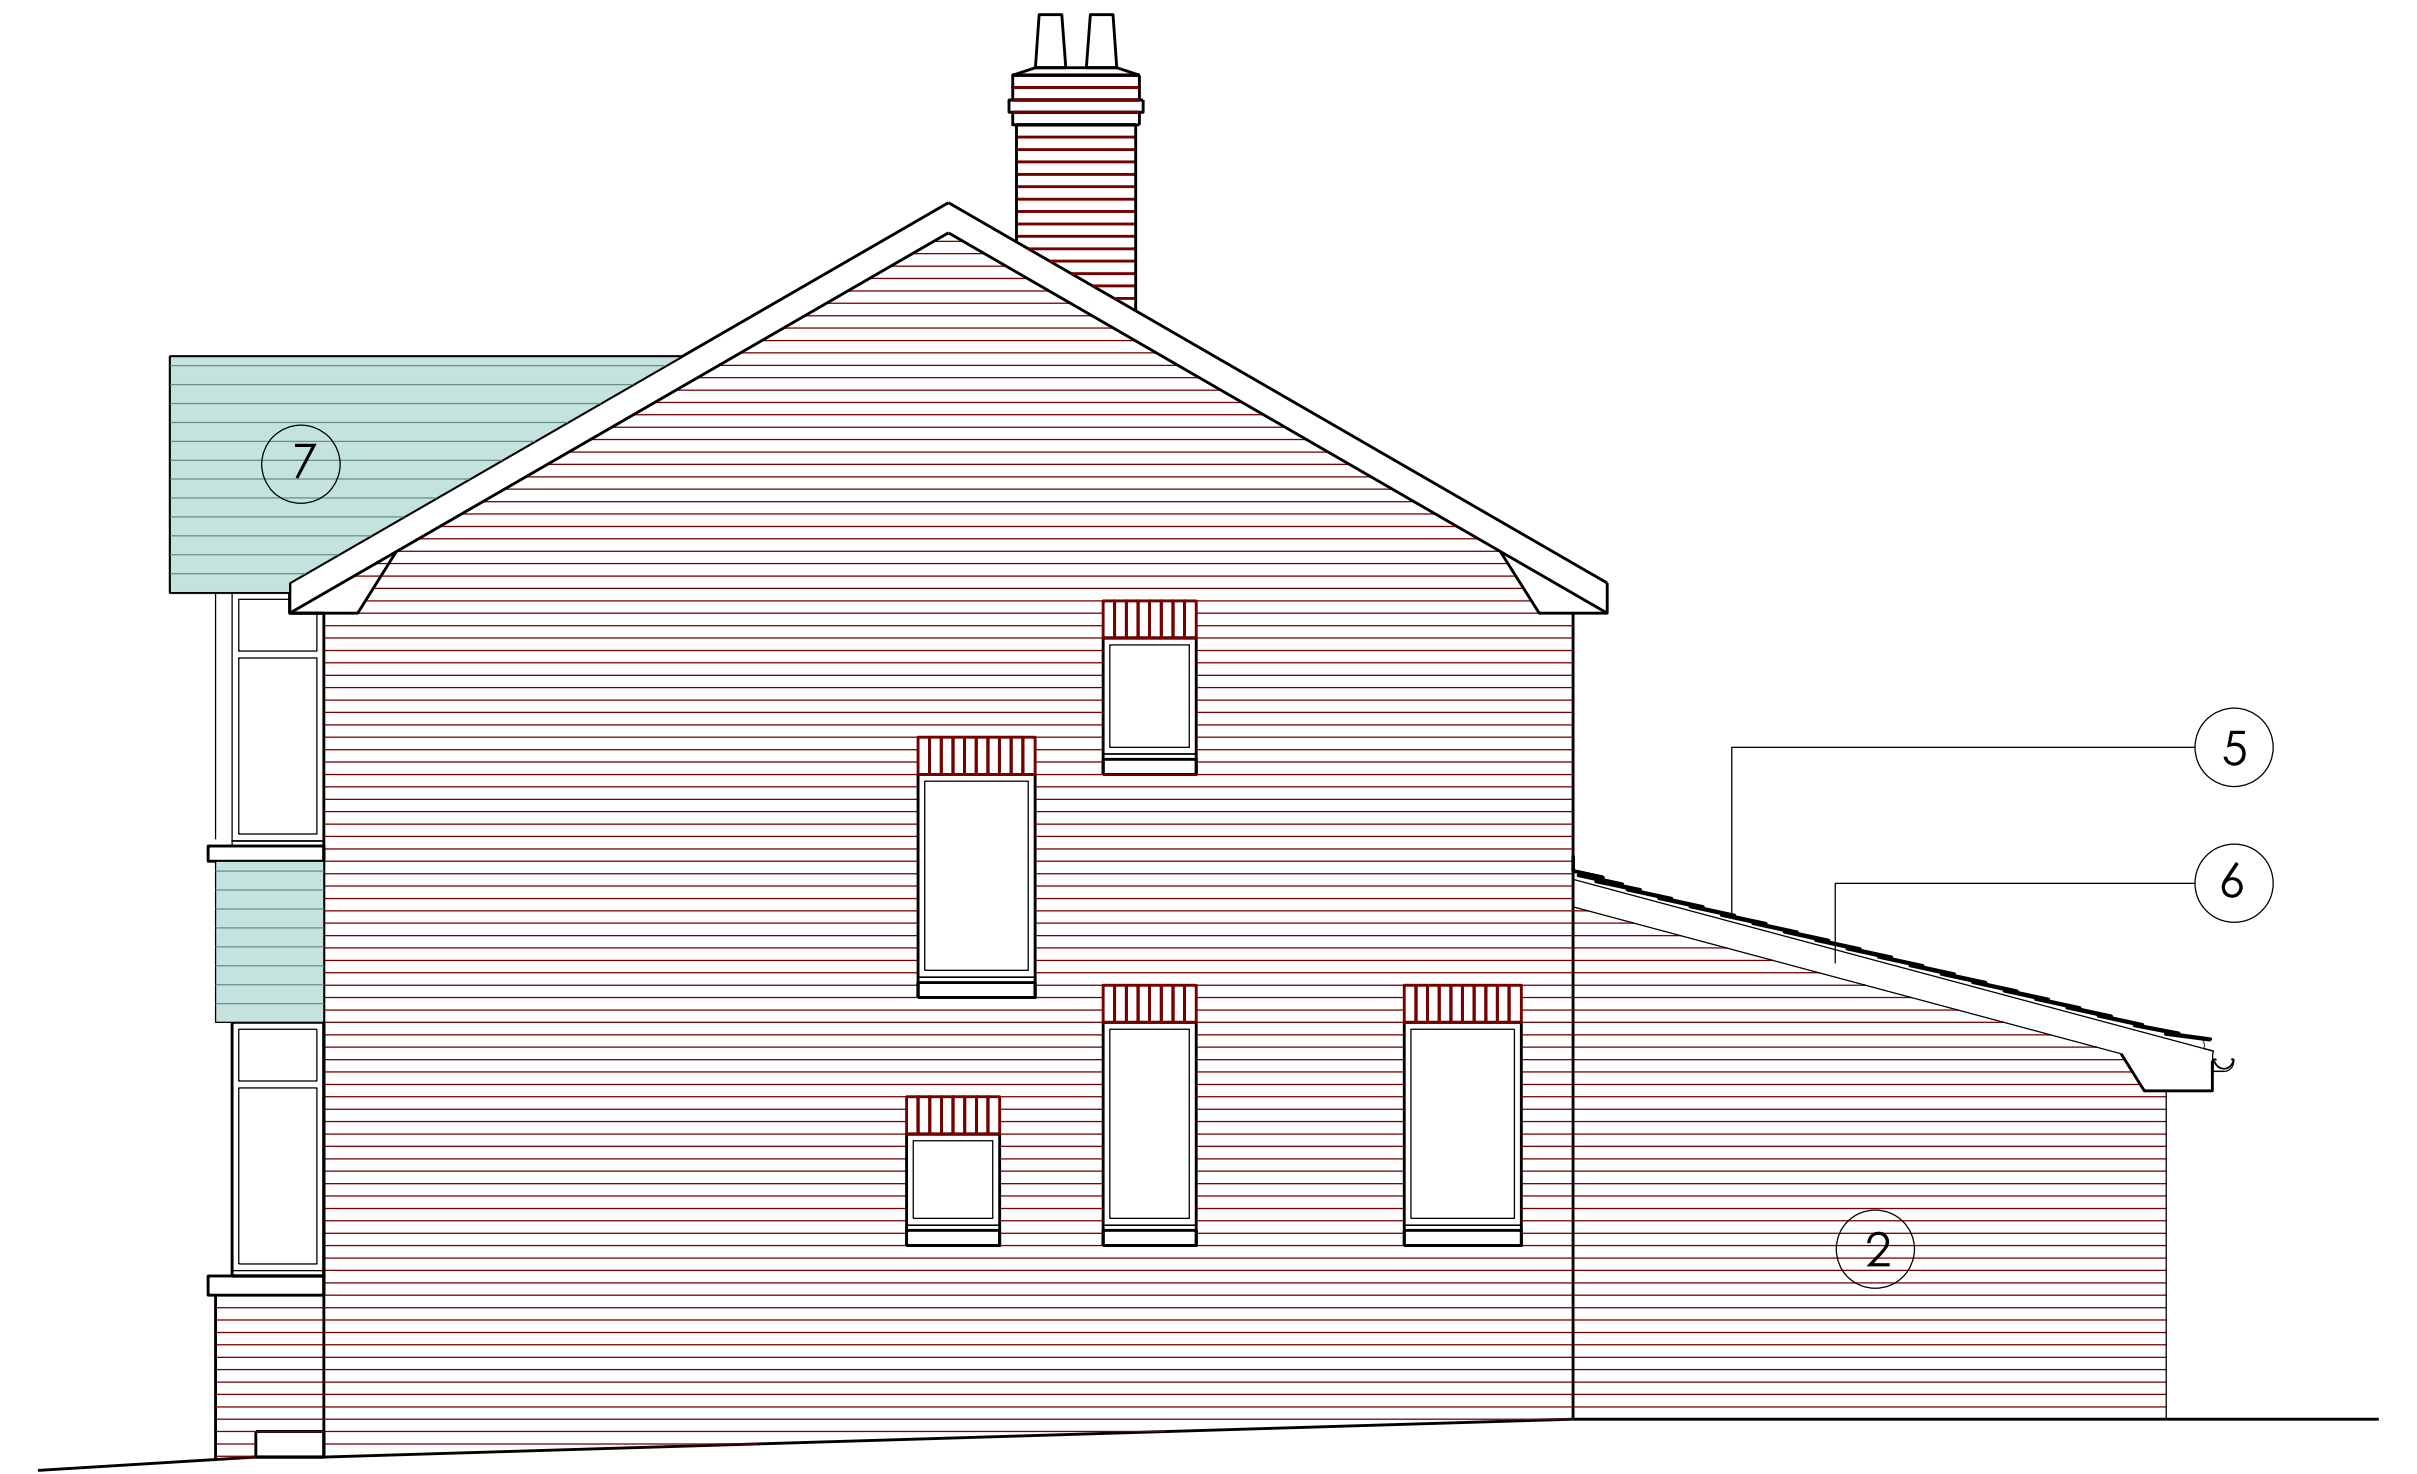


Existing West Elevation



Proposed East Elevation




Proposed South Elevation

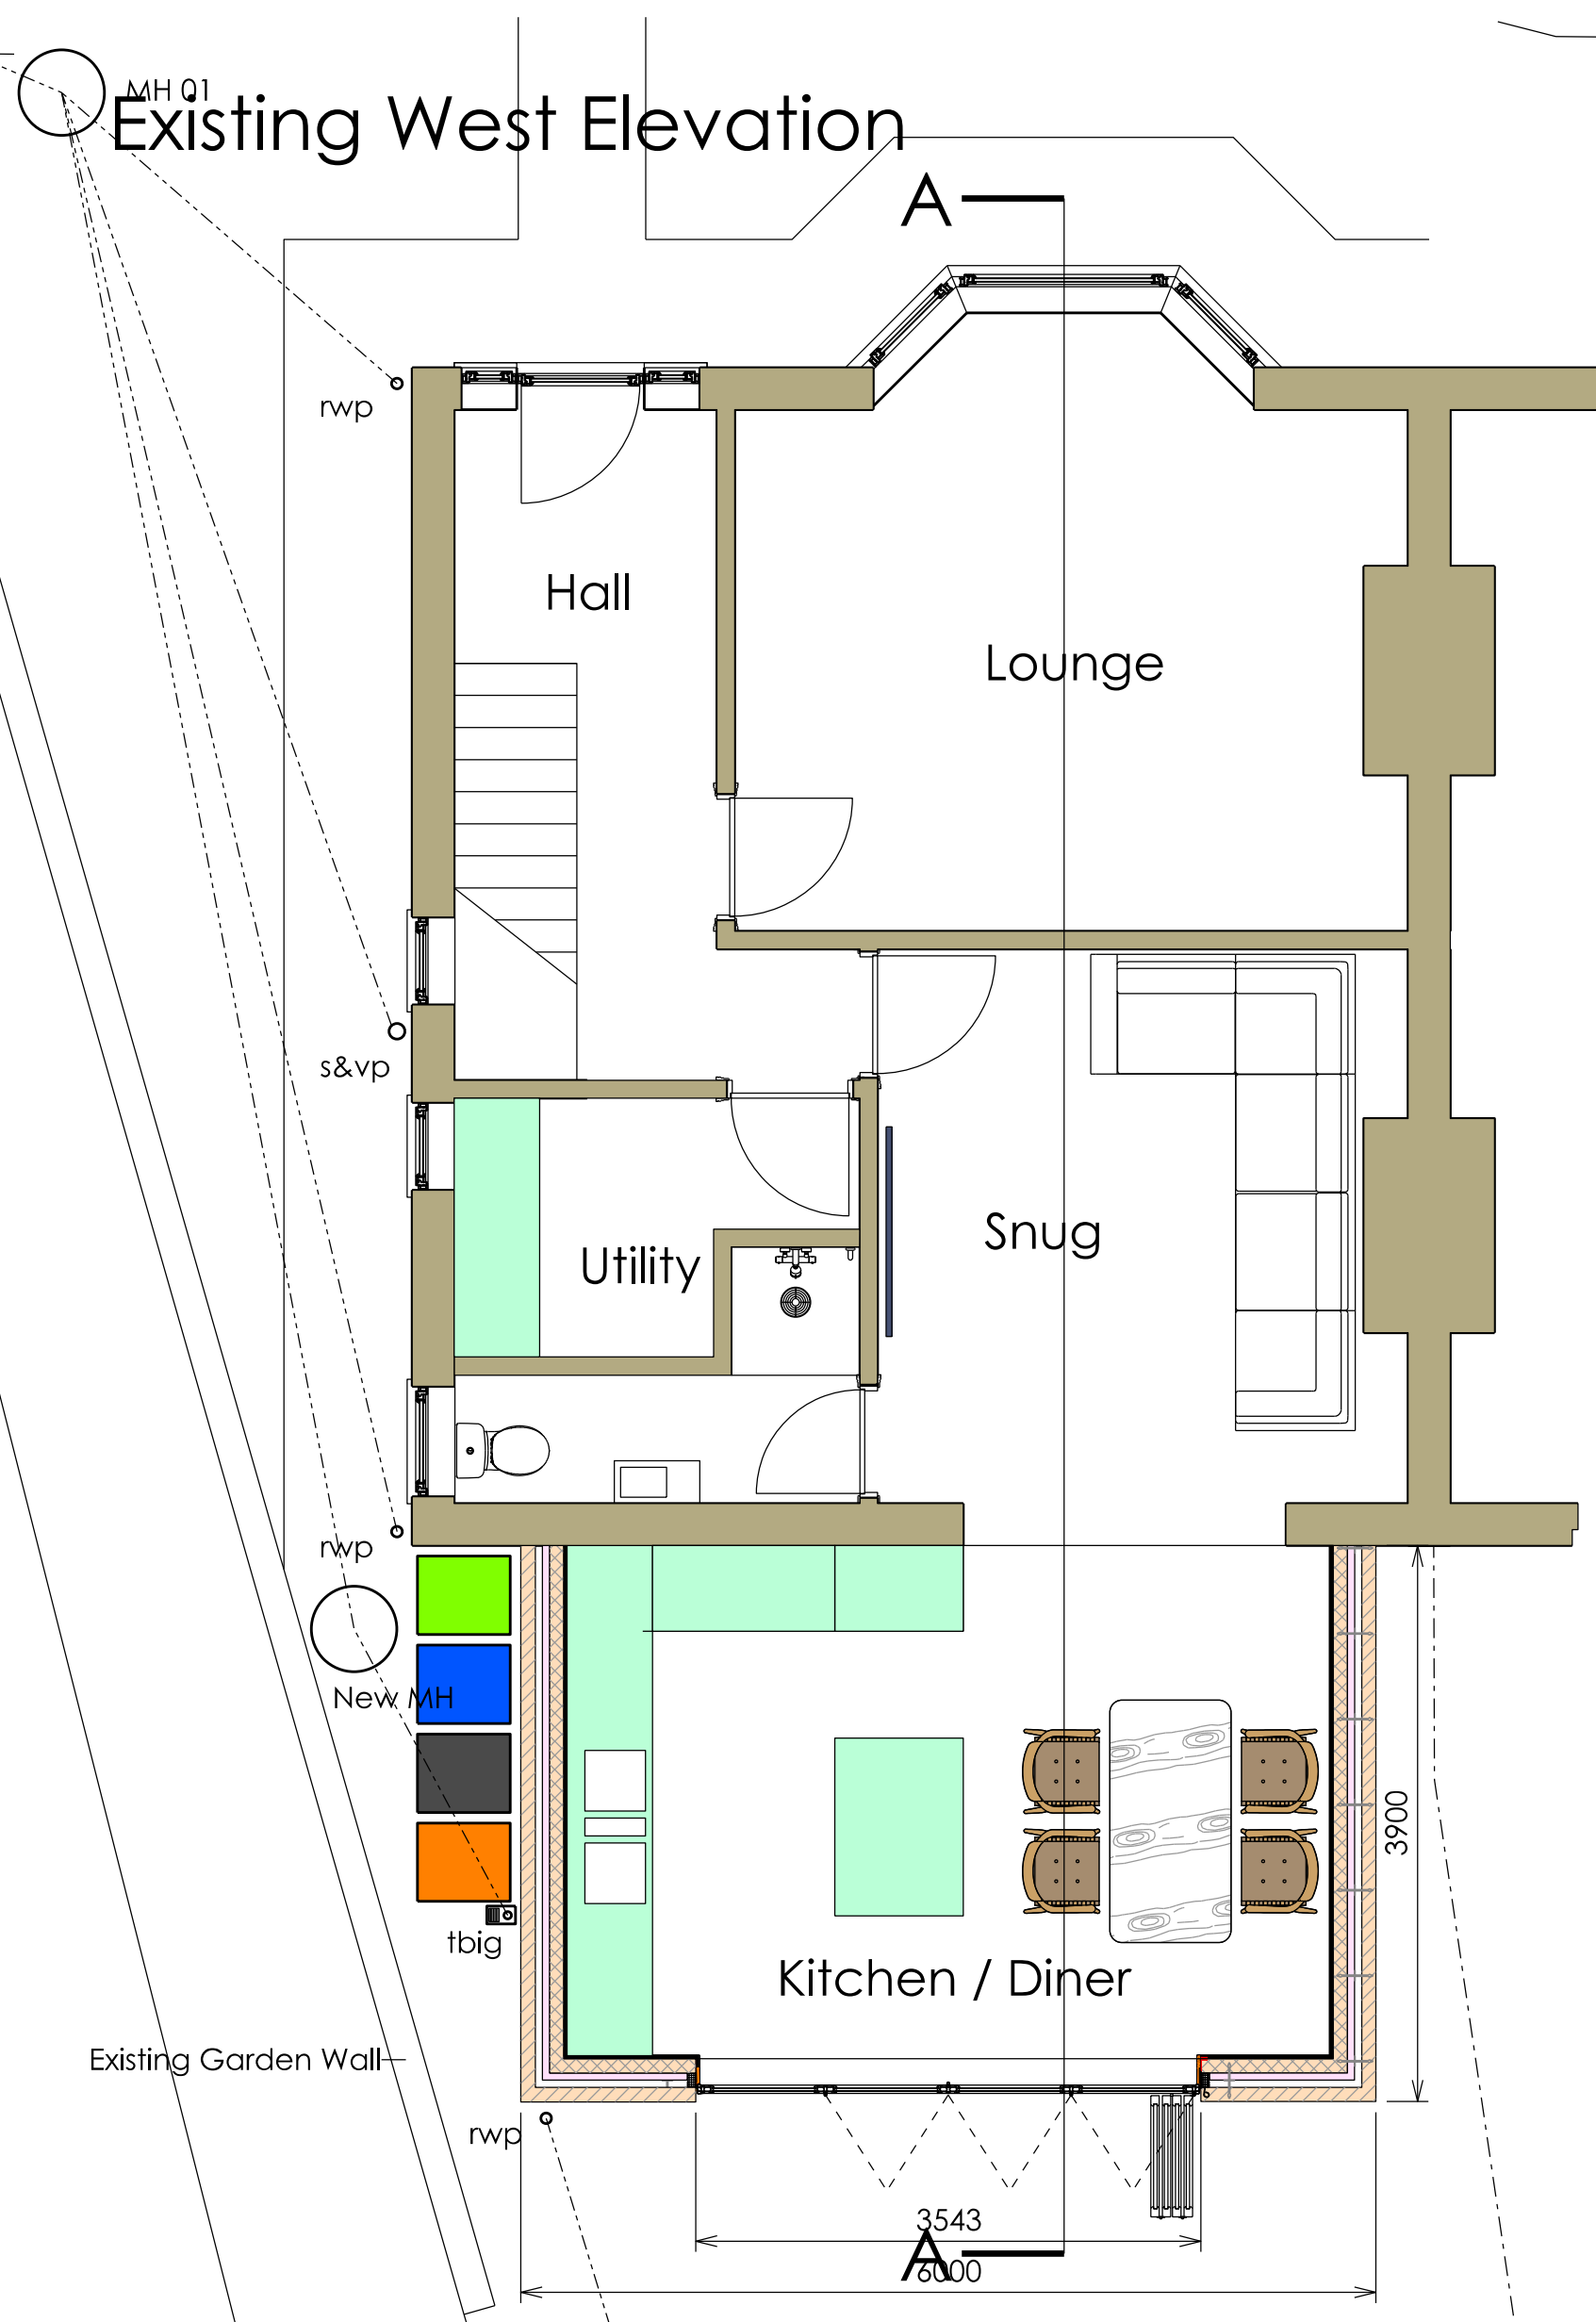

Proposed Ground Floor Plan

LEGEND

- 1 Acrington Red Brick masonry wall
- 2 Brickwork to match existing
- 3 Aluminium Bi-folding Doors
- 4 Velux Rooflights
- 5 Redland Cambrian Slate Roof or similar approved
- 6 PVC-u fascia and Gutters
- 7 Existing Slate Roof

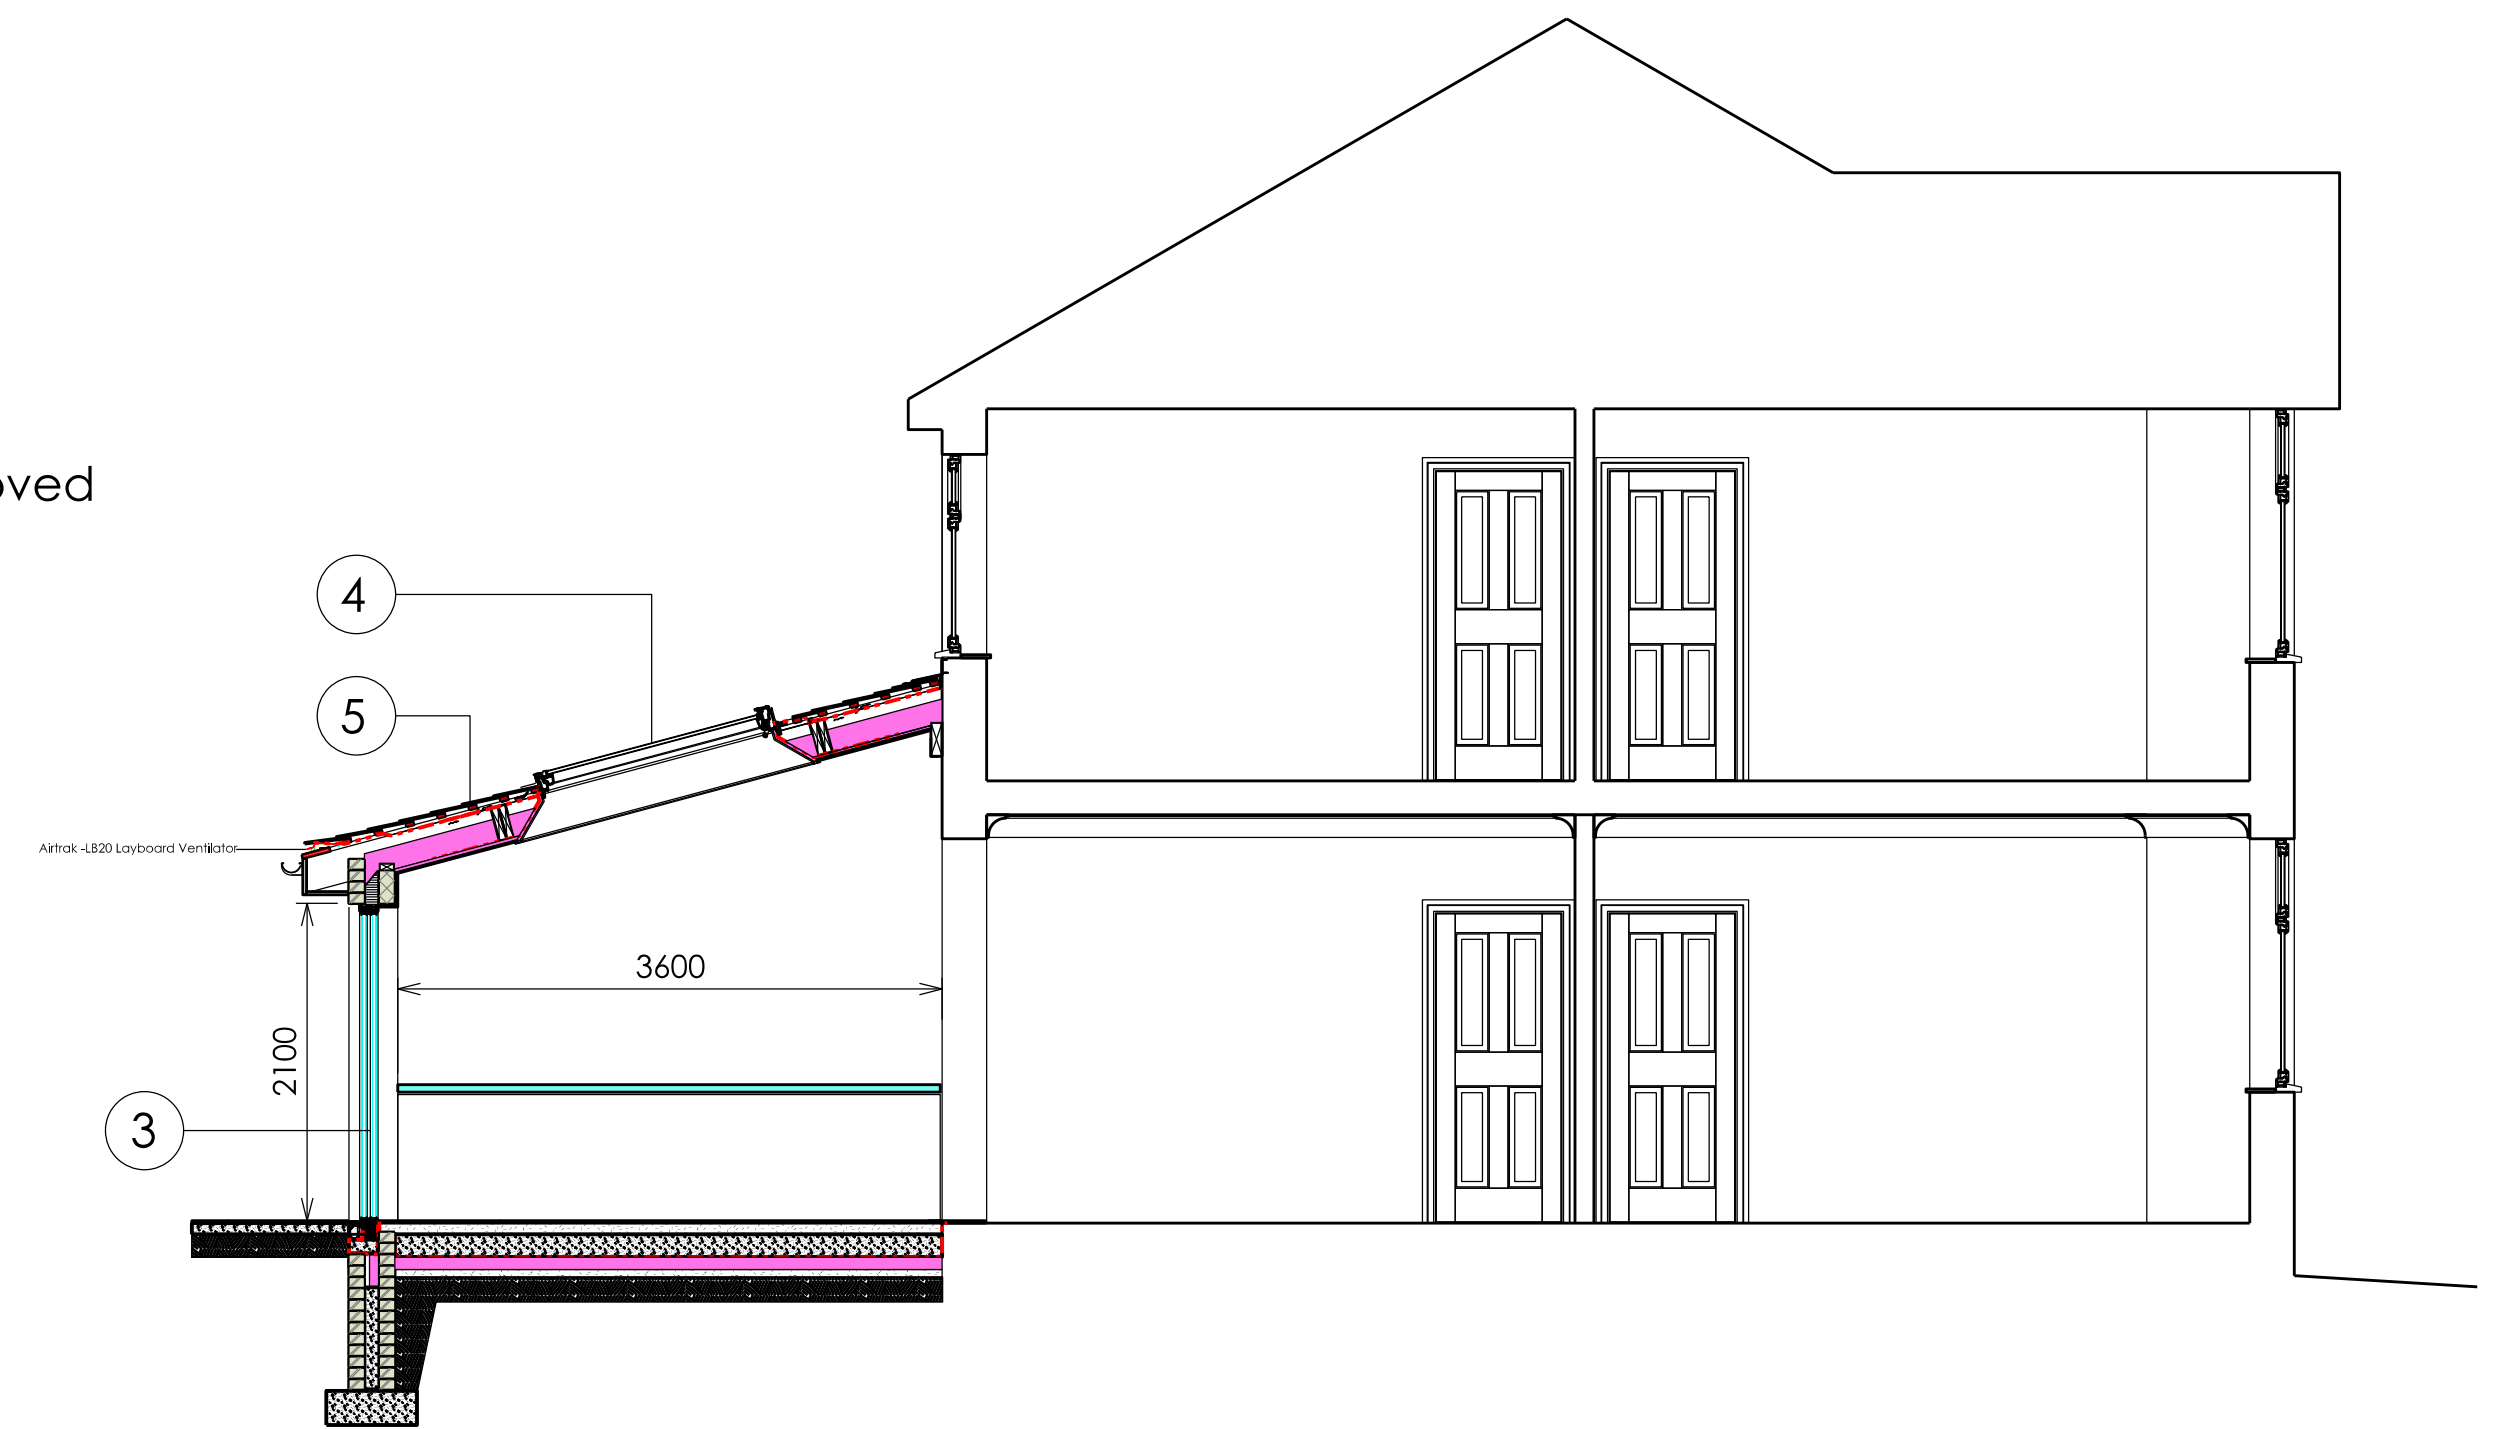


Proposed Section A - A

Revision	Description	By	Date
A	Issued for Planning	SC	30.08.2020

Description	By	Date

Notes:
DO NOT SCALE. Use figured dimensions only. The contractor is requested to check all dimensions before the work is put in hand. Copyright of this drawing belongs solely to SCA Ltd. This drawing must only be used for the purpose for which it is supplied and its contents must not be reproduced for any purpose without written permission. Areas indicated, or areas calculated from this drawing should be used for valuation purposes or as the basis for development contracts. SCA is a limited company registered in England and Wales. Number 7428841

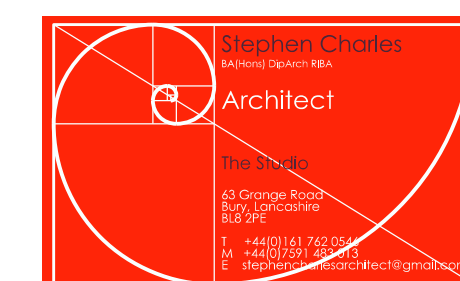

Drawn	SC	Project	Proposed Extension to 2 Castle Hill Road
Date	Aug 2020	Bury	BL9 7RN
Checked	SC	Drg Title	SITE PLAN
Date	Aug 2020		
Scale	1:50 @ A1	Drg No	SC2020-216-L(-0)004
Status	Planning	Rev	A