


Ground Floor Plan

AS EXISTING

The Rectory, 41 Church Lane, Prestwich, M25 1AN

①-⑱ Room Nos.
WO1 DO1 Window & Door ref. nos.

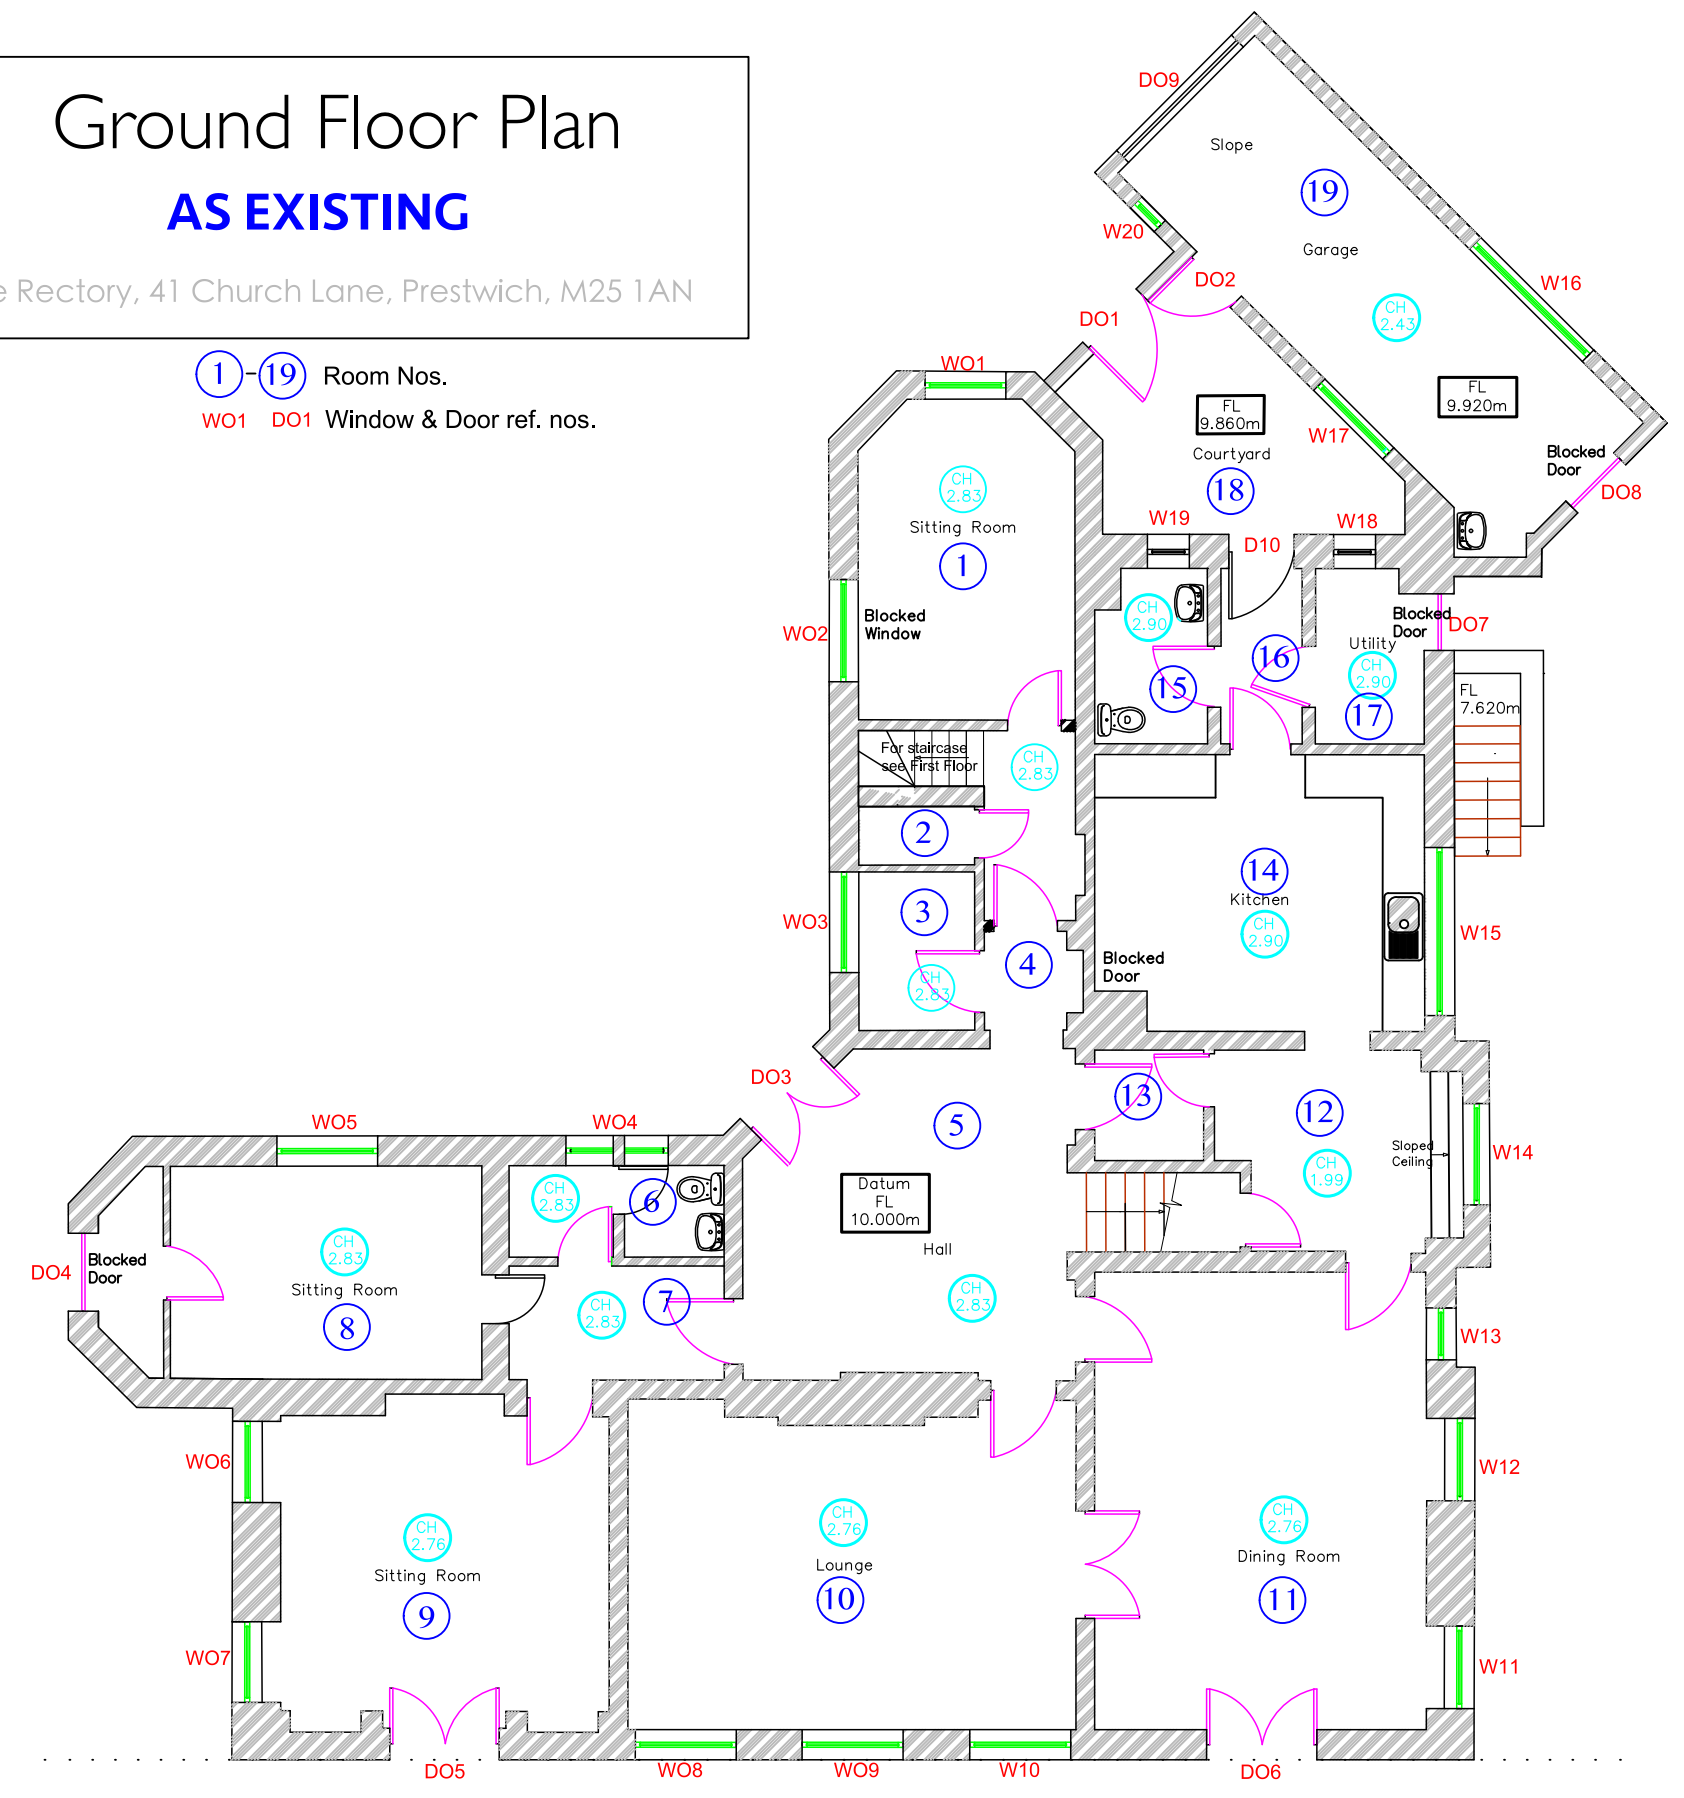

General Notes
Do not scale from this drawing. Specified dimensions may be relied upon. All dimensions to be confirmed by site measurement by the contractor before opening up works or ordering any materials. We accept no liability for incorrect site measurement. Report any discrepancies to the architect or surveyor.
When printing out this drawing, use a professional service rather than an office printer. It should be printed at A3 size in order to be read at the scale indicated. Check scale bar to confirm printed scale before using any scale rule.



Oldham, Rochdale & Tameside
www.architectural.uk.com
07872 577 565

Project Description:
Listed Building Consent for restoration & remediation

For:
Dr & Mrs Zia Jalal

Site Address:
**The Rectory,
41 Church Lane,
Prestwich, M25 1AN**

Date: **February 2024**

Scale: **1:100 @ A3**

Sheet Description:
**Ground Floor Plan
As Existing**


No.	Revision /Issue

Drawing Number:
100110/017

First Floor Plan

AS EXISTING

The Rectory, 41 Church Lane, Prestwich, M25 1AN

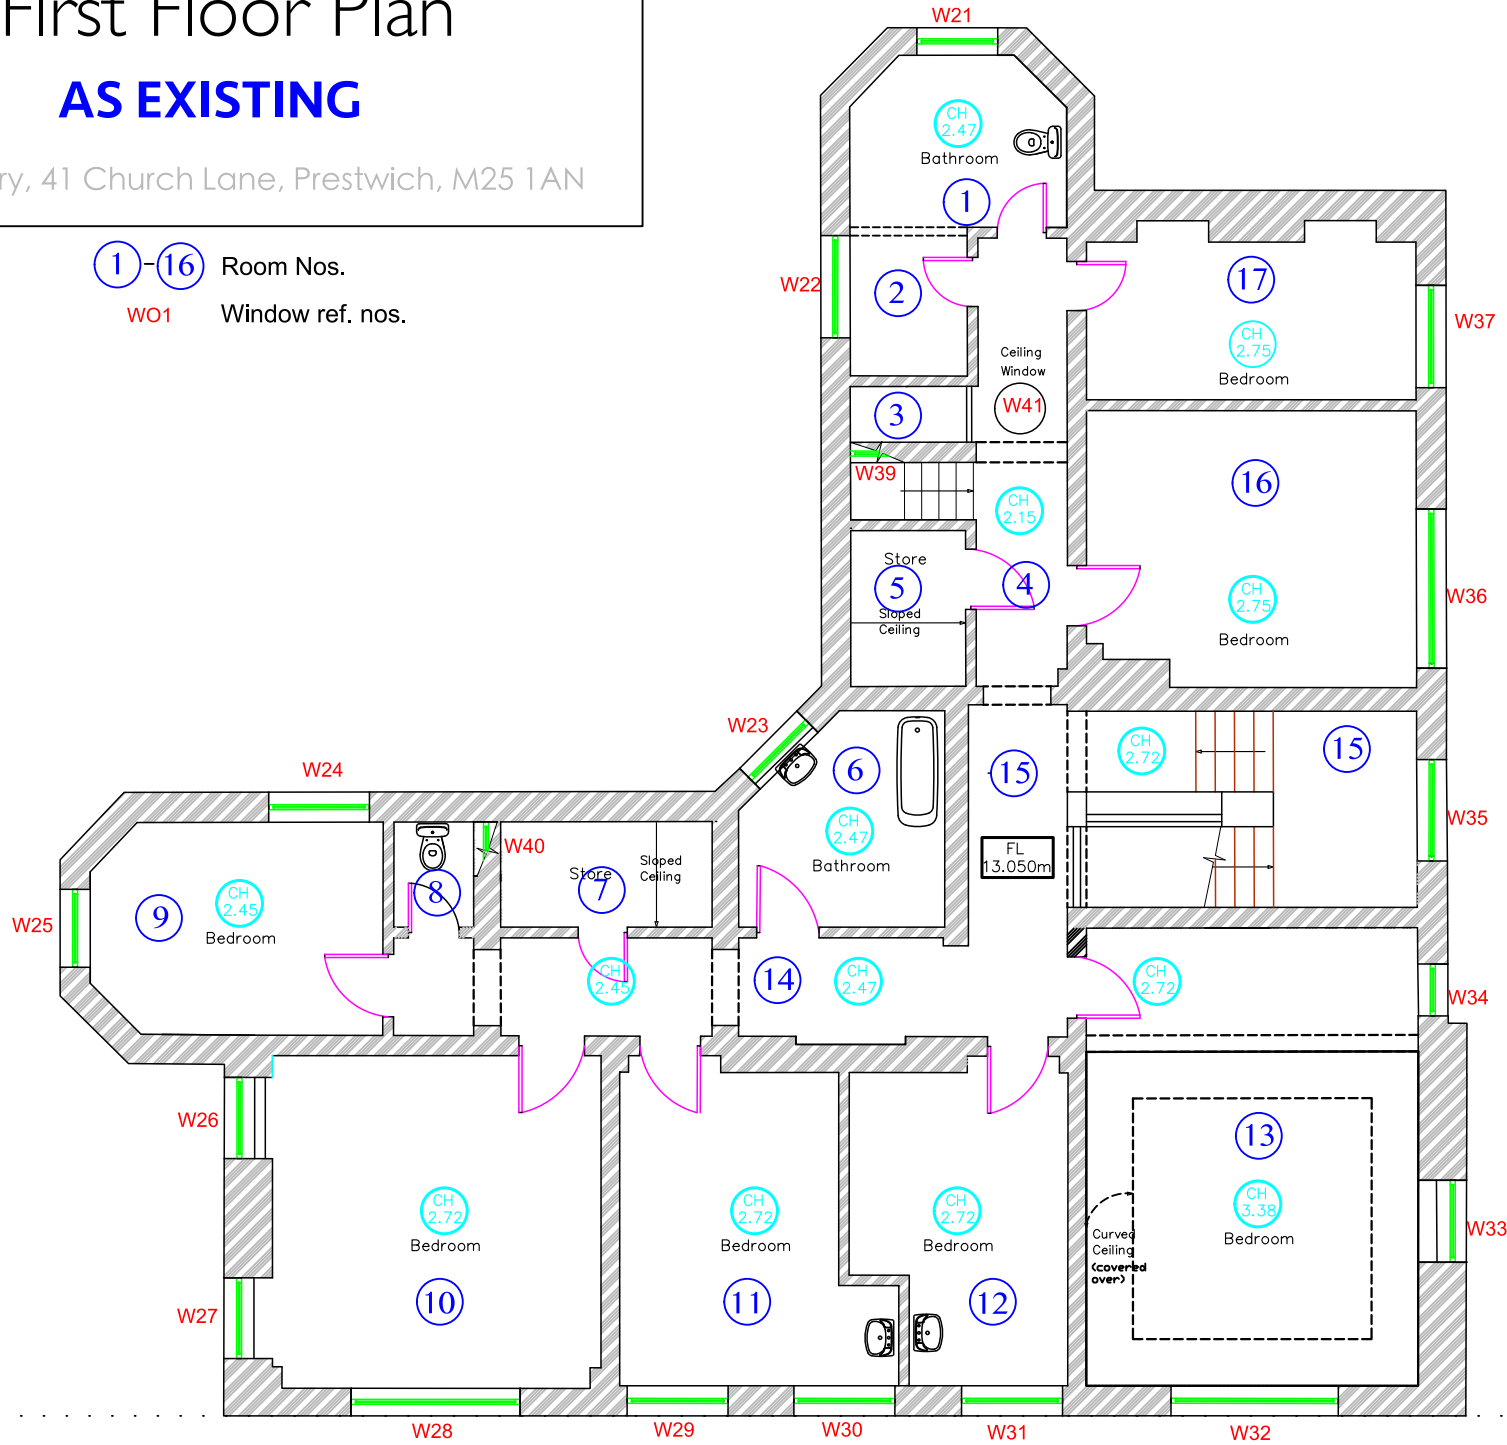

General Notes
Do not scale from this drawing. Specified dimensions may be relied upon. All dimensions to be confirmed by site measurement by the contractor before opening up works or ordering any materials. We accept no liability for incorrect site measurement. Report any discrepancies to the architect or surveyor.
When printing out this drawing, use a professional service rather than an office printer. It should be printed at A3 size in order to be read at the scale indicated. Check scale bar to confirm printed scale before using any scale rule.

planning by design
Architectural Services

Oldham, Rochdale & Tameside
www.architectural.uk.com
07872 577 565

Project Description:
Listed Building Consent for restoration & remediation

For:
Dr & Mrs Zia Jalal

Site Address:
**The Rectory,
41 Church Lane,
Prestwich, M25 1AN**


Date: **Jun (rev. Aug.) 2023**

Scale: **1:100 @ A3**

Sheet Description:
**First Floor Plan
As Existing**

No.	Revision /Issue


Drawing Number:
100110/018

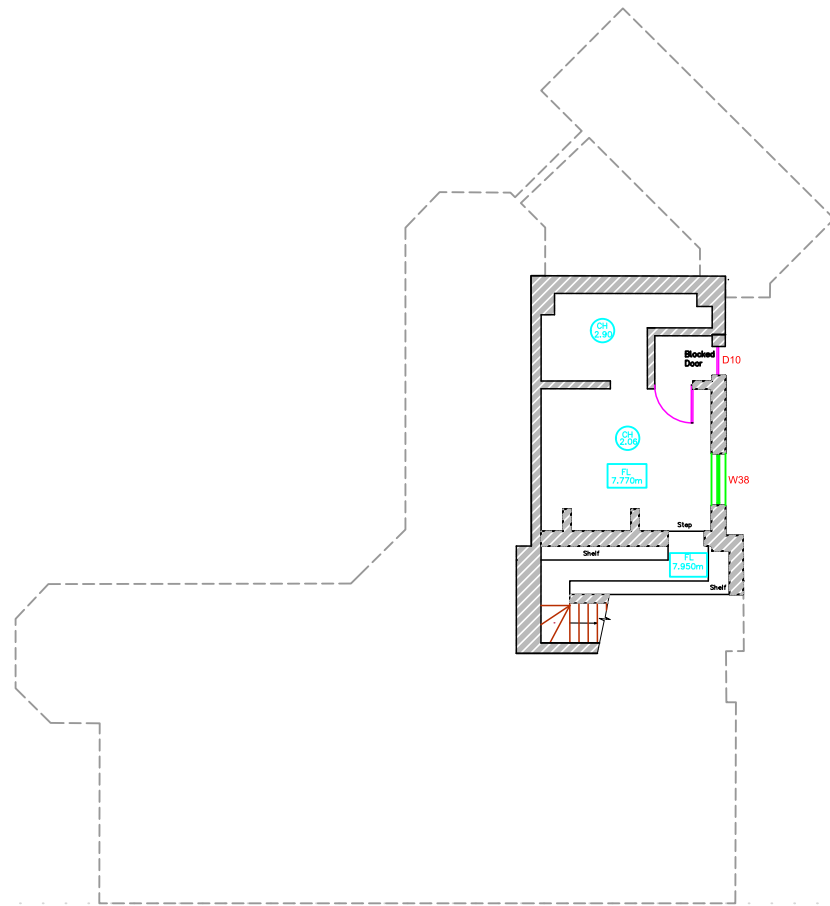

WO1 DO1 Window & Door ref. nos.

Basement Floor Plan AS EXISTING

The Rectory, 41 Church Lane, Prestwich, M25 1AN

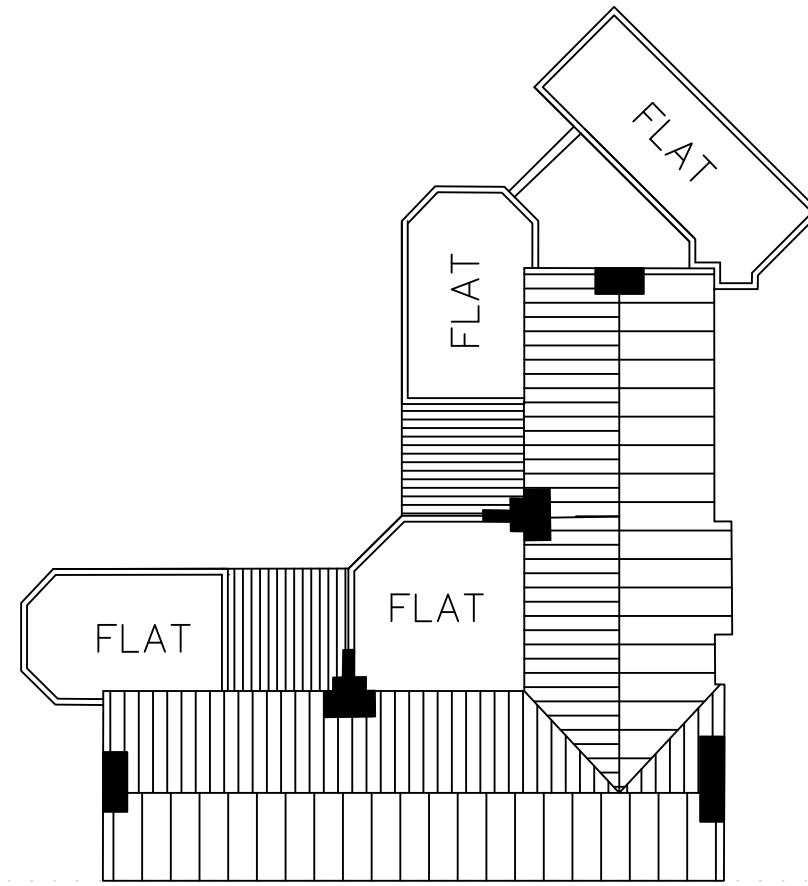

Roof Plan AS EXISTING

The Rectory, 41 Church Lane, Prestwich, M25 1AN

General Notes
Do not scale from this drawing. Specified dimensions may be relied upon. All dimensions to be confirmed by site measurement by the contractor before opening up works or ordering any materials. We accept no liability for incorrect site measurement. Report any discrepancies to the architect or surveyor.

When printing out this drawing, use a professional service rather than an office printer. It should be printed at A3 size in order to be read at the scale indicated. Check scale bar to confirm printed scale before using any scale rule.



**Oldham, Rochdale
& Tameside**
www.architectural.uk.com
07872 577 565

Project Description:
**Listed Building Consent
for restoration & remediation**

For:
Dr & Mrs Zia Jalal

Site Address:
**The Rectory,
41 Church Lane,
Prestwich, M25 1AN**

Date: **February 2024**

Scale: **1:100 @ A3**


Sheet Description:
**Basement & Roof Plan
As Existing**

No.	Revision /Issue

Drawing Number:
100110/019

North (by E) Facing Elevation
AS EXISTING

The Rectory, 41 Church Lane, Prestwich, M25 1AN

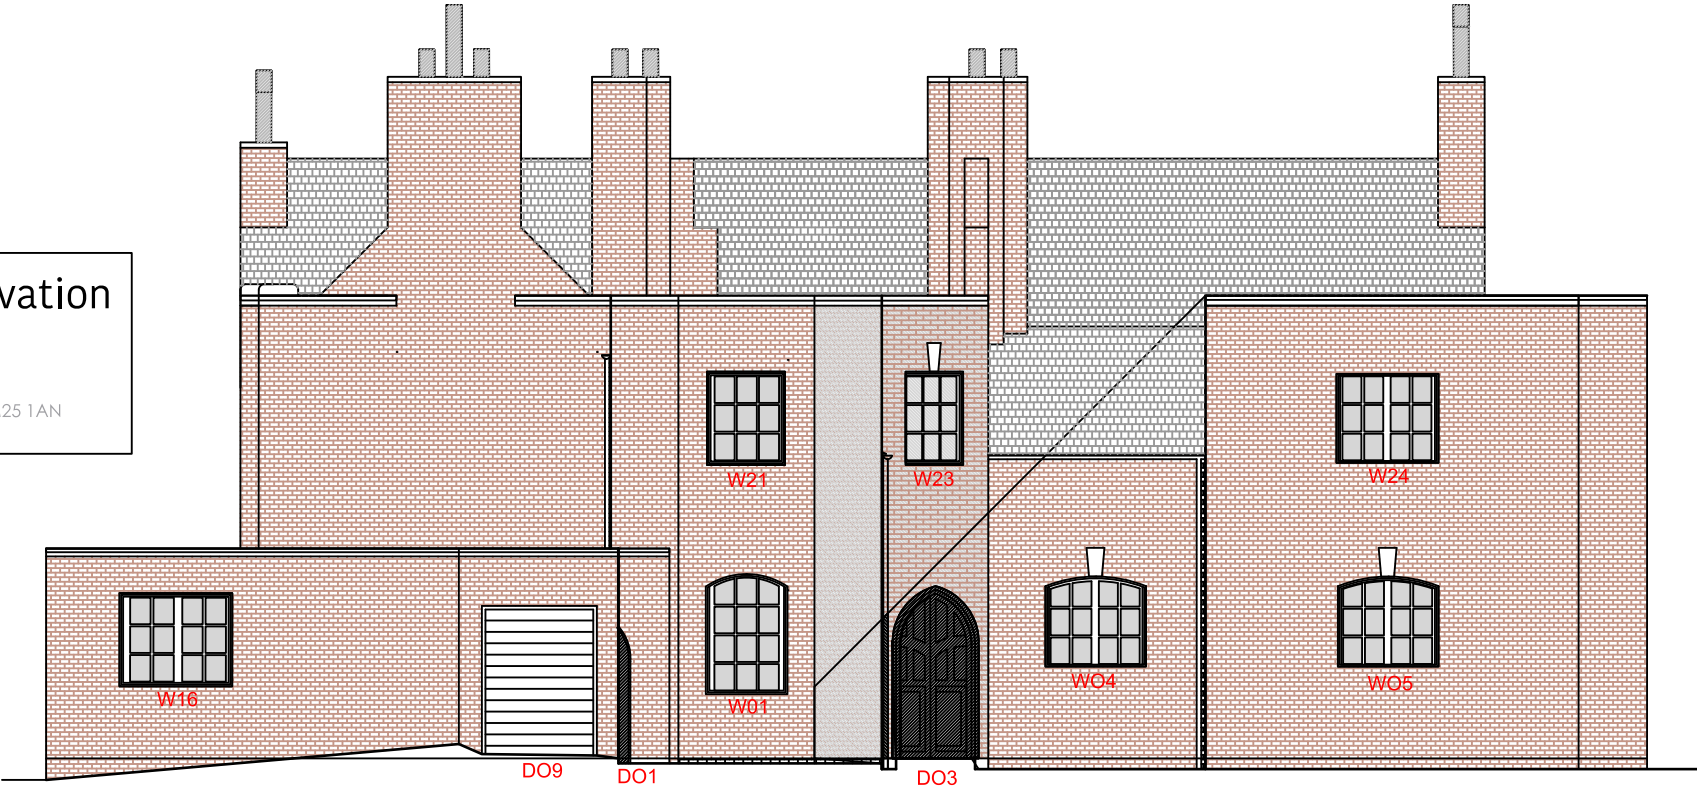

General Notes
Do not scale from this drawing. Specified dimensions may be relied upon. All dimensions to be confirmed by site measurement by the contractor before opening up works or ordering any materials. We accept no liability for incorrect site measurement. Report any discrepancies to the architect or surveyor.

When printing out this drawing, use a professional service rather than an office printer. It should be printed at A3 size in order to be read at the scale indicated. Check scale bar to confirm printed scale before using any scale rule.



**Oldham, Rochdale
& Tameside**
www.architectural.uk.com
07872 577 565

Project Description:
**Listed Building Consent
for restoration & remediation**

For:
Dr & Mrs Zia Jalal

Site Address:
**The Rectory,
41 Church Lane,
Prestwich, M25 1AN**

Date: **February 2024**

Scale: **1:100 @ A3**


Sheet Description:
**North & West
Facing Elevations
As Existing**

No.	Revision /Issue

Drawing Number:
100110/020

West (by N) Facing Elevation
AS EXISTING

The Rectory, 41 Church Lane, Prestwich, M25 1AN

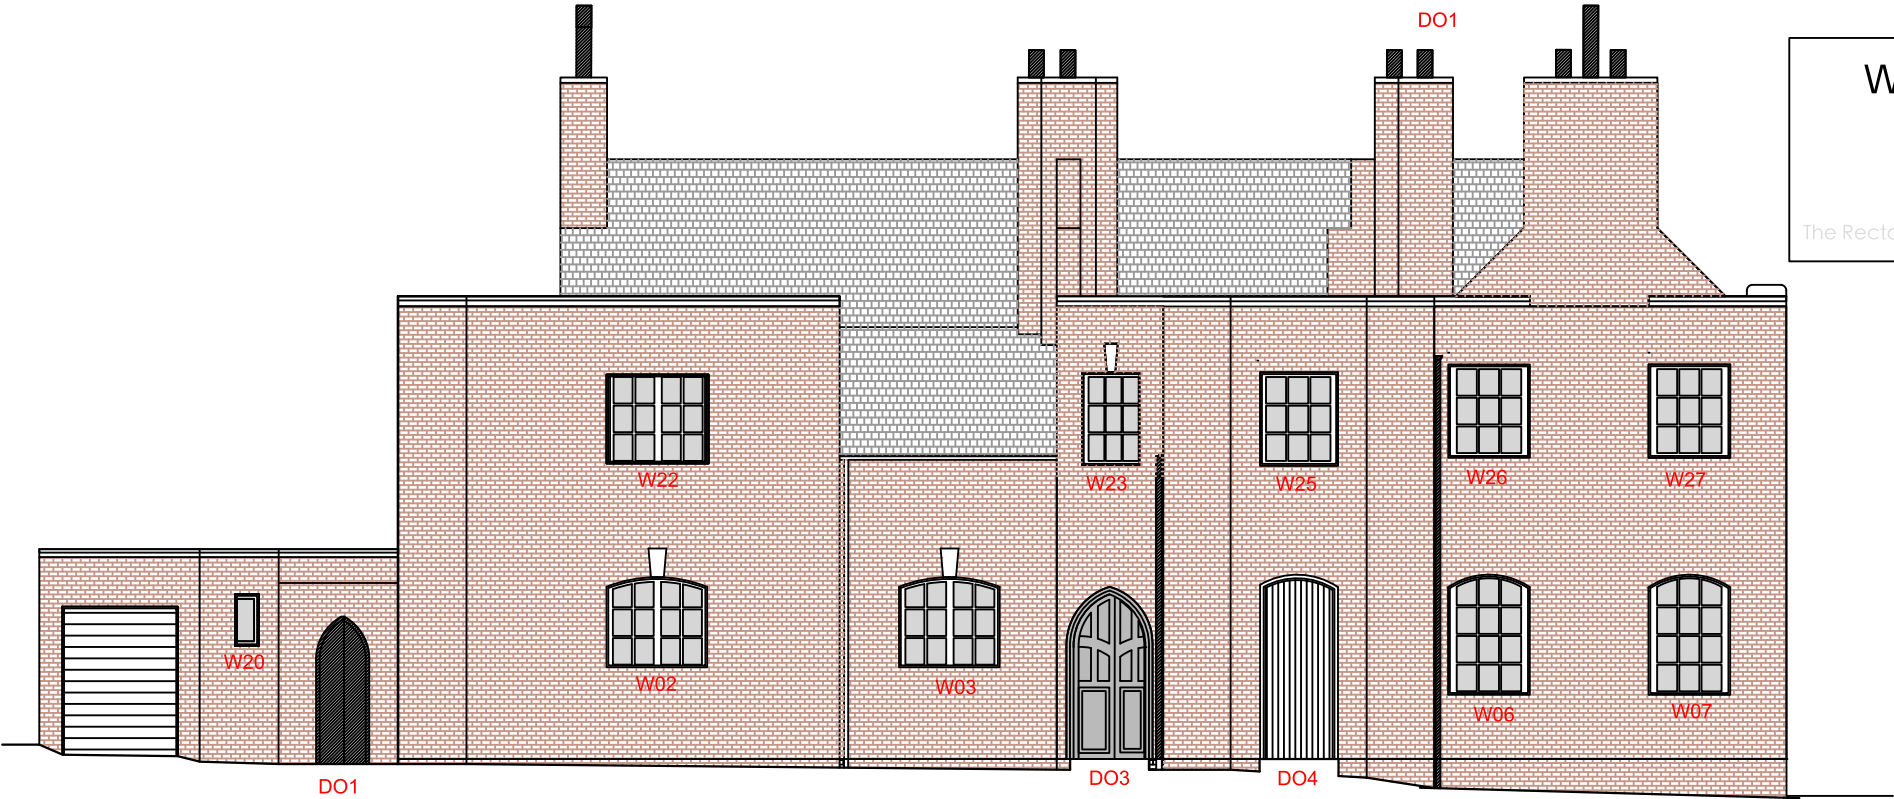




East (by S) Facing Elevation AS EXISTING

The Rectory, 41 Church Lane, Prestwich, M25 1AN

South (by W) Facing Elevation AS EXISTING

The Rectory, 41 Church Lane, Prestwich, M25 1AN

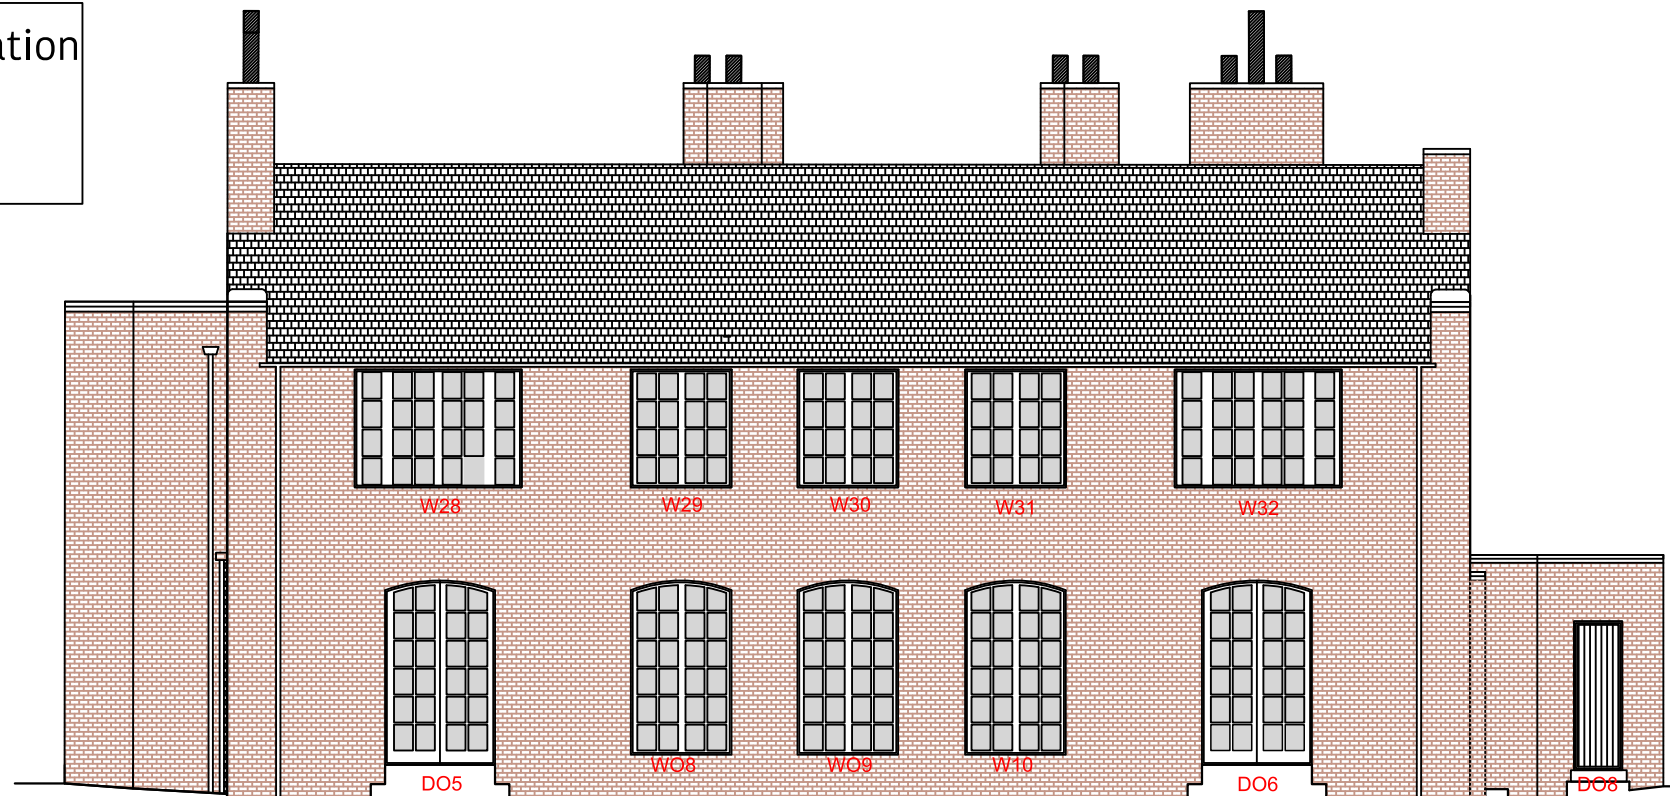

General Notes

Do not scale from this drawing. Specified dimensions may be relied upon. All dimensions to be confirmed by site measurement by the contractor before opening up works or ordering any materials. We accept no liability for incorrect site measurement. Report any discrepancies to the architect or surveyor.

When printing out this drawing, use a professional service rather than an office printer. It should be printed at A3 size in order to be read at the scale indicated. Check scale bar to confirm printed scale before using any scale rule.



**Oldham, Rochdale
& Tameside**
www.architectural.uk.com
07872 577 565

Project Description:
**Listed Building Consent
for restoration & remediation**

For:
Dr & Mrs Zia Jalal

Site Address:
**The Rectory,
41 Church Lane,
Prestwich, M25 1AN**


Date:
February 2024

Scale:
1:100 @ A3

Sheet Description:
**East & South
Facing Elevations
As Existing**

No.	Revision /Issue

Drawing Number:
100110/021

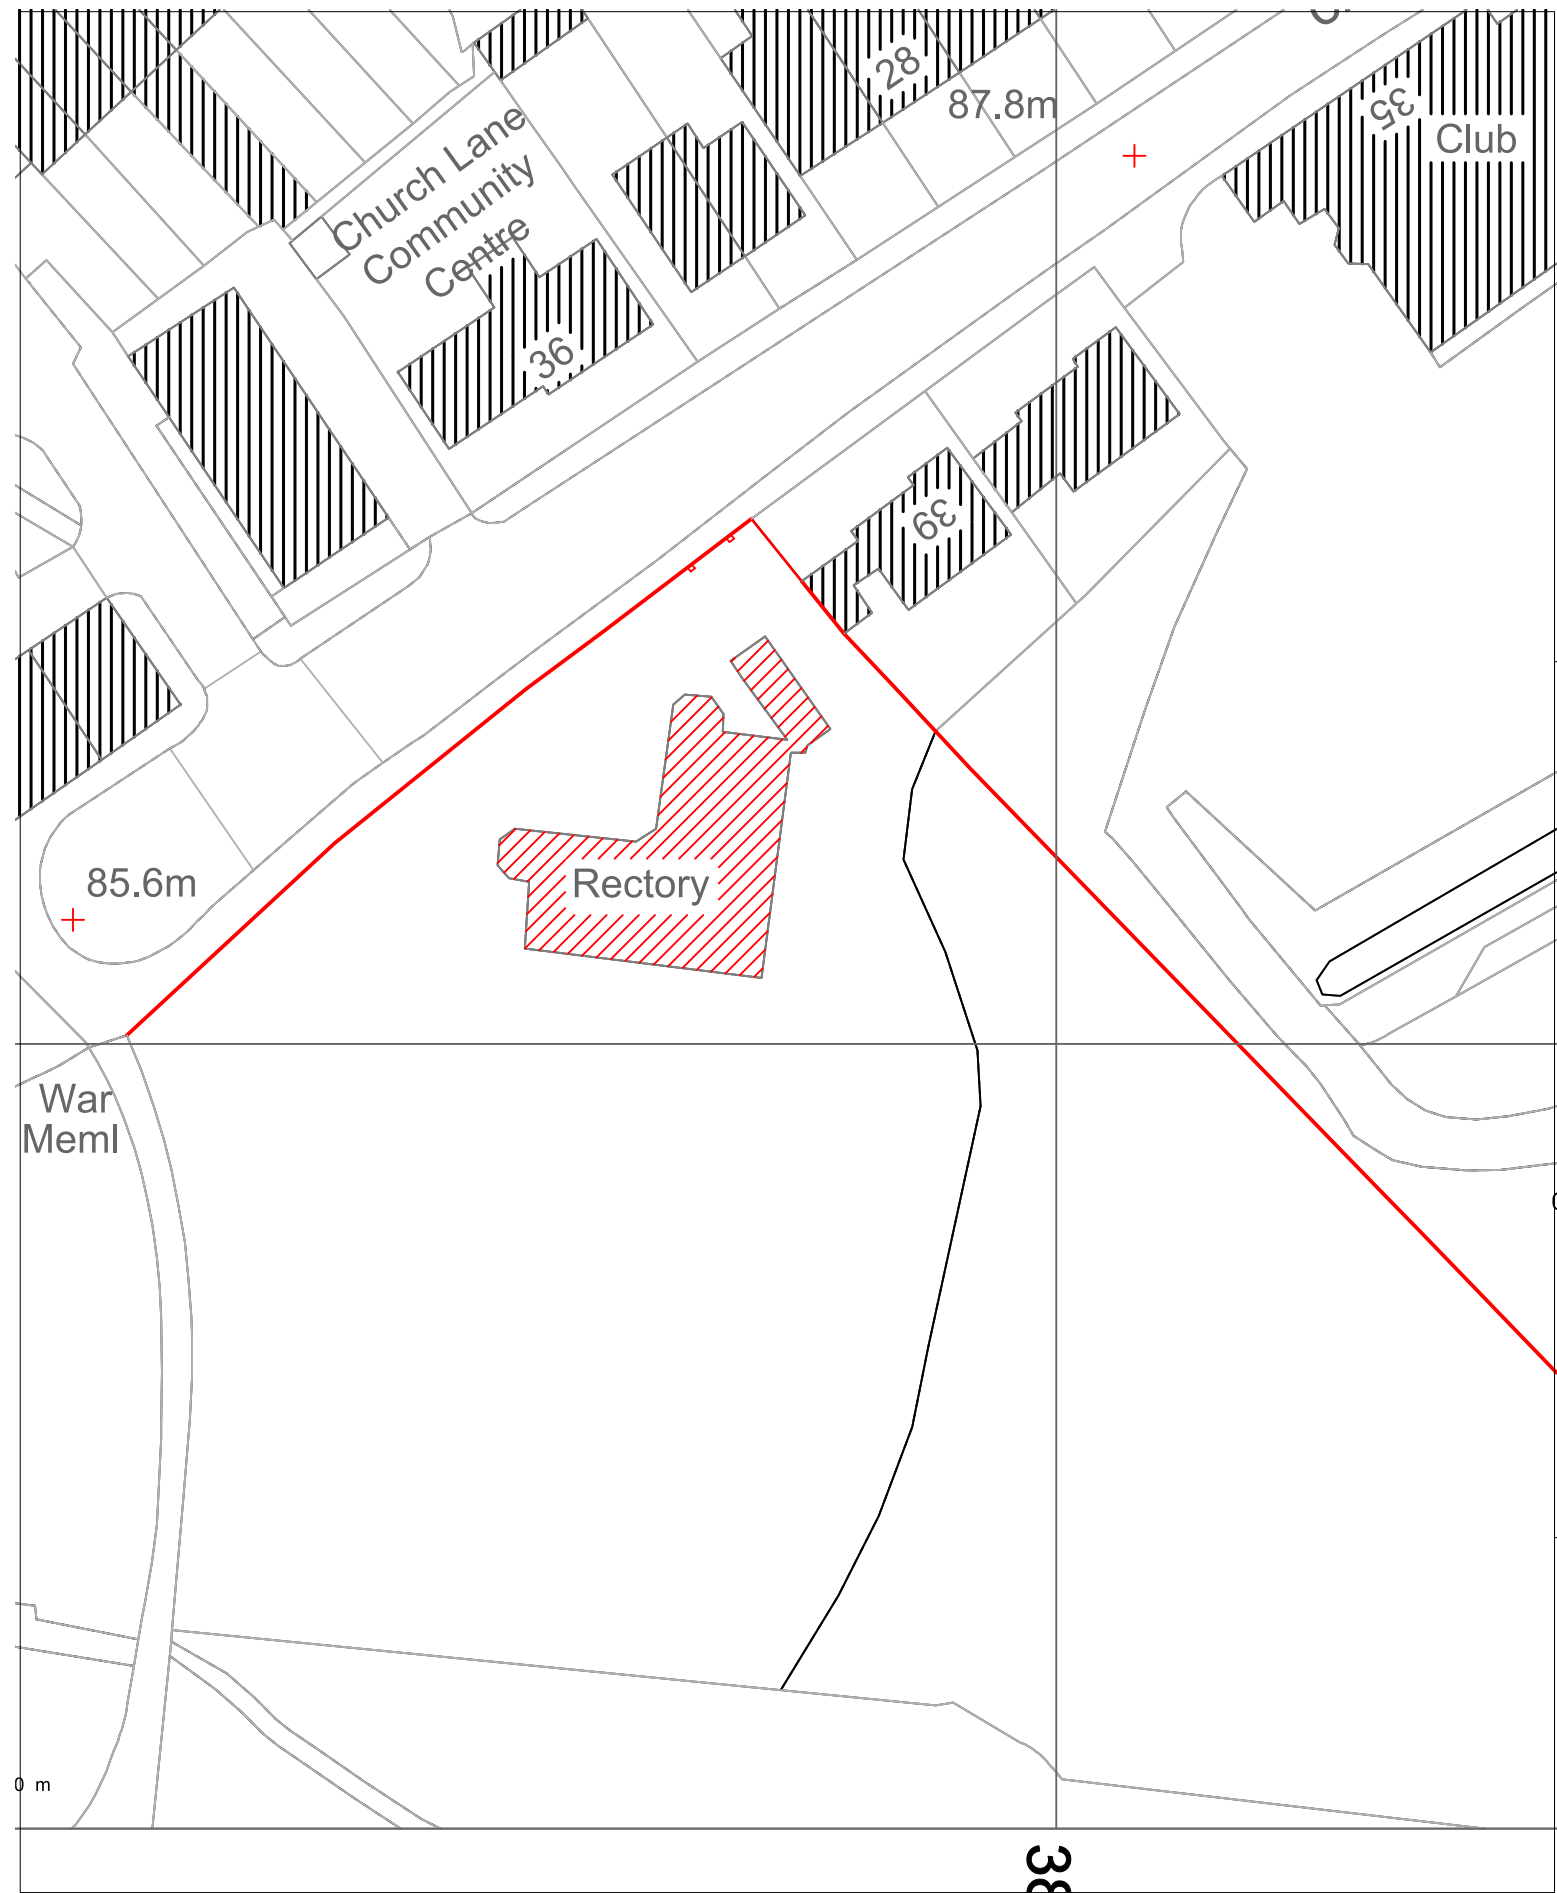

**SITE BLOCK
PLAN 1:500**



**SITE LOCATION PLAN
1:1250**



General Notes
Do not scale from this drawing. Specified dimensions may be relied upon. All dimensions to be confirmed by site measurement by the contractor before opening up works or ordering any materials. We accept no liability for incorrect site measurement. Report any discrepancies to the architect or surveyor.

When printing out this drawing, use a professional service rather than an office printer. It should be printed at A3 size in order to be read at the scale indicated. Check scale bar to confirm printed scale before using any scale rule.



**Oldham, Rochdale
& Tameside**
www.architectural.uk.com
07872 577 565

Project Description:
Listed Building Consent
for restoration & remediation
and new garage

For:
Dr & Mrs Zia Jalal

Site Address:
The Rectory,
41 Church Lane,
Prestwich, M25 1AN

Date: February 2024

Scale: Various as shown @ A3

Sheet Description:
Site Location &
Block plans

No.	Revision /Issue

Drawing Number:
100110/022