



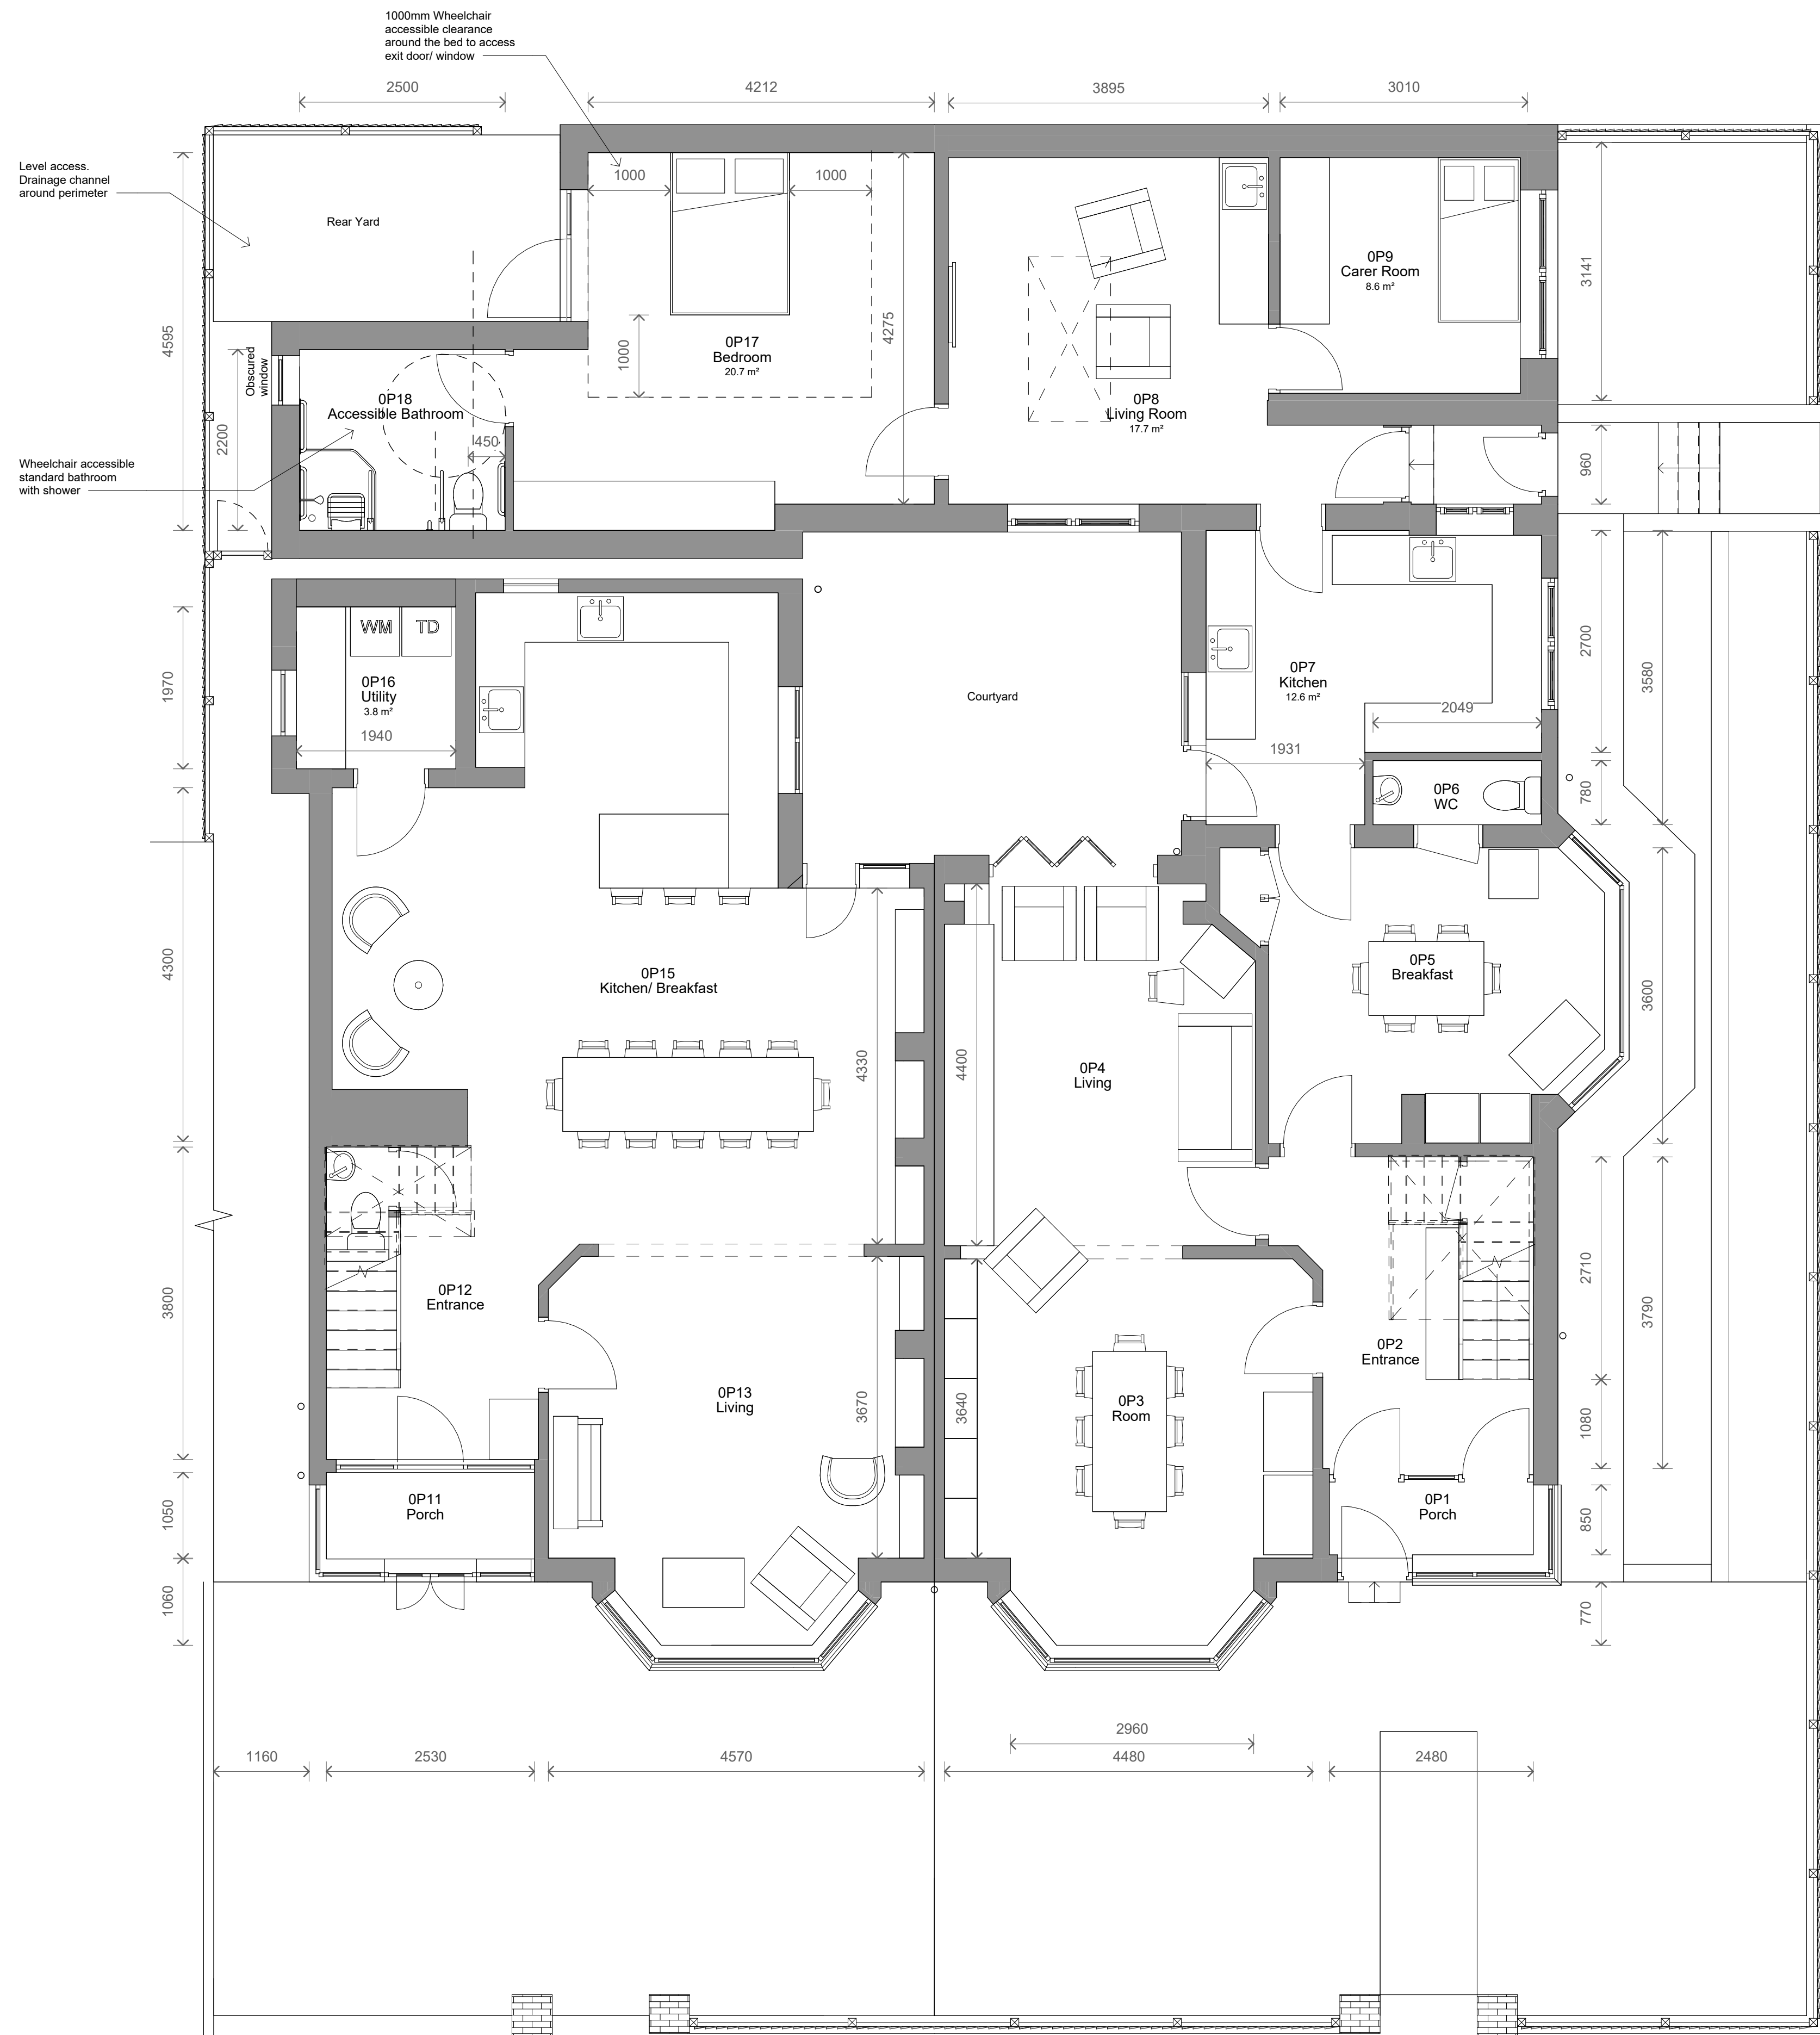

1 Level 0 - Proposed
1 : 50

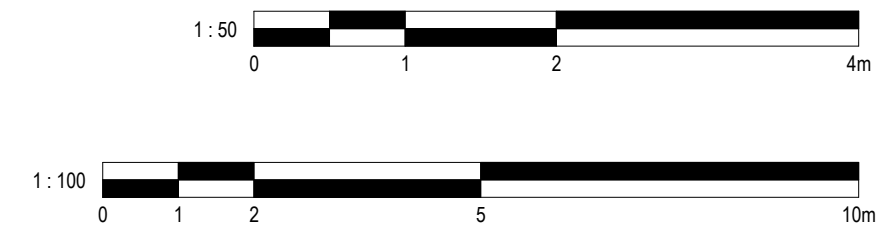

1	Revised Design	09/09/2025	MA
No.	Description	Date	Initial

PROJECT			
86-88 Kings Road			
TITLE			
Proposed Ground Floor Plan			
STATUS			
DESIGN			
DRAWN BY	DATE	SCALE (@ A1)	
MA	12/05/2025	1 : 50	
PROJECT NUMBER	DRAWING NUMBER	REV	
GSS24195.1	003A	1	
GOLD SKETCH S T U D I O S www.goldsketch.co.ukinfo@goldsketch.co.uk0161 792 9595			
NOTES			
© COPYRIGHT - ALL RIGHTS RESERVED. THIS DRAWING MUST NOT BE REPRODUCED WITHOUT PRIOR WRITTEN CONSENT. DRAWING TO BE USED FOR THE STATUS INDICATED ONLY. ALL DIMENSIONS AND SETTING OUT SHALL BE CHECKED AND CONFIRMED ON SITE. ANY DISCREPANCIES TO BE REPORTED TO THE ARCHITECT IMMEDIATELY. THE CONSULTANT'S LIABILITY IS LIMITED TO THE CURRENT PROFESSIONAL DESIGNATION AND RELEVANT CODES OF PRACTICE AND BRITISH STANDARDS. ALL DIMENSIONS ON THIS DRAWING ARE IN MILLIMETRES UNLESS OTHERWISE STATED.			