




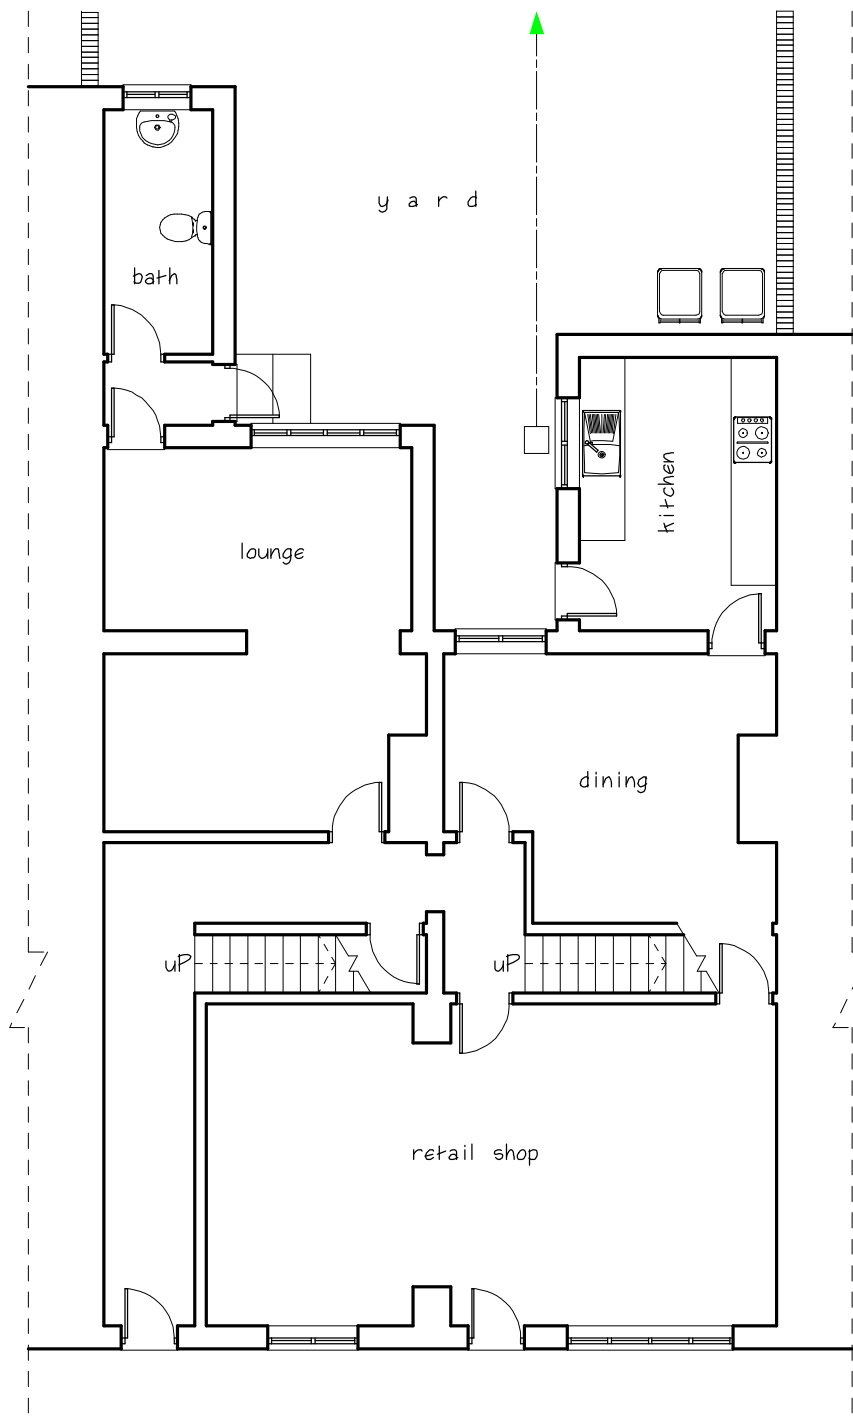


Existing ground floor plan

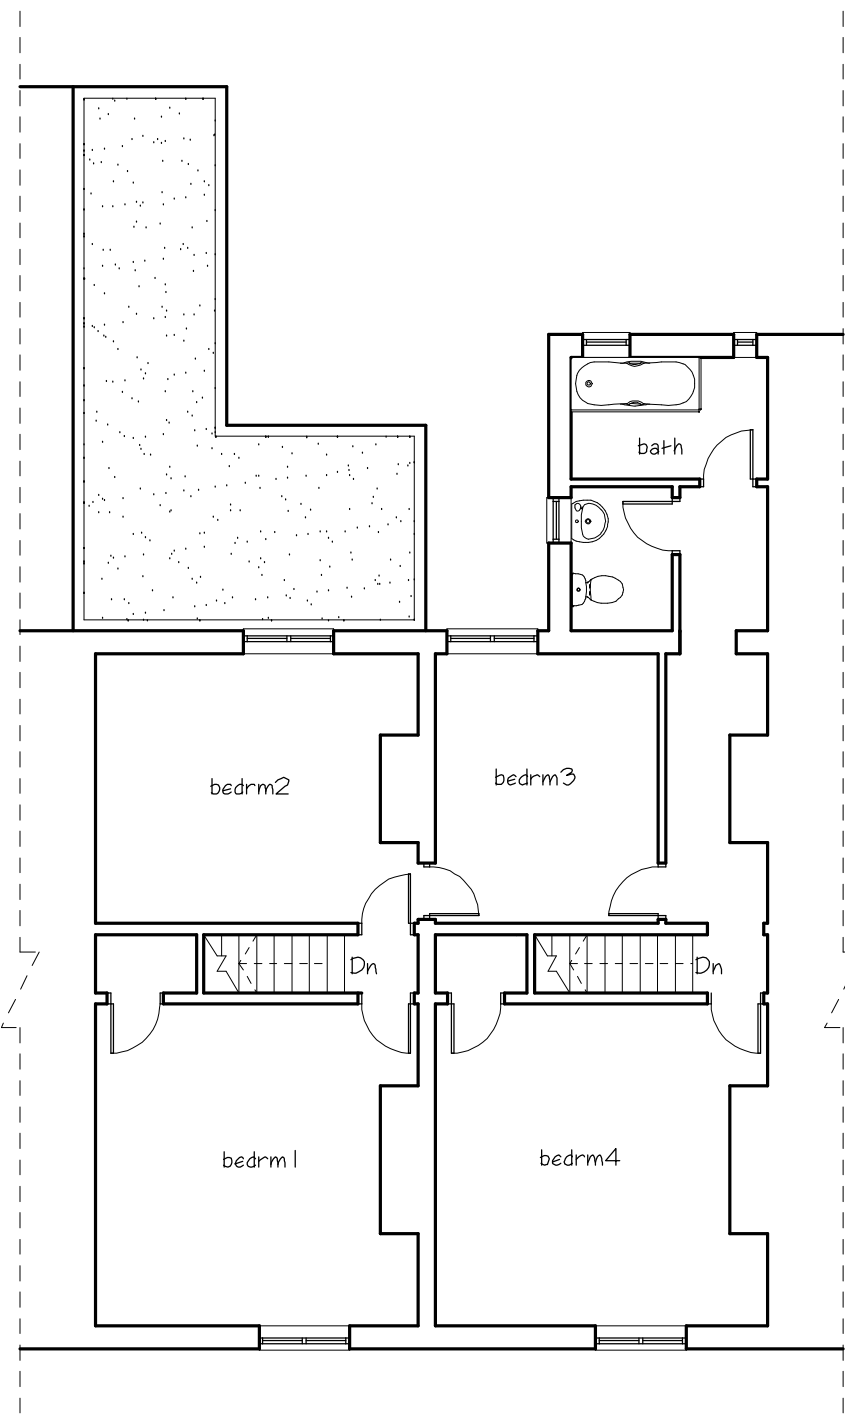


Existing first floor plan

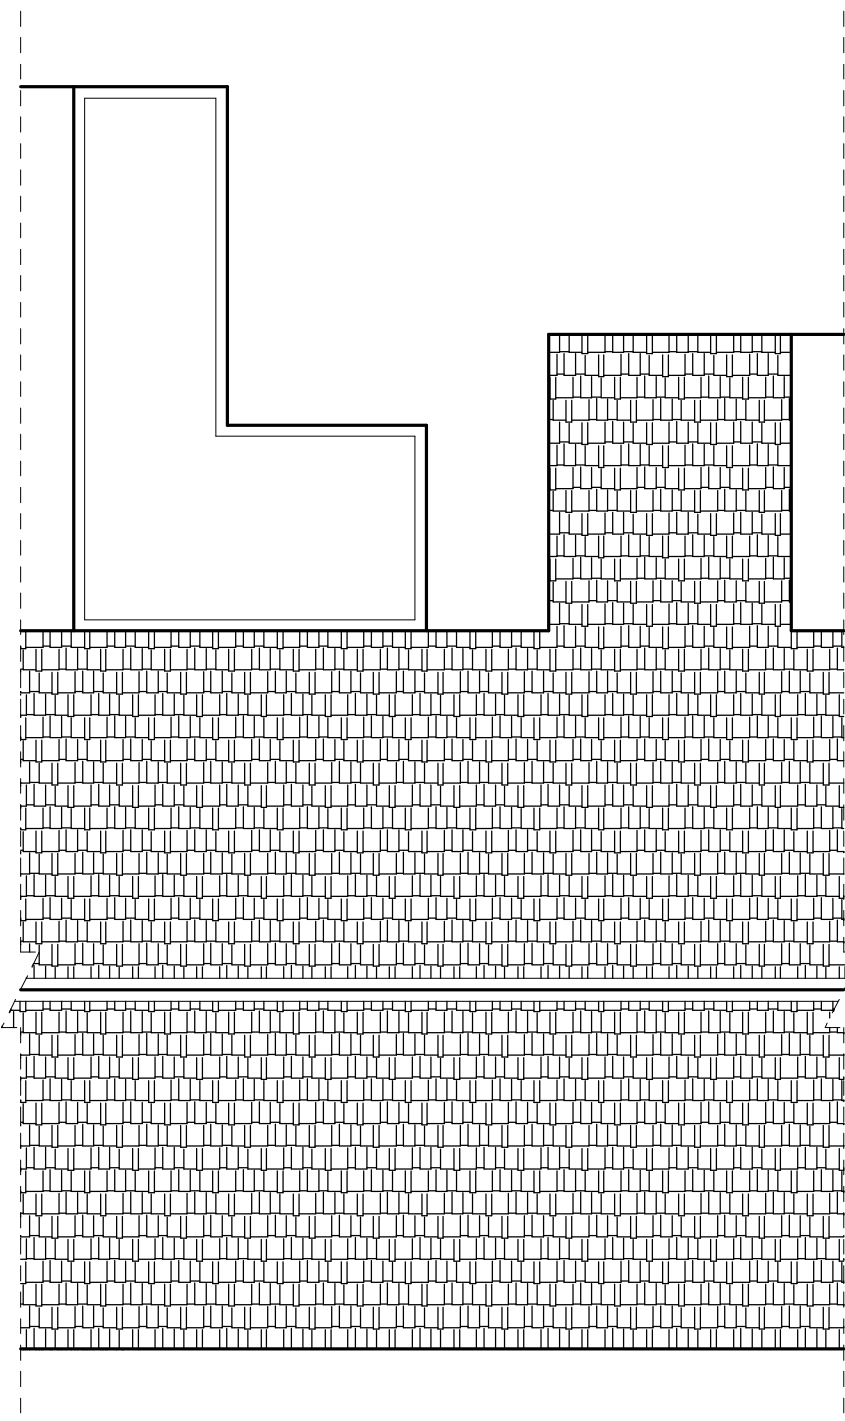


Existing roof plan

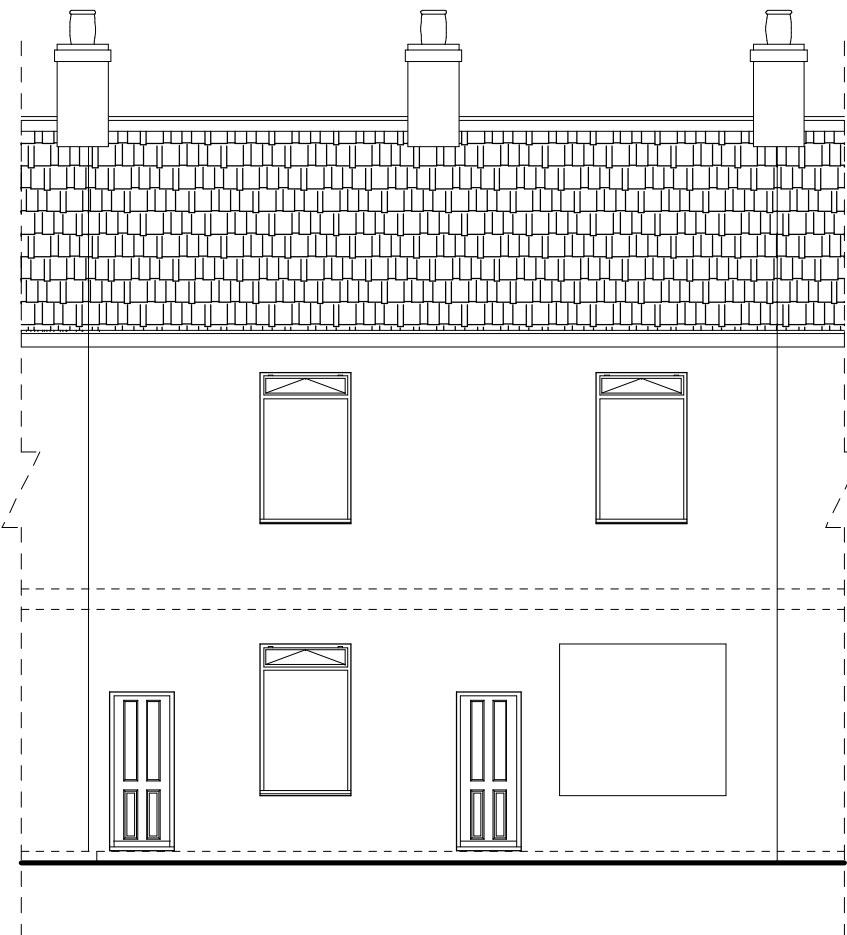

Existing front elevation

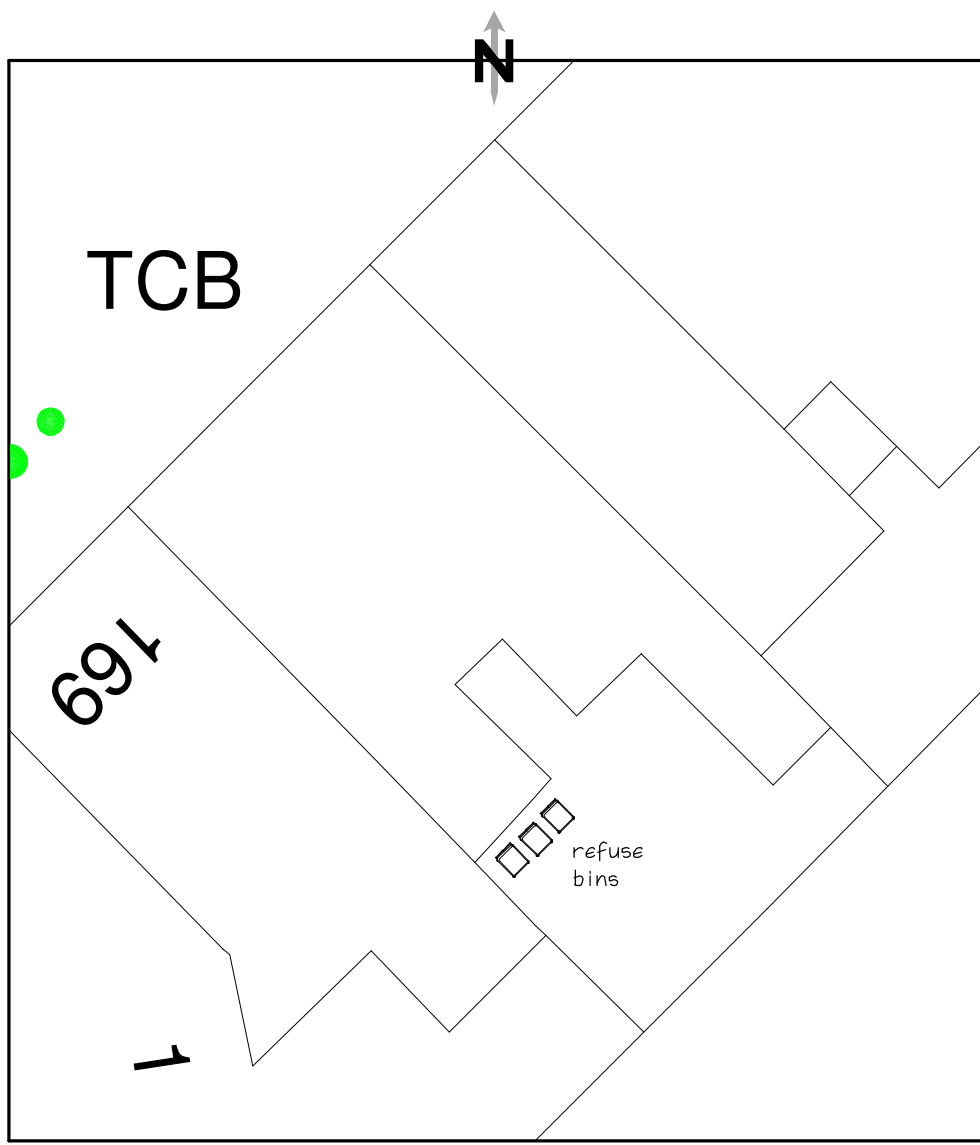

Existing block/site plan scale:1:200mm

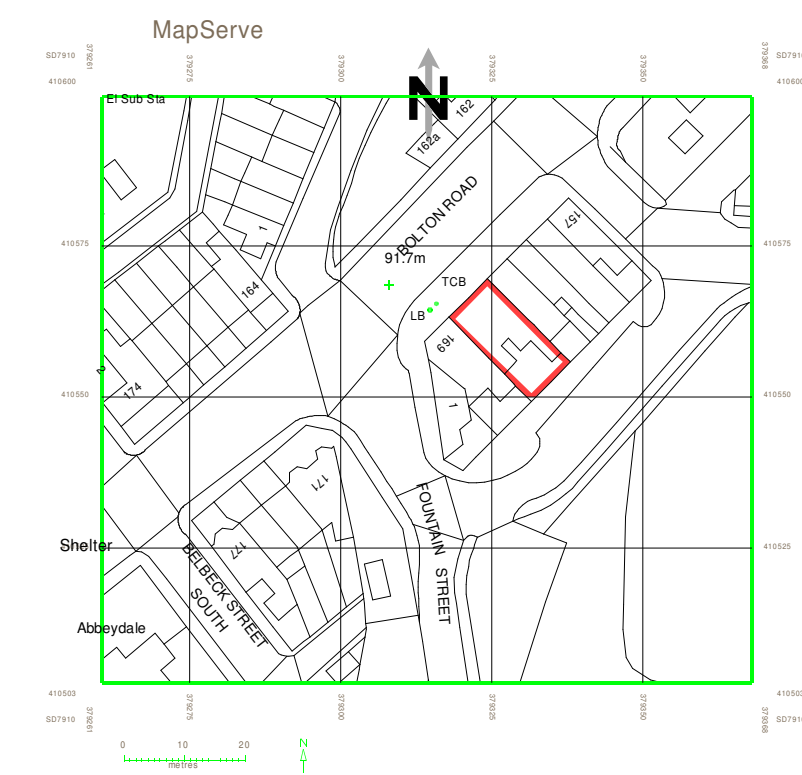


Location plan scale:1:1250mm




Existing side elevation (West)



Existing rear elevation

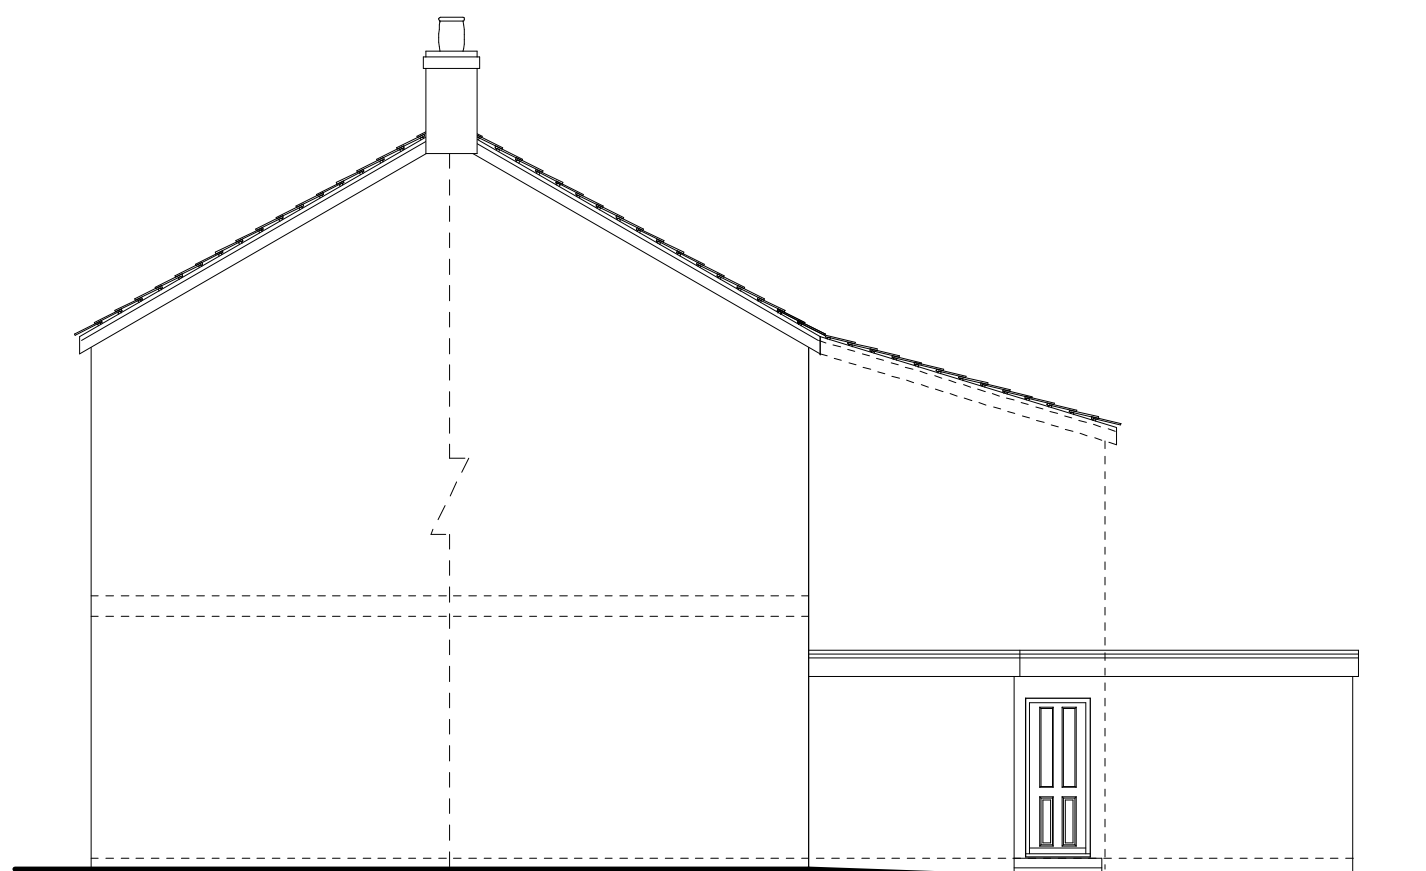


Existing side elevation (East)

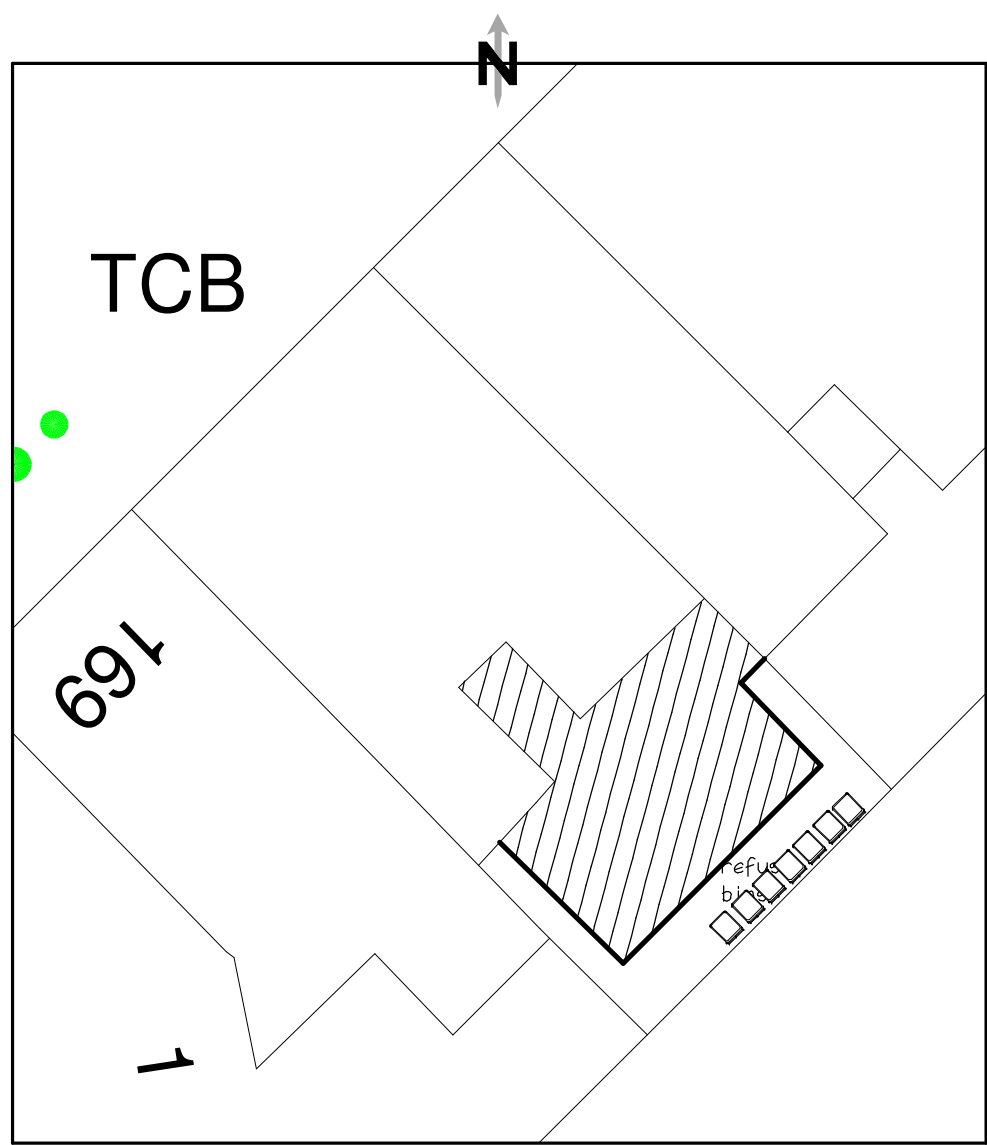

Proposed block/site plan scale:1:200mm

DRAWING AMENDED FOR PLANNING 06/09/2022
DRAWING AMENDED FOR PLANNING 06/01/2023

 

**Syed Helal Uddin
Architectural Services**
58 Southwood Drive, Baxenden,
Accrington, Lancashire. BB5 2PZ
Tel:01254 238202 Fax:0879 2352826
Mobile: 07879 261142
Email: syedhelaluddin@yahoo.com

Scale:1:100 Page 1/2 (A1)

Drawing no: 1893

Existing & proposed layout

Location:165-167 Bolton Road,
Bury, BL8 2NW

Prop: Change of use from 1no shop into 2no retail shop & 1no
flat into 4no. self contained flats with two/single rear extension

Client: MRS. ASEEL HADID

Date: June 2022

please do not scale drawing