



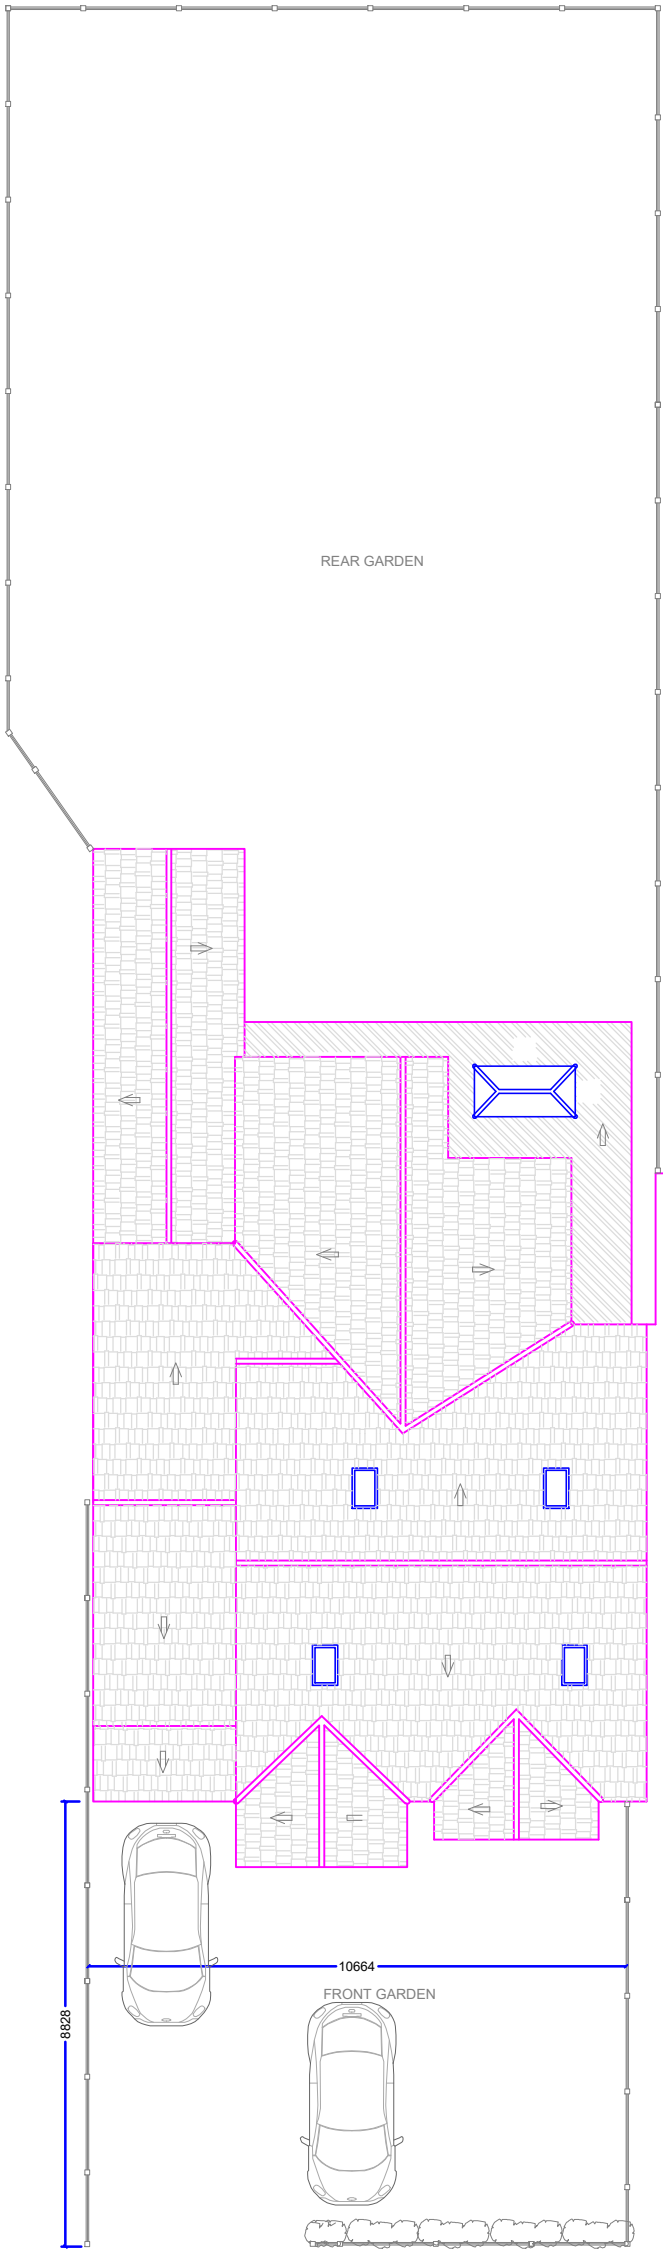

PROPOSED SITE PLAN @Scale 1:150

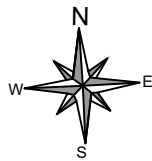

BLOCK PLAN @ Scale: 1: 500



I Planning Services email: ipsuk@live.co.uk		6b Cook Street, Bury, Lancashire, BL9 0RP, 0161 8717405	
Proposed Block and Site Plans of 358, Brandlesholme Road, Bury, BL8 1HJ			
Scale : As Stated on A3		All Dimensions in Meters	
Ref.: IPS/R/358/BL81HJ		Date : 01/09/2021	
SHT 3 of 5		Proposal	

