




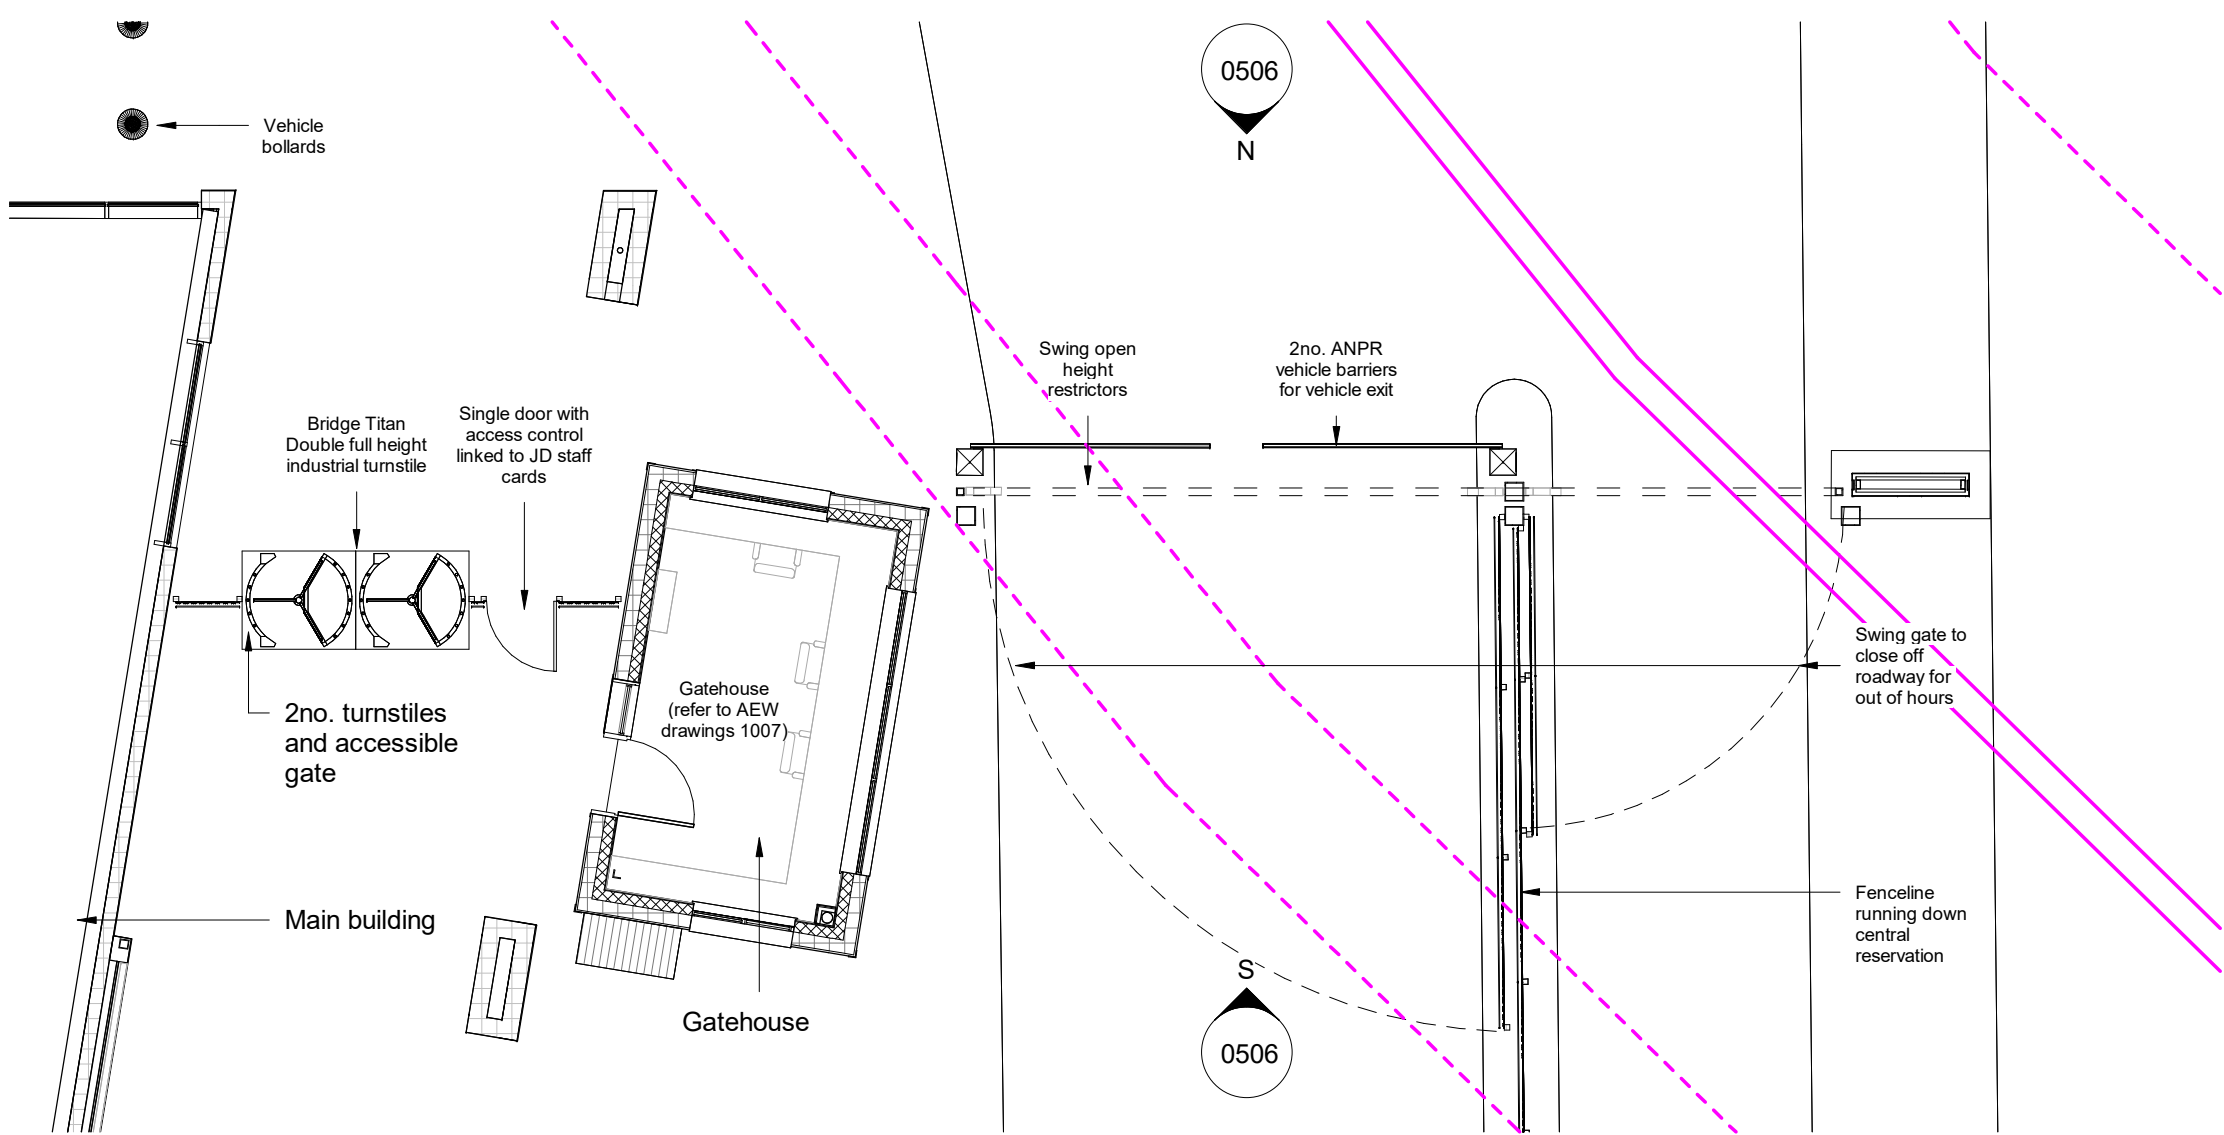


Proposed Entrance Gateway - Keyplan
Scale @ 1 : 100

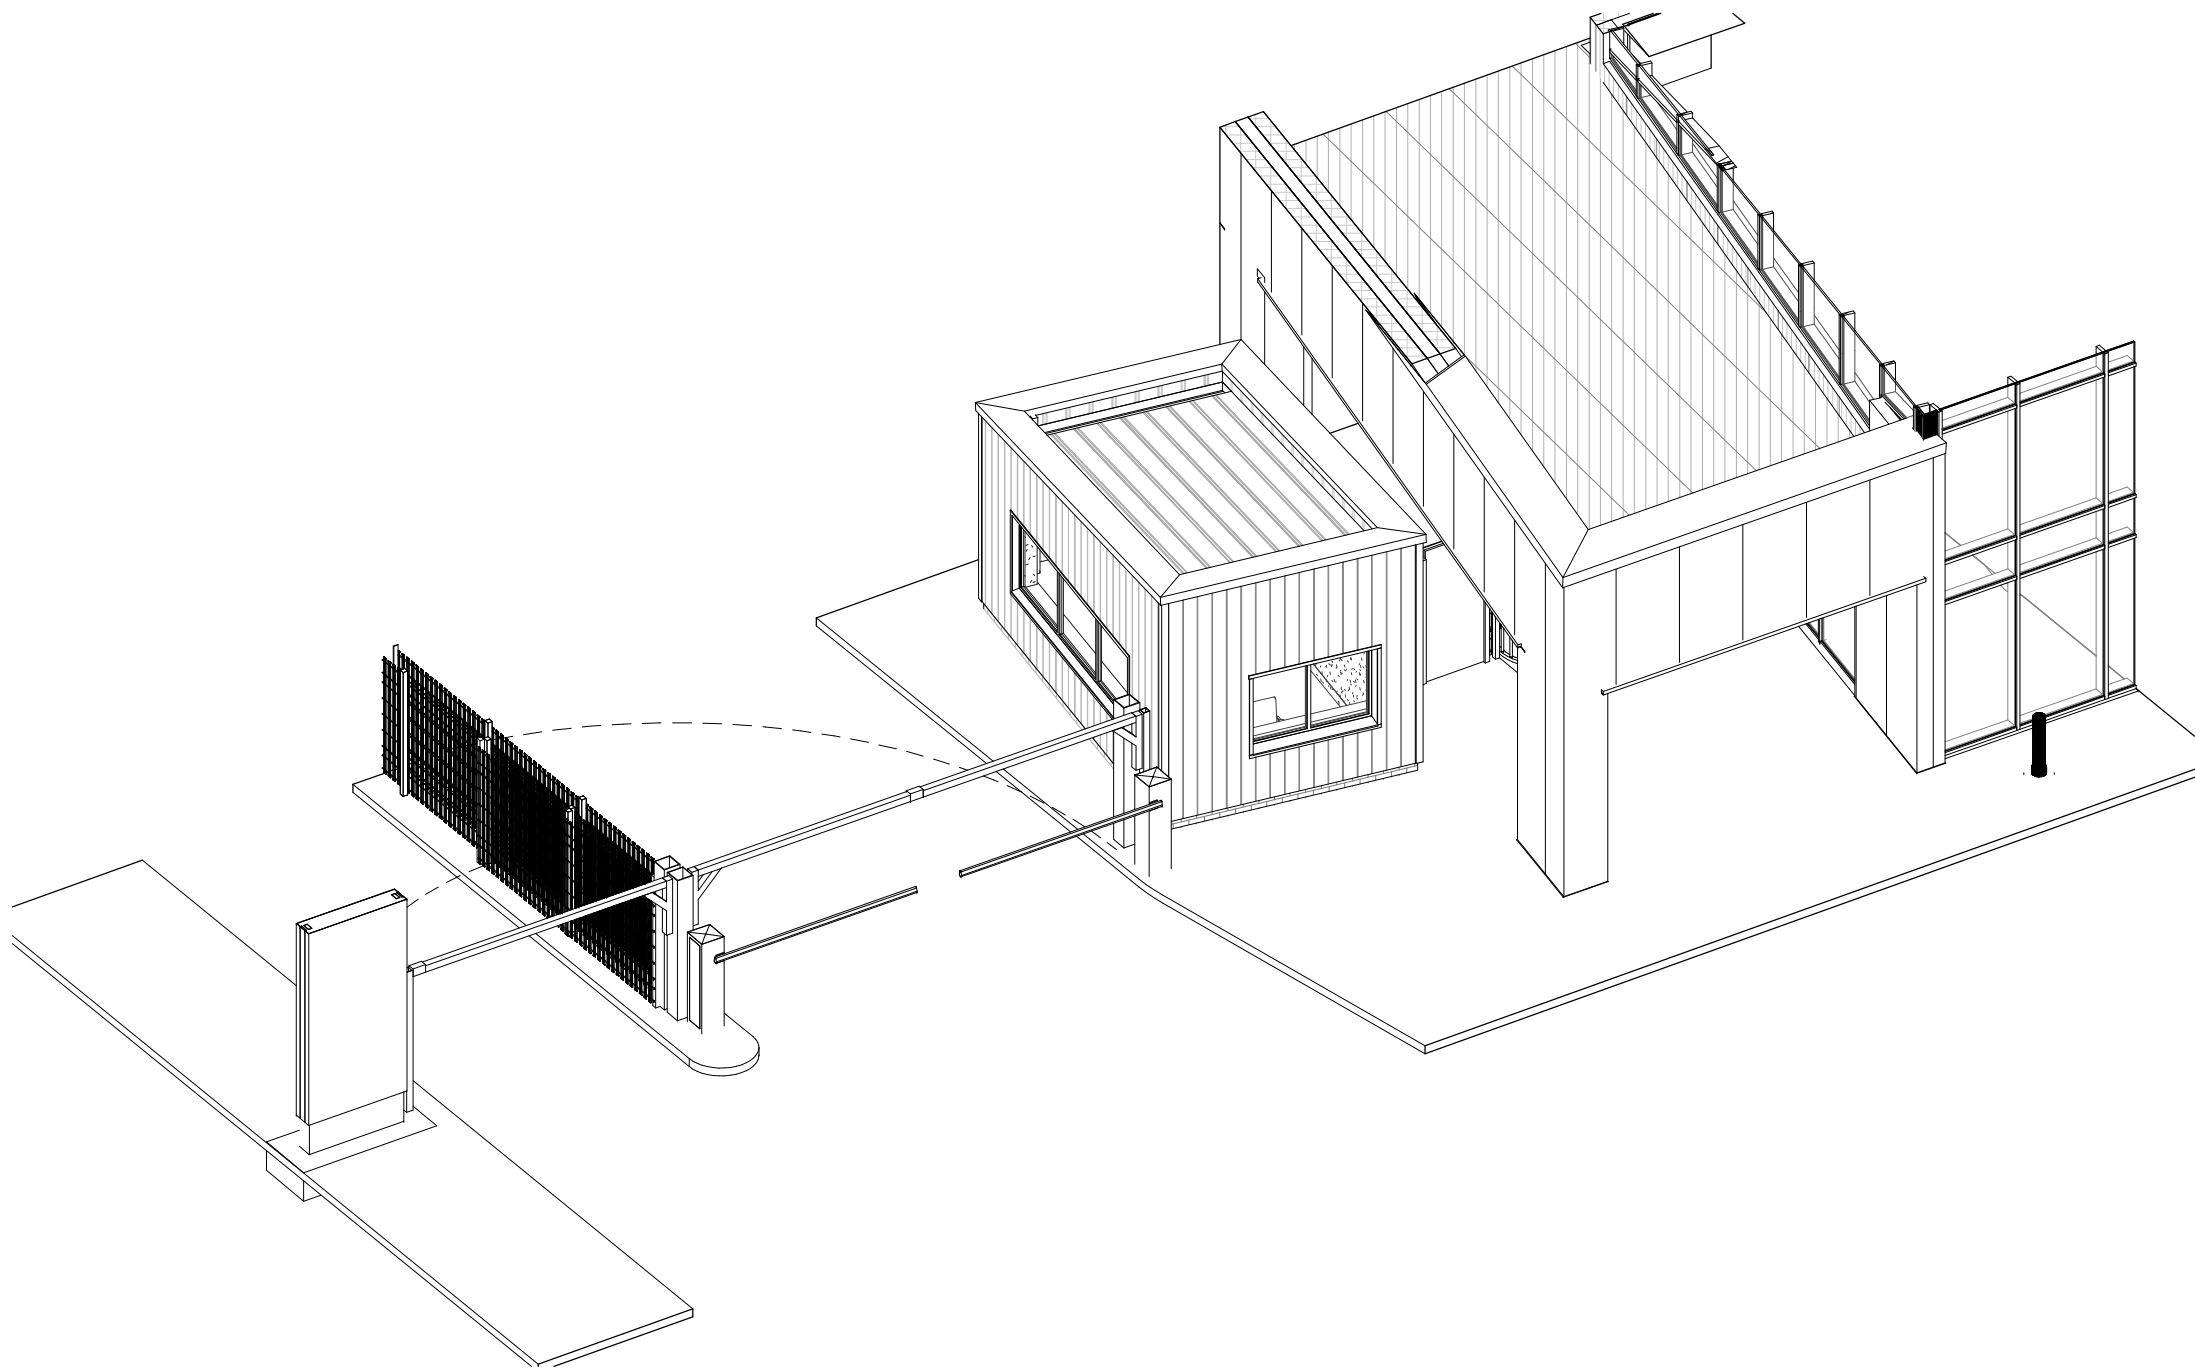

Indicative 3D

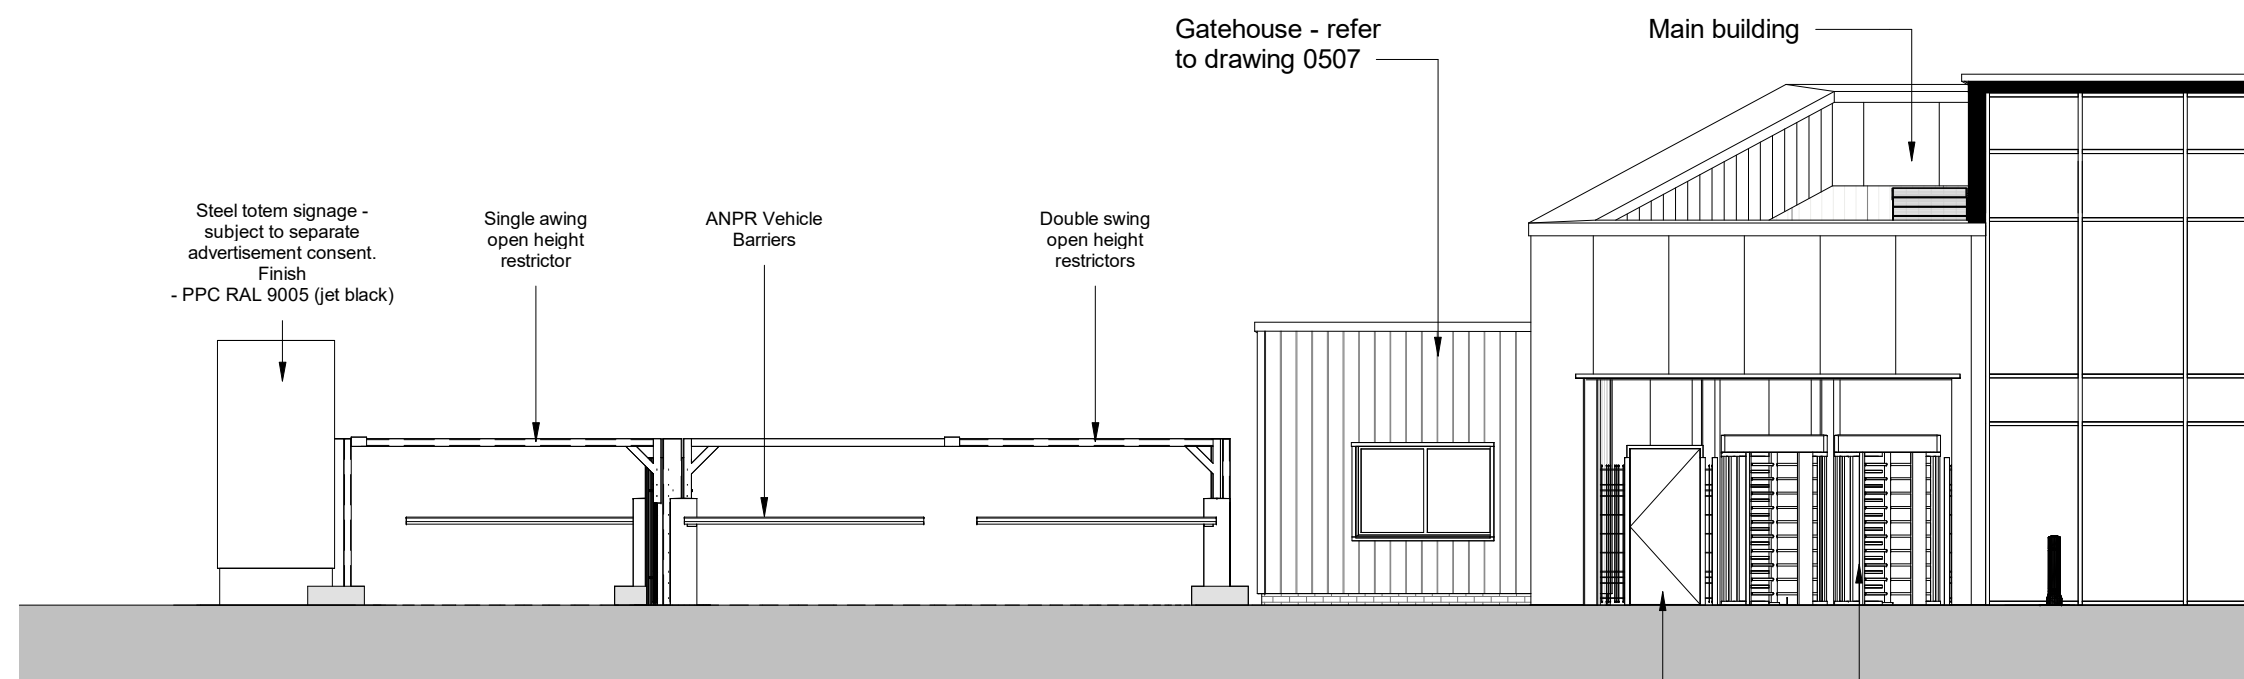

North Elevation
Scale @ 1 : 100

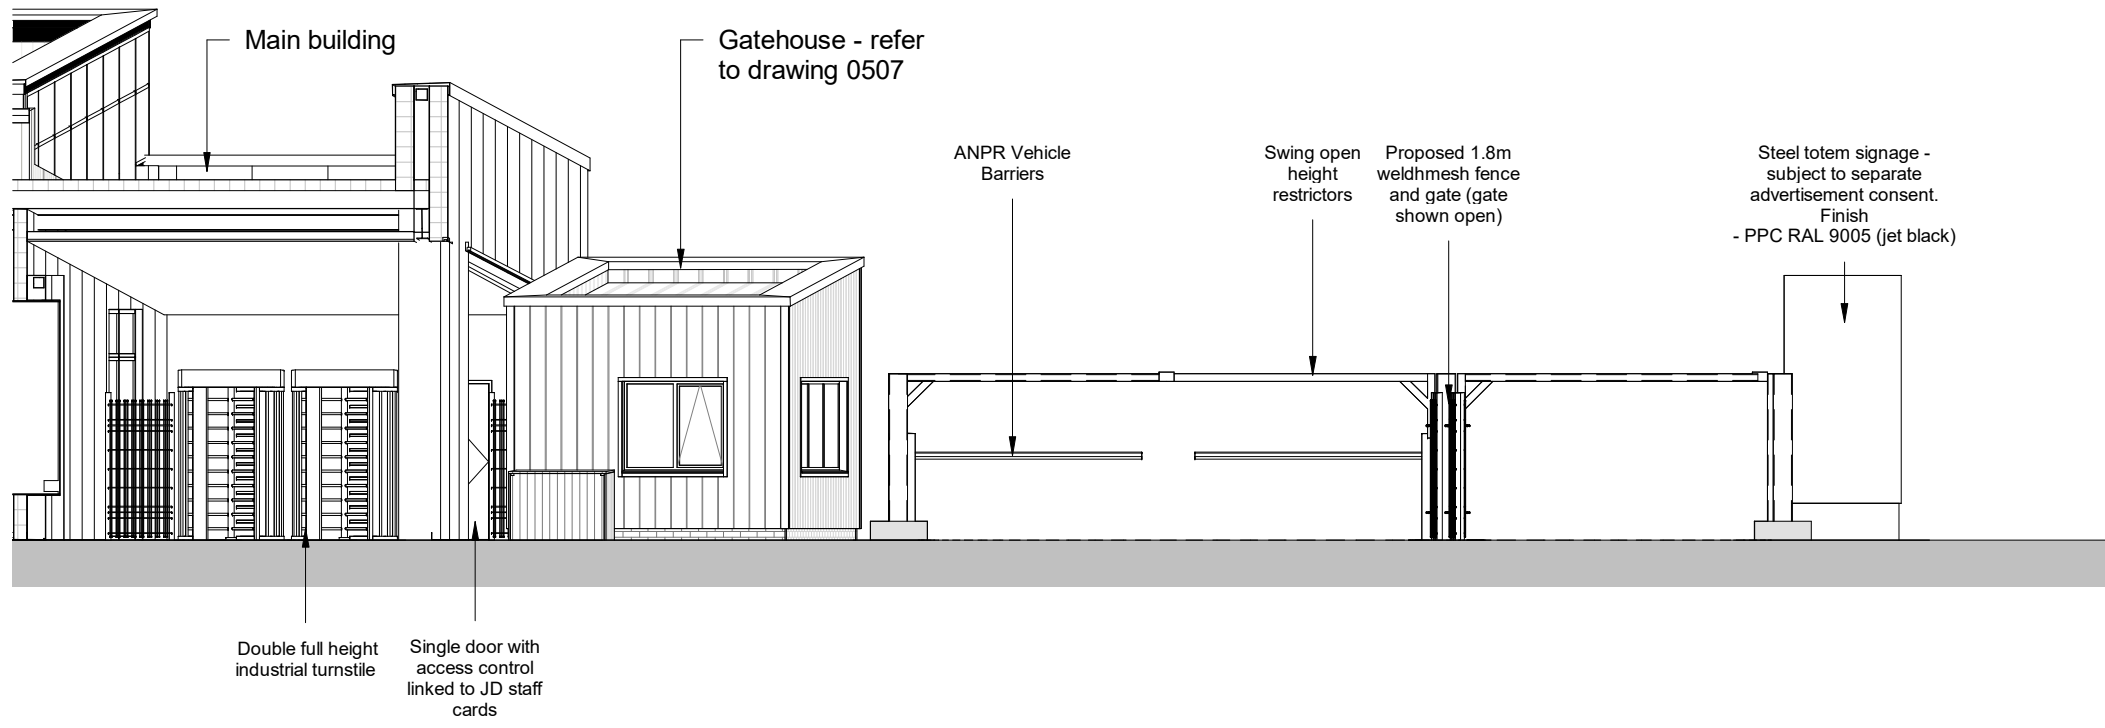

South Elevation
Scale @ 1 : 100

NOTES

- All dimensions and levels are to be checked on site.
- Any discrepancies are to be reported to the architect before any work commences.
- Whilst information on this sheet is issued to scale, scaling directly from this drawing may result in inaccuracies. For precise measurements, refer to the stated dimensions or contact the Architect.
- This drawing shall not be reproduced without express written permission from AEW.
- Title overlay drawings and ownership boundaries are produced using all reasonable endeavors. AEW cannot be responsible for the accuracy or scale discrepancy of base plans supplied to them.
- All works are to be undertaken in accordance with Building Regulations and the latest British Standards.
- All proprietary materials and products are to be used strictly in accordance with the manufacturers recommendations.

This drawing contains the following model files: -

14579-AEW-XX-XX-M3-A-0002
14579-AEW-XX-XX-M3-A-0001

Existing gas main

P02	04/03/26	Revised Planning Issue	KS	PH
P01	03/12/25	Issued for planning	RP	PBH
Rev	Date	Description	Drawn by	Checked By
Status Purpose of Issue				
For Approval				

drawing stage **Planning**

client

JD Sports

project

JD Sports Campus, Phase 2

drawing title

Proposed Entrance Gateway

date 14/10/25 drawn RP
scale @ A1 1 : 100 checked RP

Rev P02

14579-AEW-XX-XX-DR-A-0506

aeo architects
0161 214 4370
www.aeoarchitects.com