



Scale Bars		TO BE USED ONLY AS GUIDANCE	
1:100	mm	0 10 20 30 40 50 60 70 80 90 100	0 10 20 30 40 50 60 70 80 90 100
1:200	mm	0 10 20 30 40 50 60 70 80 90 100	0 10 20 30 40 50 60 70 80 90 100
1:500	m	0 10 20 30 40 50 60 70 80 90 100	0 10 20 30 40 50 60 70 80 90 100
1:1250	m	0 10 20 30 40 50 60 70 80 90 100	0 10 20 30 40 50 60 70 80 90 100

NOTES

- All dimensions and levels are to be checked on site.
- Any discrepancies are to be reported to the architect before any work commences.
- Whilst information on this sheet is issued to scale, scaling directly from this drawing may result in inaccuracies. For precise measurements, refer to the stated dimensions or contact the Architect.
- This drawing shall not be reproduced without express written permission from AEW.
- Title overlay drawings and ownership boundaries are produced using all reasonable endeavours. AEW cannot be responsible for the accuracy or scale discrepancy of base plans supplied to them.
- All works are to be undertaken in accordance with Building Regulations and the latest British Standards.
- All proprietary materials and products are to be used strictly in accordance with the manufacturers recommendations.

This drawing contains the following model files:-

14579-AEW-XX-XX-AS-A-0001
14579-AEW-XX-XX-AS-A-0002
250715-RS-XX-XX-AS-S-0001
250715-RS-XX-XX-AS-M-0001
25068-SID-XX-XX-AS-I-0001

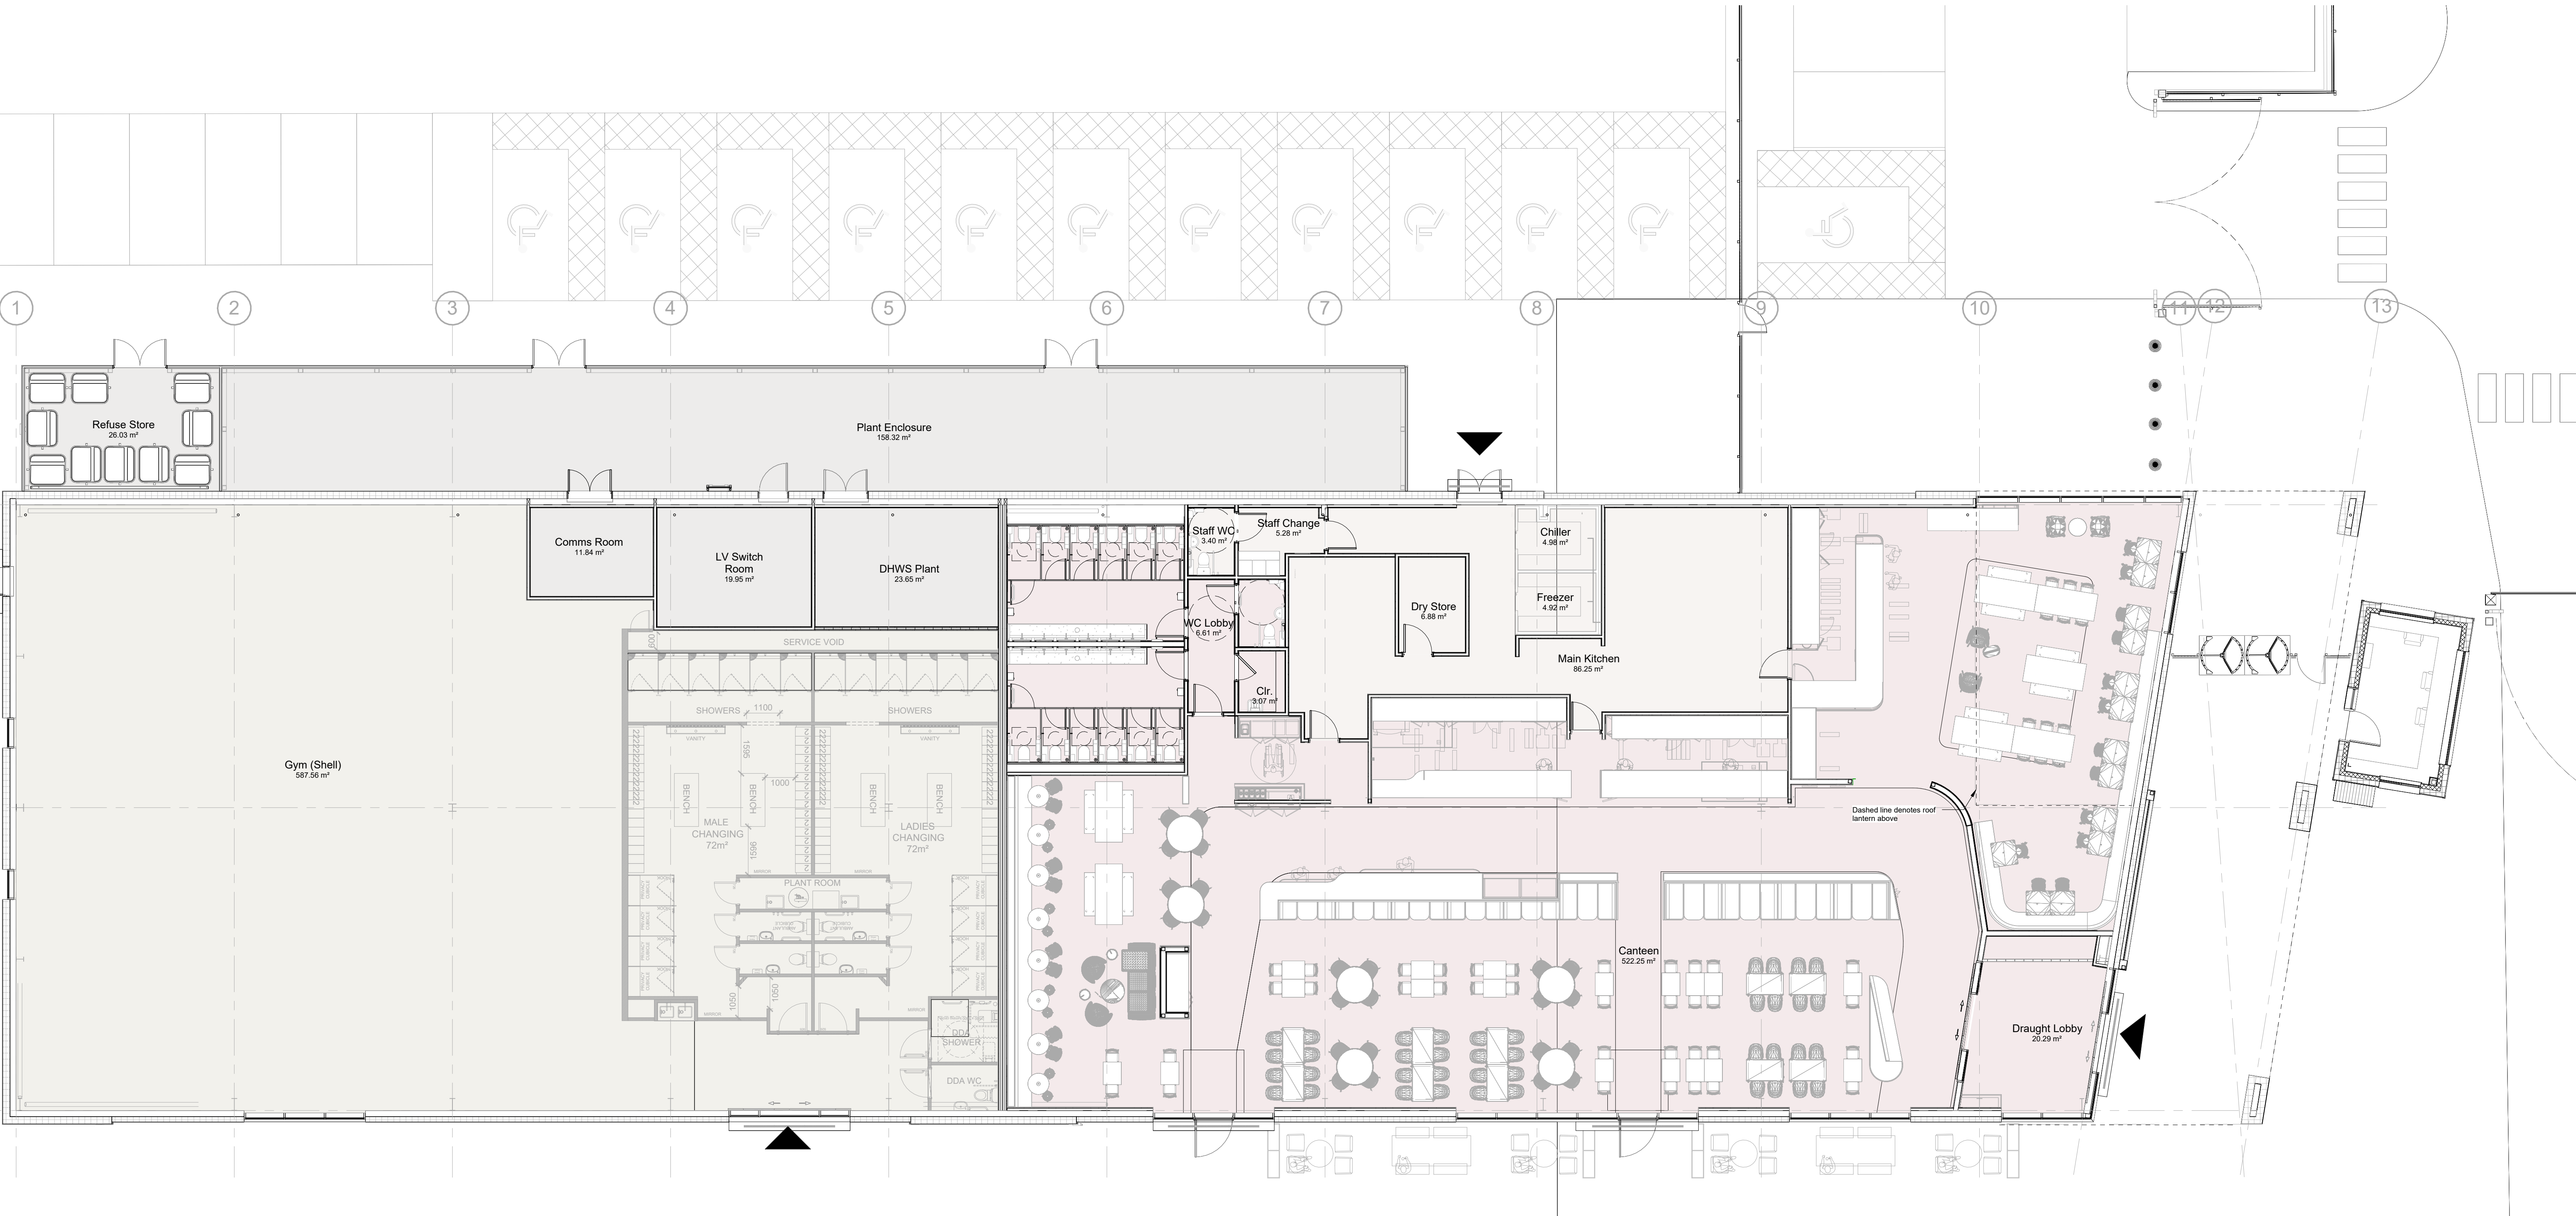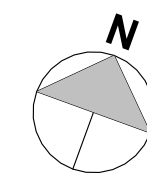

Proposed Ground Floor Plan

Scale @ 1 : 100

P06	04/02/25	Revised Planning Issue	KS	PH1
P06	03/12/25	Issued for planning	RP	PH1
P04	10/10/25	Issued for co-ordination	RP	RP
P03	10/09/25	Revised for Co-ordination	RP	RP
P02	05/08/25	Stage 2 Issue	RP	RP
P01	15/06/25	Initial Issue	PH1	RP

Status	Purpose of Issue
S2	For Approval

drawing stage **Planning**

client

JD Sports

project

JD Sports Campus, Phase 2

drawing title

Proposed Ground Floor Plan

date	31/07/25	drawn	RP
scale @ A0	1 : 100	checked	RP

Rev

14579-AEW-XX-XX-DR-A-0510

aew architects
0161 214 4370
www.aewarchitects.com