



Scale Bars		TO BE USED ONLY AS GUIDANCE									
1:100	mm	0	10	20	30	40	50	60	70	80	90
1:200	mm	0	10	20	30	40	50	60	70	80	90
1:500	m	0	10	20	30	40	50	60	70	80	90
1:1250	m	0	10	20	30	40	50	60	70	80	90

NOTES

- All dimensions and levels are to be checked on site.
- Any discrepancies are to be reported to the architect before any work commences.
- Whilst information on this sheet is issued to scale, scaling directly from this drawing may result in inaccuracies. For precise measurements, refer to the stated dimensions or contact the Architect.
- This drawing shall not be reproduced without express written permission from AEW.
- Title overlay drawings and ownership boundaries are produced using all reasonable endeavours. AEW cannot be responsible for the accuracy or scale discrepancy of base plans supplied to them.
- All works are to be undertaken in accordance with Building Regulations and the latest British Standards.
- All proprietary materials and products are to be used strictly in accordance with the manufacturers recommendations.

This drawing contains the following model files: -

14579-AEW-XX-XX-M3-A-0001
14579-AEW-XX-XX-M3-A-0002
250715-RFD-XX-XX-M3-S-0001
250715-RFD-XX-XX-M3-M-0001
25086-SD-XX-XX-M3-H-0001

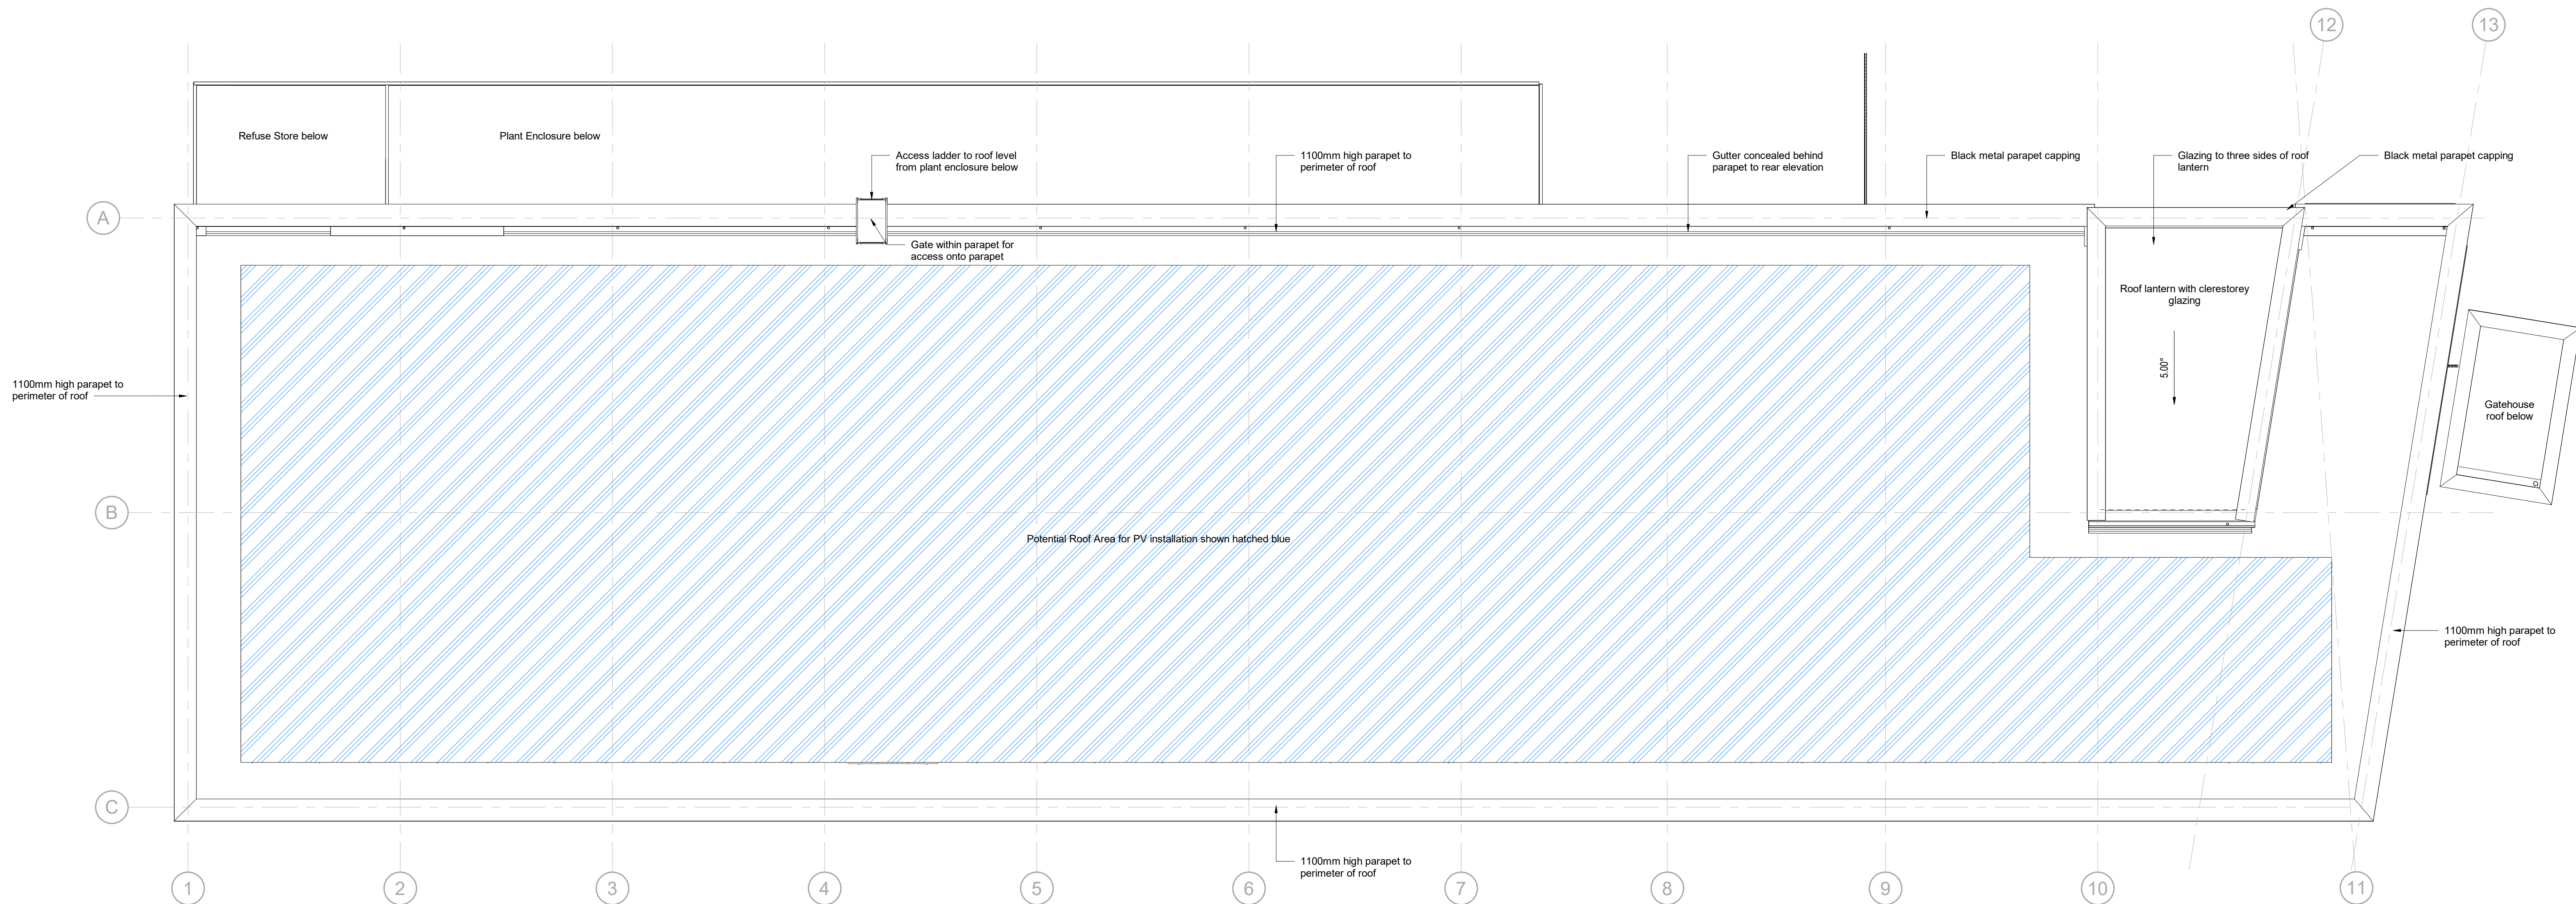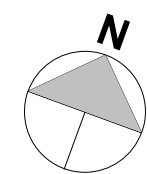

Proposed Roof Plan

Scale @ 1 : 100

P05	04/02/20	Revised Planning Issue	KS	PH
P04	03/12/25	Issued for planning	RP	PH1
P03	10/10/25	Issued for coordination	RP	RP
P02	05/09/25	Stage 2 Issue	RP	RP
P01	15/08/25	Initial Issue	PH1	RP
Rev	Date	Description	Drawn	Checked
			By	By

Status Purpose of Issue
S2 For Approval

drawing stage Planning

client

JD Sports

project

JD Sports Campus, Phase 2

drawing title

Proposed Roof Plan

date 31/07/25 drawn RP
scale @ A0 1 : 100 checked RP

Rev

P05

Dwg No

14579-AEW-XX-XX-DR-A-0511

project

JD Sports Campus, Phase 2

drawing title

Proposed Roof Plan

date 31/07/25 drawn RP
scale @ A0 1 : 100 checked RP

aew architects
0161 214 4370
www.aewarchitects.com