




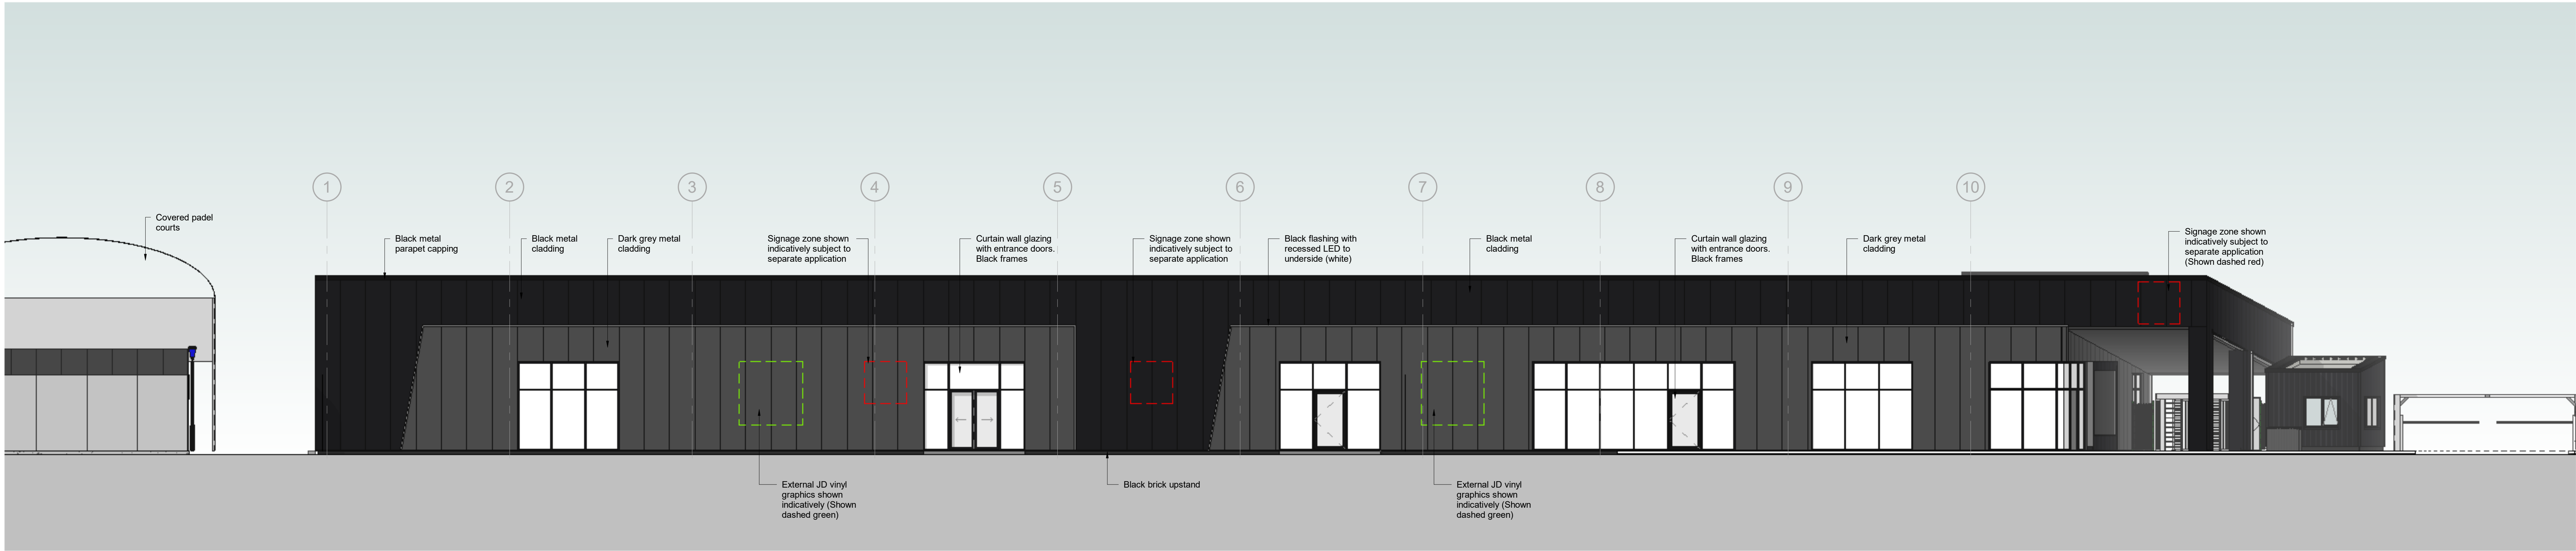


1 Proposed South Elevation
Scale @ 1 : 100

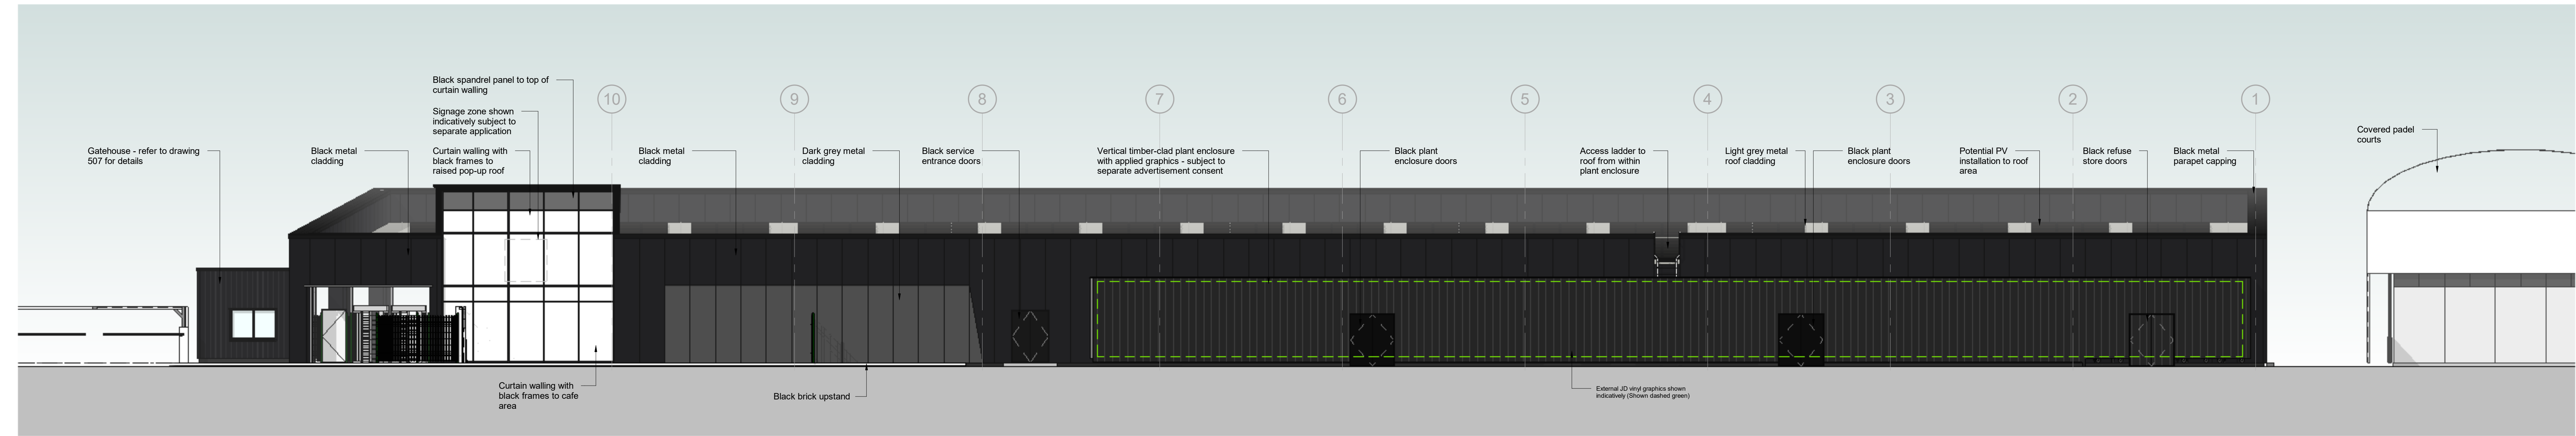


3 Proposed North Elevation
Scale @ 1 : 100

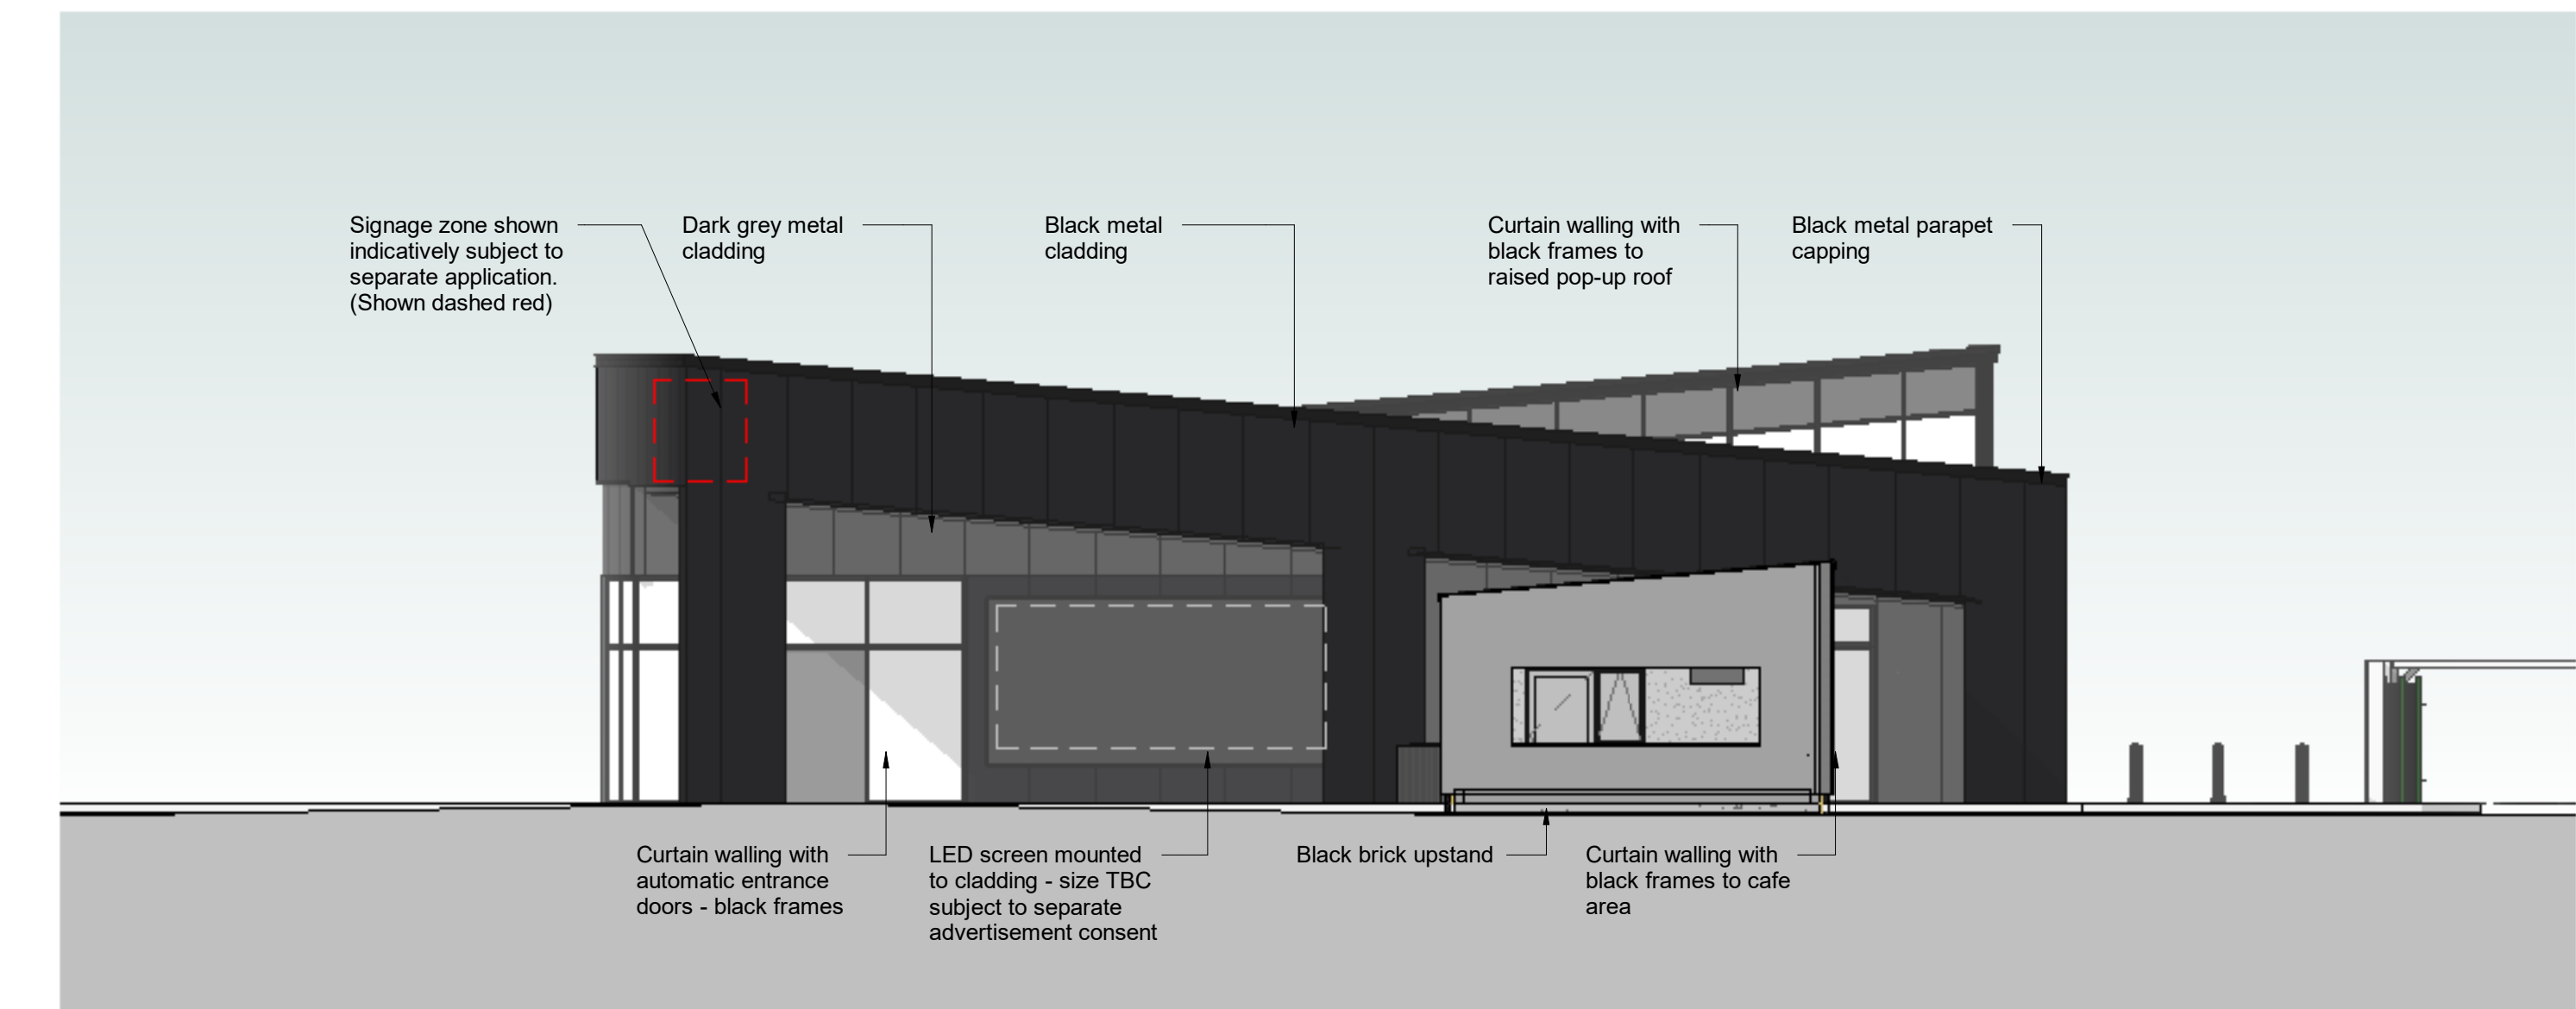

2 Proposed East Elevation
Scale @ 1 : 100

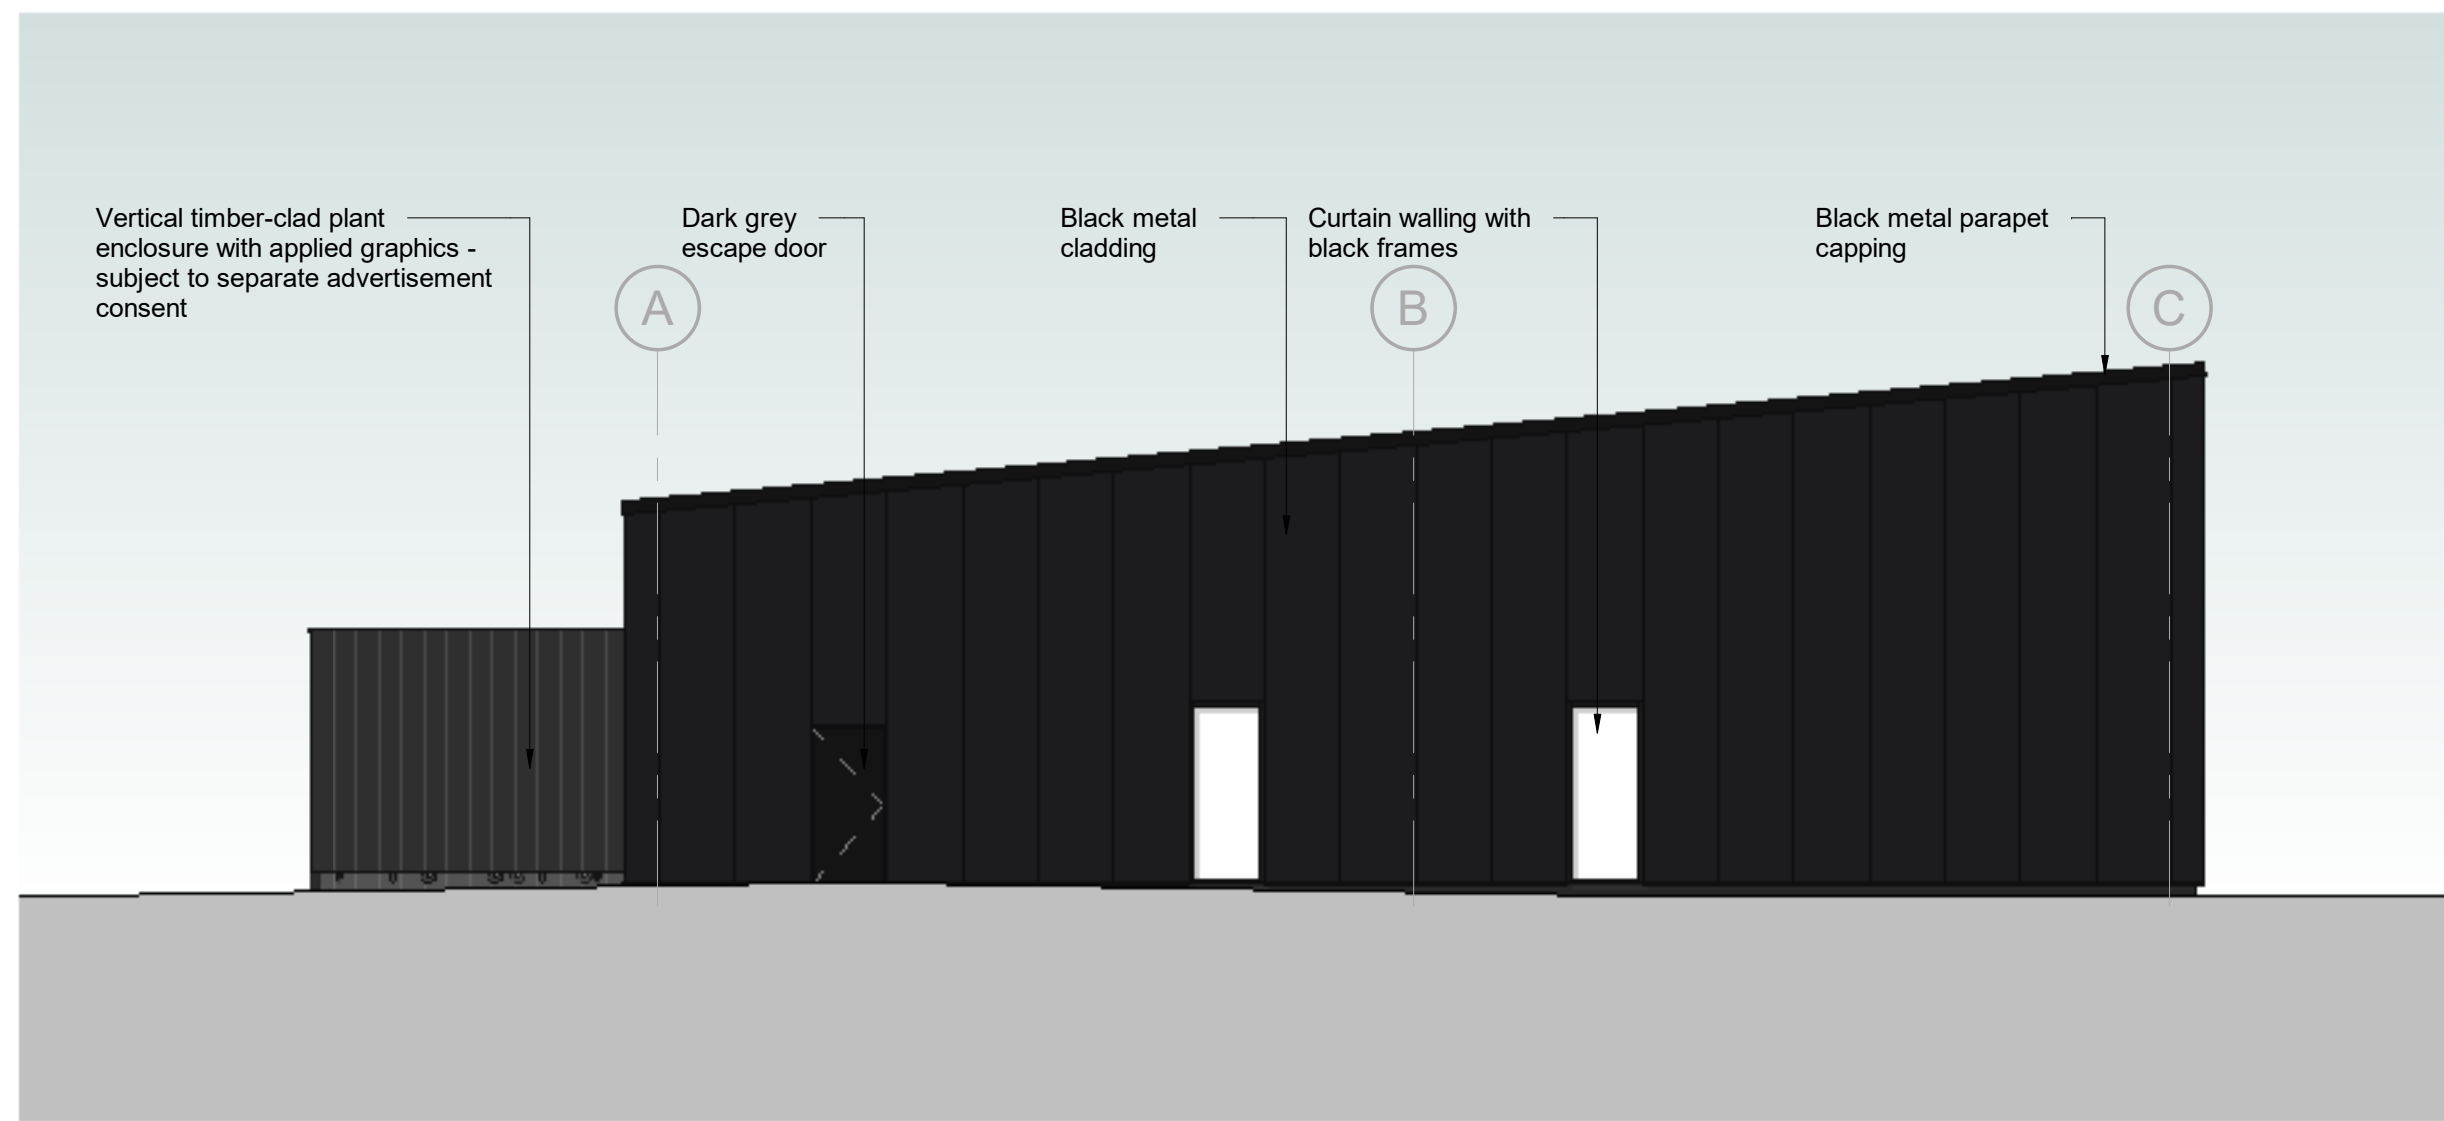


4 Proposed West Elevation
Scale @ 1 : 100

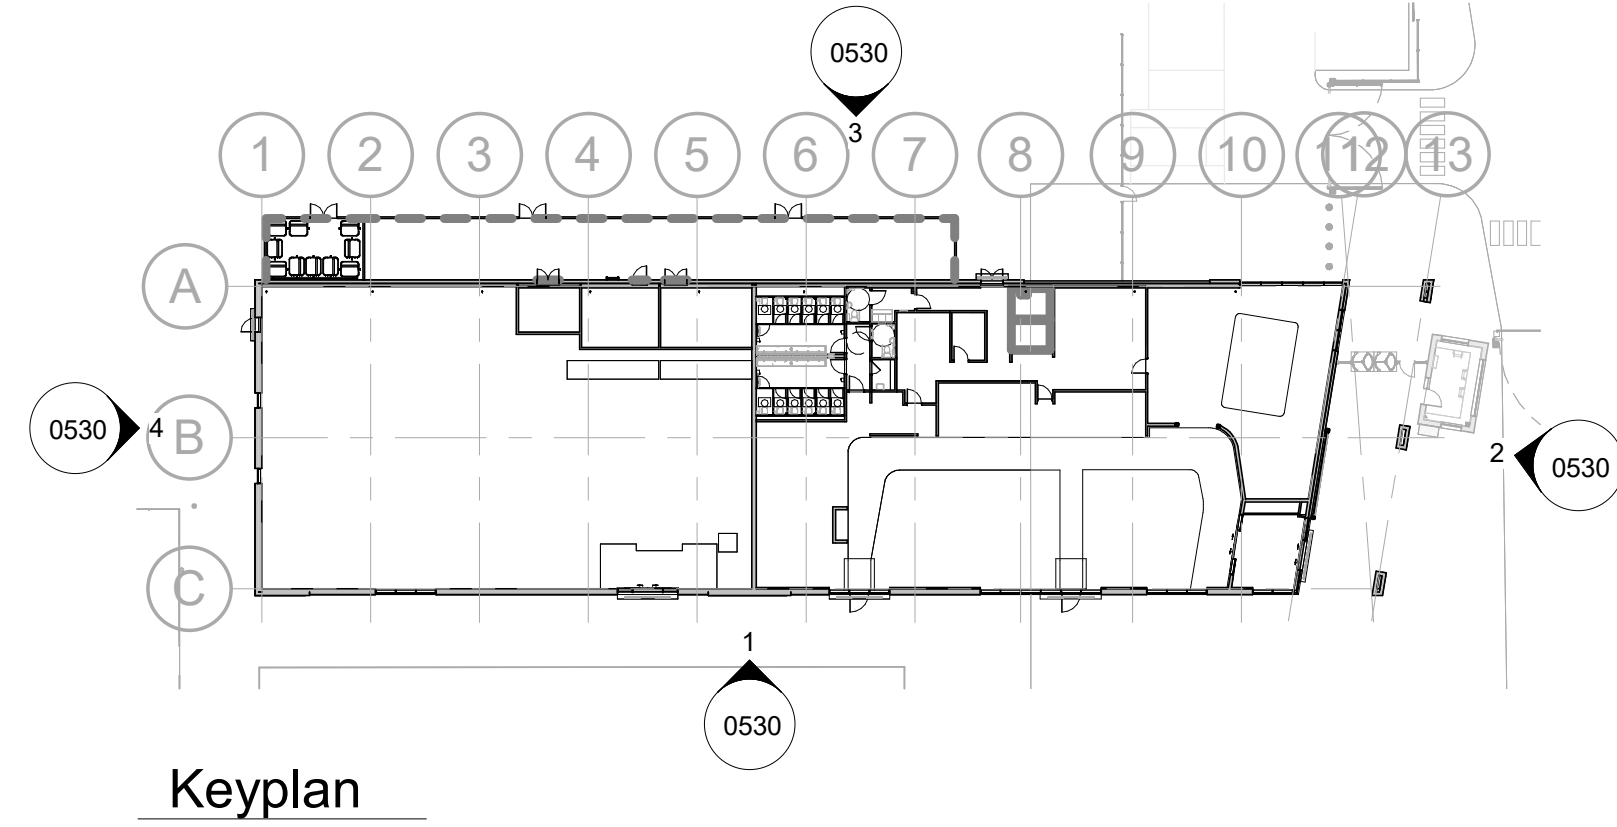

Scale Bars	TO BE USED ONLY AS GUIDANCE
1:100	mm
1:200	m
1:500	m
1:1000	m

- NOTES
- All dimensions and levels are to be checked on site.
 - Any discrepancies are to be reported to the architect before any work commences.
 - Whilst information on this sheet is issued to scale, scaling directly from this drawing may result in inaccuracies. For precise measurements, refer to the stated dimensions or contact the Architect.
 - This drawing shall not be reproduced without express written permission from AEW.
 - Title overlay drawings and ownership boundaries are produced using all reasonable endeavours. AEW cannot be responsible for the accuracy or scale discrepancy of base plans supplied to them.
 - All works are to be undertaken in accordance with Building Regulations and the latest British Standards.
 - All proprietary materials and products are to be used strictly in accordance with the manufacturers recommendations.
- This drawing contains the following model files:-
- 14579-AEW-XX-XX-M3-A-0001
 - 14579-AEW-XX-XX-M3-A-0002
 - 250715-RFD-XX-XX-M3-S-0001
 - 250715-RFD-XX-XX-M3-M-0001
 - 250808-SD-XX-XX-M3-H-0001

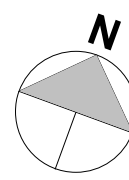

Status	Purpose of Issue	For Approval
S2	For Approval	
drawing stage	Planning	
client	JD Sports	
project	JD Sports Campus, Phase 2	
drawing title	Proposed Elevations	
date	31/07/25	drawn RP
scale @ A0	As indicated	checked RP