



ALL DIMENSIONS TO BE CHECKED ON SITE PRIOR TO ANY MANUFACTURING OR FABRICATION AND ANY ANOMALIES TO BE BROUGHT TO THE ATTENTION OF THE ARCHITECT.

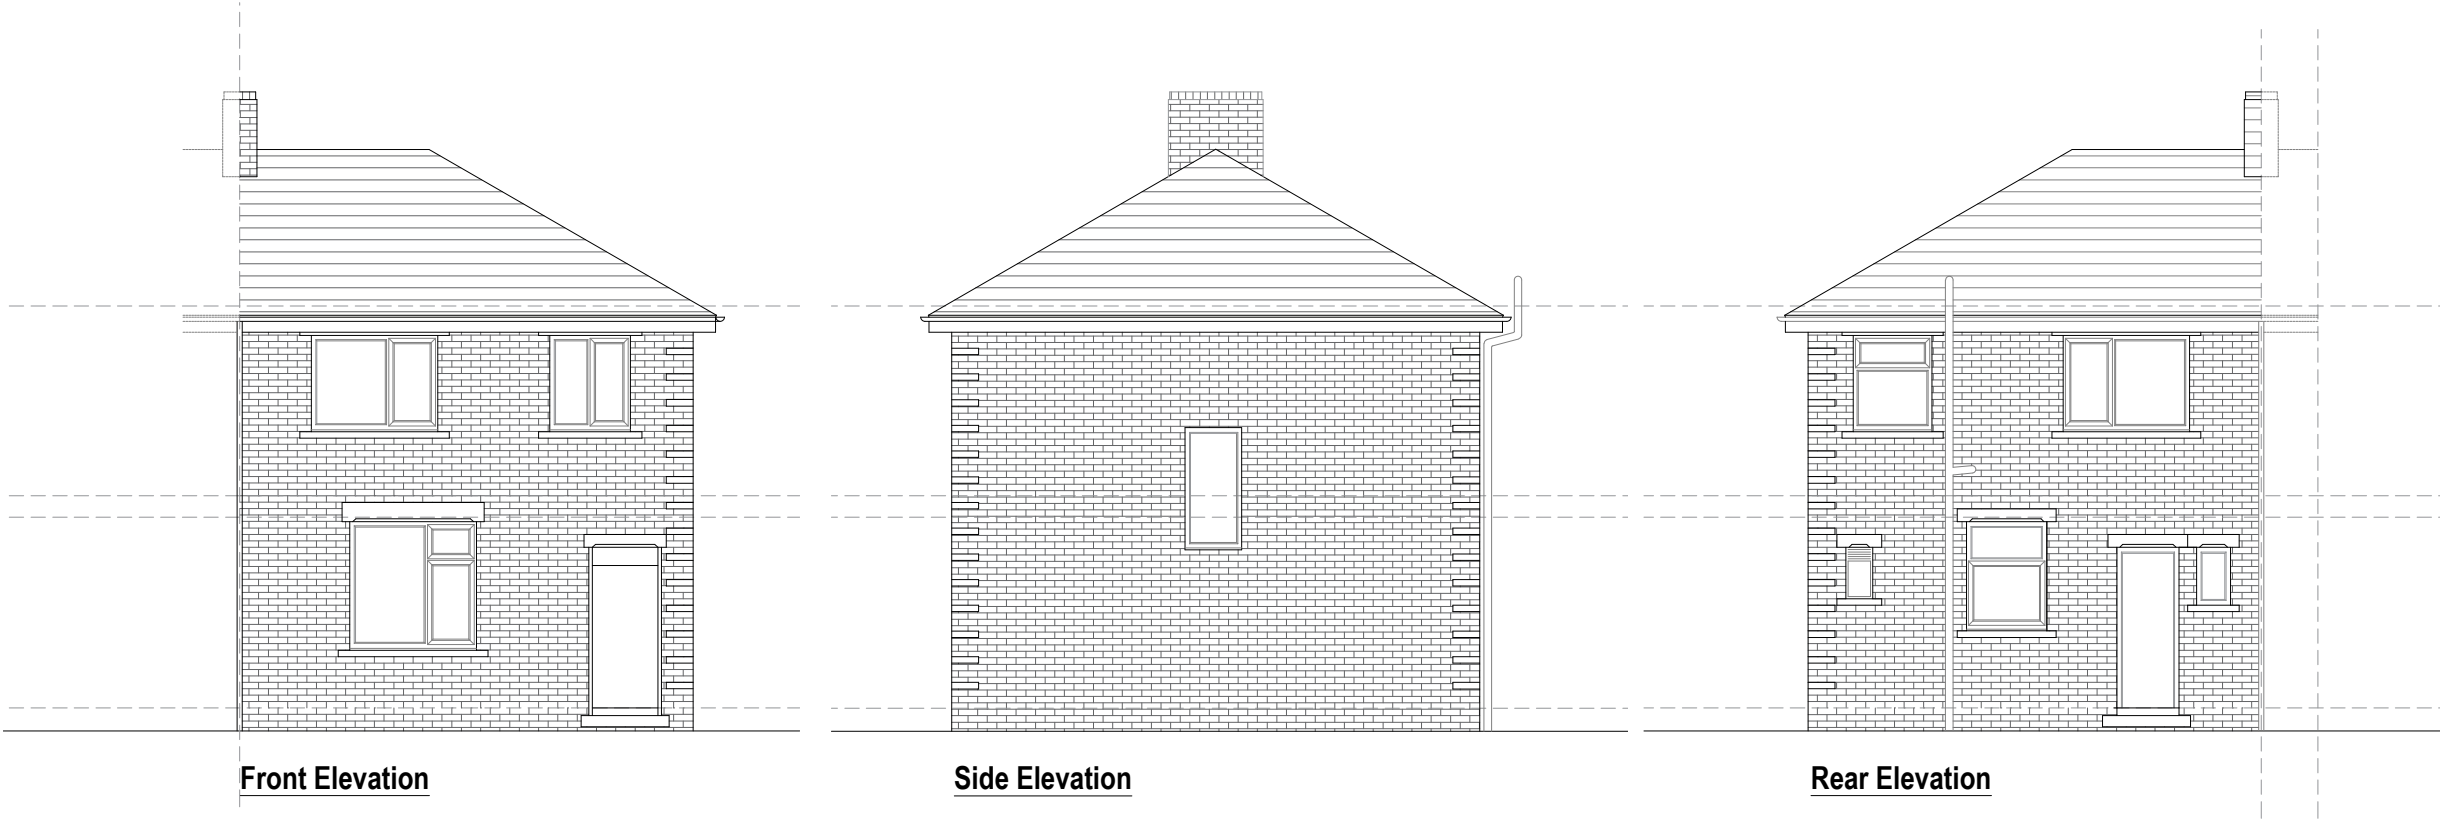

Front Elevation



Side Elevation

Rear Elevation

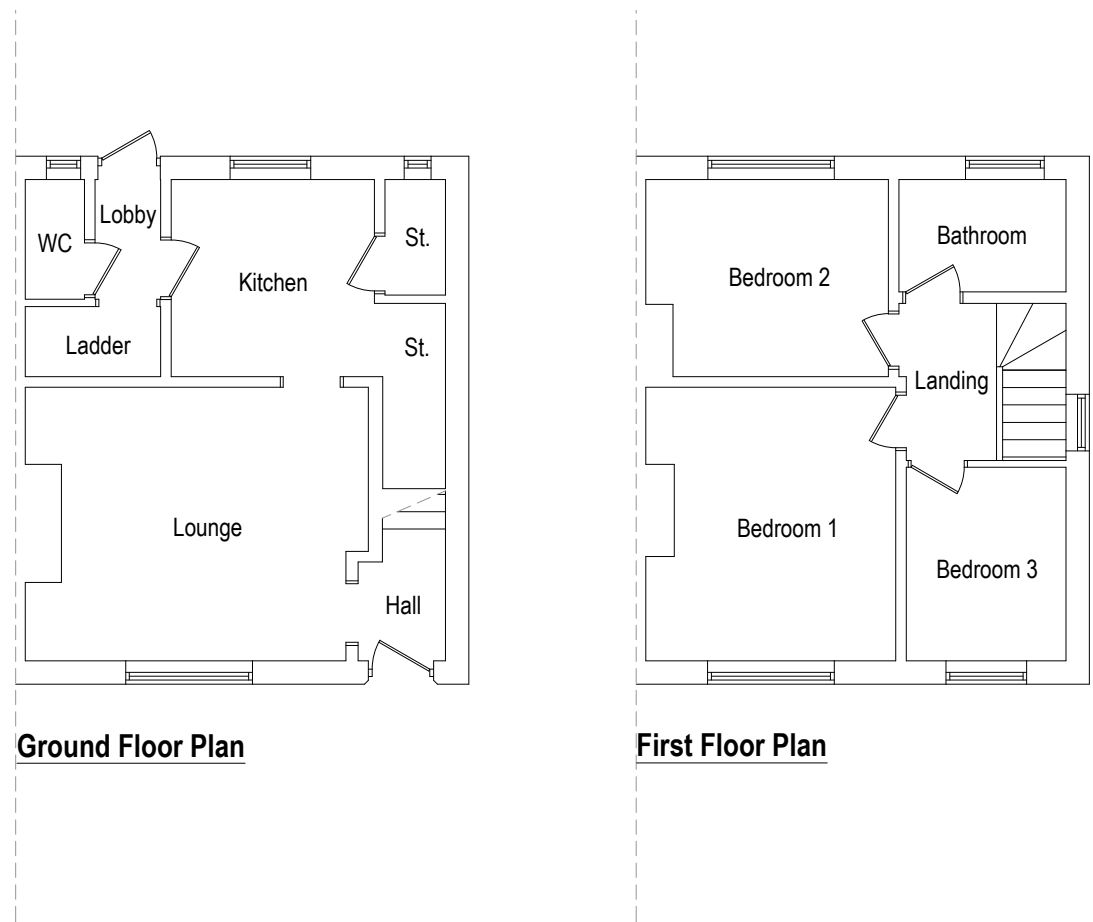

Ground Floor Plan

First Floor Plan

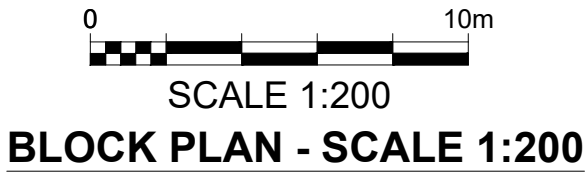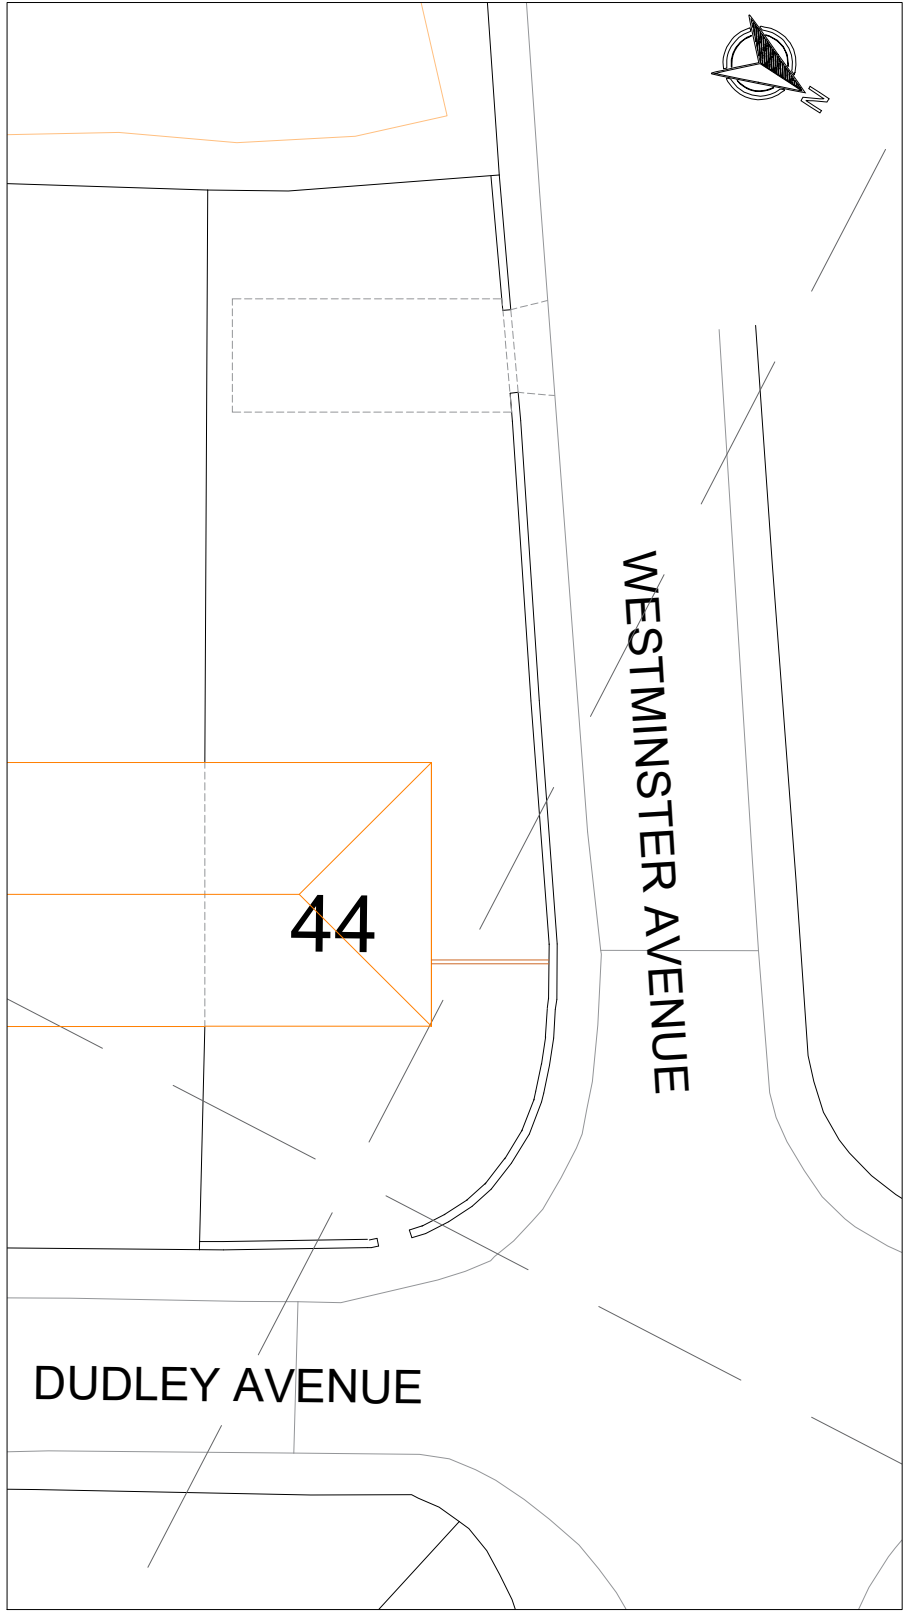

SCALE 1:1250
LOCATION PLAN - SCALE 1:1250

A	EXISTING DRIVE ADDED	09 MAR 2026
REV	AMENDMENTS	DATE
JDB	PROPOSED SIDE & REAR EXTENSIONS 44 DUDLEY AVENUE WHITEFIELD BURY M45 6BS	
TITLE	EXISTING FLOOR PLANS, ELEVATIONS, BLOCK PLAN AND LOCATION PLAN	
SCALE	1:100 @ (A2)	DATE DEC 2025
DWG No.	01	REVISION A