




ALL DIMENSIONS TO BE CHECKED ON SITE PRIOR TO ANY MANUFACTURING OR FABRICATION AND ANY ANOMALIES TO BE BROUGHT TO THE ATTENTION OF THE ARCHITECT.

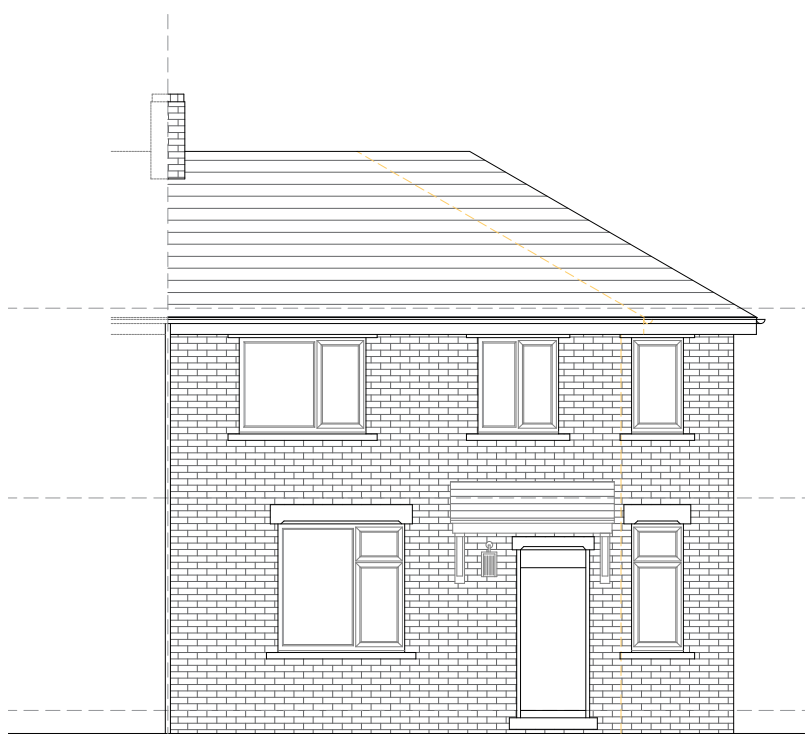


Front Elevation

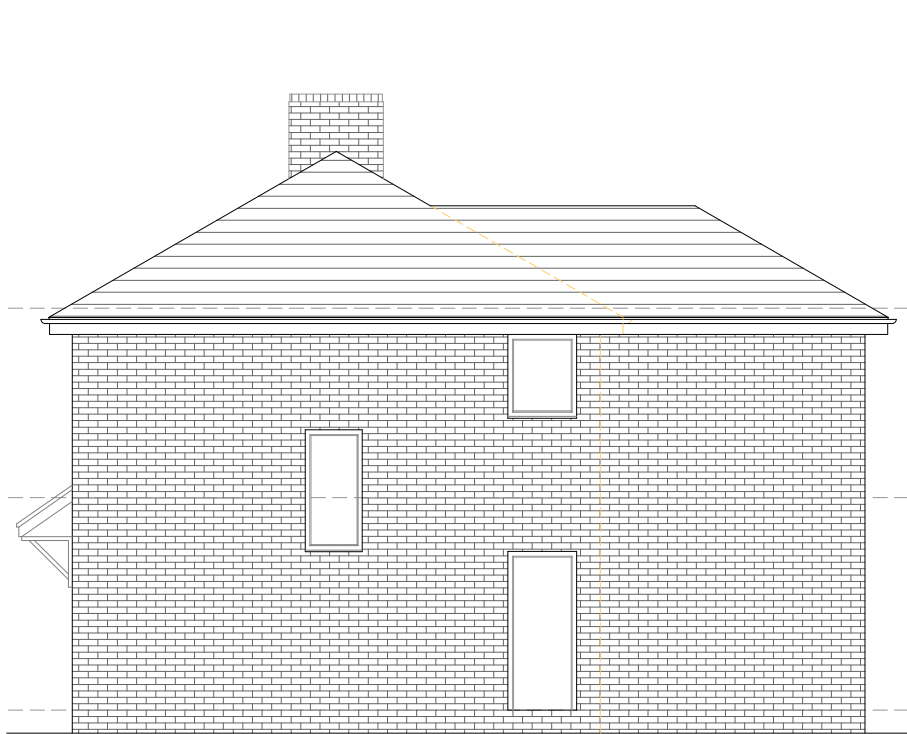


Side Elevation

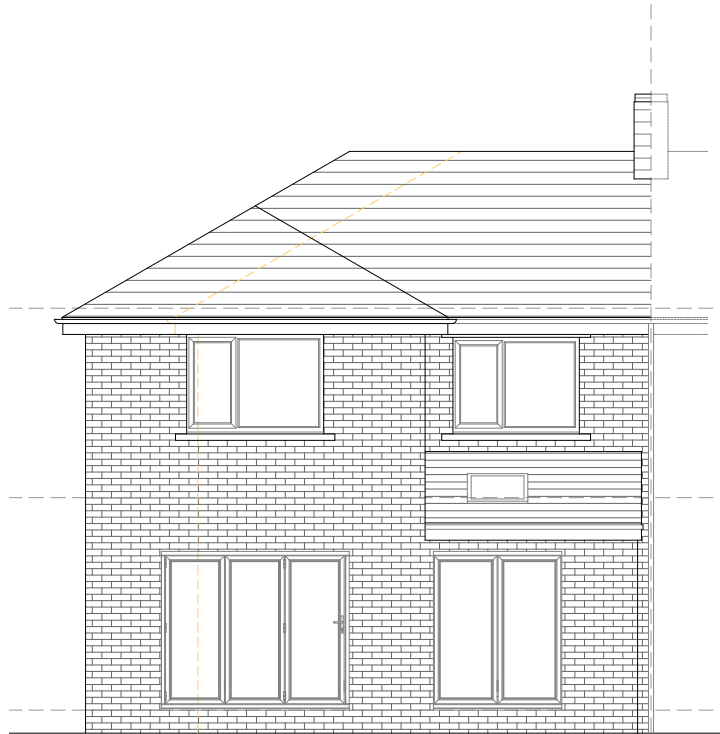


Rear Elevation

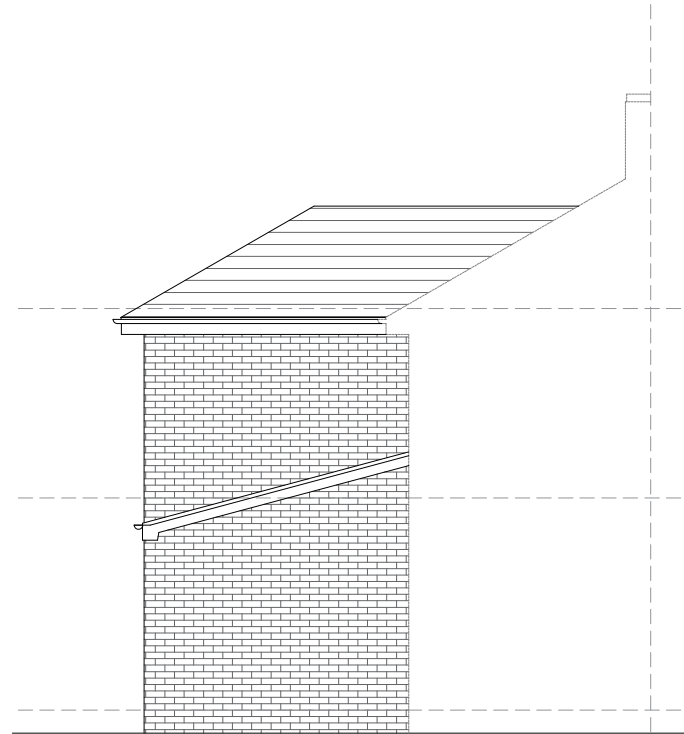

Side Elevation

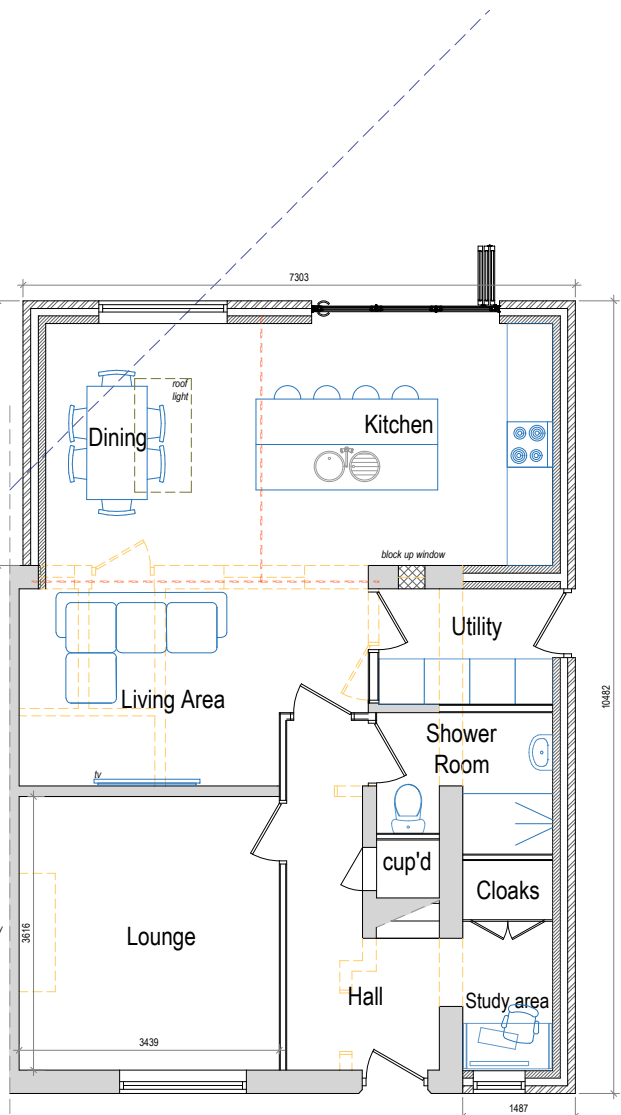


Ground Floor Plan

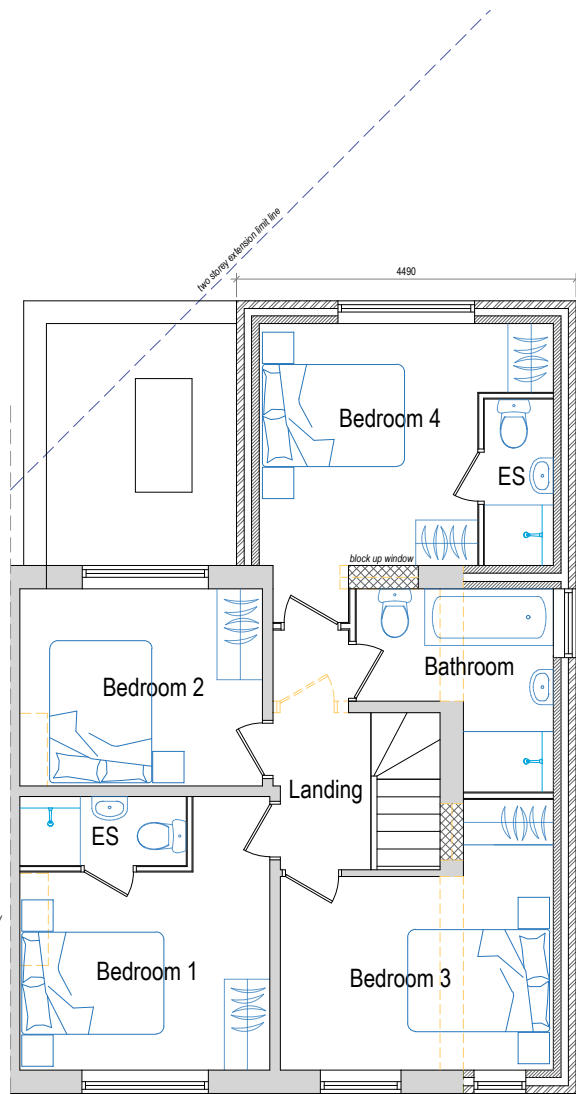

First Floor Plan

Legend	
	Existing Wall Retained
	Existing Wall to be removed
	Proposed External Wall
	Proposed Stud Wall

0 5m
SCALE 1:100

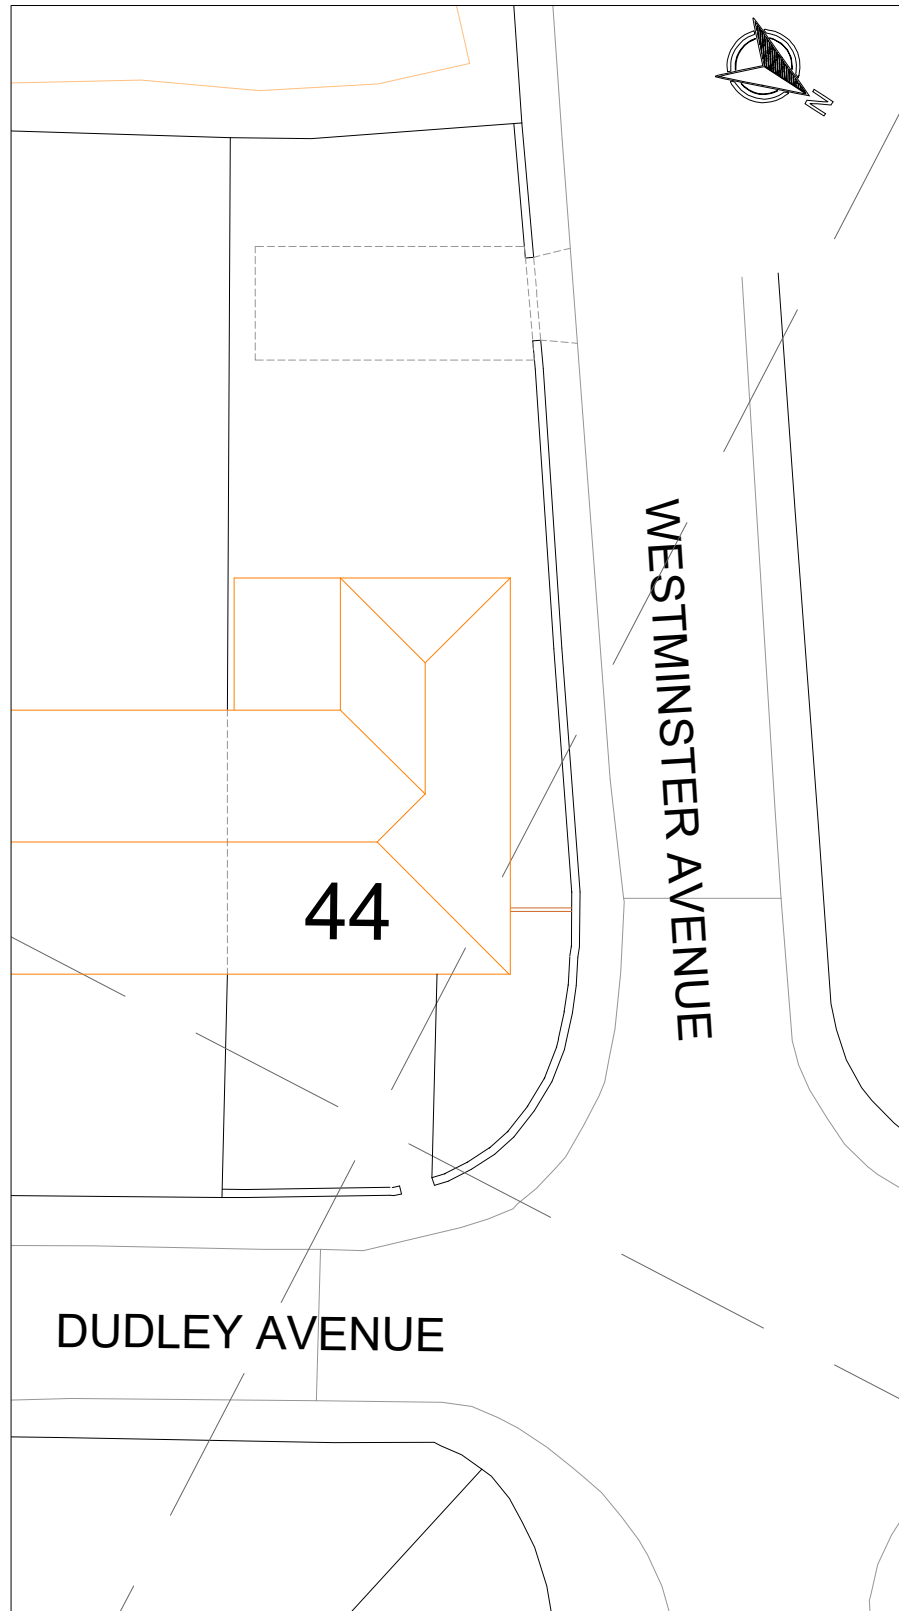

0 10m
SCALE 1:200
BLOCK PLAN - SCALE 1:200



0 50m
SCALE 1:1250
LOCATION PLAN - SCALE 1:1250

B	EXISTING DRIVE ADDED	09 MAR 2026
A	Up front parking removed	05 mar 2026
REV	AMENDMENTS	DATE
JOB	PROPOSED SIDE & REAR EXTENSIONS 44 DUDLEY AVENUE WHITEFIELD BURY M45 6BS	
TITLE	PROPOSED FLOOR PLANS, ELEVATIONS, BLOCK PLAN AND LOCATION PLAN	
SCALE	1:100 @ (A2)	DATE DEC 2025
DWG No.	02	REVISION B