


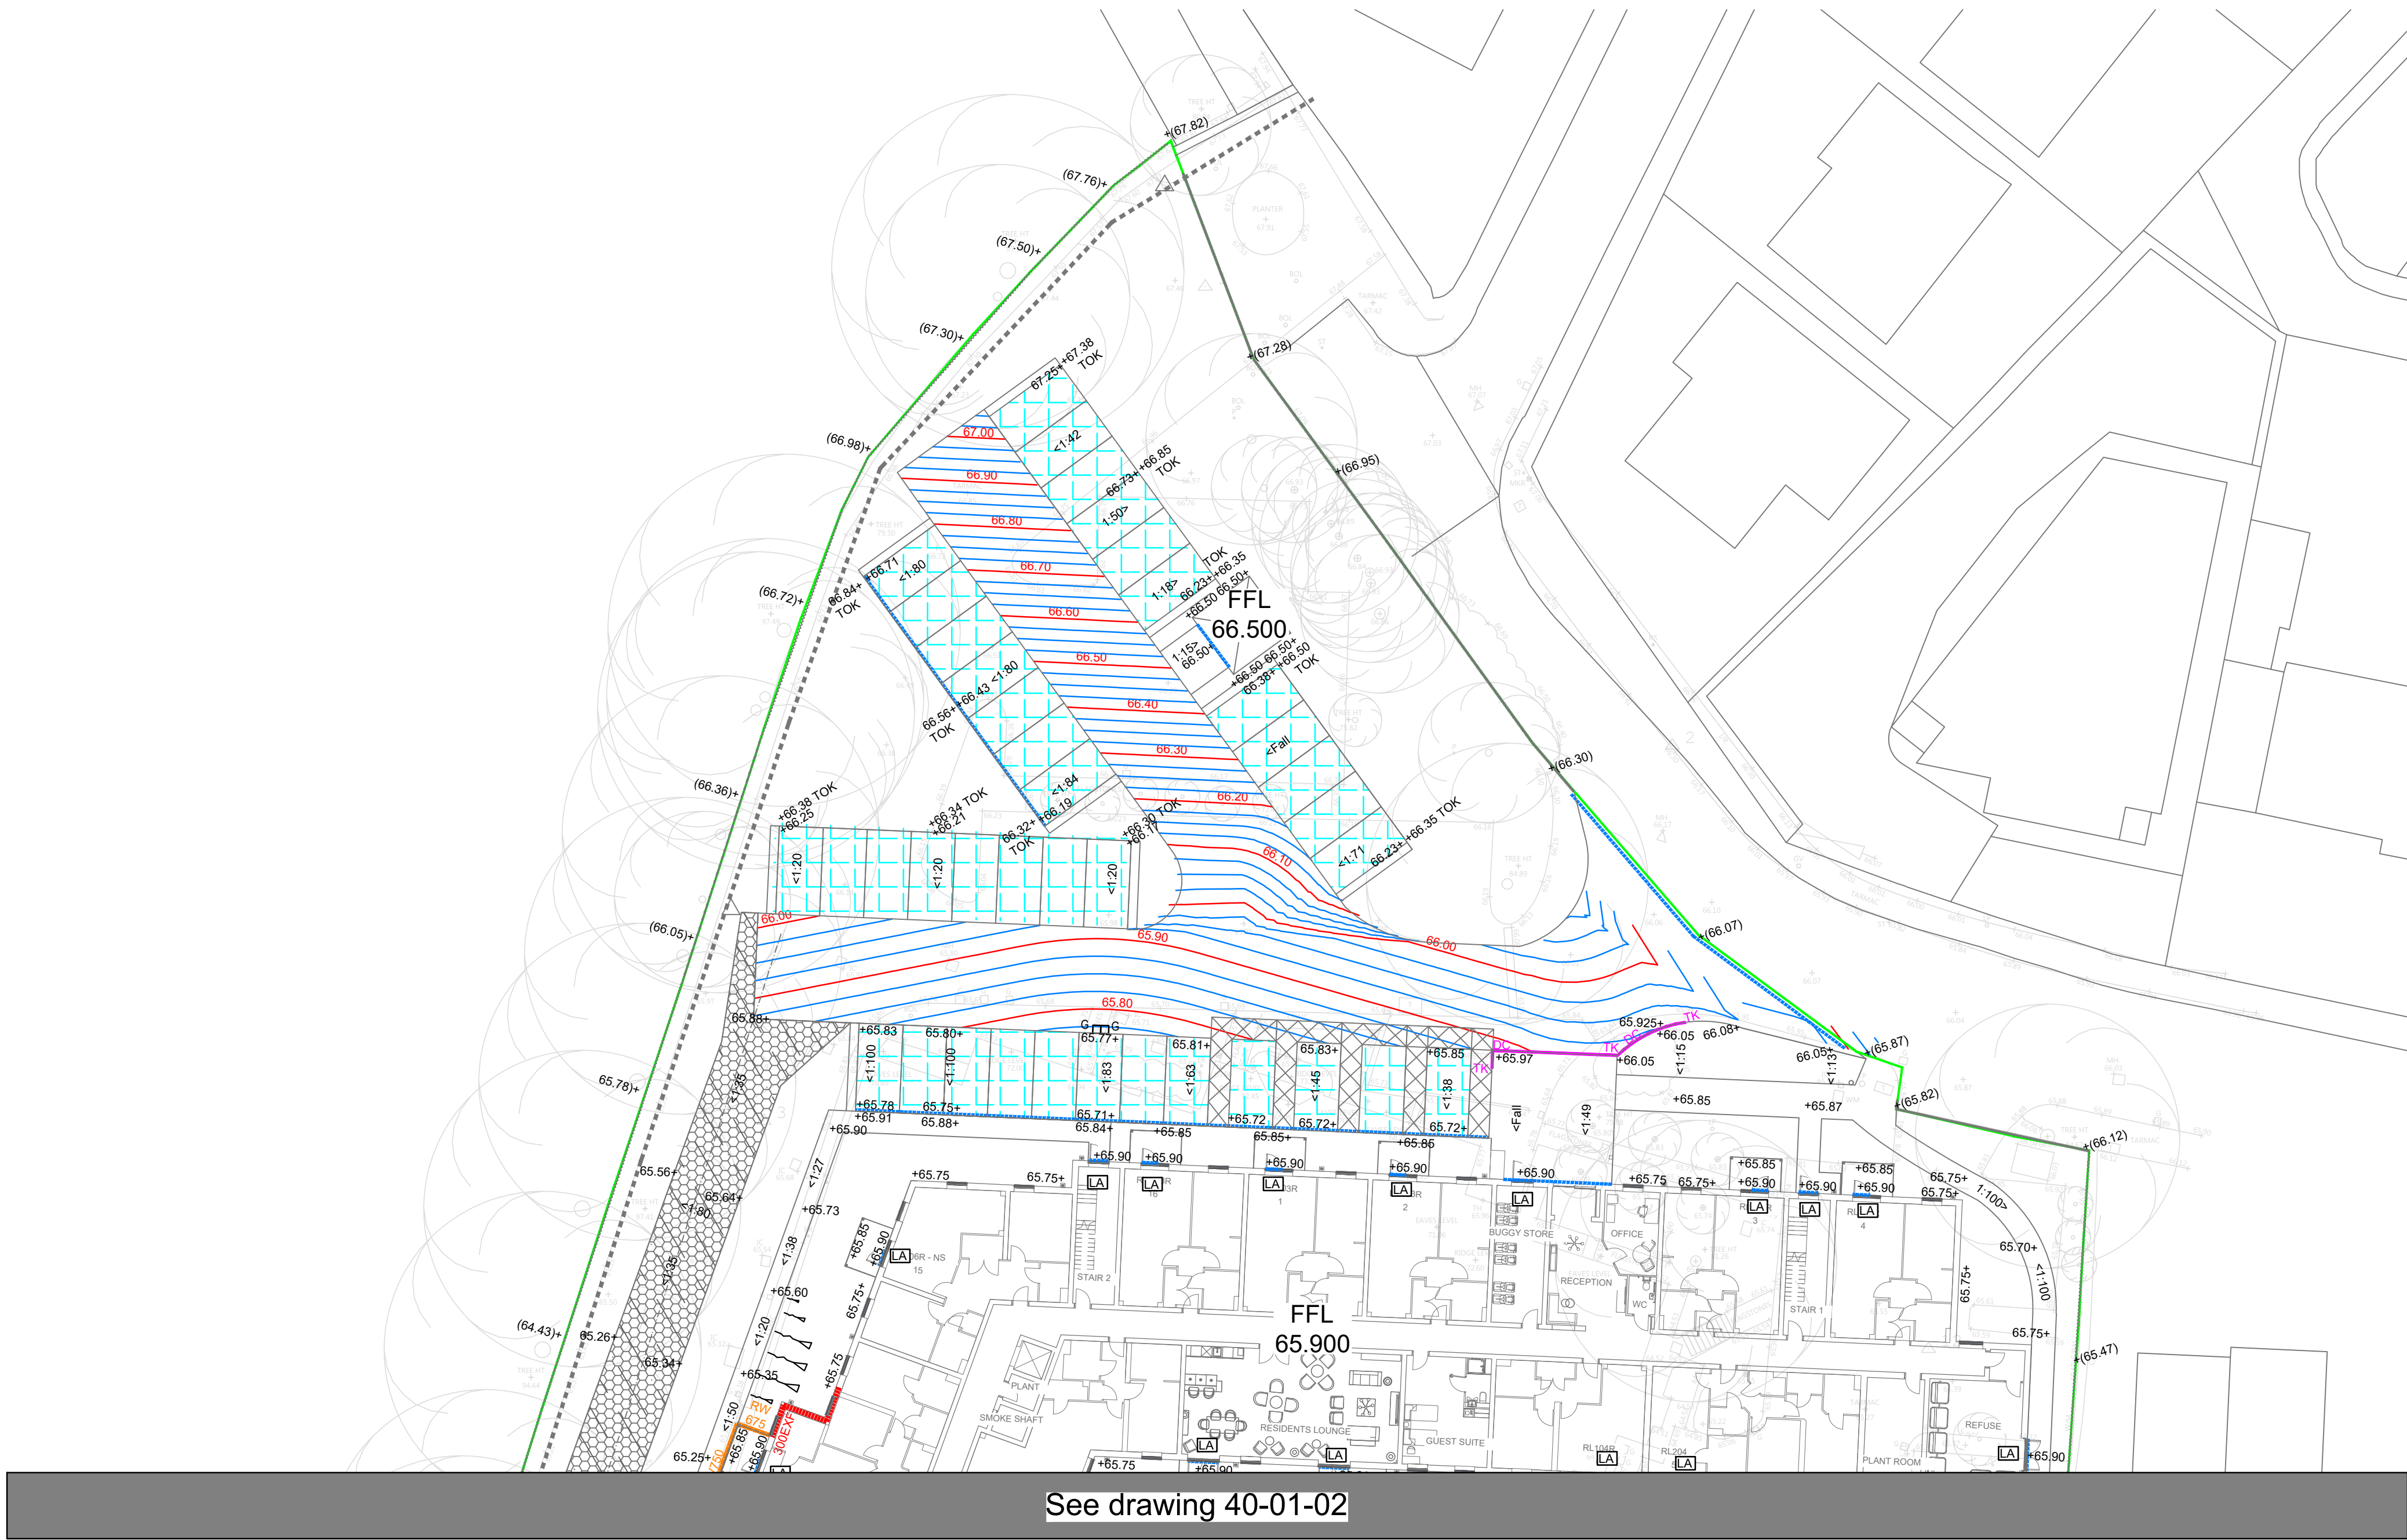

The details provided on this drawing are subject to comments by all the relevant approving authorities. Until such time as all comments have been received and incorporated onto the drawings, all the information provided and costings, are used at McCarthy & Stone Homes risk and no liability will be accepted by RSK. Scheme based on site plan Rev B.

CIVIL / STRUCTURAL DESIGN RISK MANAGEMENT

Abnormal or unusual residual risks associated with the design outcomes shown on this drawing are:-

RSK LDE LTD has followed its Design Risk Management process for Hazard Elimination and Risk reduction in developing the designs shown on this drawing. Abnormal or unusual residual risks may be shown above where it is considered that such risk may not normally be expected by competent persons engaged on work of this nature or type.

Notes:

1. This drawing is to be read in conjunction with all relevant Architects and Engineers drawings.
2. All levels quoted are in metres A.O.D.
3. For Drainage Layout see Drawing No. 40-01
4. The Groundworks contractor shall ensure that no flat spots remain after the installation of the final road wearing course.
5. All road gullies shall be located away from proposed entrances to houses.
6. All retaining references/ manufacturers are at the discretion of the Client

External Works Legend:

|               |                                                                                      |
|---------------|--------------------------------------------------------------------------------------|
| <1.40         | Proposed falls                                                                       |
| 66.00+        | Proposed external levels                                                             |
| (66.00)+      | Existing levels                                                                      |
| LA            | Level access                                                                         |
| FFL<br>65.900 | Finished Floor Level (FFL) relates to the finishing level of the concrete floor slab |
|               | Banking works                                                                        |
| 300 EXF       | Extra Facing                                                                         |
| 300 RW        | Retaining Wall                                                                       |
|               | Proposed Porous Paving to Car Parking Bays                                           |
|               | Grasscrete                                                                           |
|               | Aco                                                                                  |
| DC            | Dropped Crossing                                                                     |
| TK            | Taper Kerb                                                                           |

|     |          |                                   |       |      |      |
|-----|----------|-----------------------------------|-------|------|------|
|     |          |                                   |       |      |      |
| P3  | 14.02.24 | Updated to suit site layout Rev B |       | DS   | MAR  |
| Rev | Date     | Amendment                         | Drawn | Chkd | Appd |



14 Beecham Court,  
Pemberton Business Park,  
Wigan,  
WN3 6PR  
United Kingdom

Tel: +44 (0) 1942 493255  
Email: info@rsk.co.uk  
Web: www.rsk.co.uk

|                                           |  |                |  |                 |           |                |  |            |  |       |  |           |  |
|-------------------------------------------|--|----------------|--|-----------------|-----------|----------------|--|------------|--|-------|--|-----------|--|
| Client                                    |  |                |  |                 |           |                |  |            |  |       |  |           |  |
| McCarthy & Stone                          |  |                |  |                 |           |                |  |            |  |       |  |           |  |
| Project Title                             |  |                |  |                 |           |                |  |            |  |       |  |           |  |
| Fairways Lodge<br>St. George<br>Prestwich |  |                |  |                 |           |                |  |            |  |       |  |           |  |
| Status                                    |  |                |  |                 |           |                |  |            |  |       |  |           |  |
| DETAILED DESIGN                           |  |                |  |                 |           |                |  |            |  |       |  |           |  |
| Drawing Title                             |  |                |  |                 |           |                |  |            |  |       |  |           |  |
| External Works<br>Sheet 1 of 3            |  |                |  |                 |           |                |  |            |  |       |  |           |  |
| Drawn<br>DS                               |  | Date<br>DEC 23 |  | Checked<br>MAR  |           | Date<br>DEC 23 |  | Approved   |  | Date  |  |           |  |
| Scale<br>1:250                            |  |                |  | Orig Size<br>A1 |           |                |  | Dimensions |  |       |  |           |  |
| Project No.<br>882746                     |  |                |  |                 | File Name |                |  |            |  |       |  |           |  |
| Drawing No.                               |  |                |  |                 |           |                |  |            |  | Rev.  |  |           |  |
| 40-01                                     |  | LDE            |  |                 |           | DR             |  | D          |  | 01-01 |  | P3        |  |
| Project No.                               |  | Orig.          |  | Vol./Sys.       |           | Lev./Loc.      |  | Type       |  | Role  |  | Draw. No. |  |
|                                           |  |                |  |                 |           |                |  |            |  |       |  |           |  |

