




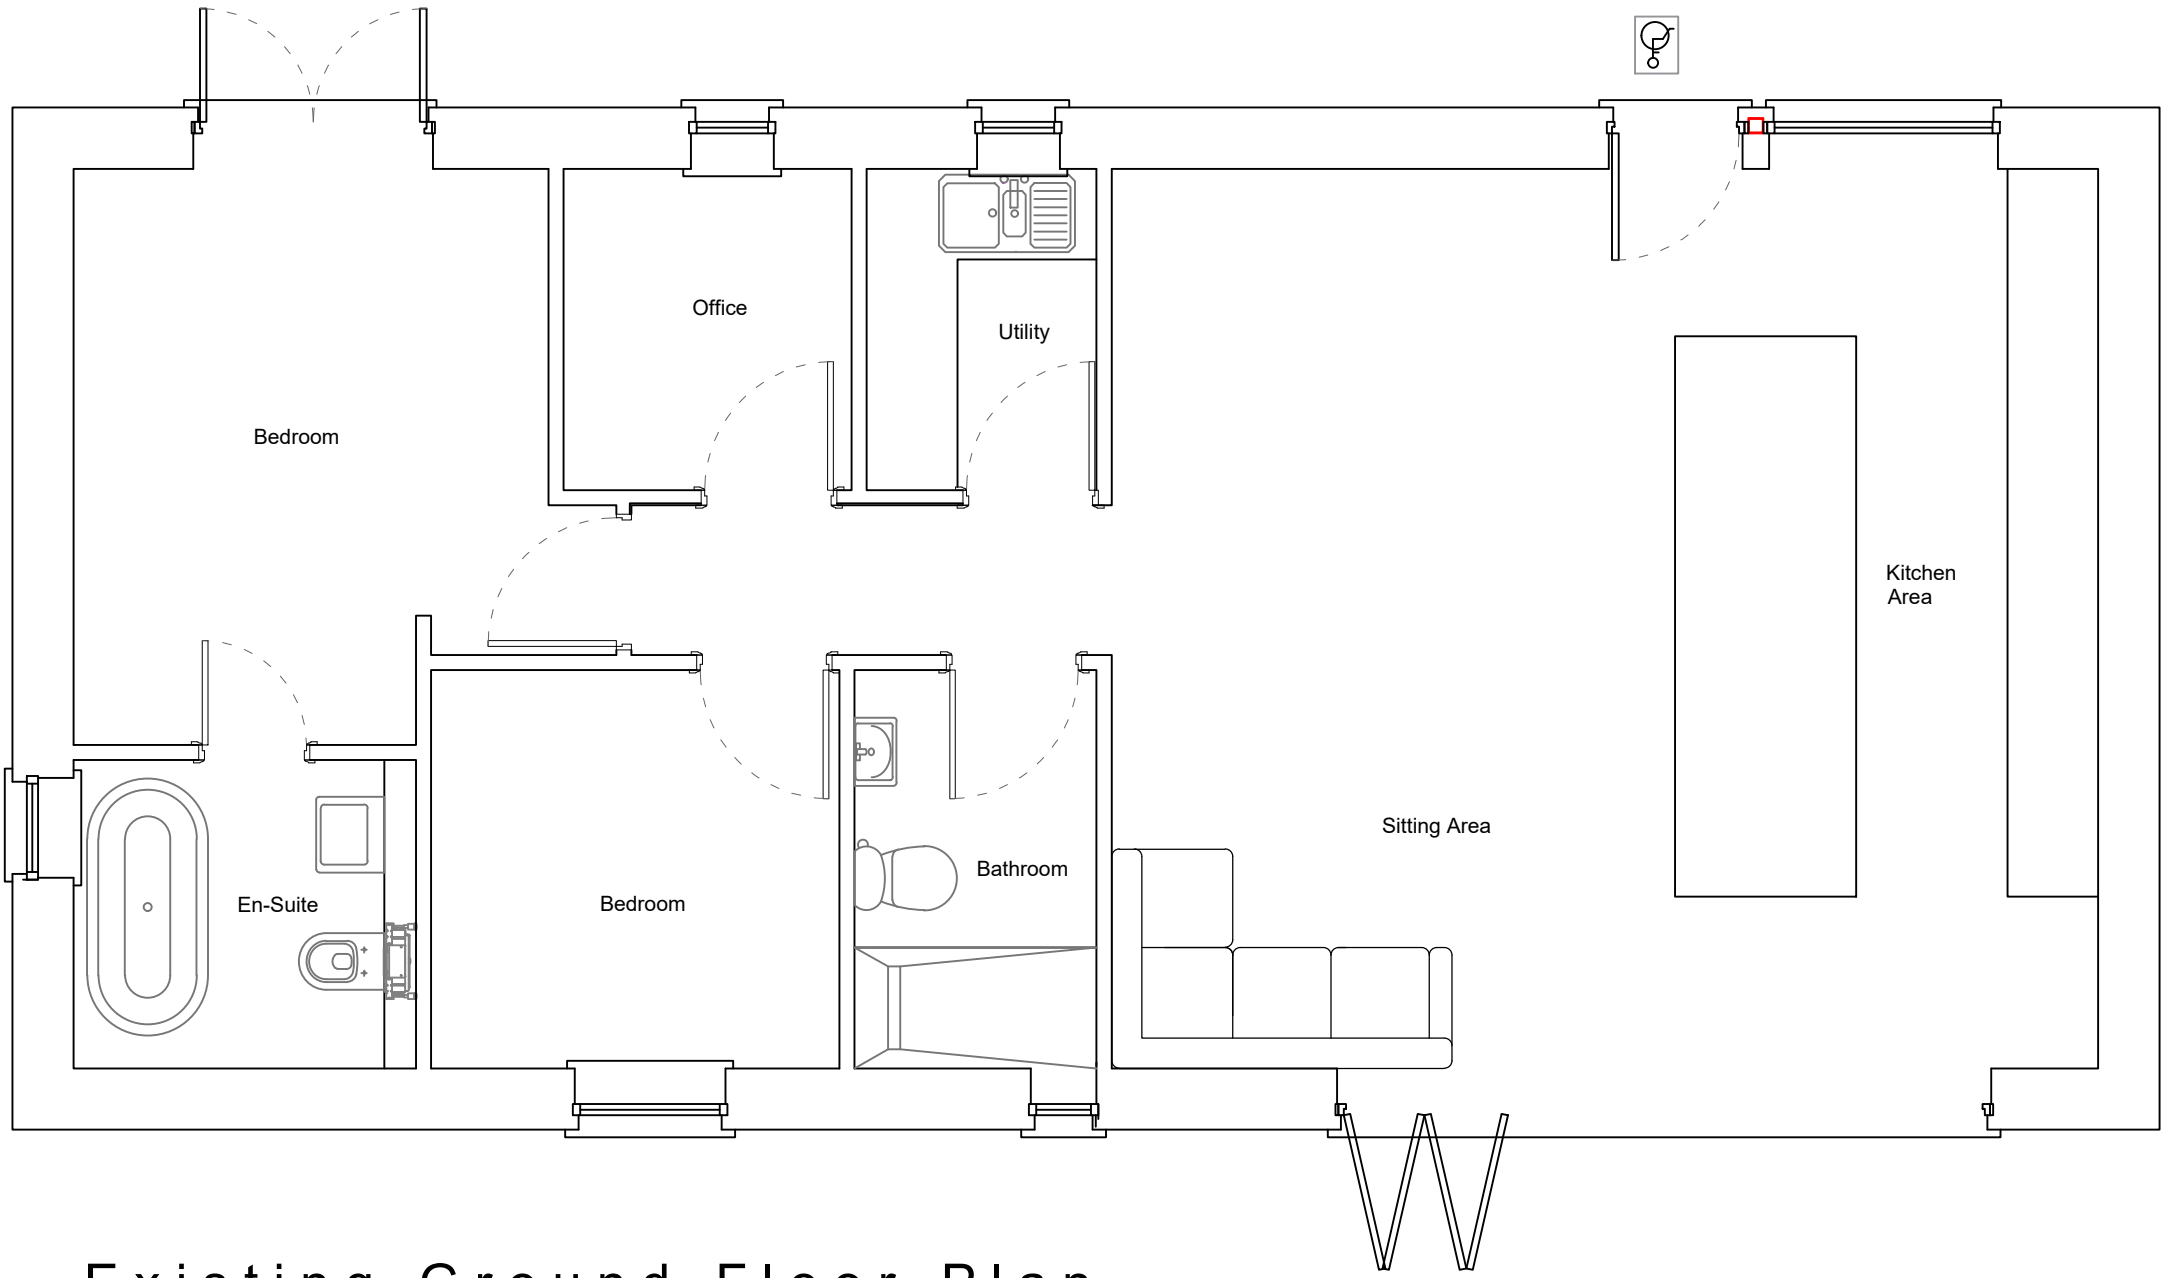


Existing Ground Floor Plan
Scale (1:50)

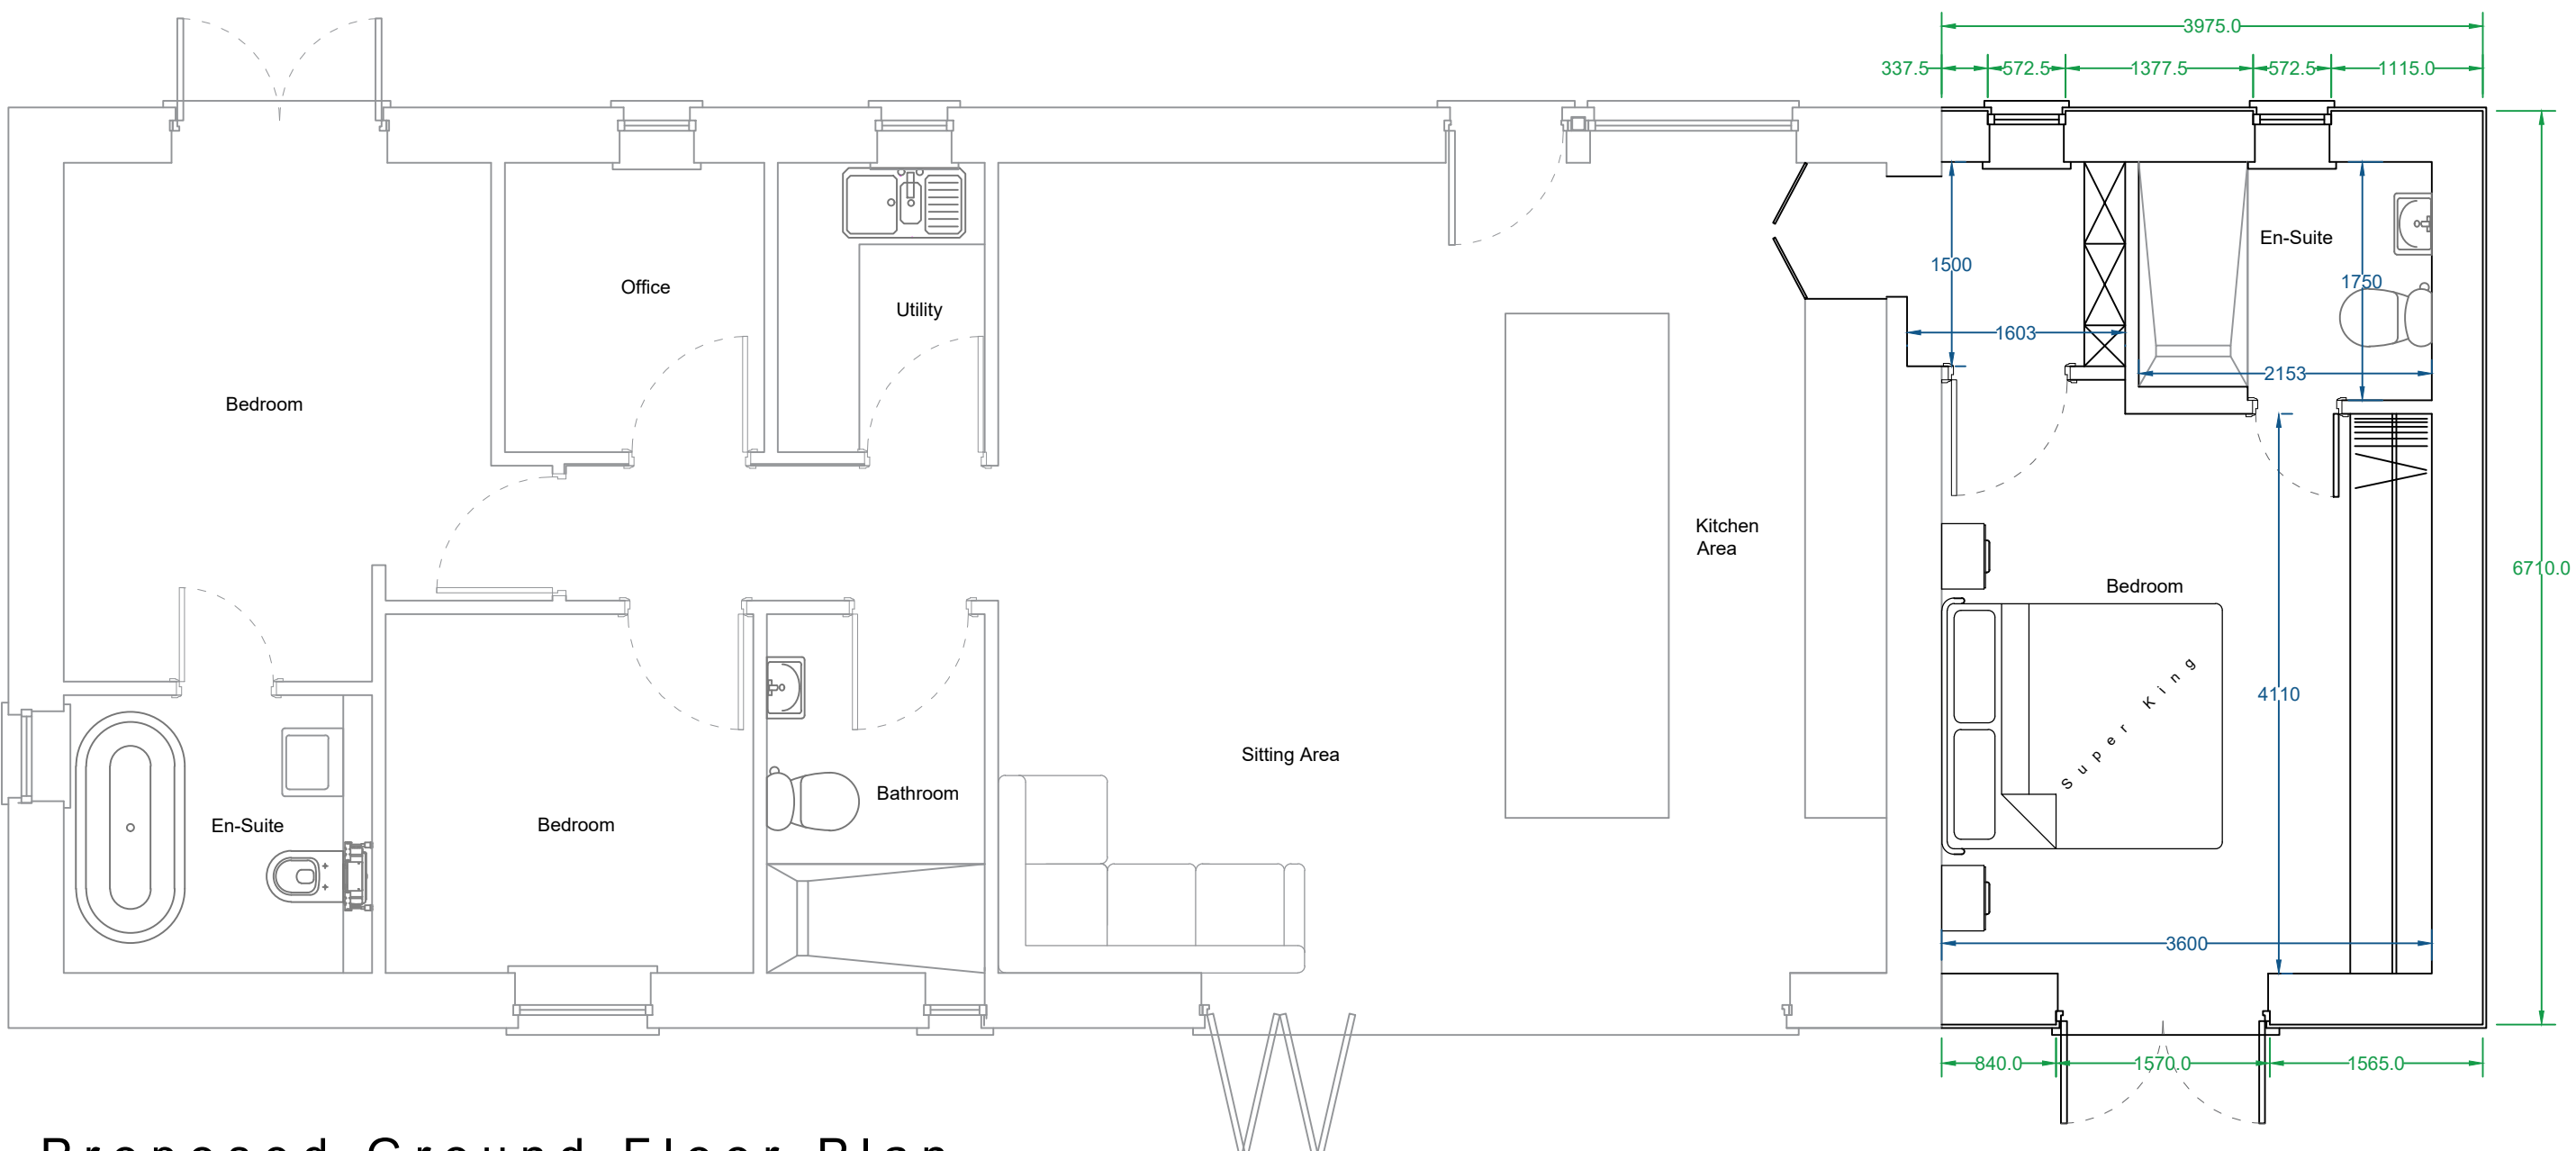


Proposed Ground Floor Plan
Scale (1:50)

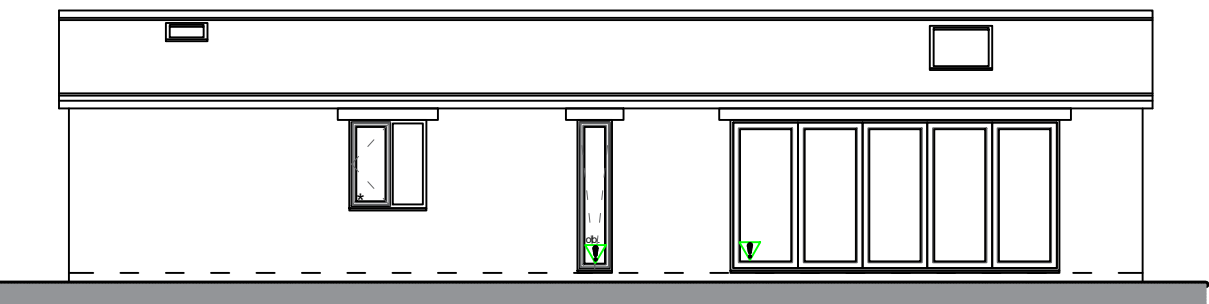


Existing South Elevation
Scale (1:100)

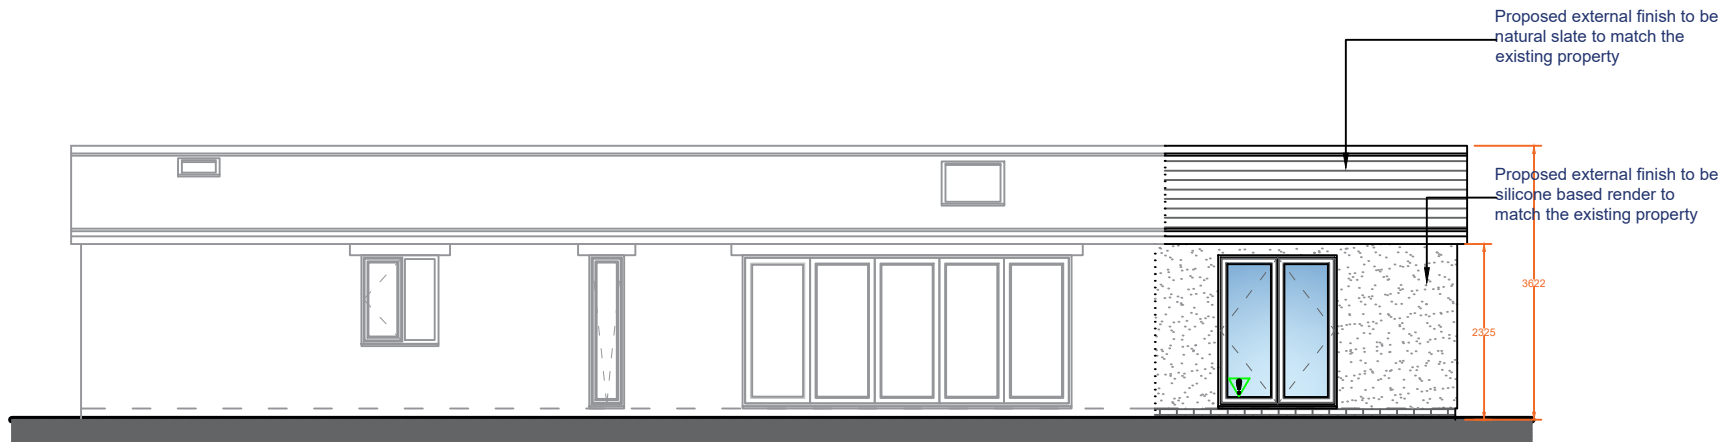


Proposed South Elevation
Scale (1:100)

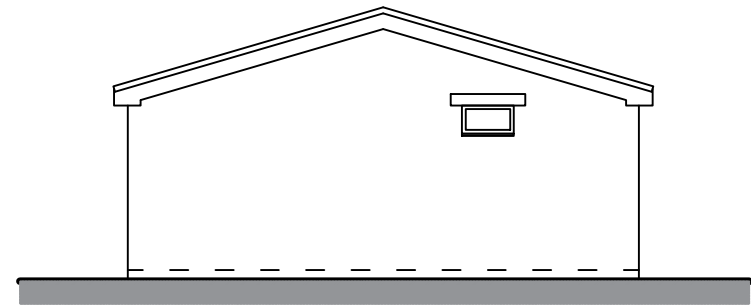


Existing West Elevation
Scale (1:100)

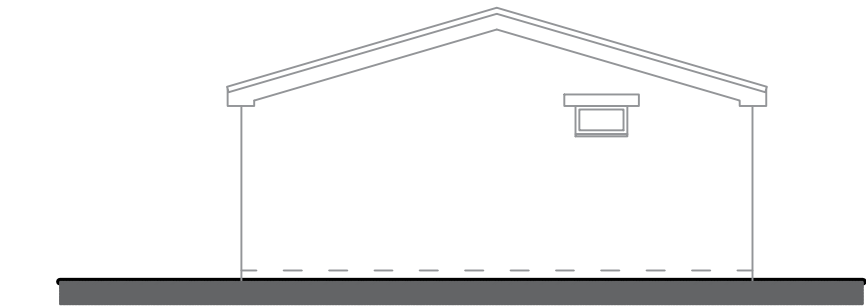


Proposed West Elevation
Scale (1:100)

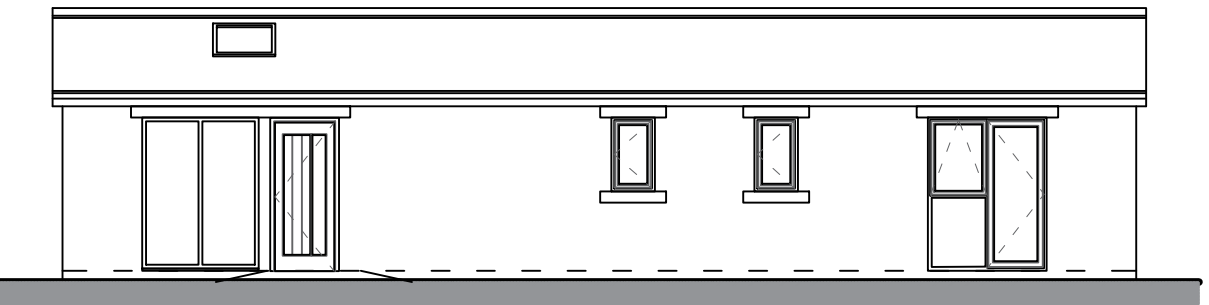


Existing North Elevation
Scale (1:100)

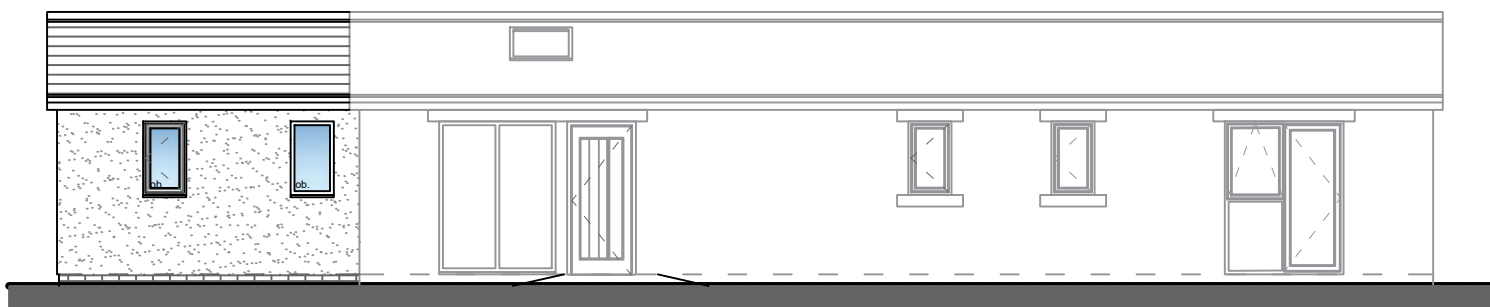

Proposed North Elevation
Scale (1:100)

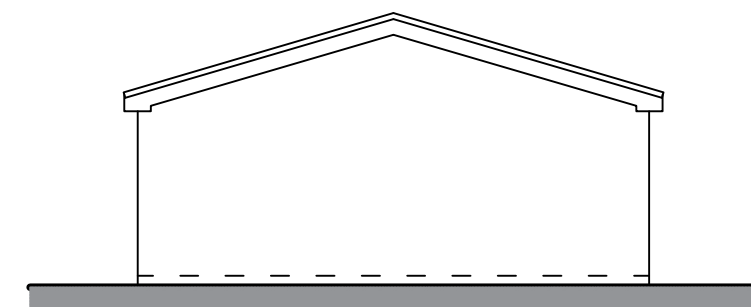

Existing East Elevation
Scale (1:100)

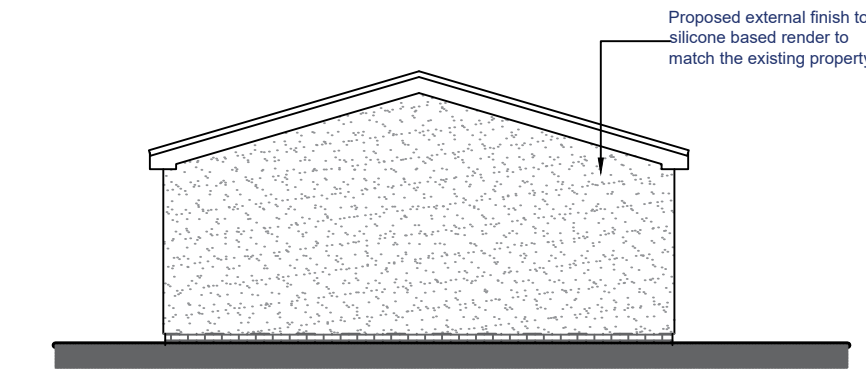

Proposed East Elevation
Scale (1:100)

IMPORTANT NOTES
DO NOT SCALE FROM THIS PLAN
THESE ELEVATIONS ARE DRAFTED TO ALLOW THE PLANNING AUTHORITY TO MAKE A DECISION ON THE PROPOSED DEVELOPMENT AND FOR NO OTHER PURPOSE. THESE ELEVATIONS ARE NOT BUILDING REGULATION COMPLIANT AND SHOULD NOT BE RELIED UPON AS SUCH. THE DECISION NOTICE (WHEN AVAILABLE) SHALL PROVIDE THE EXACT DIMENSIONS OF THE PROPOSED BUILDING AND SHOULD BE RELIED UPON. THESE PLANS SHOULD NOT BE USED AS DEFINITIVE AND ANY MEASUREMENTS SHOULD BE TAKEN AND CHECKED FROM THE PROPOSED SITE.



A. Furch removed from plan at request of L.P.A.		18/03/25
Revision	Date	
 MacMarshalls Ltd, Harrill House, 112-116 Chorley New Road, Bolton, BL1 4DH		
info@macmarshalls.co.uk Tel: 01204 565660 www.macmarshalls.co.uk		
Drawing Title: Single Storey Side Extension		
Site Location: The Stables, Arthur Lane, Ainsworth		
Drawing Status: Proposed Plan		
Date: 09/10/2025	Drawn by: JHolden	Ref: 006
Scale: 1:50/1:100 @ A1	Client: Mr & Mrs Wright	Revision: A.