

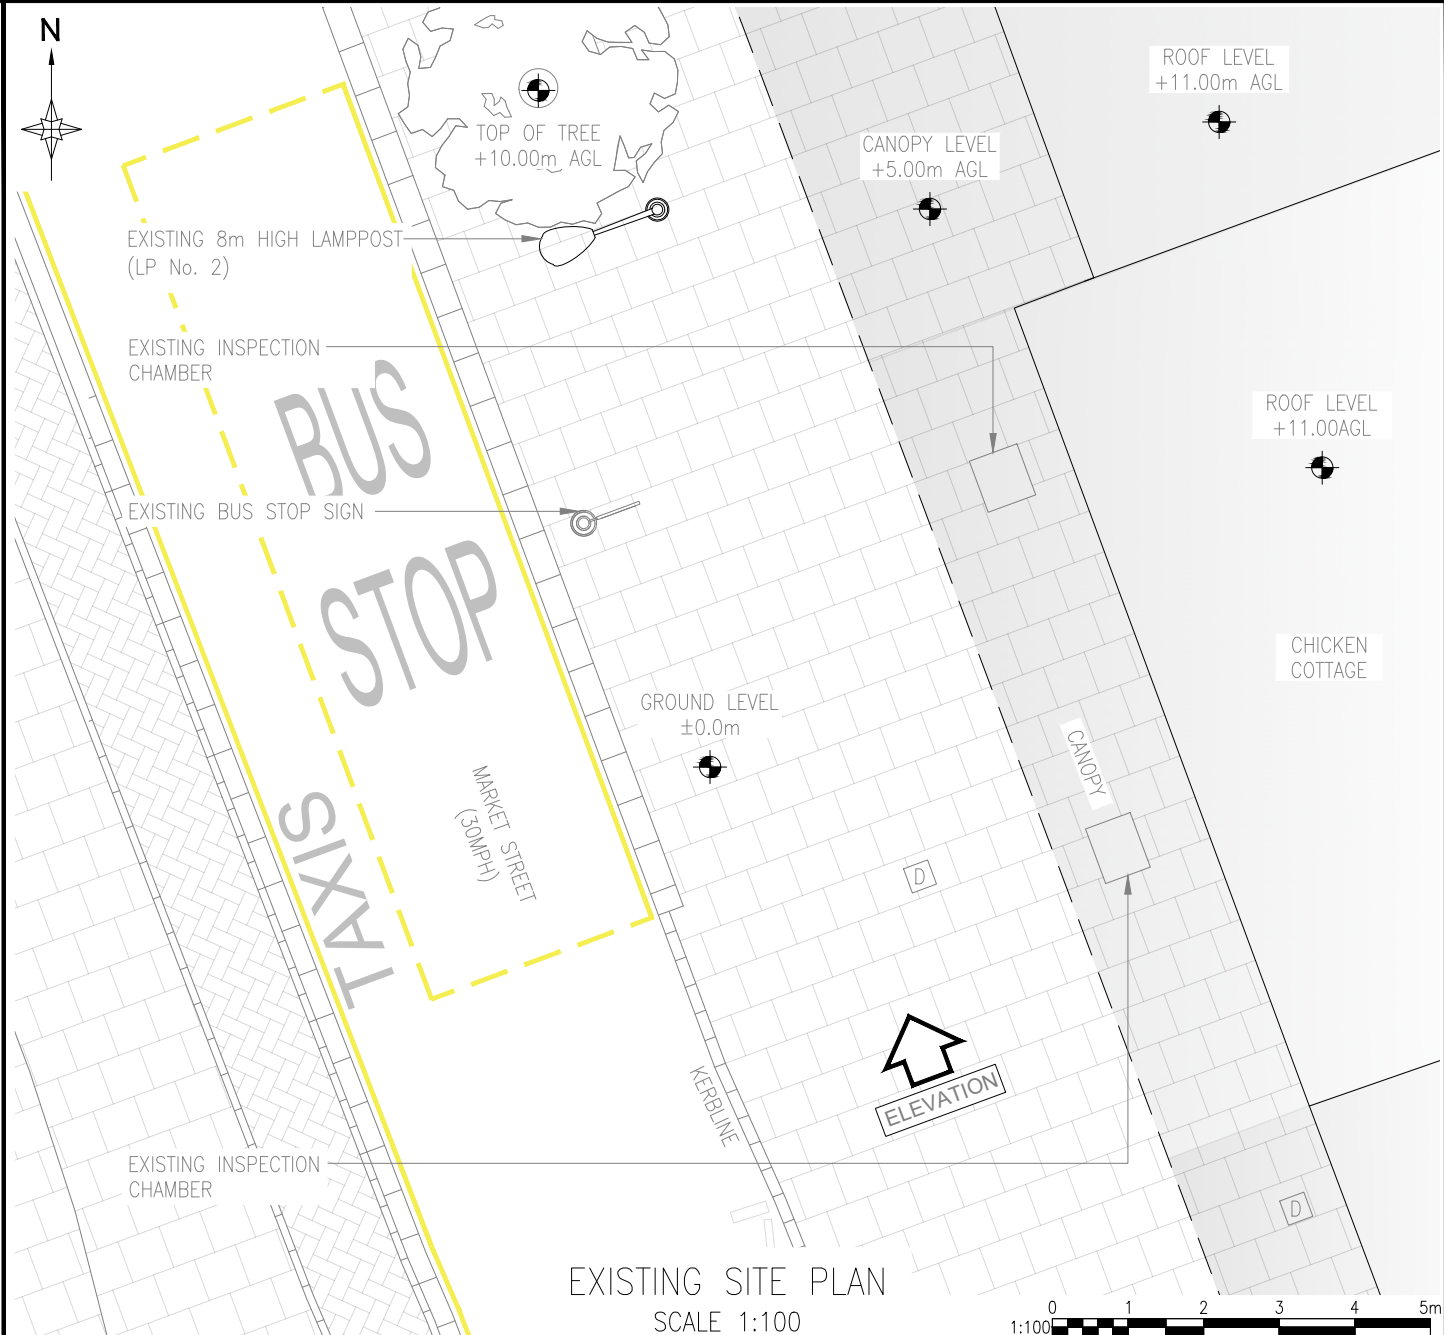
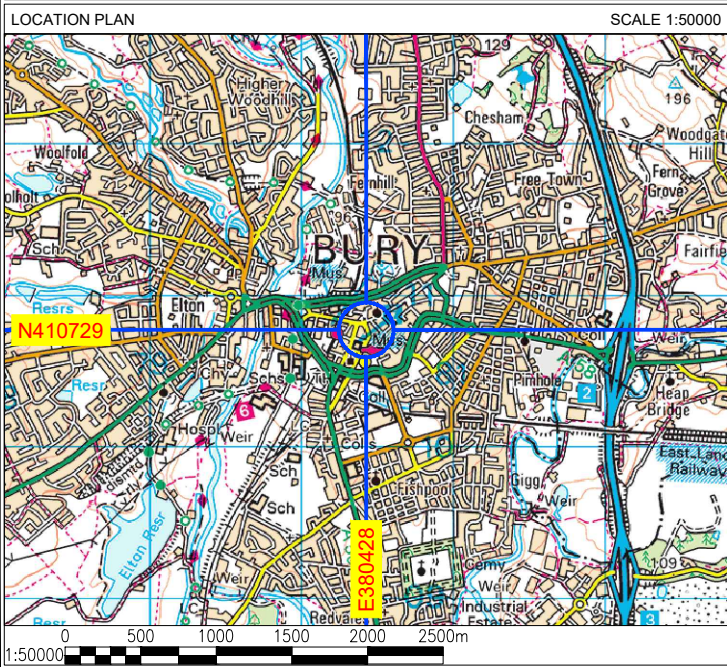
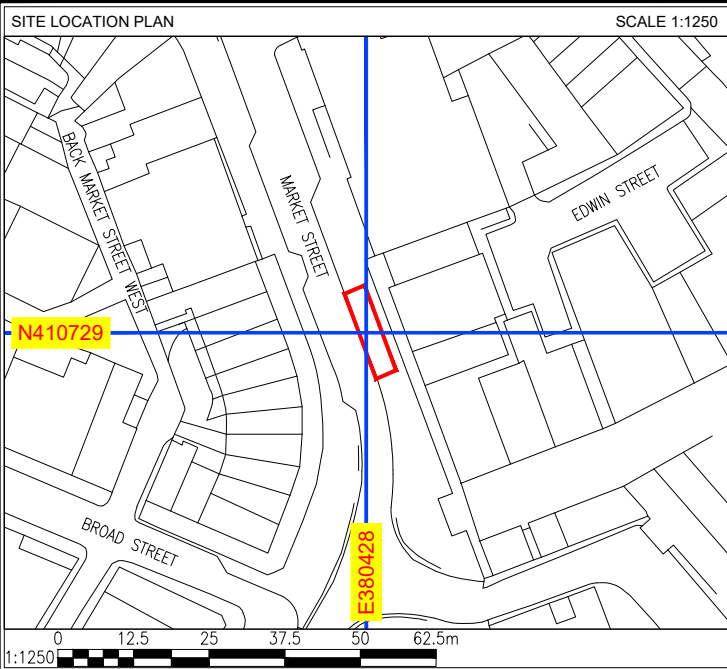
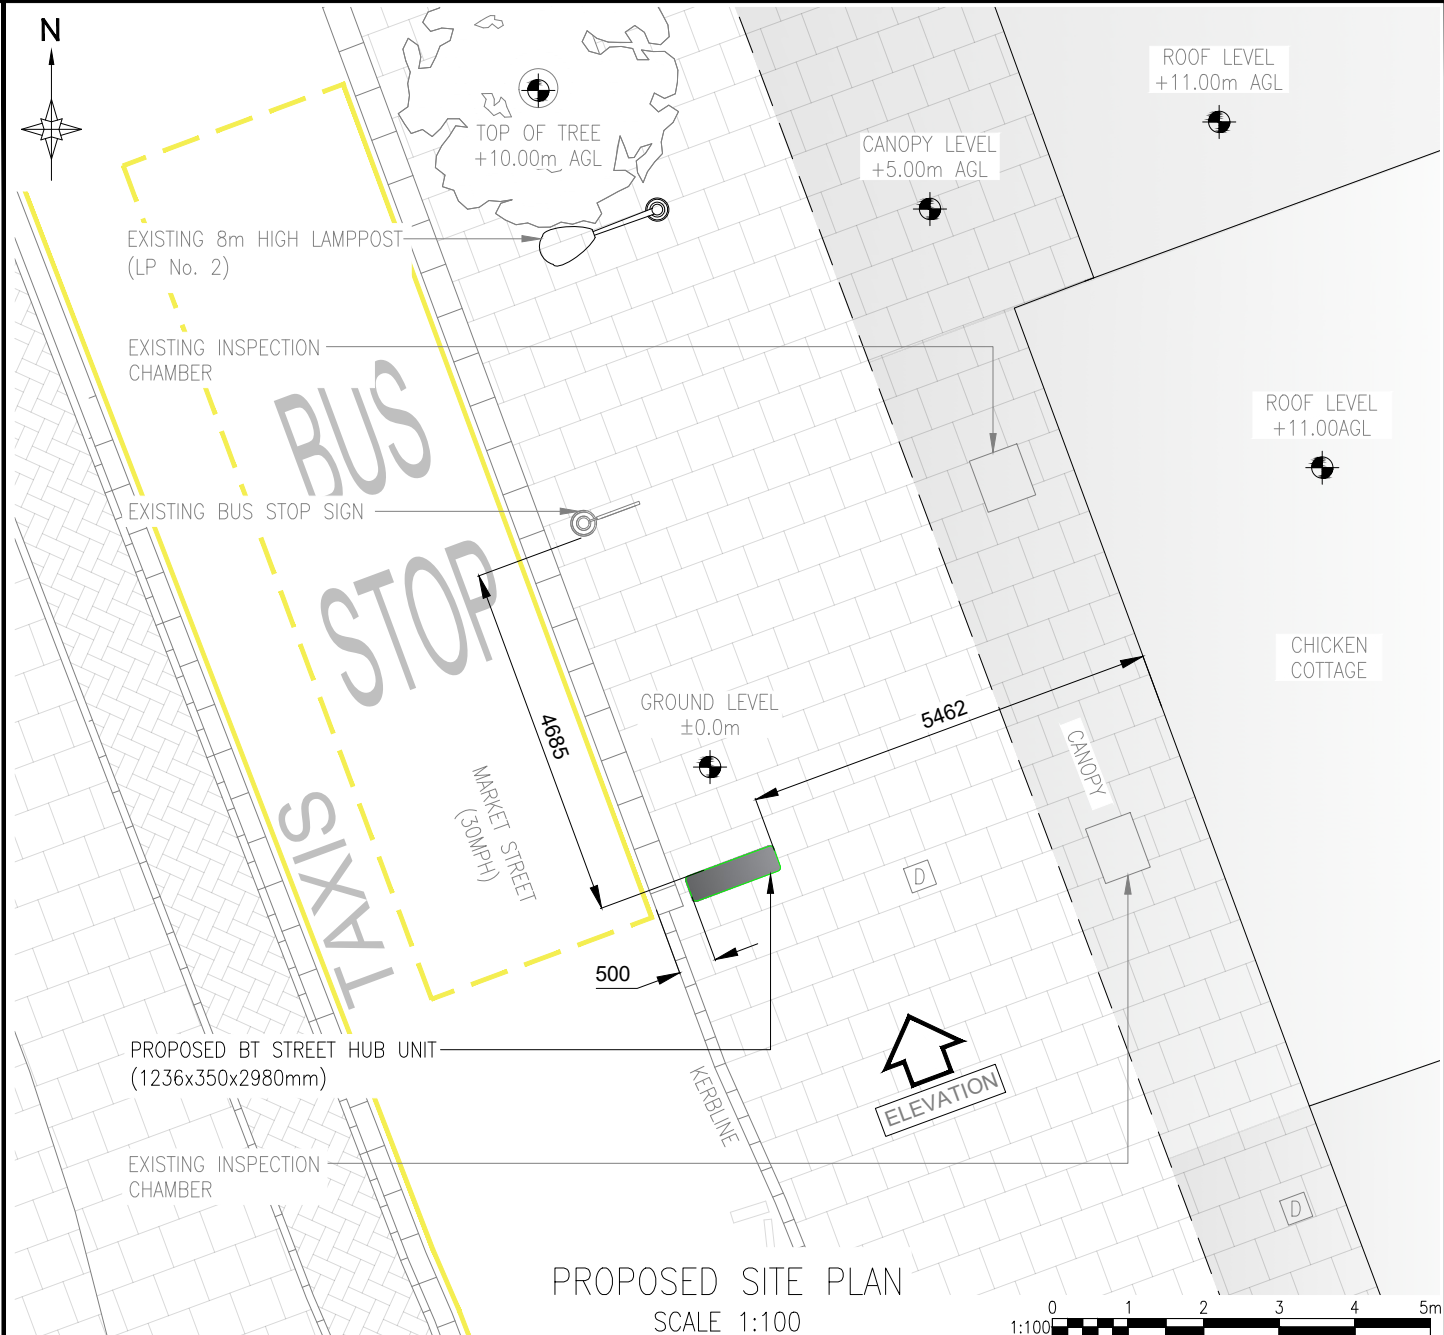


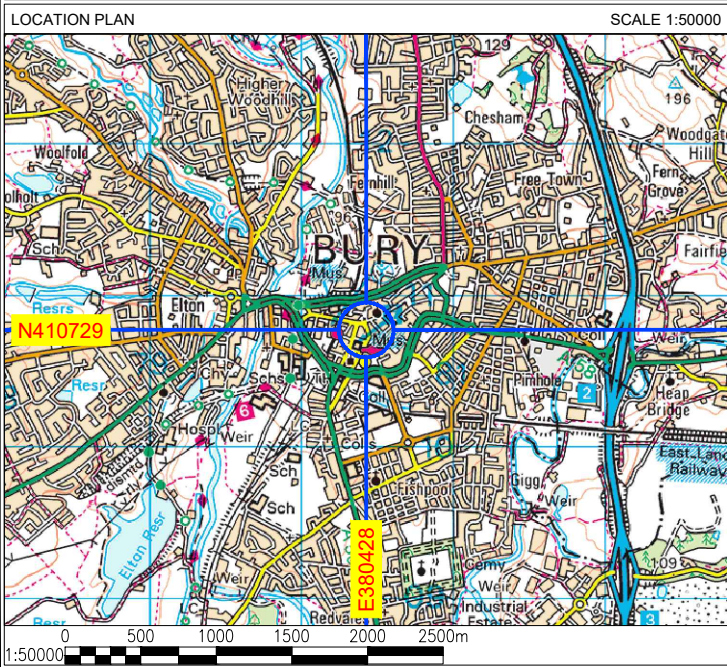

A	ISSUED FOR APPROVAL					DRW	27.02.26
REV	DESCRIPTION					BY	DATE
SCALE AS SHOW WHEN PRINTED AT A4		DRAWN	DRW	CHECKED	DCC	ALL DIMENSIONS IN MM U.N.O	
		DATE	27.02.26	DATE	27.02.26		
LOCATION PLAN - Digital Mapping Solutions from Promap							
SITE BLOCK PLAN - Digital Mapping Solutions from Promap							
Ordnance Survey (c) Crown Copyright 2025. All rights reserved. Licence number 100022432							

DRAWING TITLE		SITE ADDRESS	
STREET HUB		FOOTPATH O/S CHICKEN COTTAGE	
BRY-01		MILL GATE SHOPPING CENTRE	
001 - EXISTING SITE PLAN		BURY	
		BL9 0BL	
		REV	A

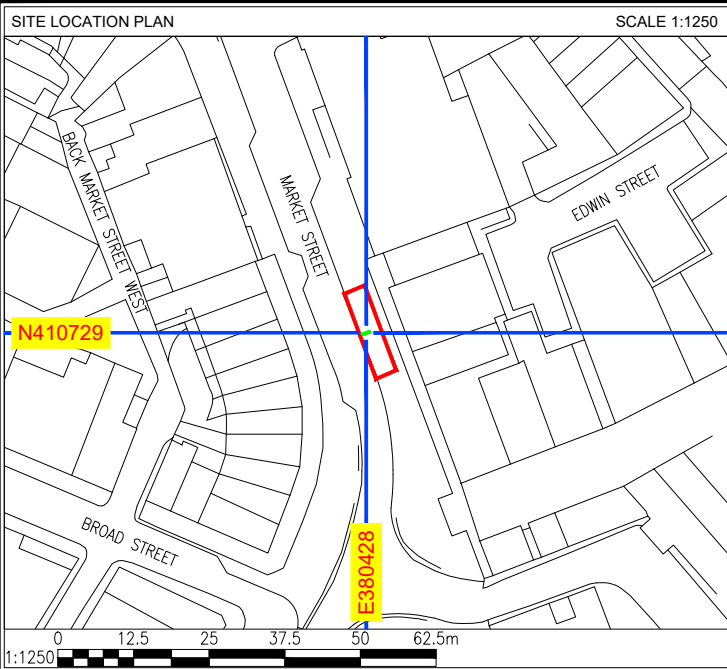


A	ISSUED FOR APPROVAL					DRW	27.02.26
REV	DESCRIPTION					BY	DATE
SCALE AS SHOW WHEN PRINTED AT A4		DRAWN	DRW	CHECKED	DCC	ALL DIMENSIONS IN MM U.N.O	
		DATE	27.02.26	DATE	27.02.26		
LOCATION PLAN - Digital Mapping Solutions from Promap							
SITE BLOCK PLAN - Digital Mapping Solutions from Promap							
Ordnance Survey (c) Crown Copyright 2025. All rights reserved. Licence number 100022432							


DRAWING TITLE
STREET HUB
BRY-01
002 - PROPOSED SITE PLAN

SITE ADDRESS
FOOTPATH O/S CHICKEN COTTAGE
MILL GATE SHOPPING CENTRE
BURY
BL9 0BL

REV	A
-----	---

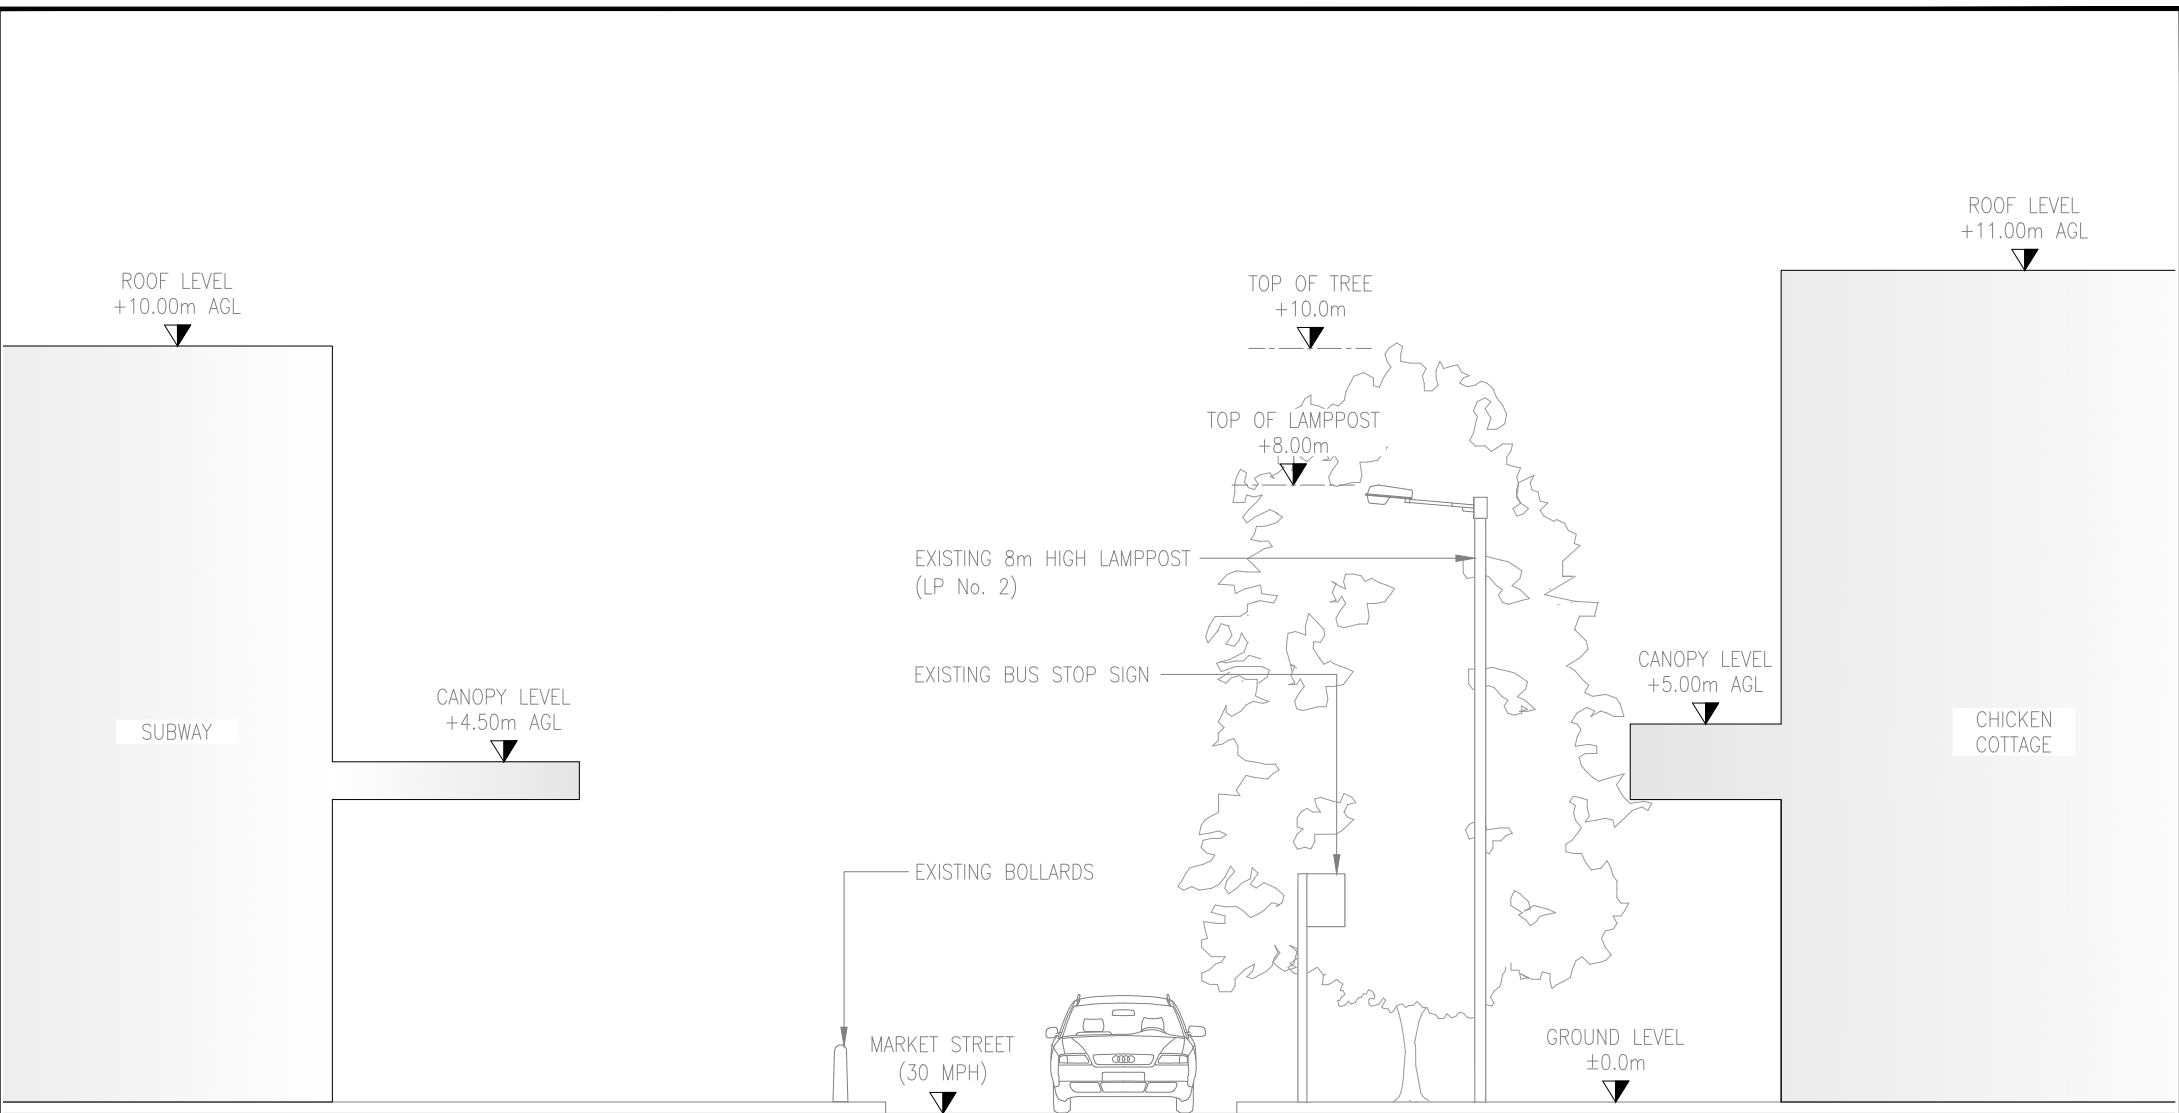


EXISTING SITE ELEVATION
SCALE 1:100

 


A	ISSUED FOR APPROVAL					DRW	27.02.26
REV	DESCRIPTION					BY	DATE
SCALE AS SHOW WHEN PRINTED AT A4	DRAWN	DRW	CHECKED	DCC	ALL DIMENSIONS IN MM U.N.O		
	DATE	27.02.26	DATE	27.02.26			
LOCATION PLAN - Digital Mapping Solutions from Promap							
SITE BLOCK PLAN - Digital Mapping Solutions from Promap							
Ordnance Survey (c) Crown Copyright 2025. All rights reserved. Licence number 100022432							

DRAWING TITLE
STREET HUB
BRY-01
003 - EXISTING SITE ELEVATION

SITE ADDRESS
FOOTPATH O/S CHICKEN COTTAGE
MILL GATE SHOPPING CENTRE
BURY
BL9 0BL

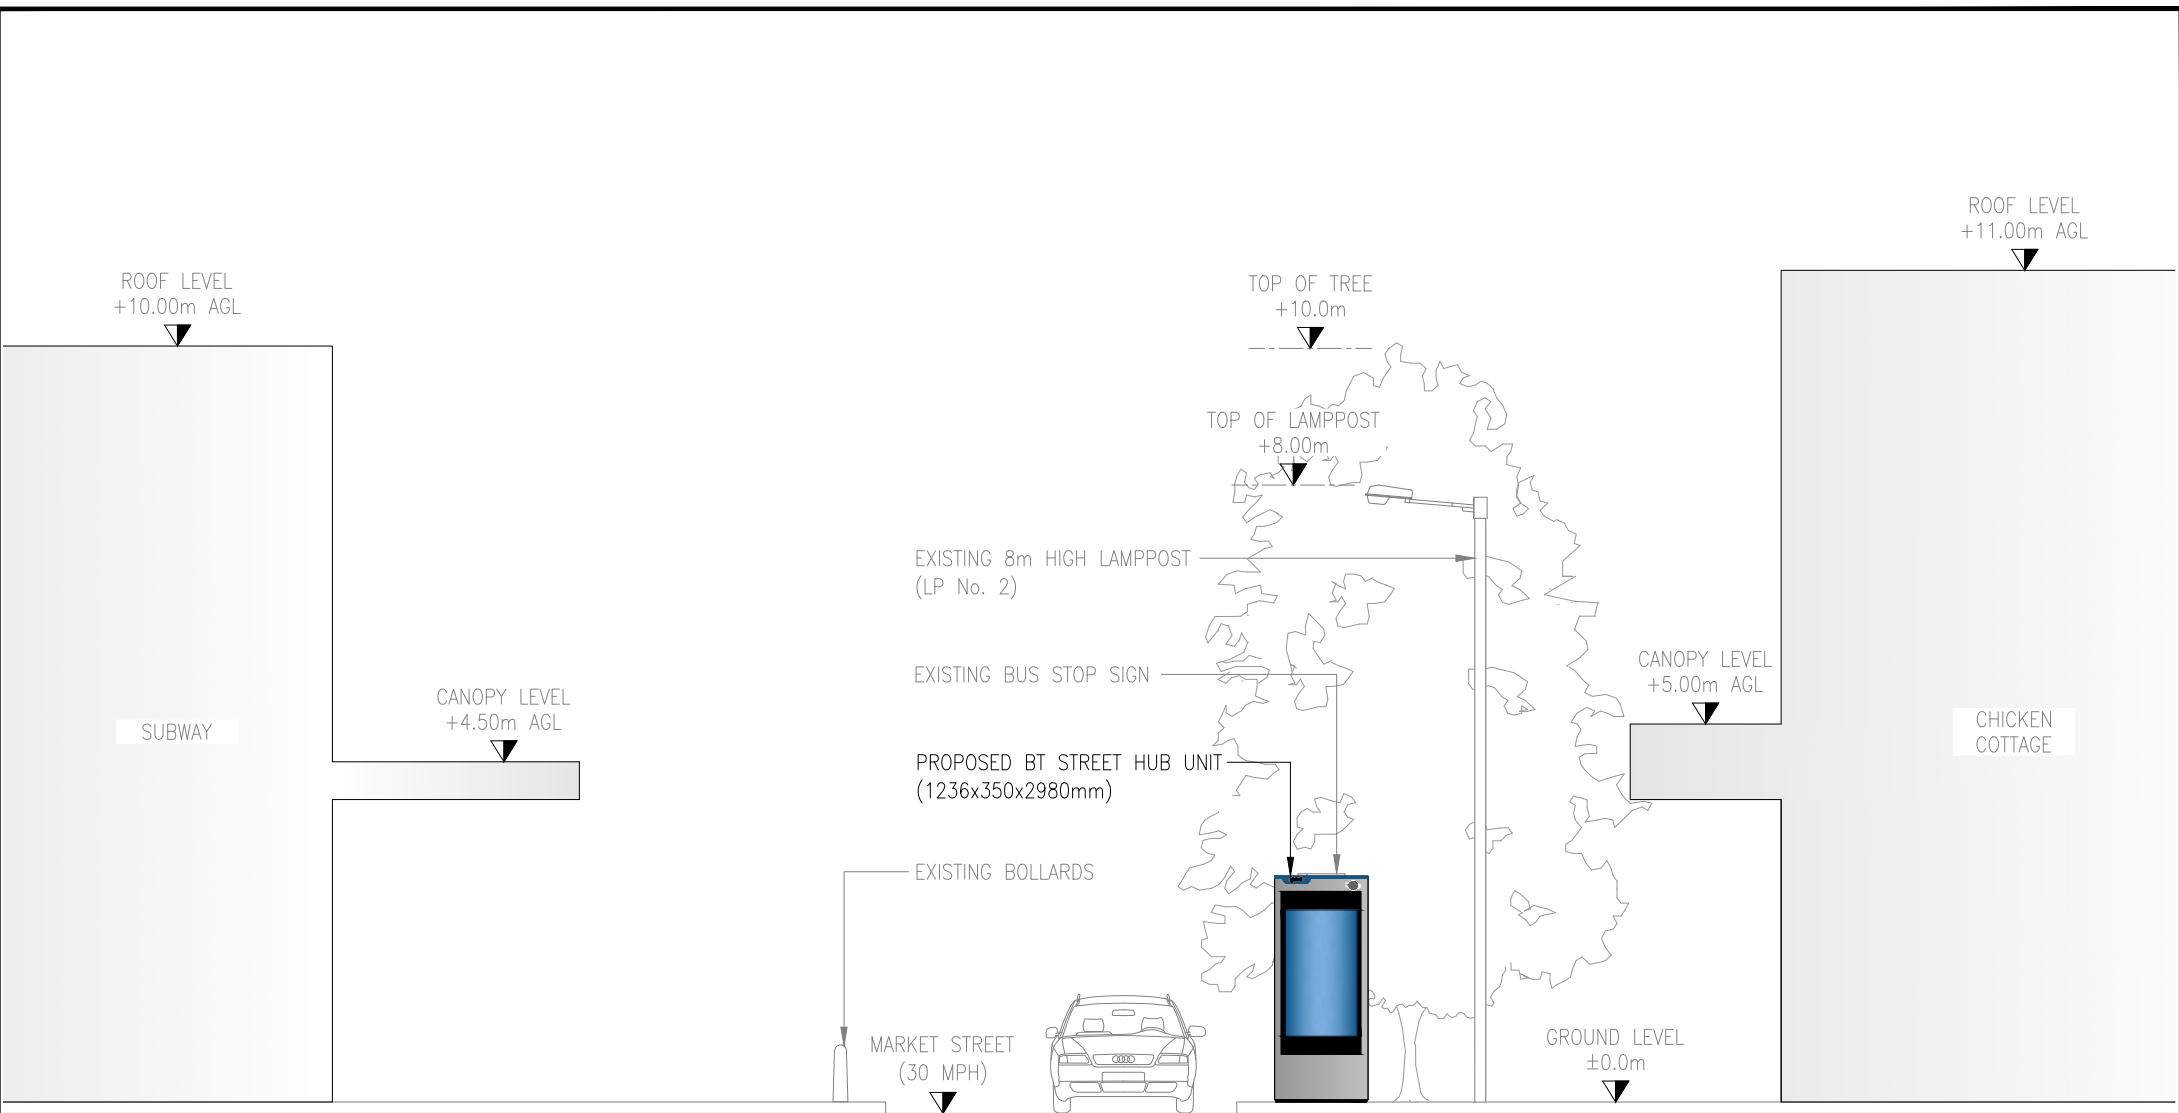

PROPOSED SITE ELEVATION
SCALE 1:100

 

A	ISSUED FOR APPROVAL					DRW	27.02.26
REV	DESCRIPTION					BY	DATE
SCALE AS SHOW WHEN PRINTED AT A4		DRAWN	DRW	CHECKED	DCC	ALL DIMENSIONS IN MM U.N.O	
		DATE	27.02.26	DATE	27.02.26		
LOCATION PLAN - Digital Mapping Solutions from Promap							
SITE BLOCK PLAN - Digital Mapping Solutions from Promap							
Ordnance Survey (c) Crown Copyright 2025. All rights reserved. Licence number 100022432							

DRAWING TITLE
STREET HUB
BRY-01
004 - PROPOSED SITE ELEVATION

SITE ADDRESS
FOOTPATH O/S CHICKEN COTTAGE
MILL GATE SHOPPING CENTRE
BURY
BL9 0BL