

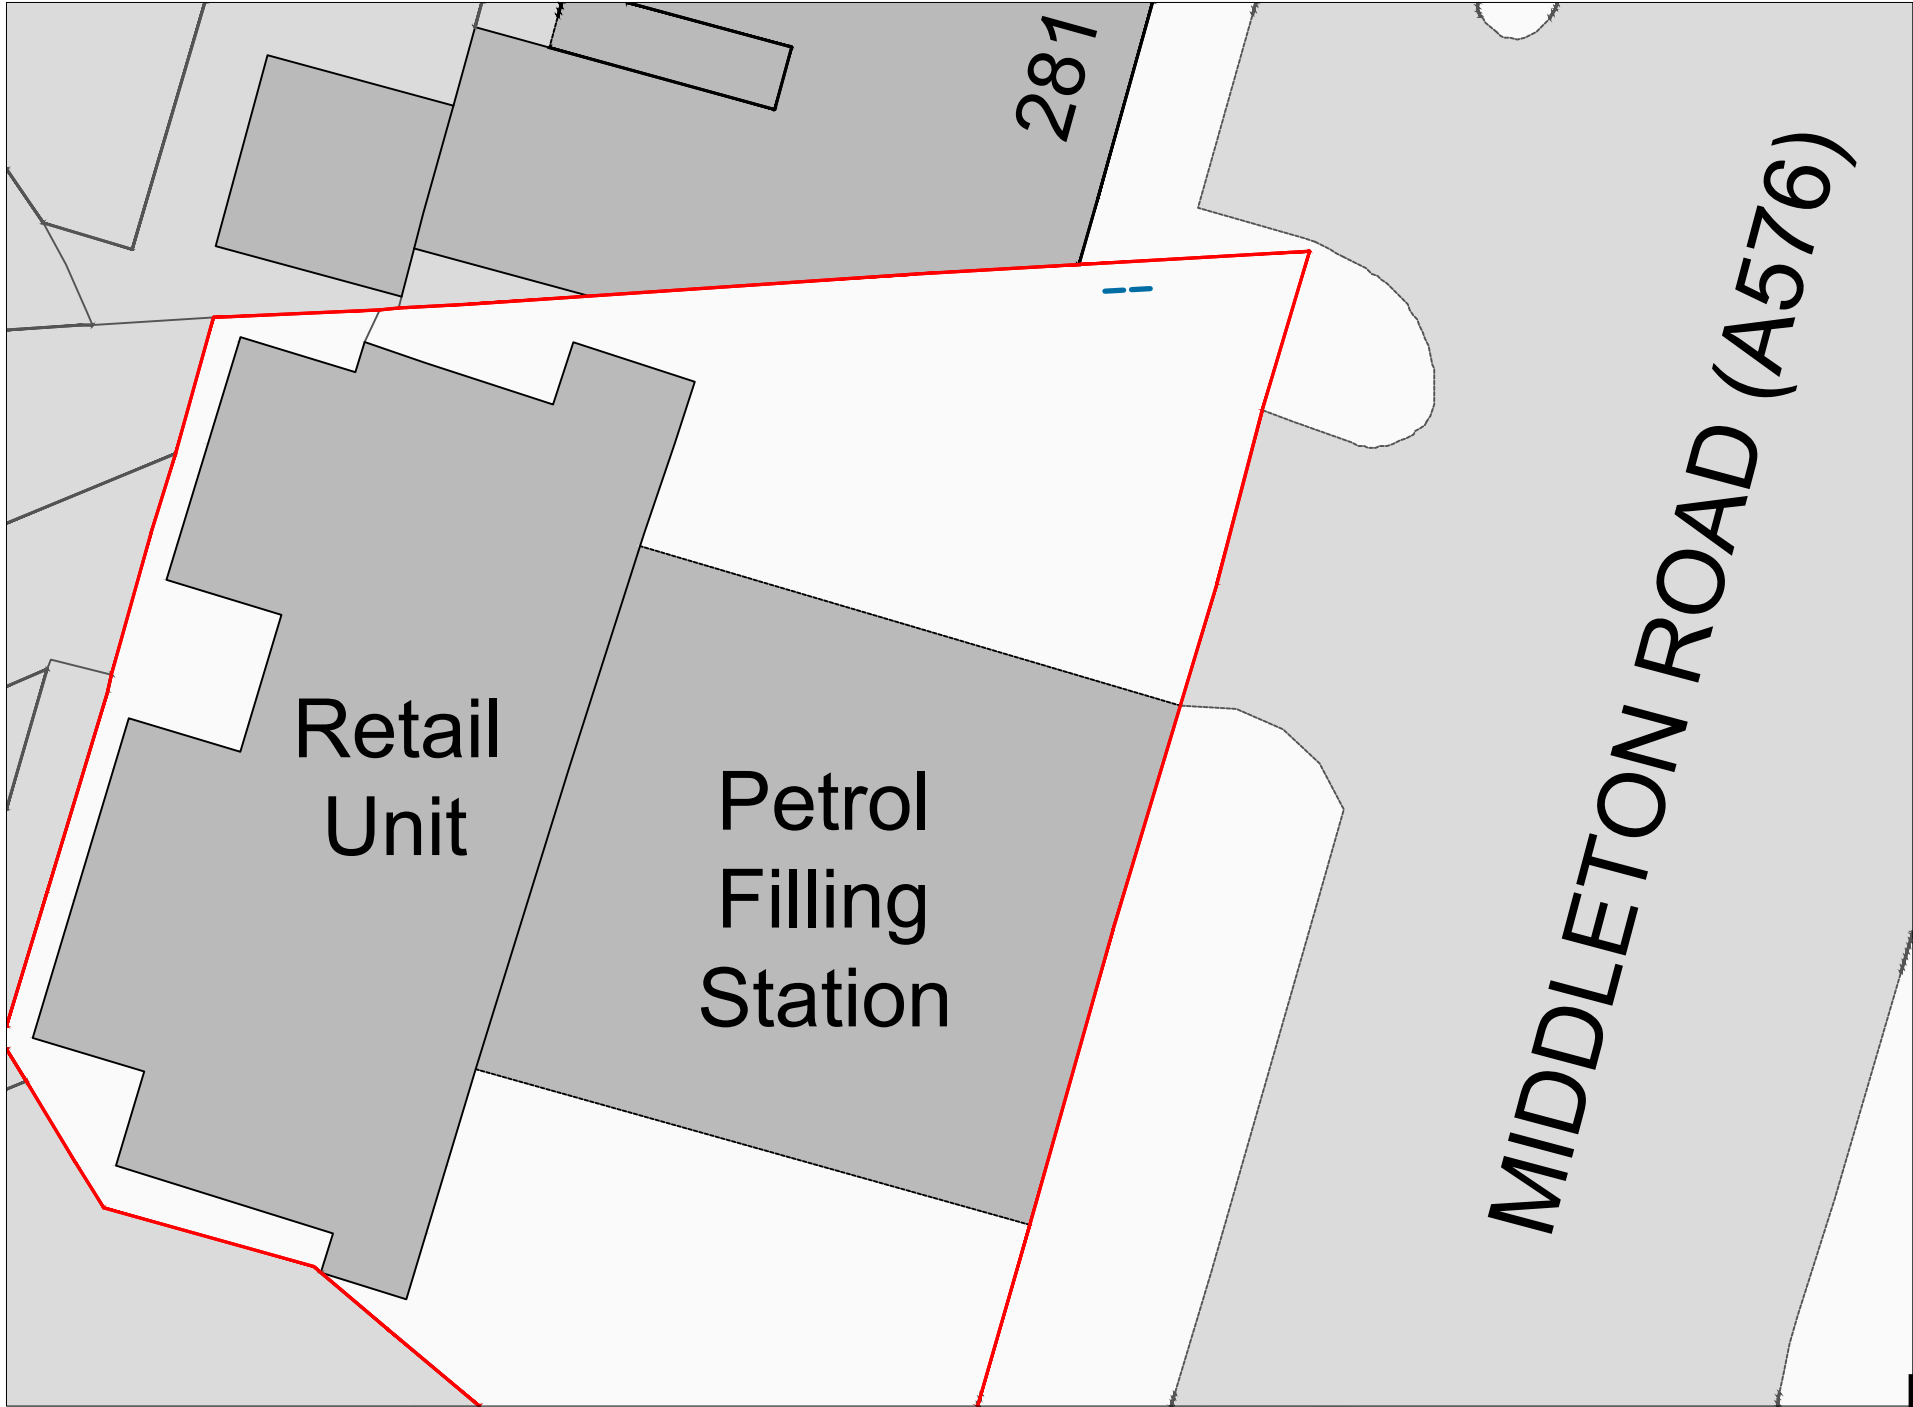


 

Crown copyright and database rights (2026) OS (100063368)

 

Title
Proposed Site Plan

Address
Crumpsall, Middleton Road,
Manchester, M8 4LY

Client

Job No. FS395 26633	Issued 27/02/26
Scale 1:200 @ A3	

- Key**
- 1. Boundary of Petrol Filling Station
 - 2. Proposed Digital Display

All information is to be checked on site for accuracy and fit. Only drawings with WD status with the most recent revision are to be used for construction.