




1 LEVEL 1 - NEW Proposed
1 : 50

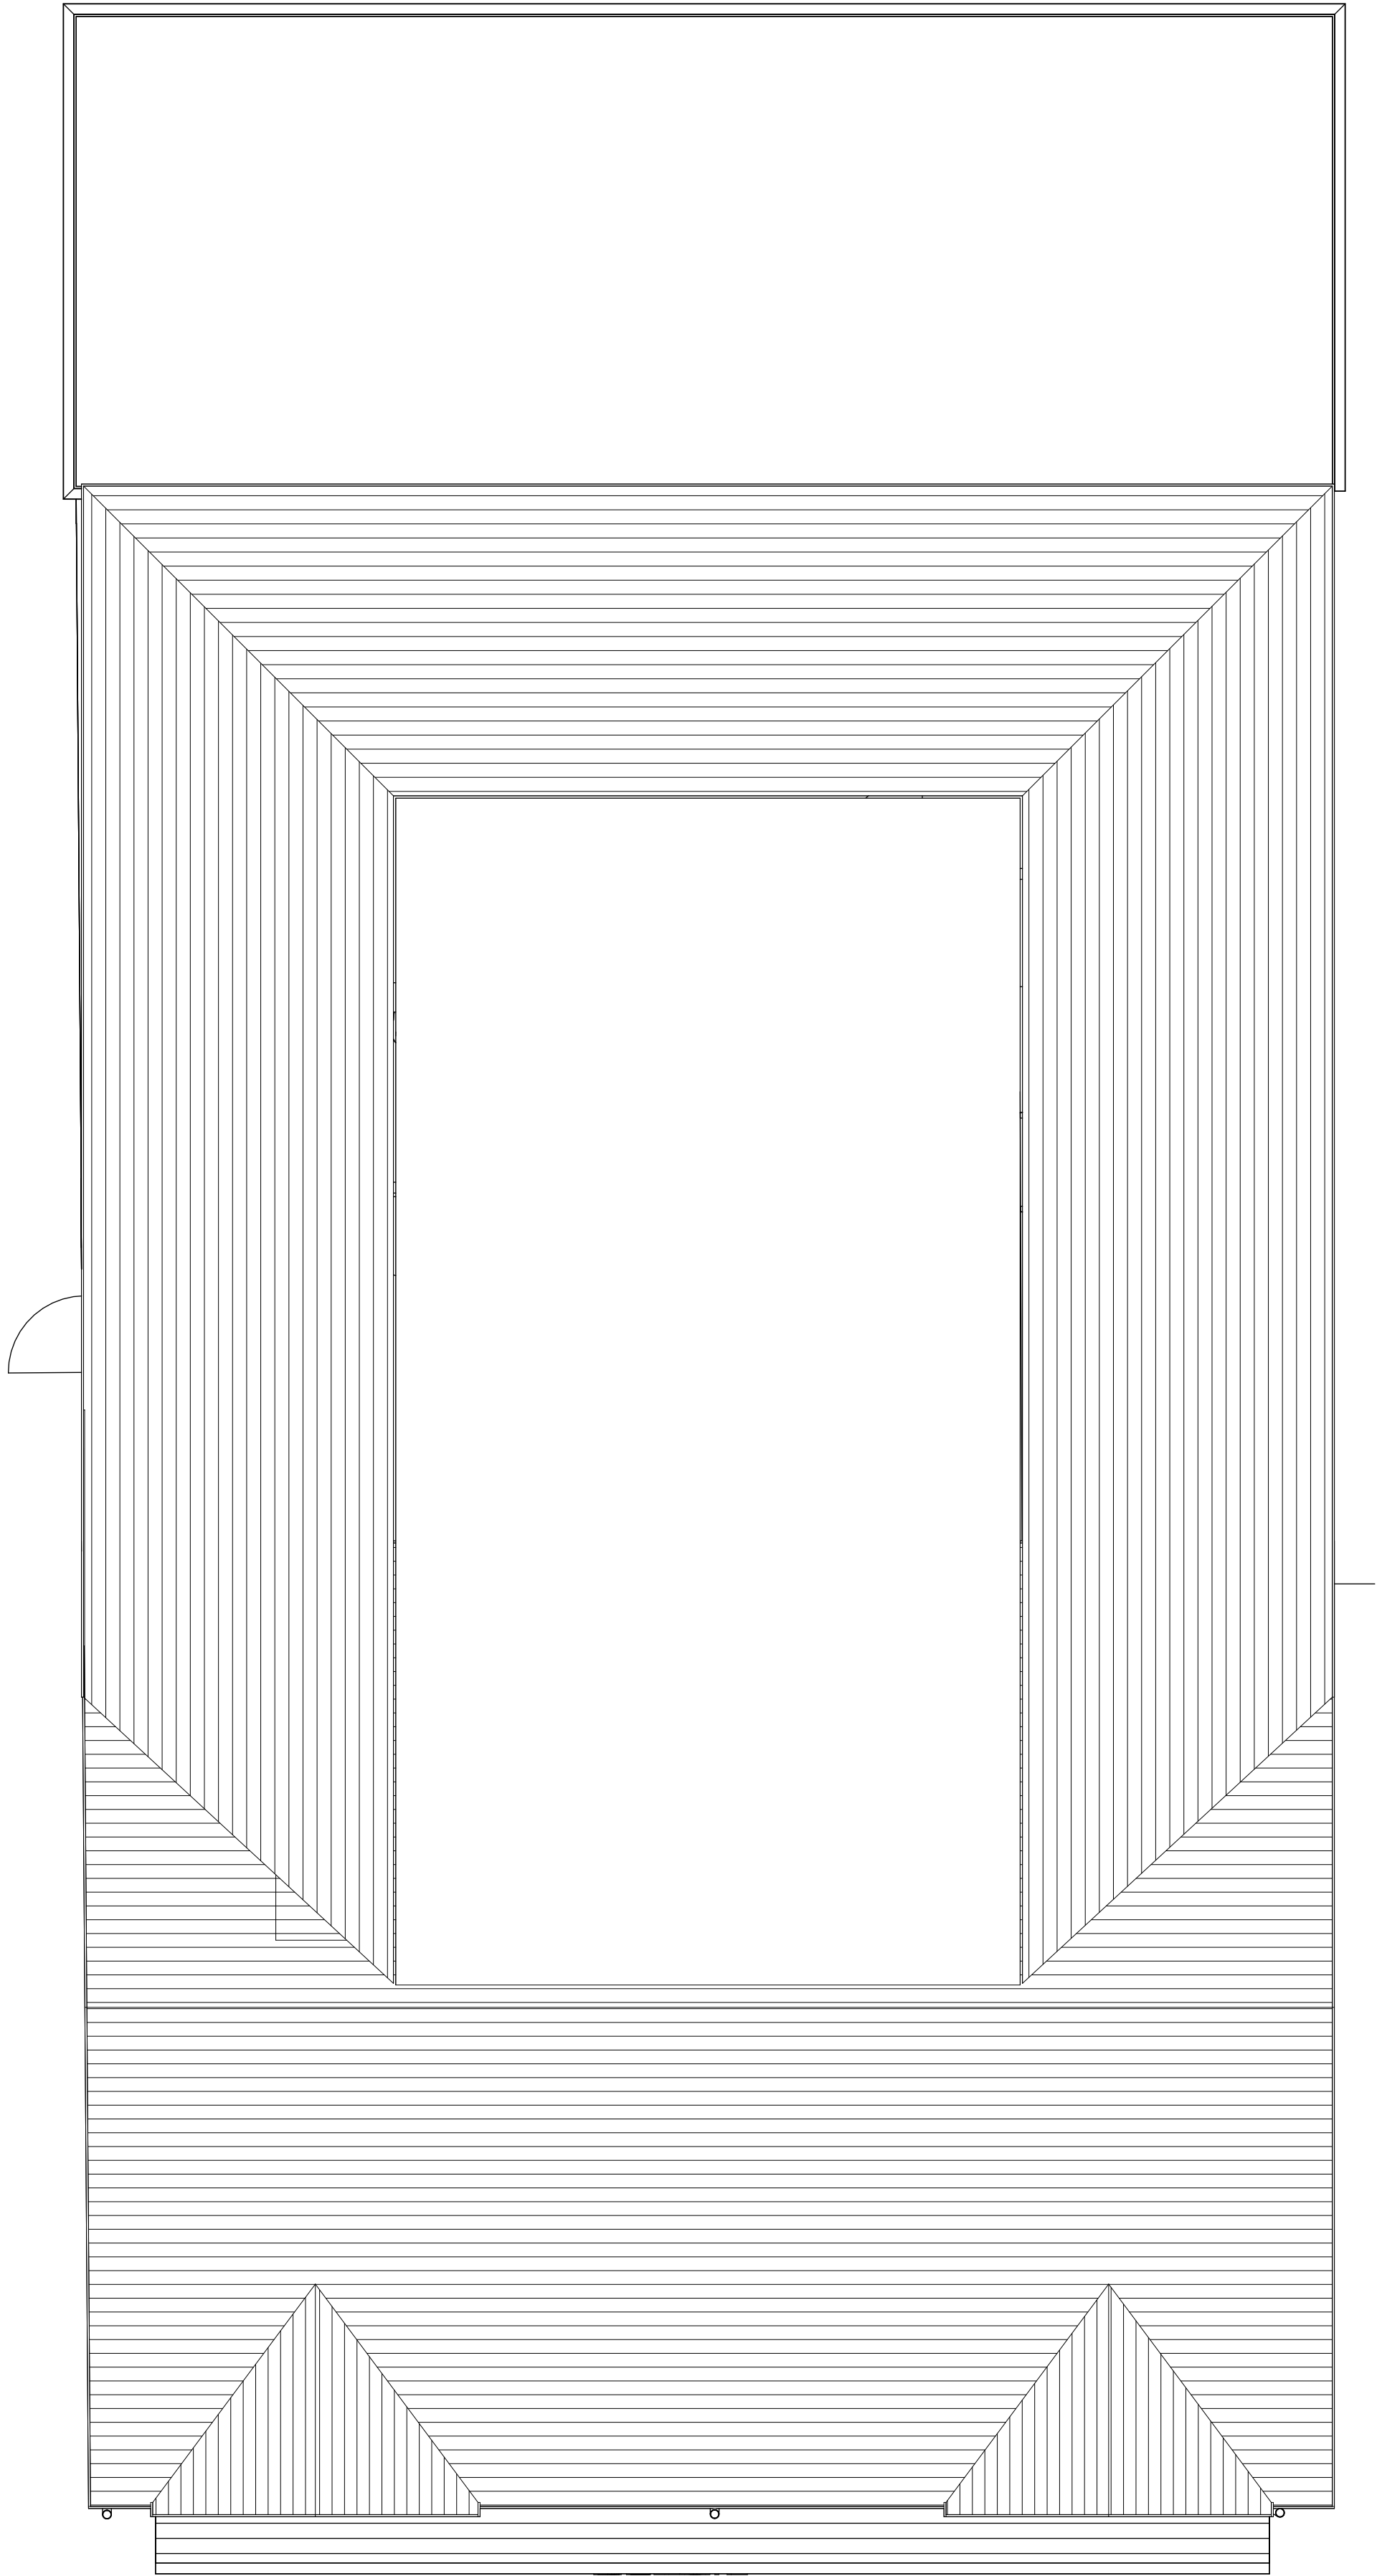


2 Level Roof - Proposed
1 : 50

Planning Granted
Application Number: 72404
Proposal:
Single storey rear extension; extension of basement and change of fenestration to front elevation
Date of Registration: 21/10/2025

Key

- Retail Shop - 126m²
- Retail Shop Storage - 356m²
- Retail Shop Offices - 33m²
- Retail Shop Staff Room - 20m²
- Management Office - 20m²

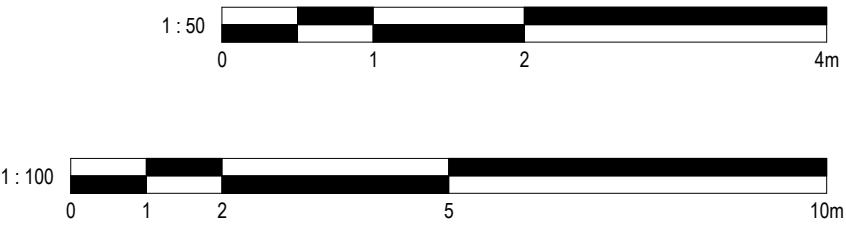

No. Description		Date	Initial
PROJECT			
2-4 Kings Road			
TITLE			
Proposed Plans			
STATUS			
DESIGN			
DRAWN BY	DATE	SCALE (@ A1)	
CB	17/03/2026	1 : 50	
PROJECT NUMBER		DRAWING NUMBER	REV
GSS24172.3		0P2	
GOLD SKETCH			
S T U D I O S			
www.goldsketch.co.uk		info@goldsketch.co.uk	0161 792 9595
NOTES ©COPYRIGHT - ALL RIGHTS RESERVED. THIS DRAWING MUST NOT BE REPRODUCED WITHOUT PRIOR WRITTEN CONSENT DRAWING TO BE USED FOR THE STATUS INDICATED ONLY. ALL DIMENSIONS AND SETTING OUT SHALL BE CHECKED AND CONFIRMED ON SITE. ANY DISCREPANCIES TO BE REPORTED TO THE ARCHITECT IMMEDIATELY. THIS DRAWING IS THE PROPERTY OF GOLD SKETCH. IT IS TO BE USED IN ACCORDANCE WITH CURRENT BUILDING REGULATION RELEVANT CODES OF PRACTICE AND BRITISH STANDARDS. ALL DIMENSIONS ON THIS DRAWING ARE IN MILLIMETRES UNLESS OTHERWISE STATED.			