
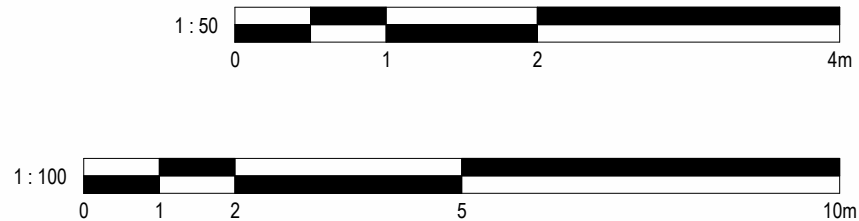


Planning Granted

Application Number: 72404

Proposal:  
Single storey rear extension; extension of basement and change of fenestration to front elevation

Date of Registration: 21/10/2025

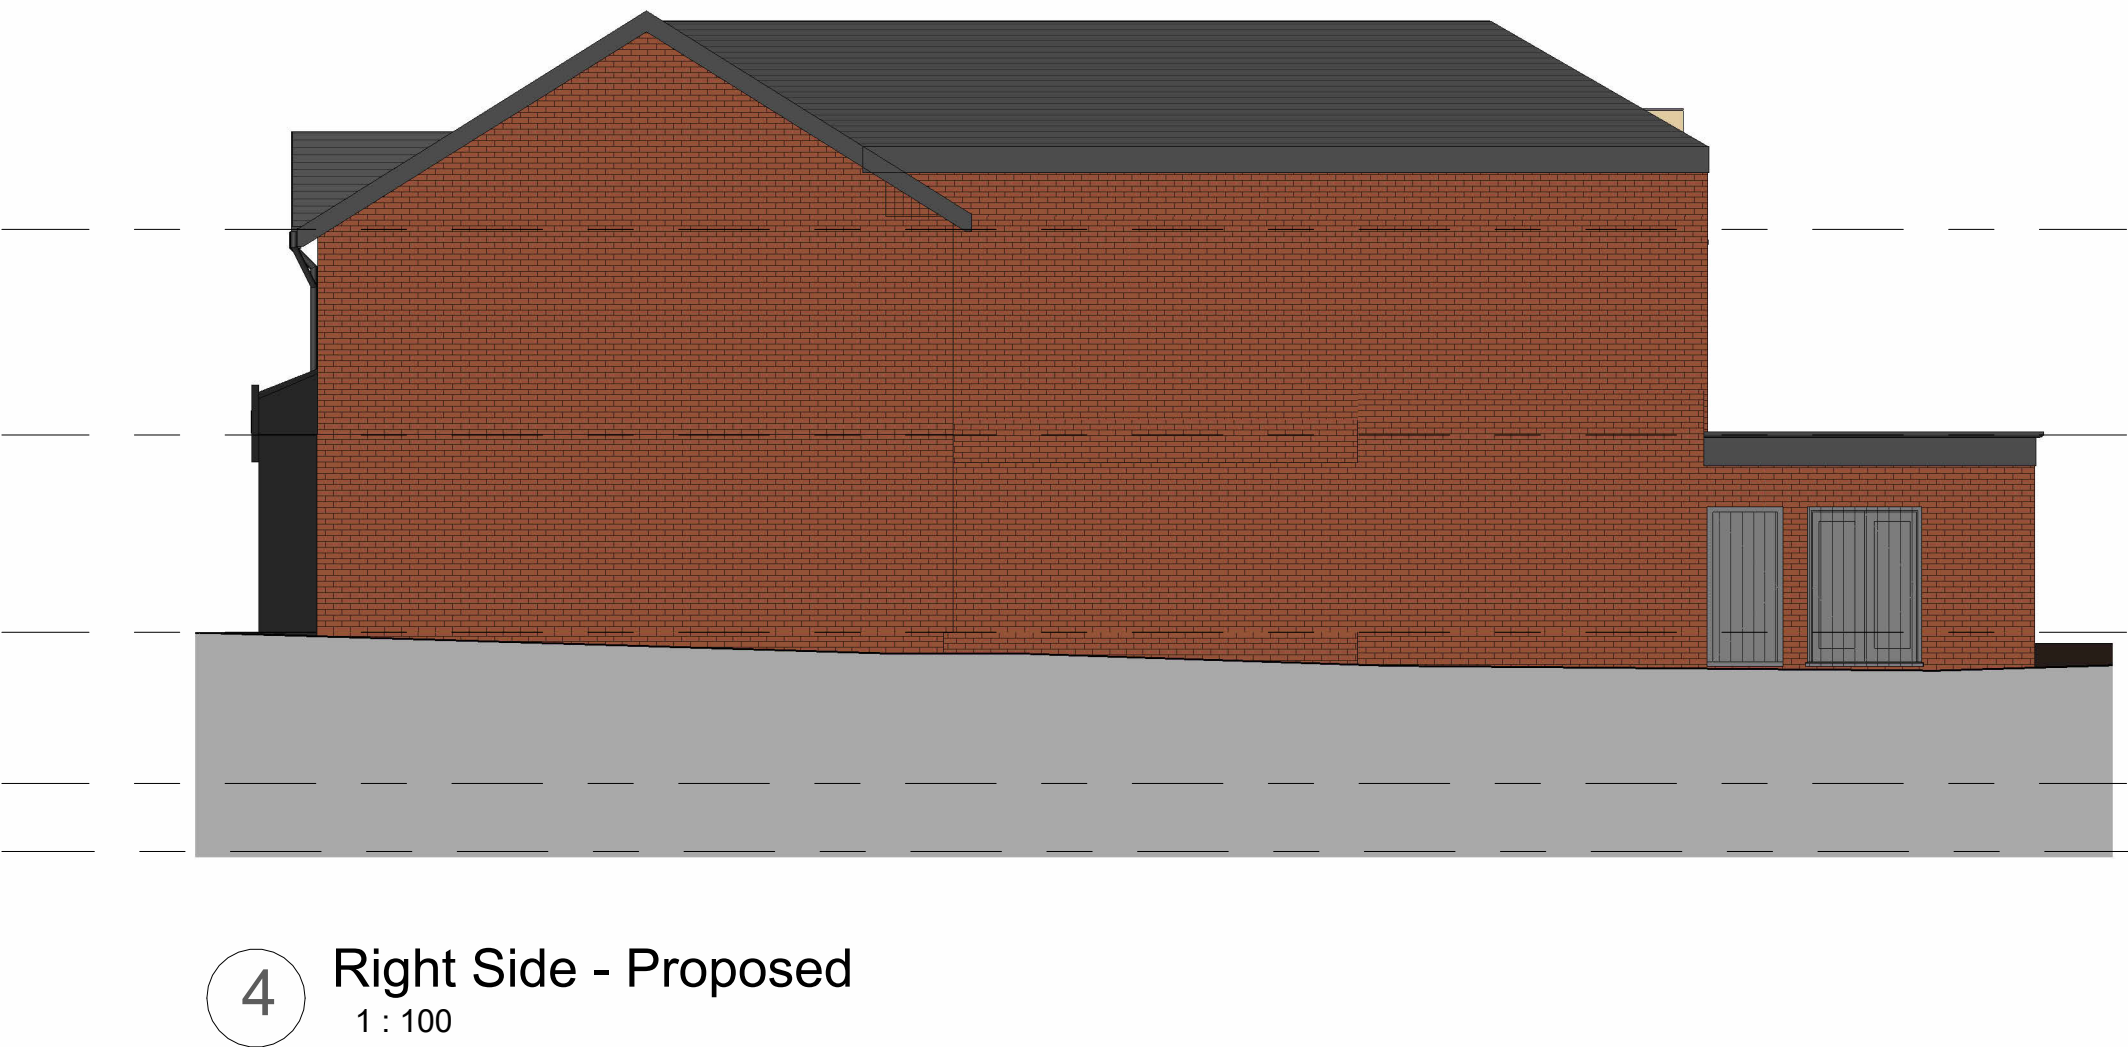

| No.   | Description | Date           | Initial |
|---|-------------|----------------|---------|
| PROJECT   |             |                |         |
| 2-4 Kings Road   |             |                |         |
| TITLE   |             |                |         |
| Proposed Elevations   |             |                |         |
| STATUS   |             |                |         |
| DESIGN   |             |                |         |
| DRAWN BY   | DATE        | SCALE (@ A1)   |         |
| CB   | 17/03/2026  | 1 : 100        |         |
| PROJECT NUMBER   |             | DRAWING NUMBER | REV     |
| GSS24172.3   |             | 0P3            |         |
| GOLD SKETCH   |             |                |         |
| S T U D I O S   |             |                |         |
| www.goldsketch.co.uk info@goldsketch.co.uk 0161 792 9595   |             |                |         |
| NOTES:<br>© COPYRIGHT - ALL RIGHTS RESERVED.<br>THIS DRAWING SHALL NOT BE REPRODUCED WITHOUT PRIOR WRITTEN CONSENT.<br>DRAWING TO BE USED FOR THE STATUS INDICATED ONLY.<br>ALL DIMENSIONS AND SETTING OUT SHALL BE CHECKED AND CONFIRMED ON SITE. ANY DISCREPANCIES TO BE REPORTED TO THE ARCHITECT IMMEDIATELY.<br>LEGISLATION RELEVANT CODES OF PRACTICE AND BRITISH STANDARDS. ALL DIMENSIONS ON THIS DRAWING ARE IN MILLIMETRES UNLESS OTHERWISE STATED. |             |                |         |