




GROUND FLOOR REAR EXTENSION, & FIRST FLOOR SIDE AND FRONT EXTENSIONS AT 27 SERGEANTS LANE~

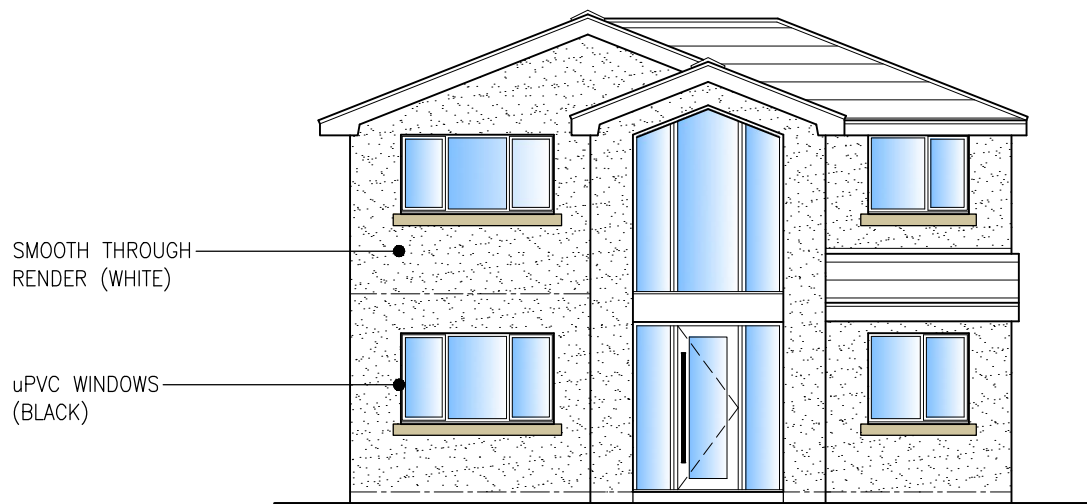


PROPOSED FRONT/SOUTH WEST ELEVATION (1:100)

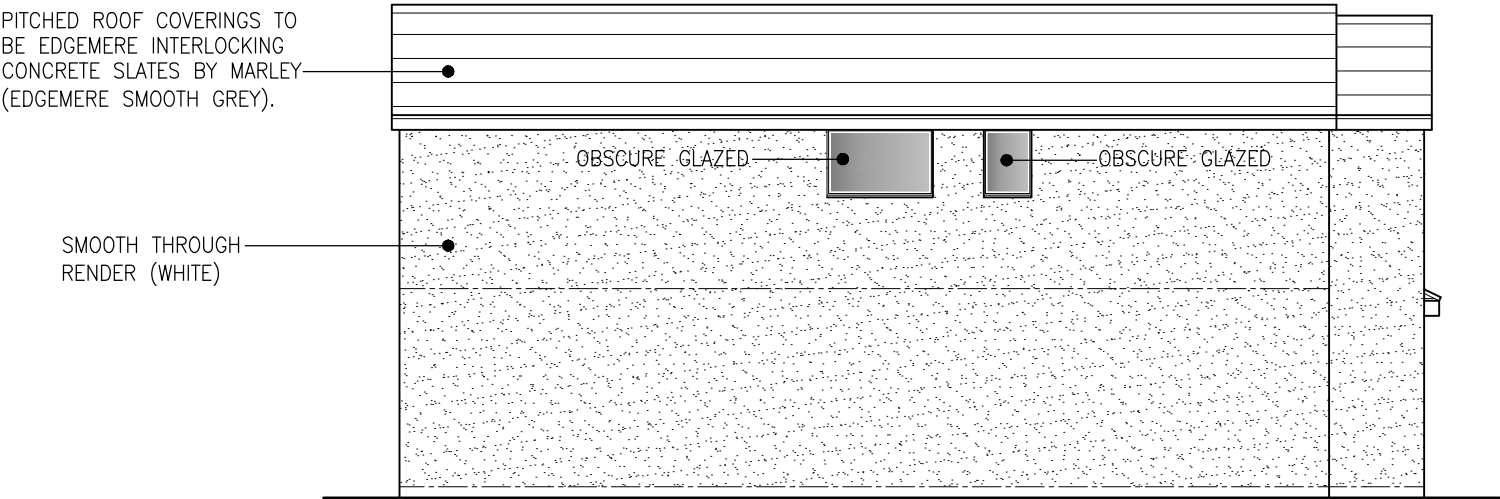

PROPOSED SIDE/NORTH WEST ELEVATION (1:100)

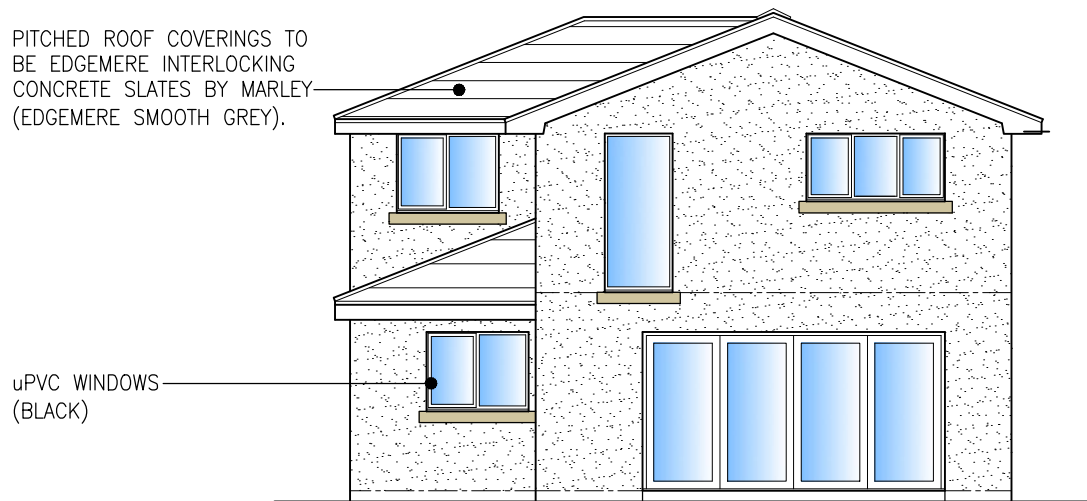

PROPOSED REAR/NORTH EAST ELEVATION (1:100)

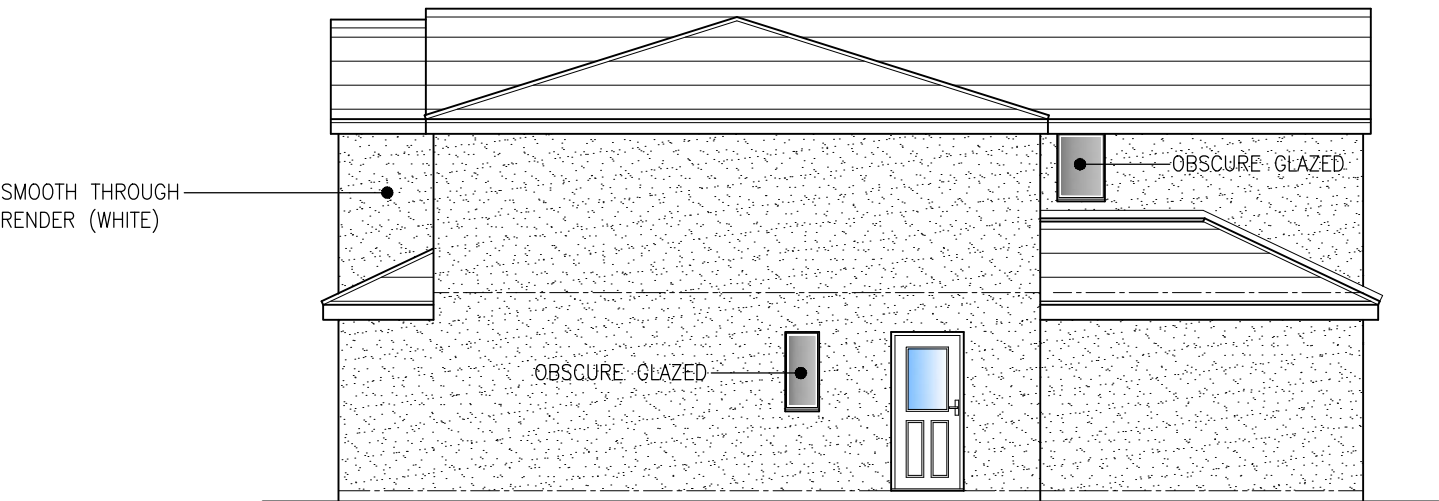

PROPOSED SIDE/SOUTH EAST ELEVATION (1:100)

Notes	Notes	Amendments				Project			
BATHROOM AND EN-SUITE BATHROOMS TO HAVE OBSCURE GLAZED UNITS WITH OBSCURATION LEVEL OF AT LEAST 3 ON THE PILKINGTON SCALE OF 1-5 (WHERE 1 IS CLEAR & 5 IS COMPLETELY OBSCURE).		A	29.04.25	JPE	CAST STONE CILLS SHOWN TO FRONT & REAR ELEVATIONS. AMENDMENT TO FRONT FEATURE WINDOW AND REAR ELEVATION AT CLIENT’S REQUEST.	Title			
		B	02.06.25	JPE		PROPOSED GROUND FLOOR REAR EXTENSION, FIRST FLOOR SIDE & FRONT EXTENSIONS, AND INTERNAL ALTERATIONS AT 27 SERGEANTS LANE, WHITEFIELD, M45 7TR~			
						Client			
						MR SHERWOOD			
						Dwg. No.			
						25/1326/203B – PROPOSED ELEVATIONS			
		Date		Plot Scale		Drawn by		Status	
		27.03.2025		A3@1:100		JPE		PLANNING	