




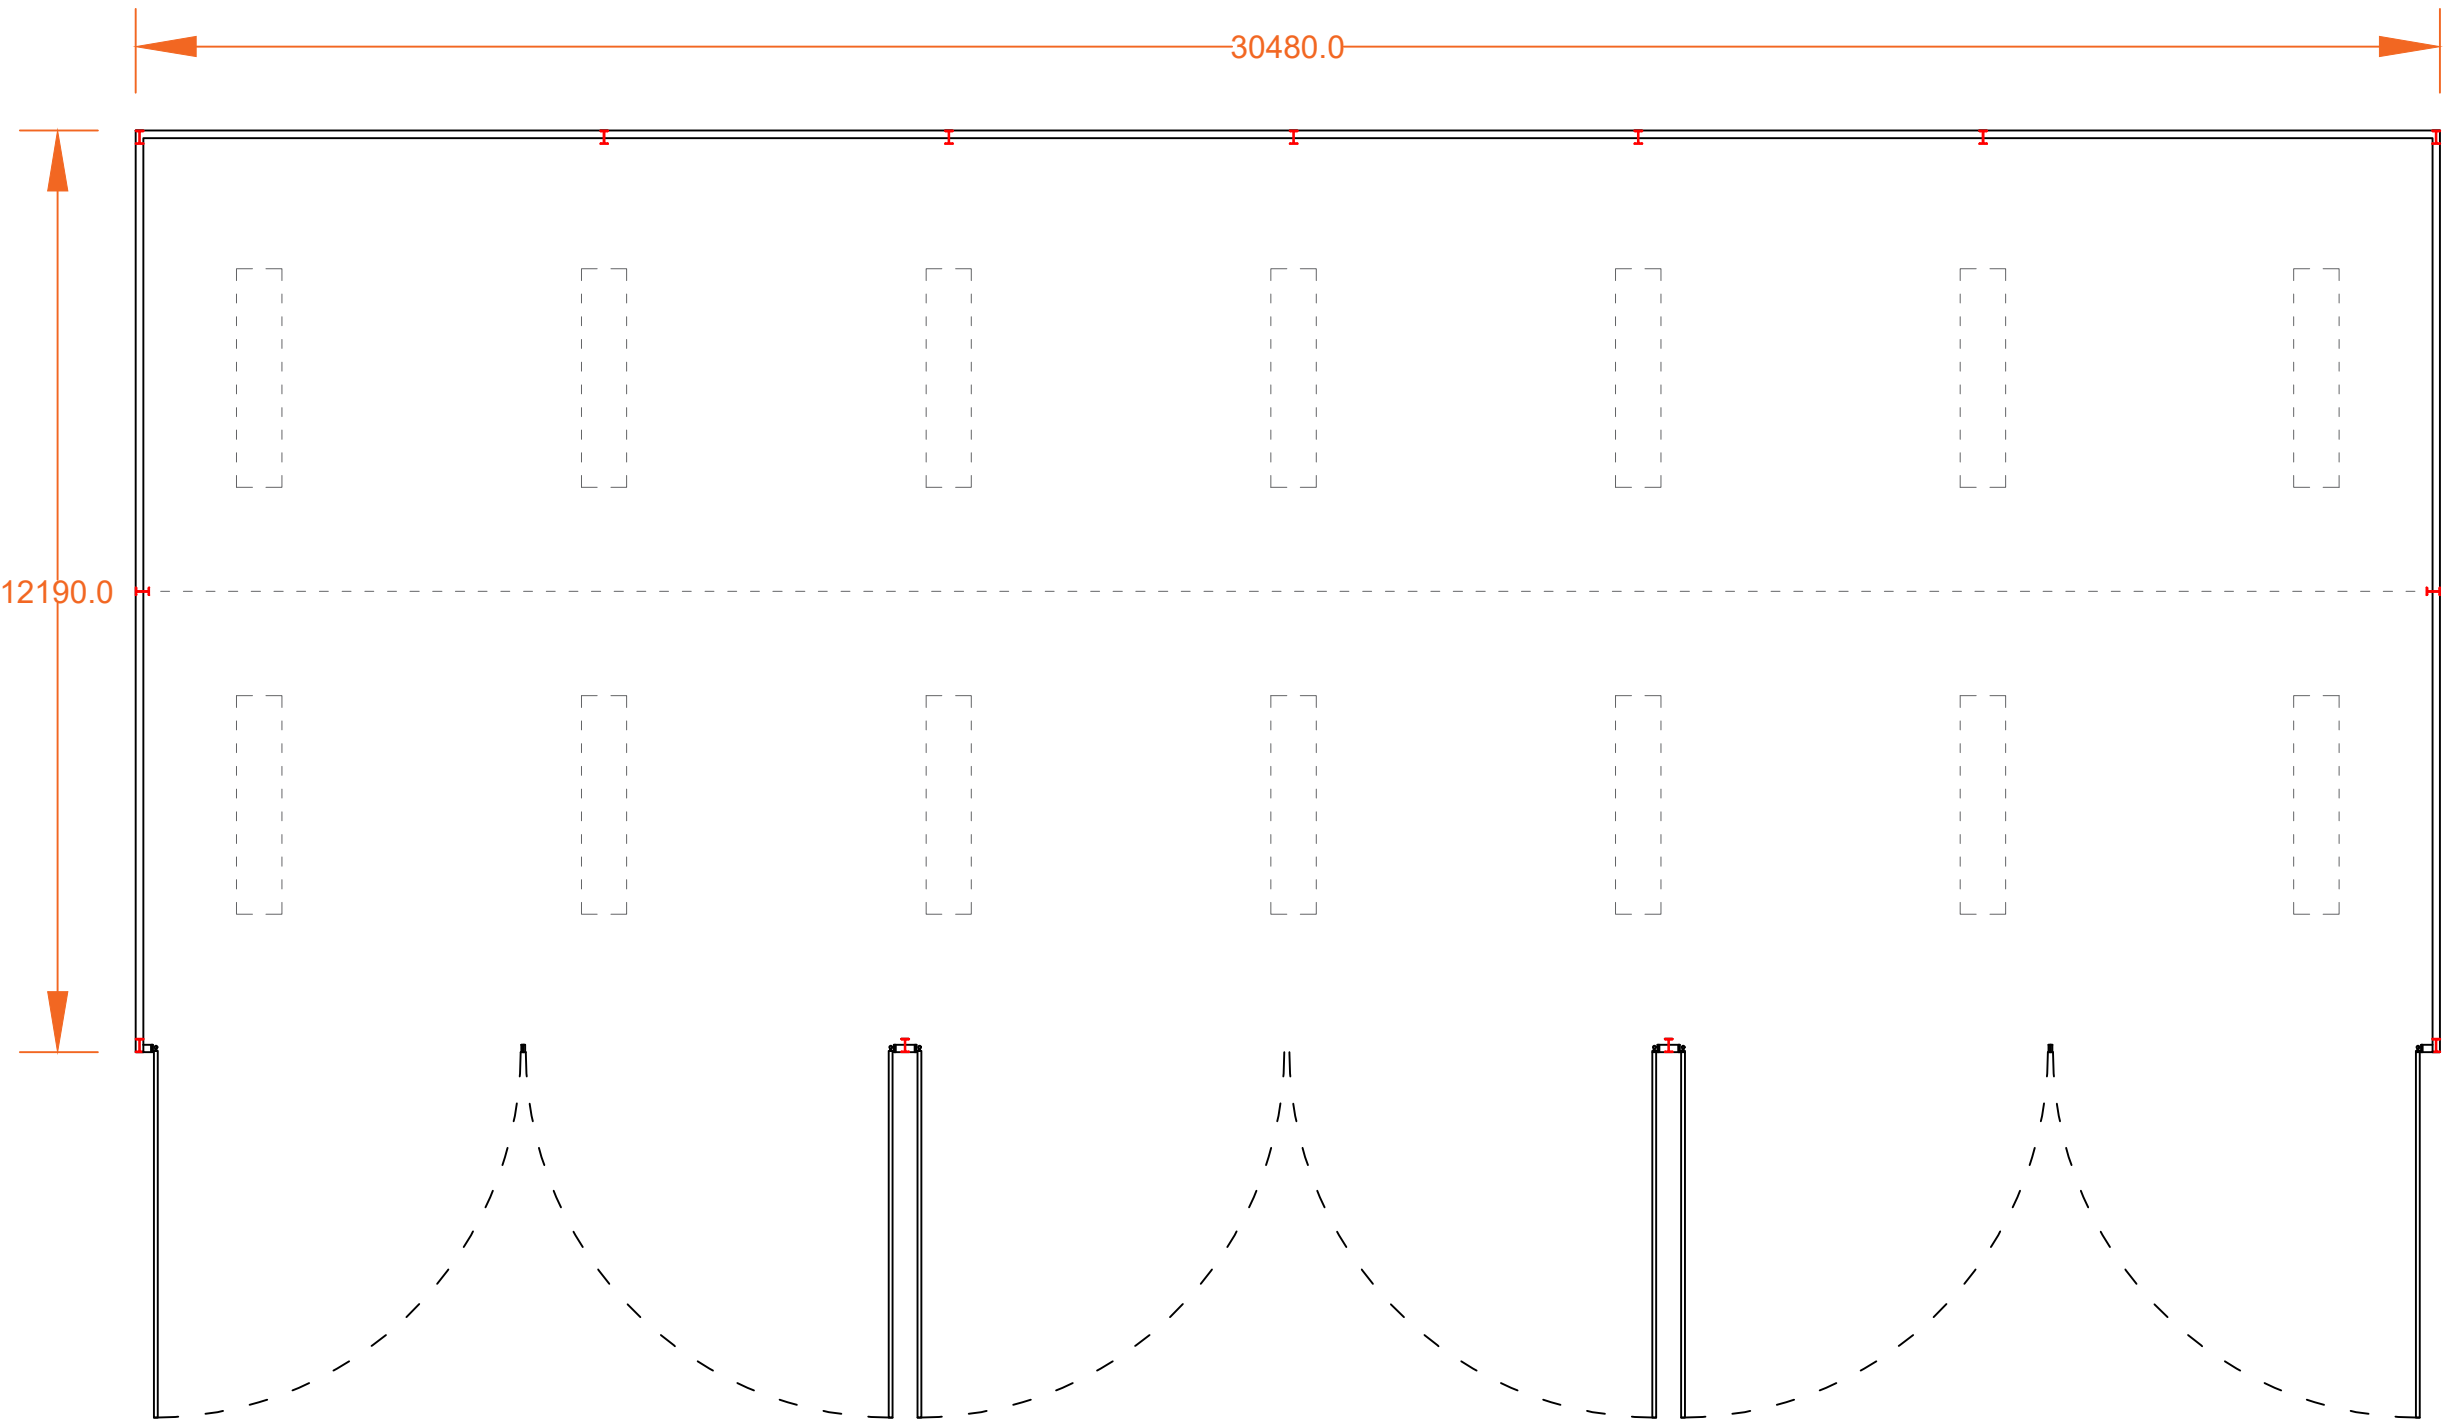


Proposed Floor Plan
Scale (1:100)

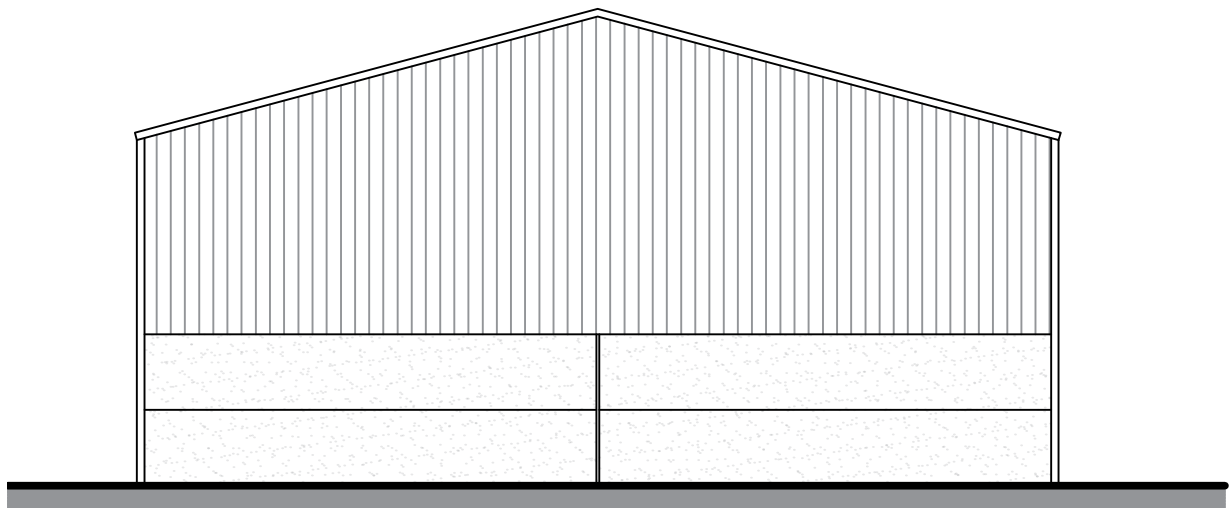


Proposed North Elevation
Scale (1:100)

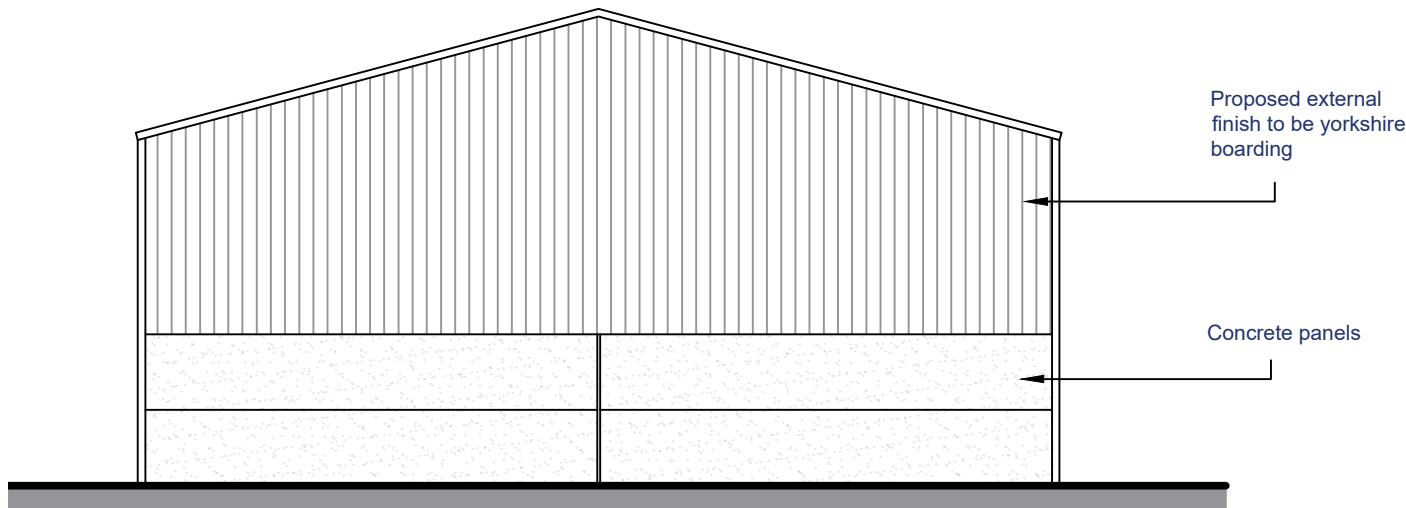

Proposed South Elevation
Scale (1:100)

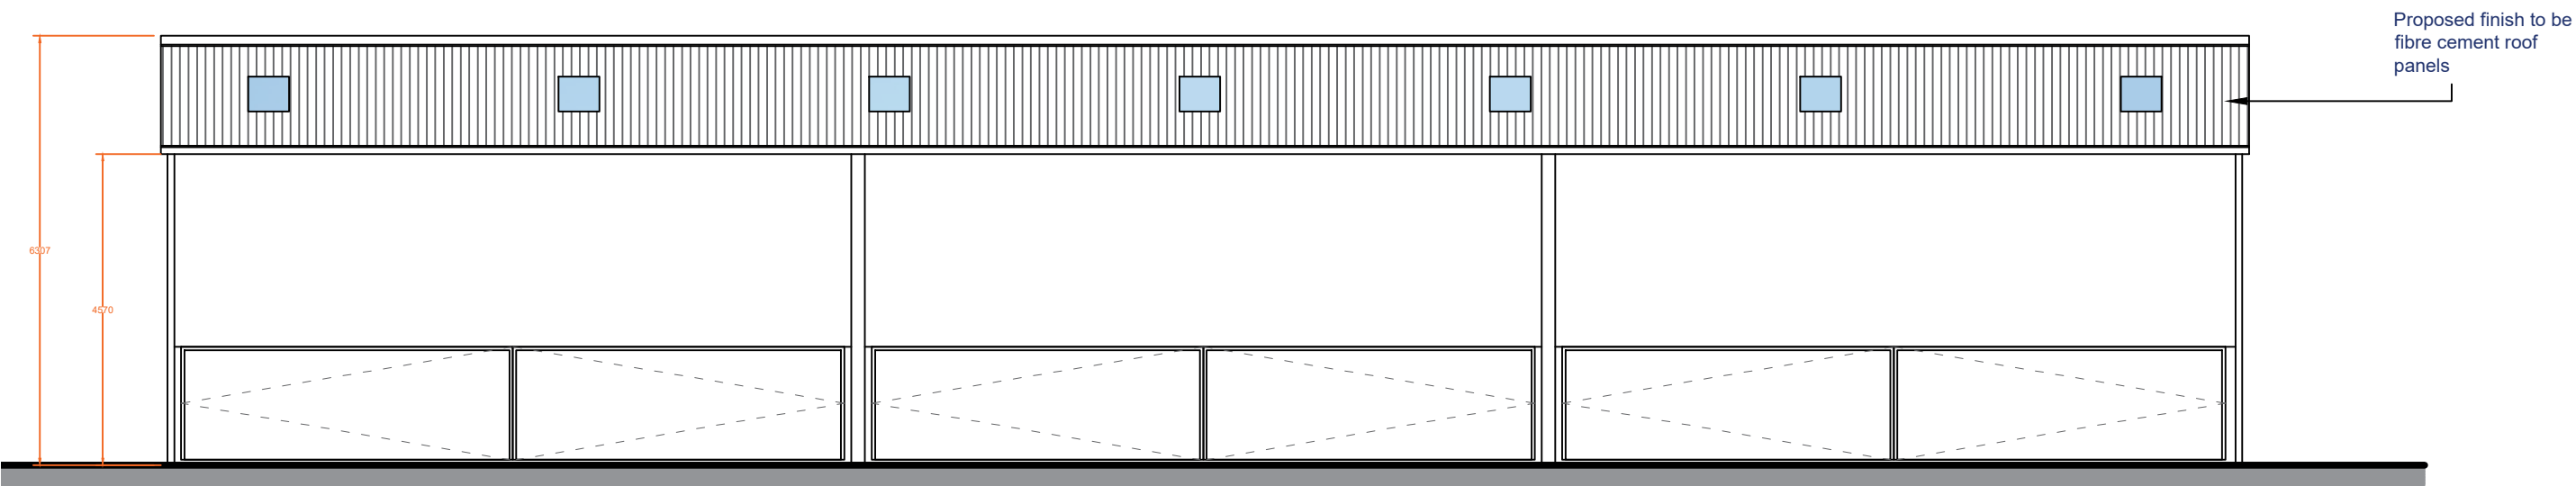

Proposed East Elevation
Scale (1:100)

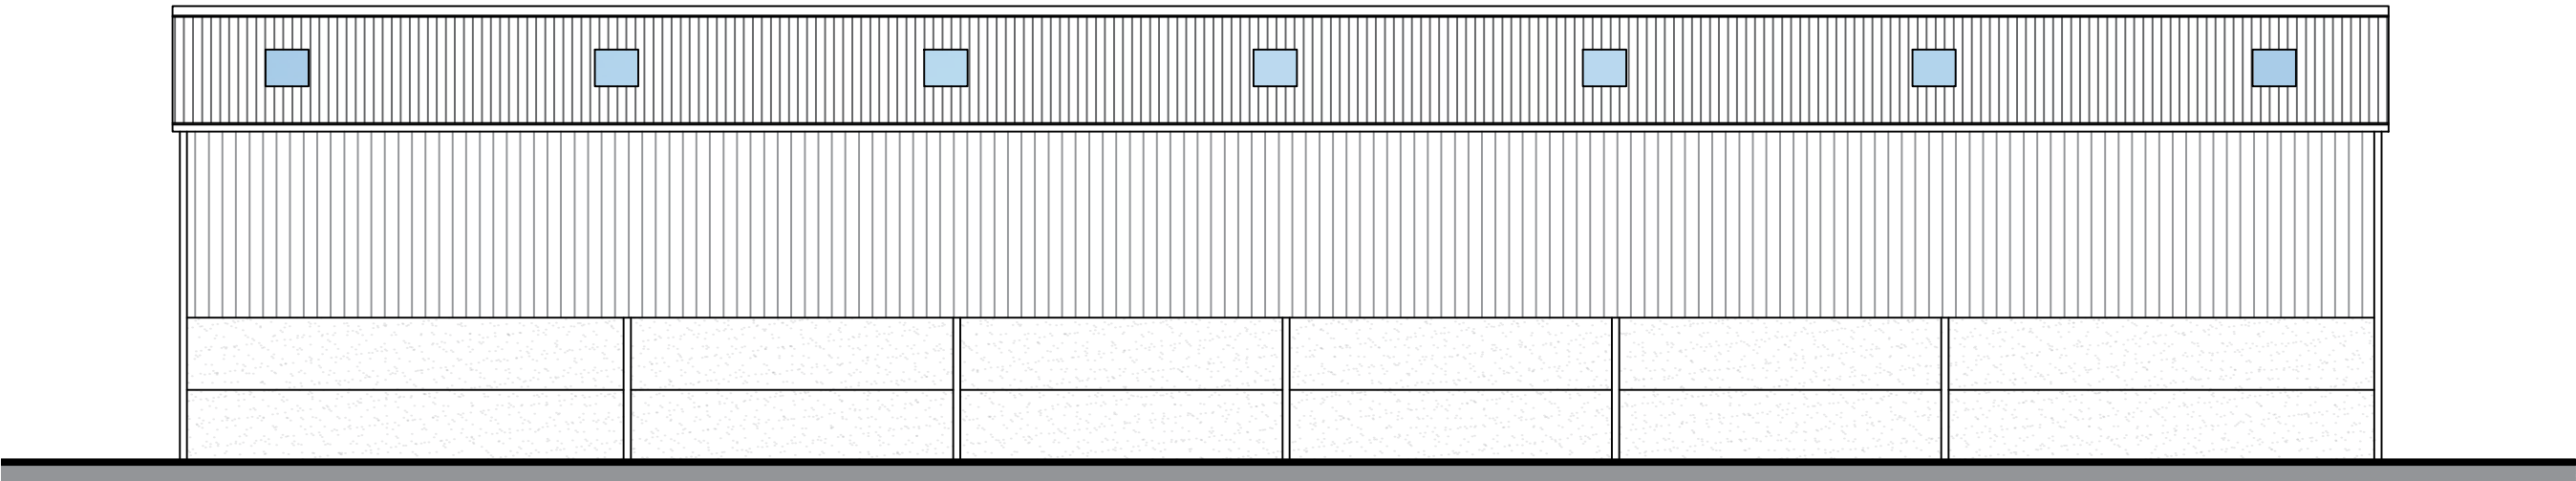

Proposed East Elevation
Scale (1:100)



IMPORTANT NOTES

DO NOT SCALE FROM THIS PLAN

THESE ELEVATIONS ARE DRAFTED TO ALLOW THE PLANNING AUTHORITY TO MAKE A DECISION ON THE PROPOSED DEVELOPMENT AND FOR NO OTHER PURPOSE. THESE ELEVATIONS ARE NOT BUILDING REGULATION COMPLIANT AND SHOULD NOT BE RELIED UPON AS SUCH. THE DECISION NOTICE (WHEN AVAILABLE) SHALL PROVIDE THE EXACT DIMENSIONS OF THE PROPOSED BUILDING AND SHOULD BE RELIED UPON. THESE PLANS SHOULD NOT BE USED AS DEFINITIVE AND ANY MEASUREMENTS SHOULD BE TAKEN AND CHECKED FROM THE PROPOSED SITE.

A.	Site & Location Plans removed	02/12/2025
Revision		Date



MacMarshalls Ltd,
Harrill House,
112-116 Chorley New Road,
Bollam, BL1 4QH

info@macmarshalls.co.uk
Tel: 01204 565660
www.macmarshalls.co.uk

Drawing Title

Proposed
Agricultural Building

Site Location

Land West of Croft Lane,
Bury, BL9 8QH

Drawing Status

Proposed Plans

Date

16/10/2025

Drawn by

JHolden

Scale

As Stated @ A1

Ref

001 - C 98

Revision

A.

Client

Mr Greenwood