





Location Plan
Scale (1:1250)
©Crown Copyright and database rights 2025 OS Licence No 100041041

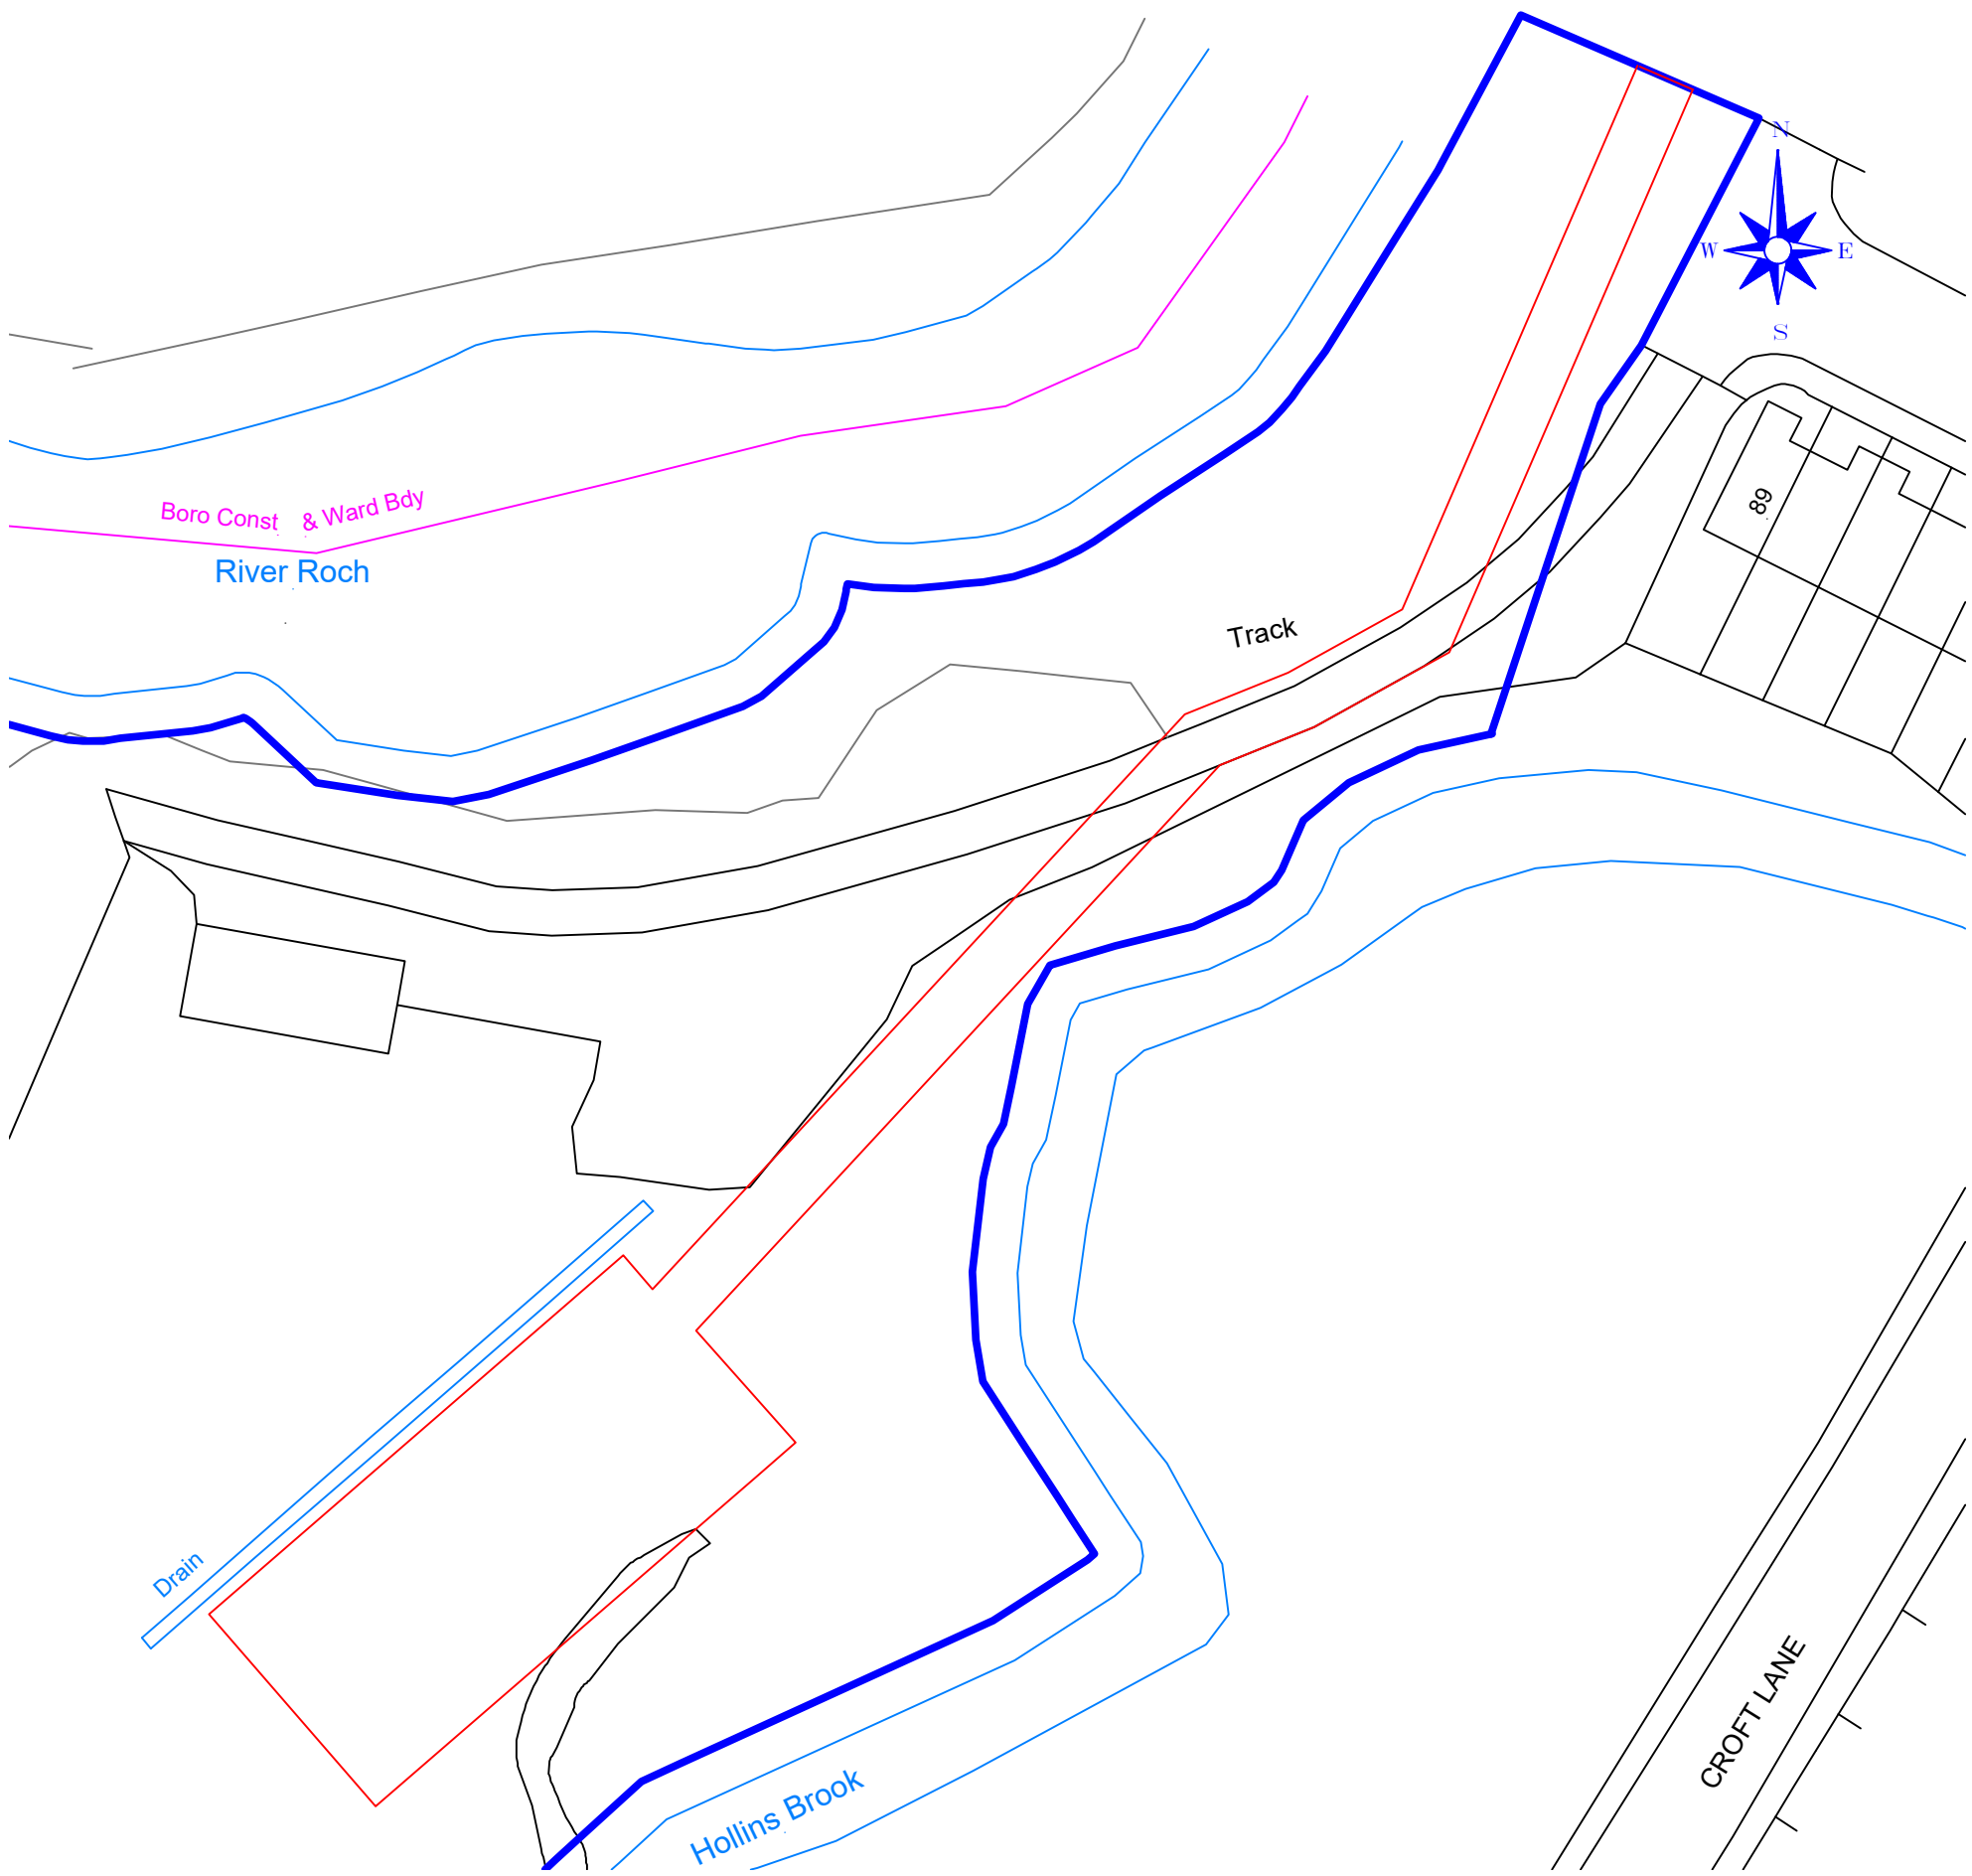

Existing Site Plan
Scale (1:500)

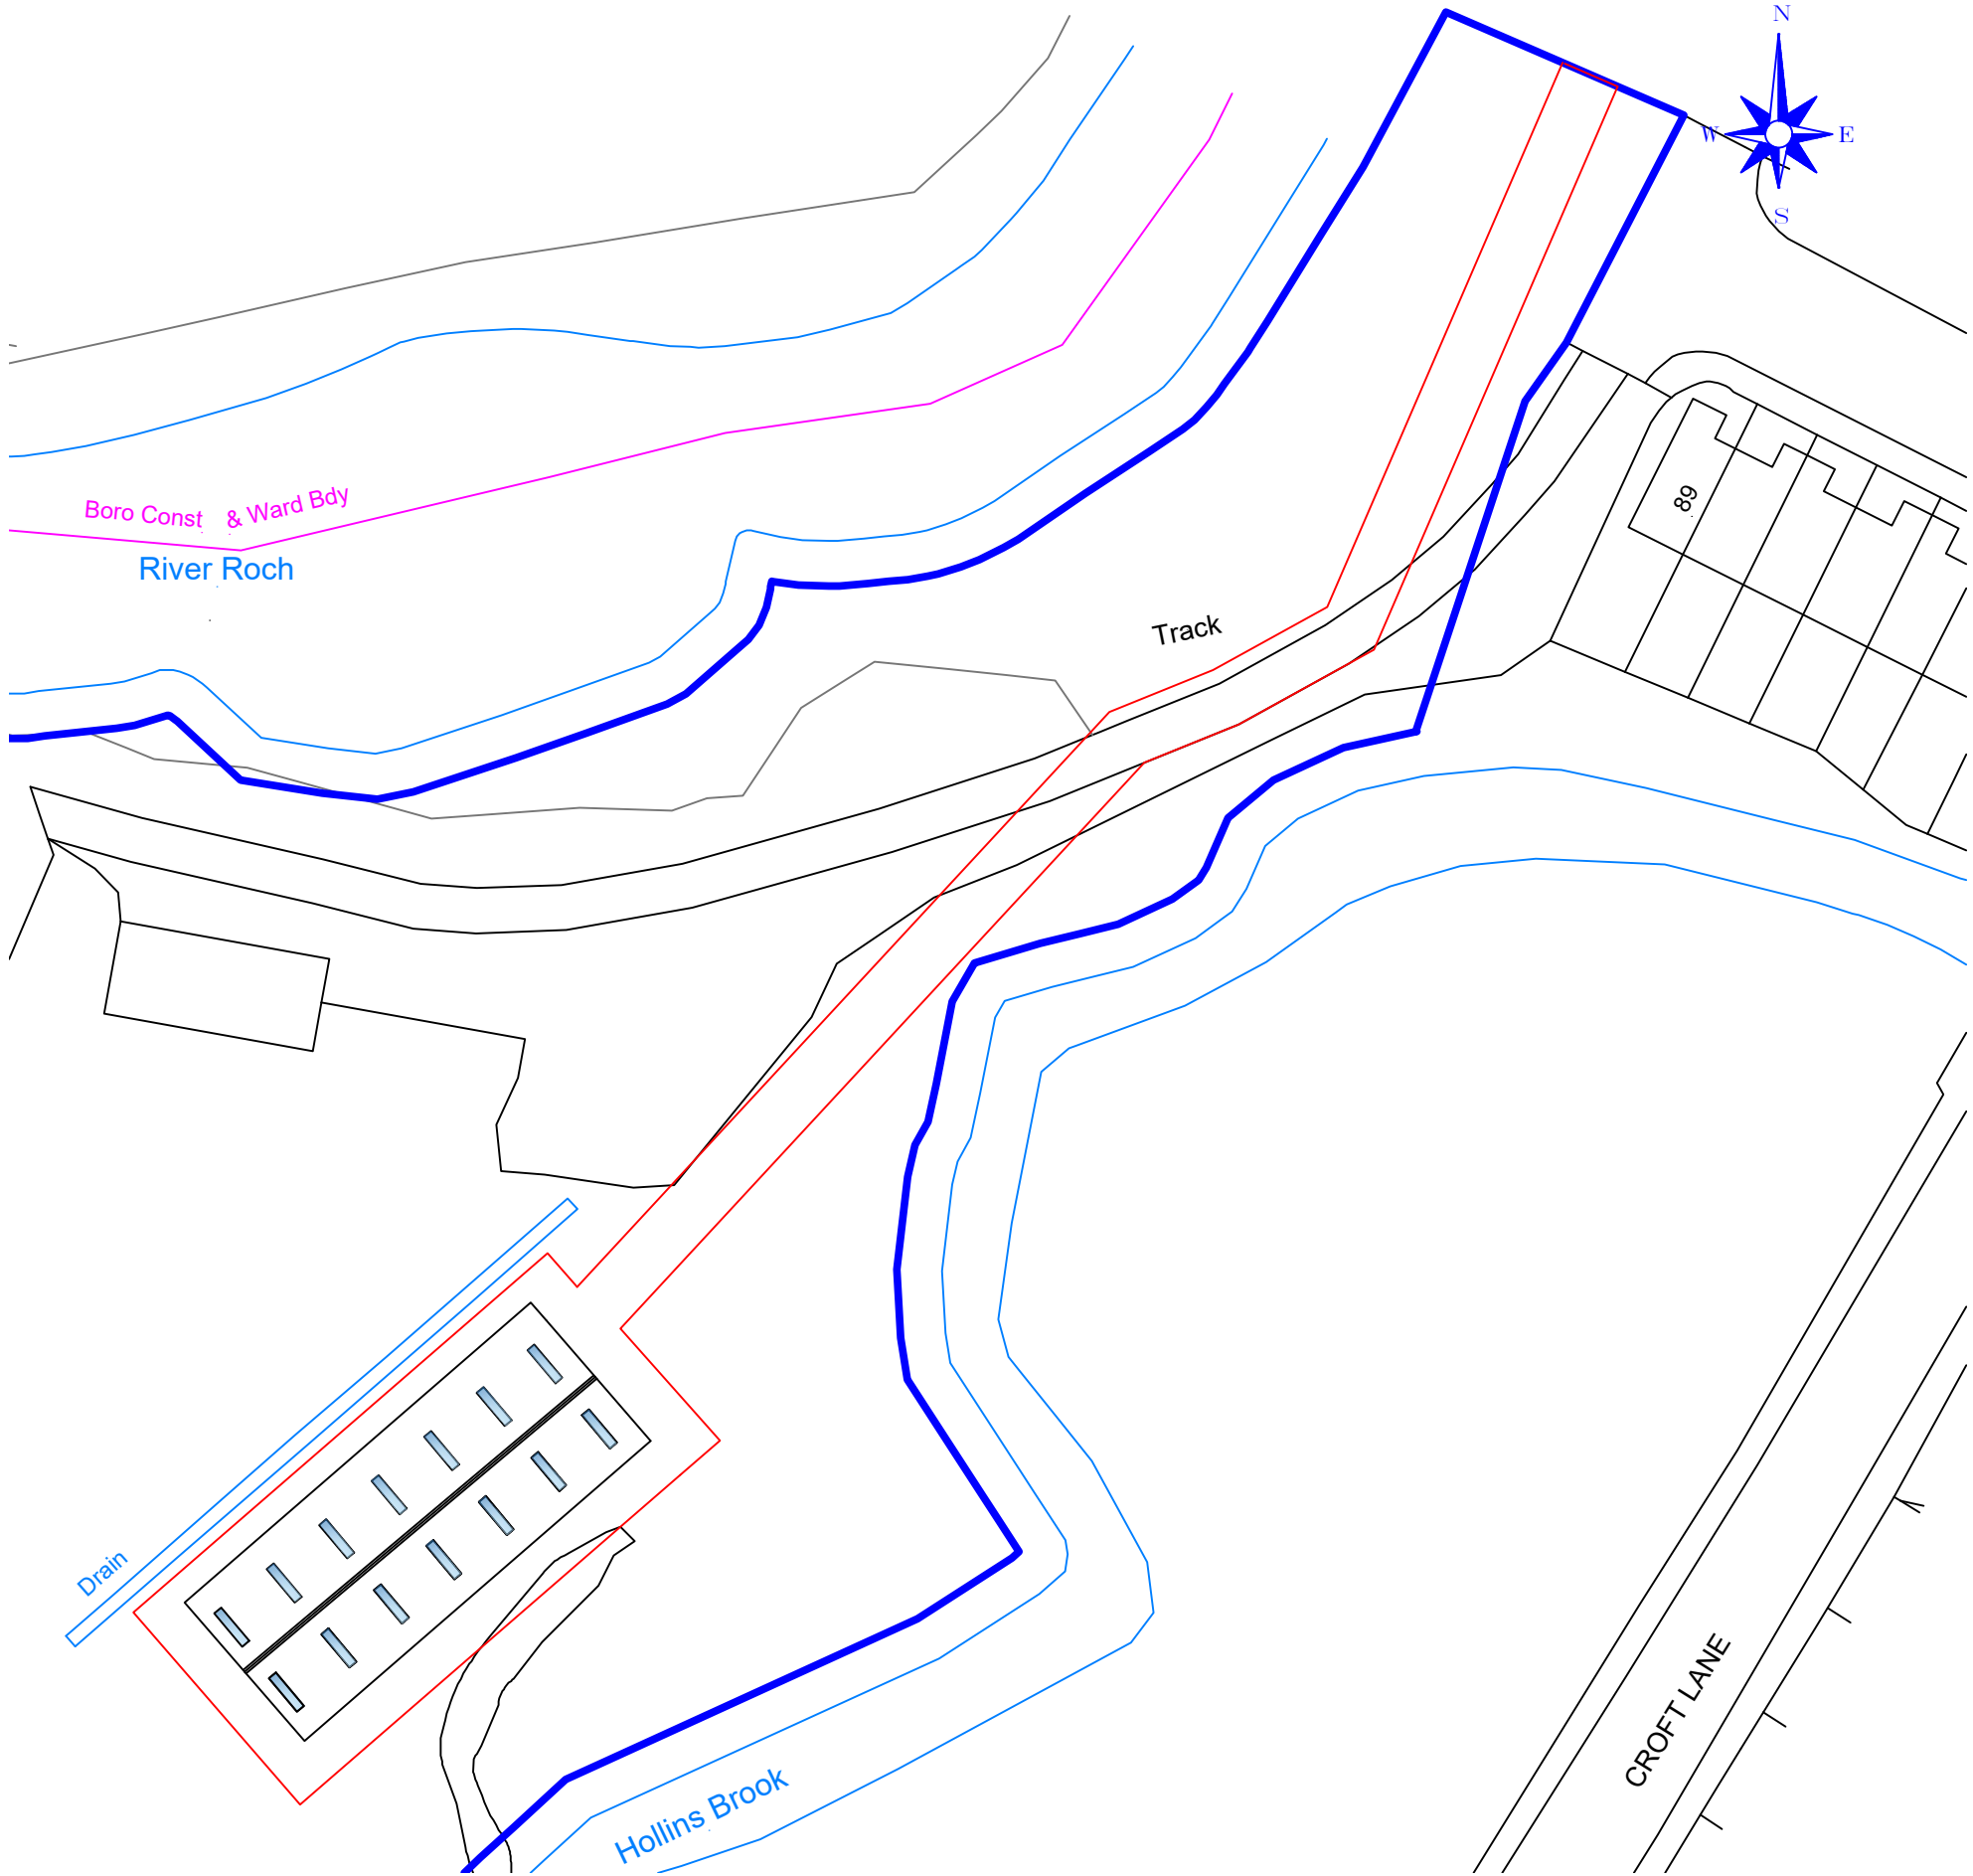

Existing Site Plan
Scale (1:500)

IMPORTANT NOTES
DO NOT SCALE FROM THIS PLAN
THESE ELEVATIONS ARE DRAFTED TO ALLOW THE PLANNING AUTHORITY TO MAKE A DECISION ON THE PROPOSED DEVELOPMENT AND FOR NO OTHER PURPOSE. THESE ELEVATIONS ARE NOT BUILDING REGULATION COMPLIANT AND SHOULD NOT BE RELIED UPON AS SUCH. THE DECISION NOTICE (WHEN AVAILABLE) SHALL PROVIDE THE EXACT DIMENSIONS OF THE PROPOSED BUILDING AND SHOULD BE RELIED UPON. THESE PLANS SHOULD NOT BE USED AS DEFINITIVE AND ANY MEASUREMENTS SHOULD BE TAKEN AND CHECKED FROM THE PROPOSED SITE.



Revision		Date	
 MACMARSHALLS LANDSCAPE ARCHITECTS & PLANNERS 112-116 Chorley New Road, Bolton, BL1 4QH			
Drawing Title: Proposed Agricultural Building			
Site Location: Land West of Croft Lane, Bury, BL9 8QH			
Drawing Status: Site and Location Plans			
Date: 02/12/2025	Drawn by: JHolden		
Scale: As Stated @ A1	Ref: 002 -C 98	Revision: -	
Client: Mr Greenwood			