


IMPORTANT NOTES

DO NOT SCALE FROM THIS PLAN

THESE ELEVATIONS ARE DRAFTED TO ALLOW THE PLANNING AUTHORITY TO MAKE A DECISION ON THE PROPOSED DEVELOPMENT AND FOR NO OTHER PURPOSE. THESE ELEVATIONS ARE NOT BUILDING REGULATION COMPLIANT AND SHOULD NOT BE RELIED UPON AS SUCH. THE DECISION NOTICE (WHEN AVAILABLE) SHALL PROVIDE THE EXACT DIMENSIONS OF THE PROPOSED BUILDING AND SHOULD BE RELIED UPON. THESE PLANS SHOULD NOT BE USED AS DEFINITIVE AND ANY MEASUREMENTS SHOULD BE TAKEN AND CHECKED FROM THE PROPOSED SITE.

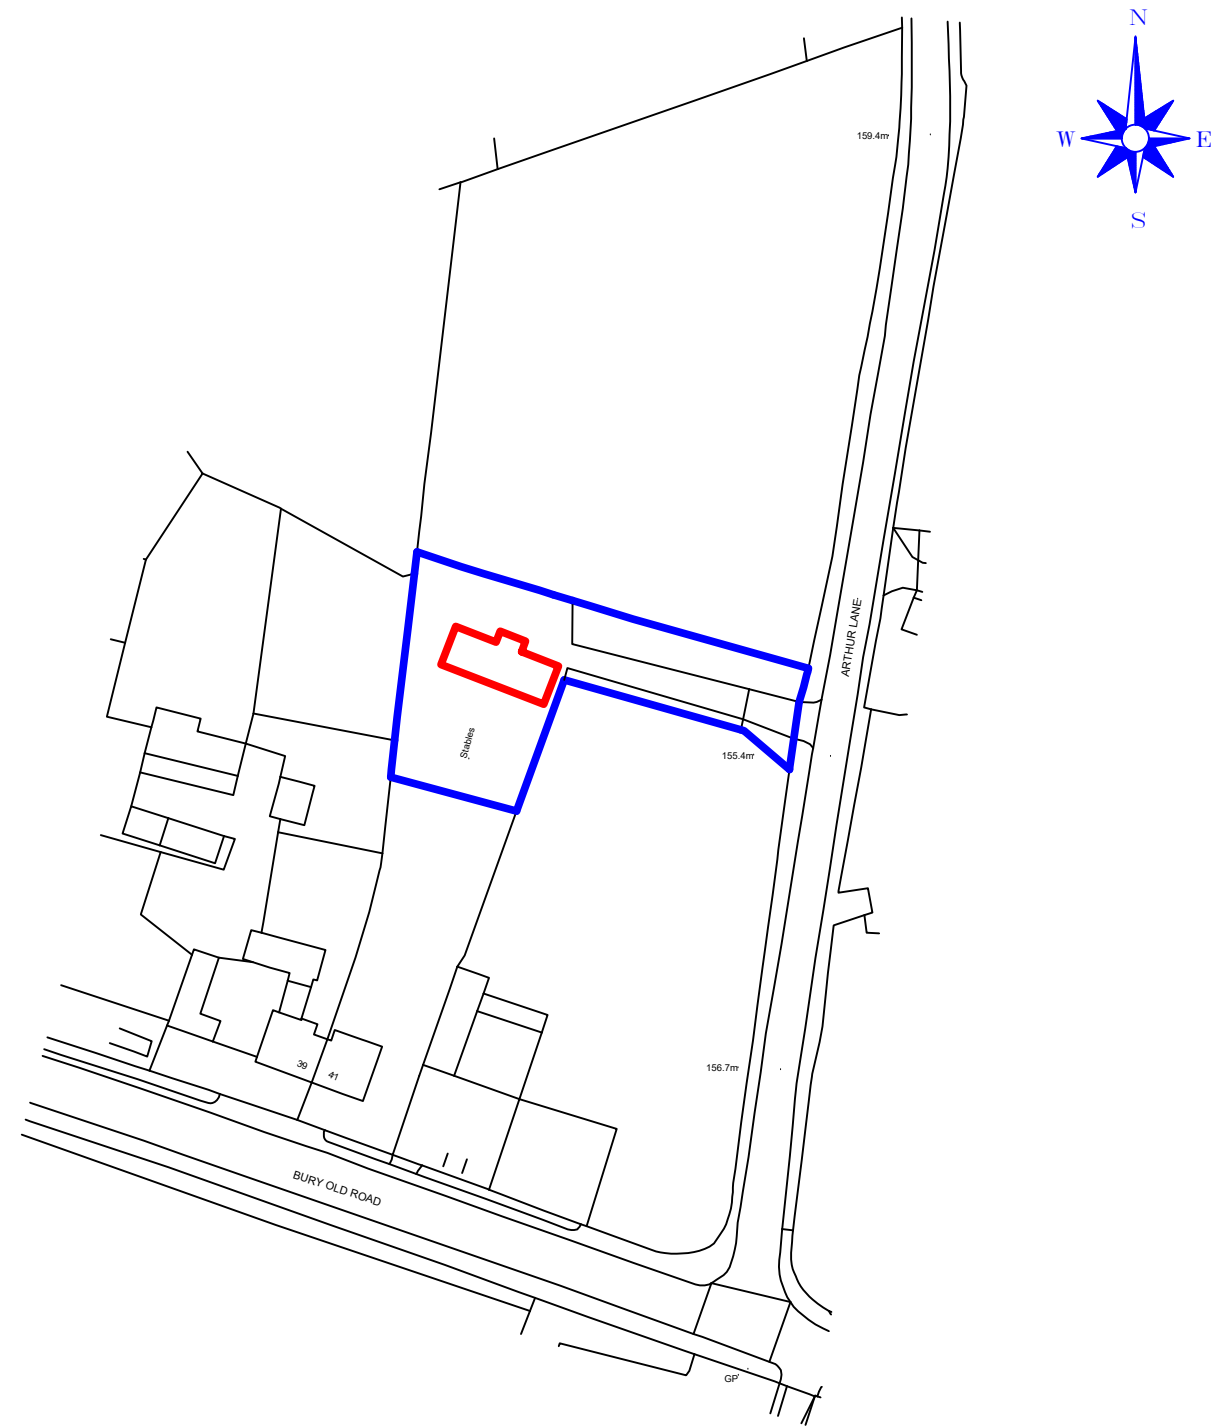

Location Plan
Scale (1:1250)
©Crown Copyright and database rights 2025 OS Licence no. 100041041



Existing Site Plan
Scale (1:500)



Proposed Site Plan
Scale (1:500)



Revision	Date



MacMarshalls Ltd.
Hansell House,
112-116 Chorley New Road,
Bolton, BL1 4DH

info@macmarshalls.co.uk
Tel: 01204 565660
www.macmarshalls.co.uk

Drawing Title:
Single Storey Side Extension

Site Location:
The Stables, Arthur Lane, Ainsworth

Drawing Status:
Site & Location Plan

Date: 14/10/2025	Drawn by: JHolden
Scale: 1:50/1:100 @ A1	Rev: 007
Client: Mr & Mrs Wright	