



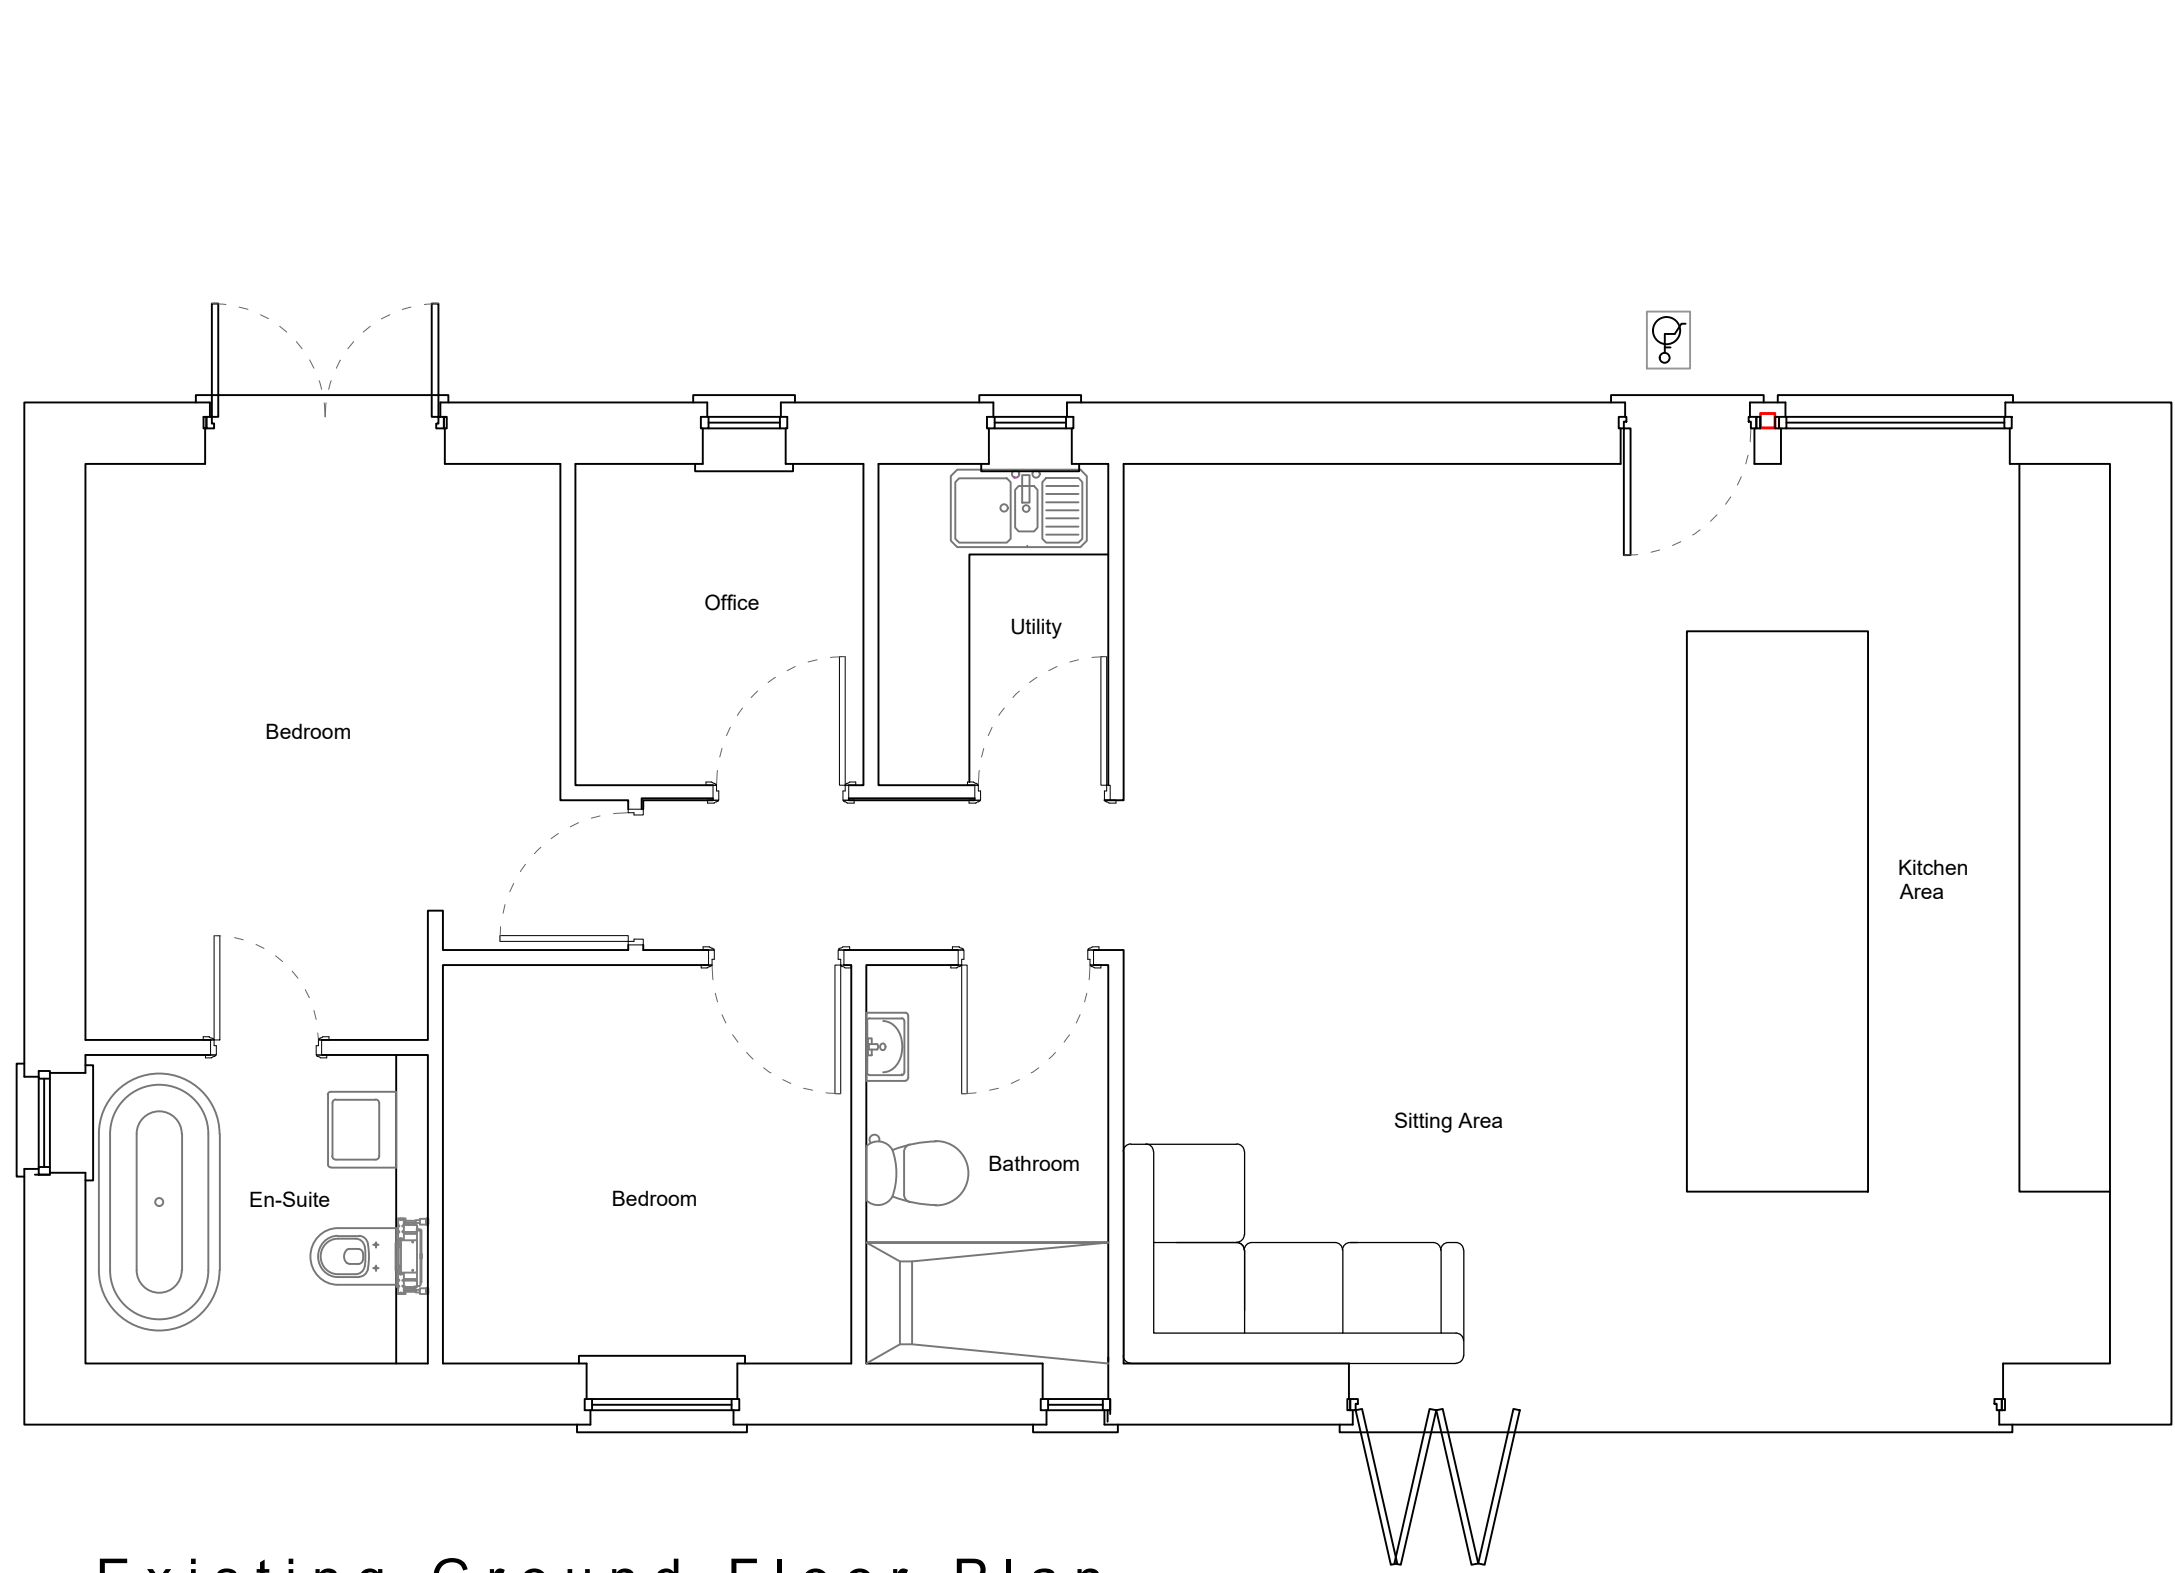


Existing Ground Floor Plan
Scale (1:50)

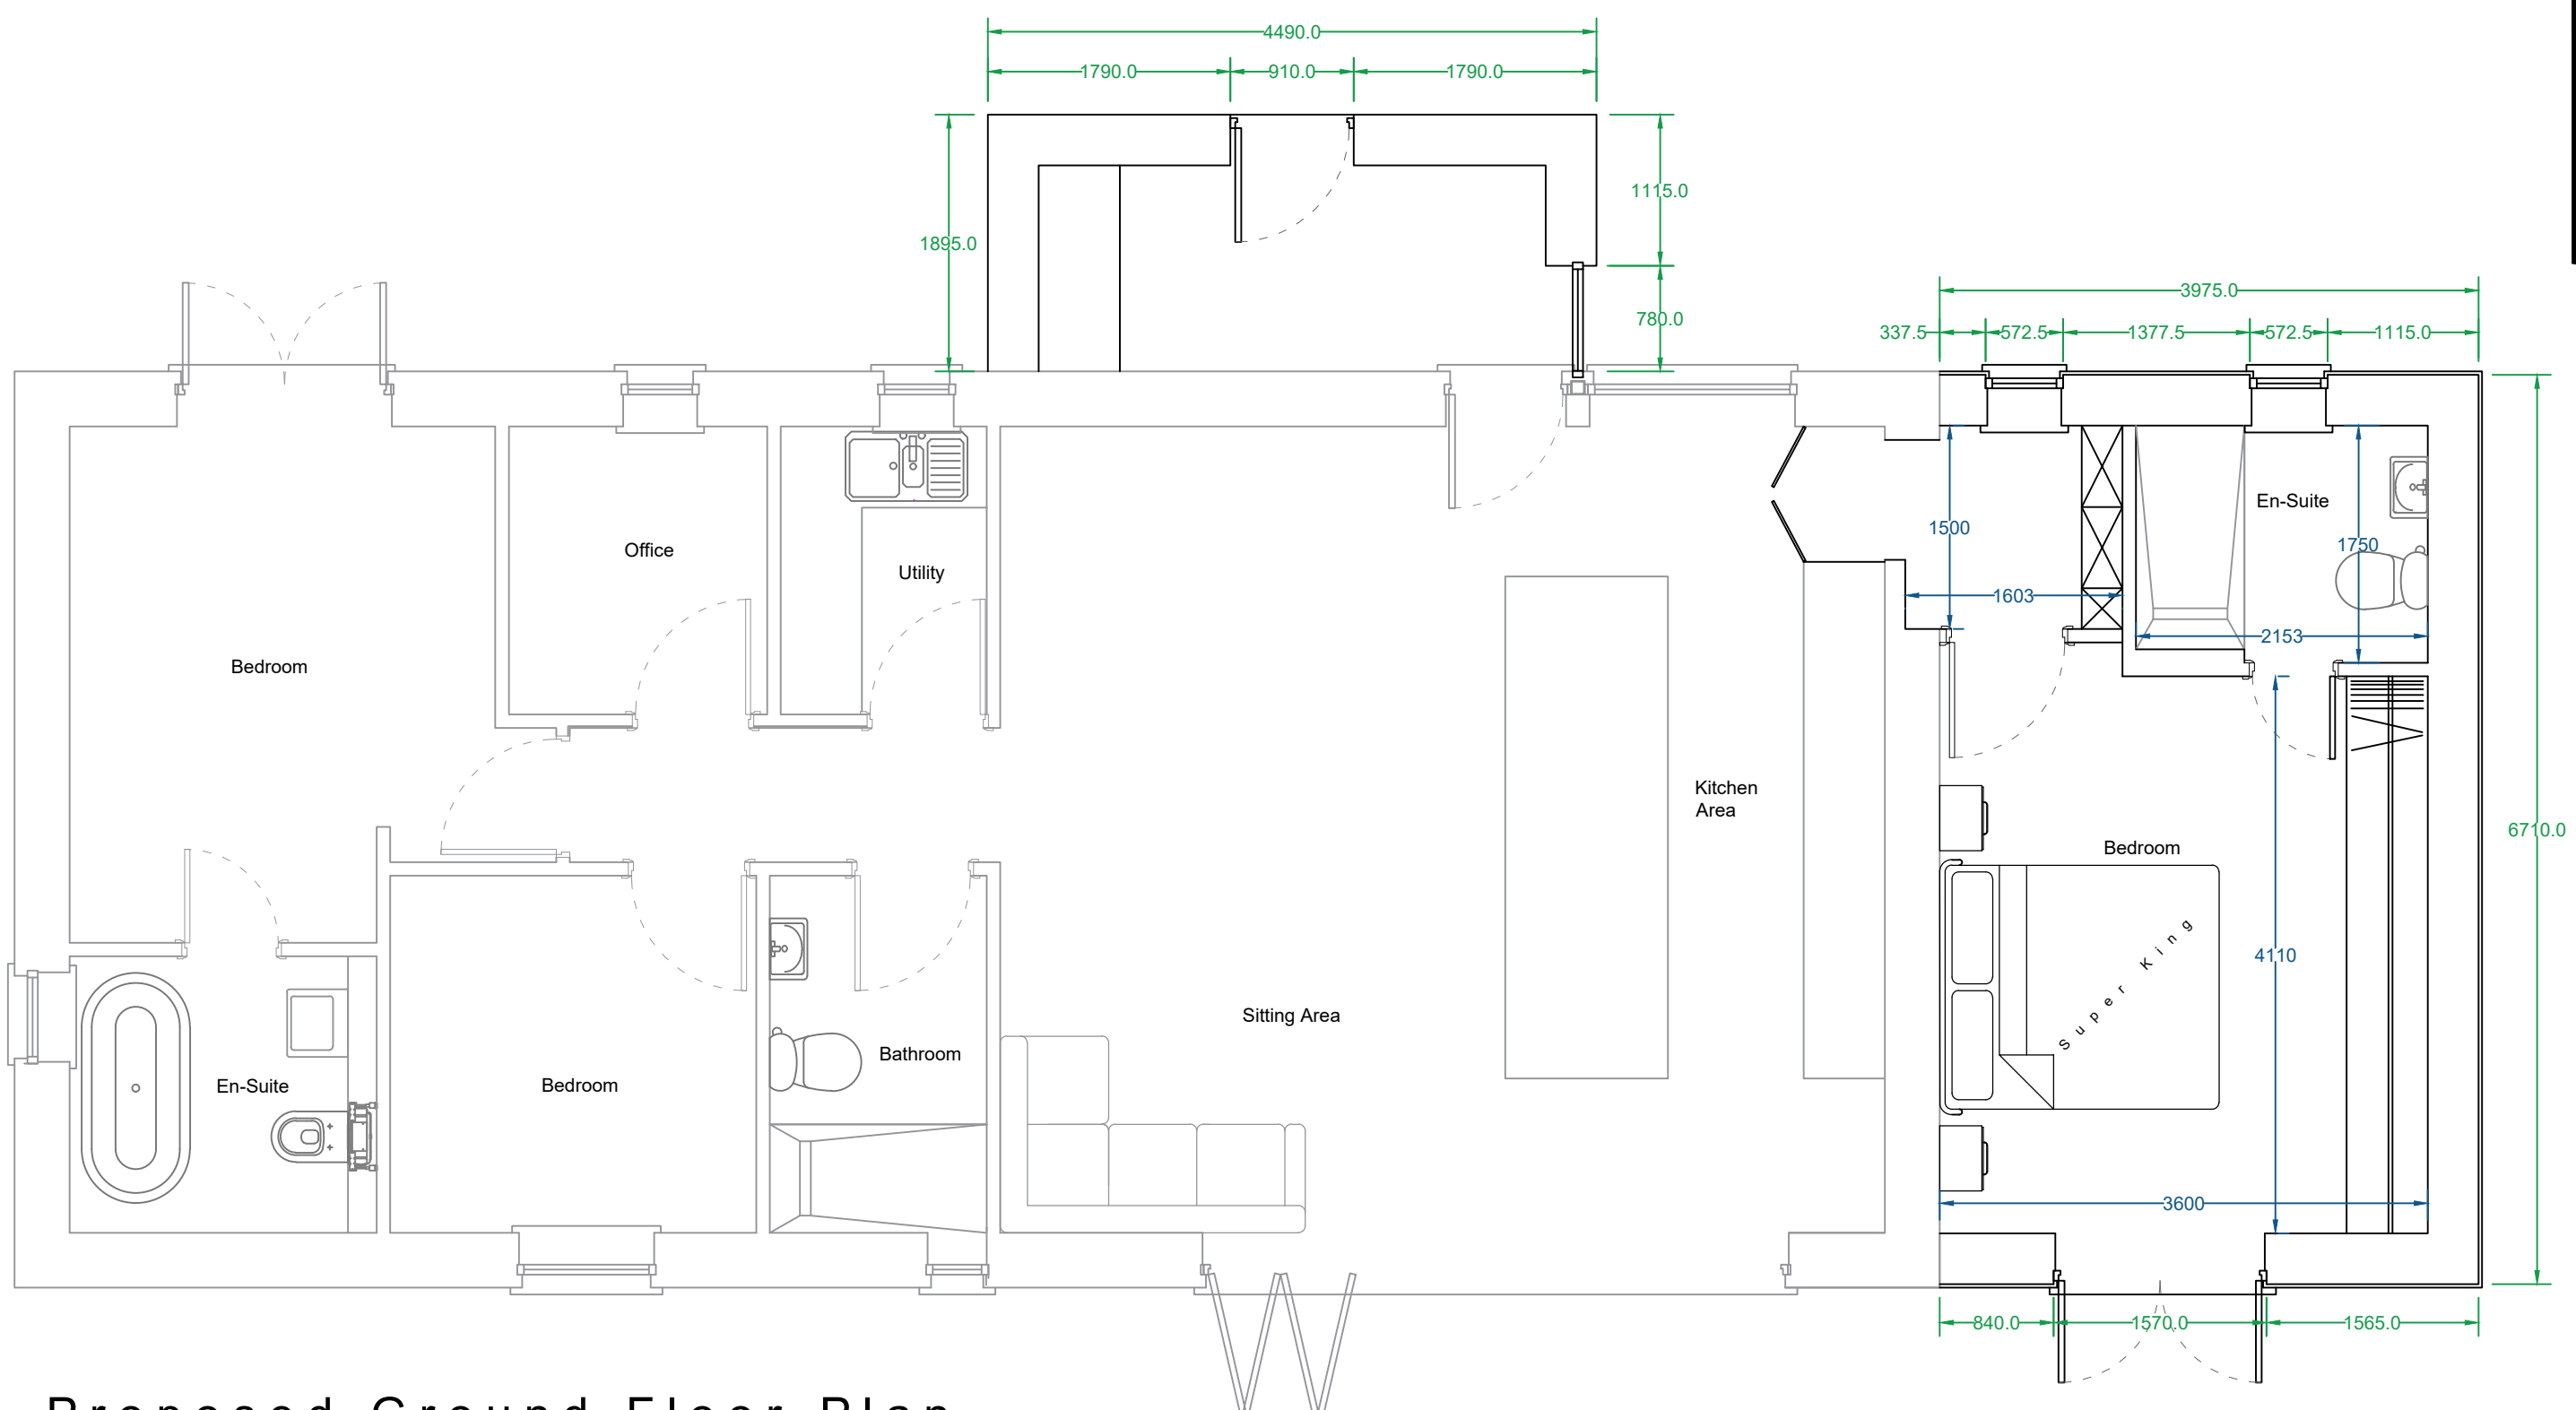


Proposed Ground Floor Plan
Scale (1:50)


IMPORTANT NOTES
DO NOT SCALE FROM THIS PLAN
THESE ELEVATIONS ARE DRAFTED TO ALLOW THE PLANNING AUTHORITY TO MAKE A DECISION ON THE PROPOSED DEVELOPMENT AND FOR NO OTHER PURPOSE. THESE ELEVATIONS ARE NOT BUILDING REGULATION COMPLIANT AND SHOULD NOT BE RELIED UPON AS SUCH. THE DECISION NOTICE (WHEN AVAILABLE) SHALL PROVIDE THE EXACT DIMENSIONS OF THE PROPOSED BUILDING AND SHOULD BE RELIED UPON. THESE PLANS SHOULD NOT BE USED AS DEFINITIVE AND ANY MEASUREMENTS SHOULD BE TAKEN AND CHECKED FROM THE PROPOSED SITE.

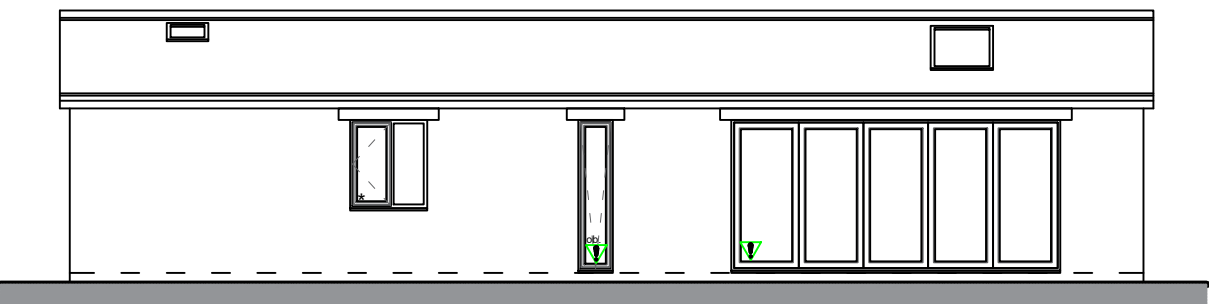


Existing South Elevation
Scale (1:100)

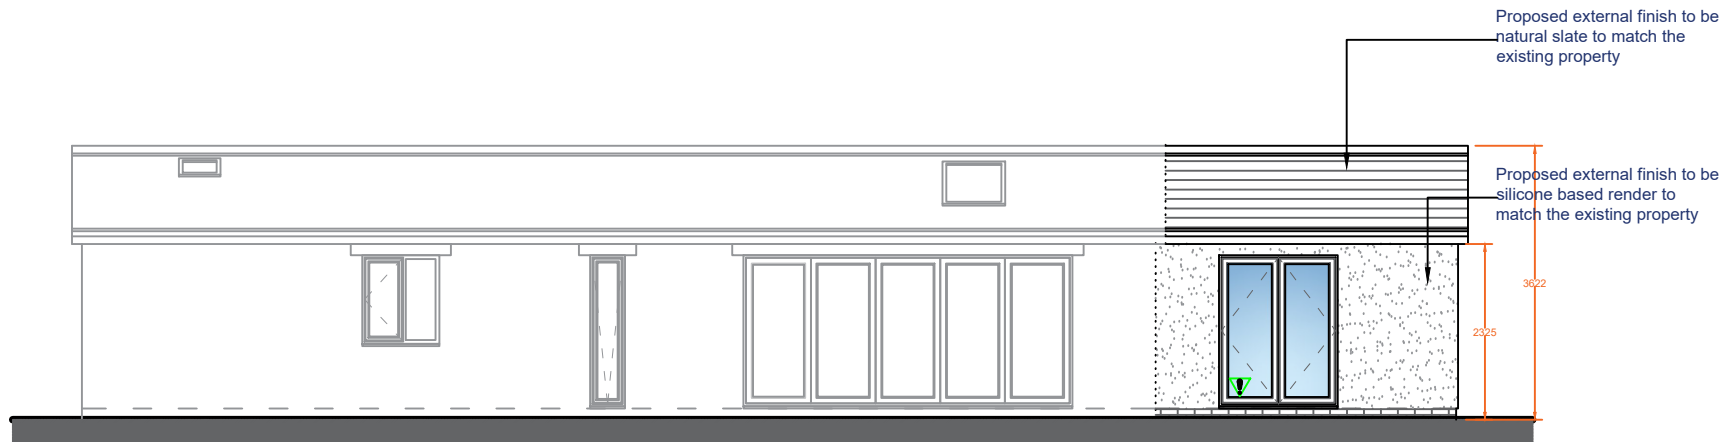


Proposed South Elevation
Scale (1:100)

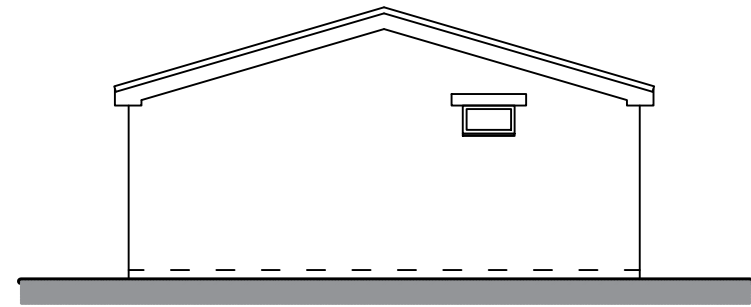


Existing West Elevation
Scale (1:100)

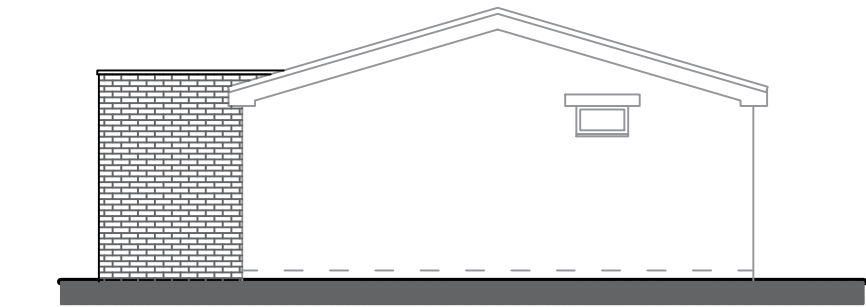


Proposed West Elevation
Scale (1:100)

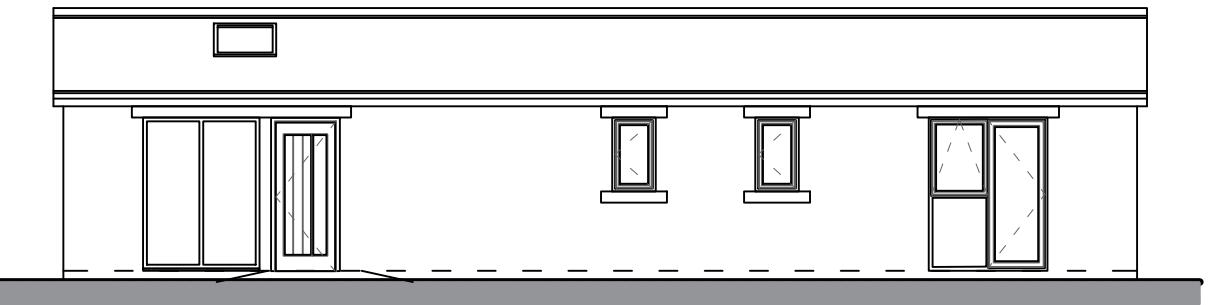


Existing North Elevation
Scale (1:100)

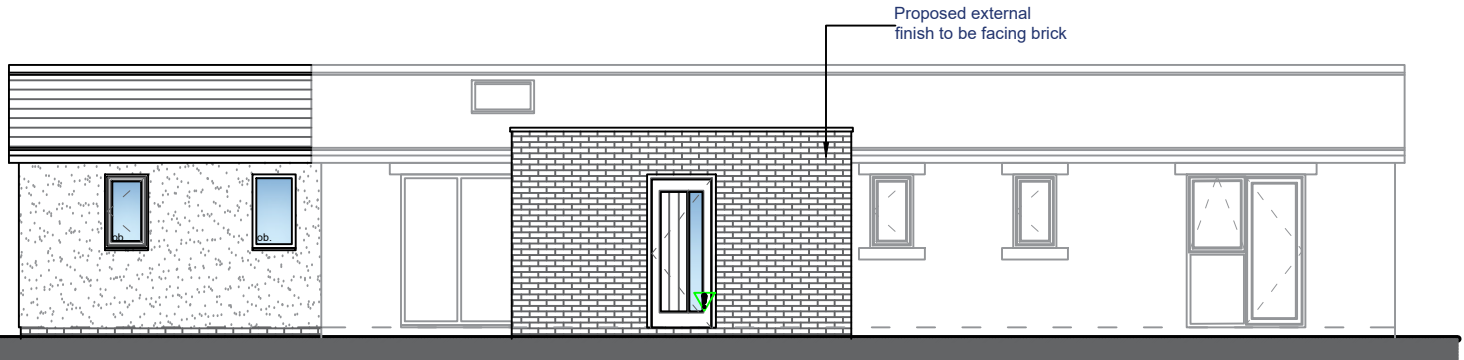

Proposed North Elevation
Scale (1:100)

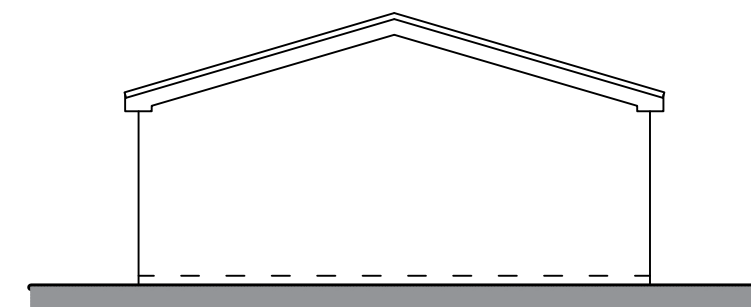

Existing East Elevation
Scale (1:100)

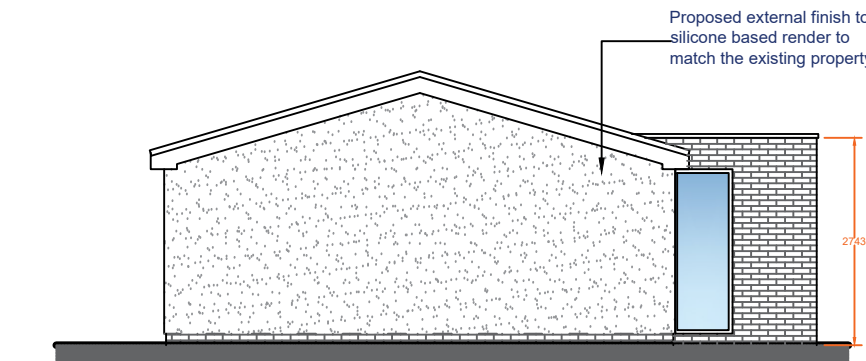

Proposed East Elevation
Scale (1:100)



Revision		Date	
 MACMARSHALLS FIXED PRICE BUILDERS & RENOVATORS WITH A COMMITMENT TO YOU			
MacMarshalls Ltd, Harold House, 112-116 Chorley New Road, Bolton, BL1 4DH			
info@macmarshalls.co.uk Tel: 01204 555950 www.macmarshalls.co.uk			
Drawing Title: Single Storey Side Extension			
Site Location: The Stables, Arthur Lane, Ainsworth			
Drawing Status: Proposed Plan			
Date: 09/10/2025	Drawn by: JHolden		
Scale: 1:50/1:100 @ A1	Ref: 006	Revision: -	
Client: Mr & Mrs Wright			