

© COPYRIGHT TIMBERX.
THIS DRAWING IS THE PROPERTY OF TIMBERX IT MUST NOT BE COPIED OR REPRODUCED OR DIVULGED TO ANYONE WITHOUT PERMISSION.
DO NOT SCALE OFF THIS DRAWING. ANY DISCREPANCIES TO BE REPORTED TO TIMBERX.
REVISIONS:



DO NOT SCALE

NO DIMENSIONS TO BE SCALED FROM THIS DRAWING.
ALL DIMENSIONS TO BE CHECKED ON SITE PRIOR TO COMMENCEMENT OF WORKS AND ANY DISCREPANCIES REPORTED TO THE ARCHITECT / ENGINEER / CONTRACTOR

ALL INFORMATION ON THIS DRAWING IS SUBJECT TO A FULL AND COMPREHENSIVE TOPOGRAPHICAL SURVEY AND CONFIRMATION OF RELEVANT TITLE.

ADDITIONAL NOTES

ALL WORK TO BE CARRIED OUT IN ACCORDANCE WITH THE BUILDING REGULATIONS AND THE REQUIREMENTS OF THE LOCAL AUTHORITY.

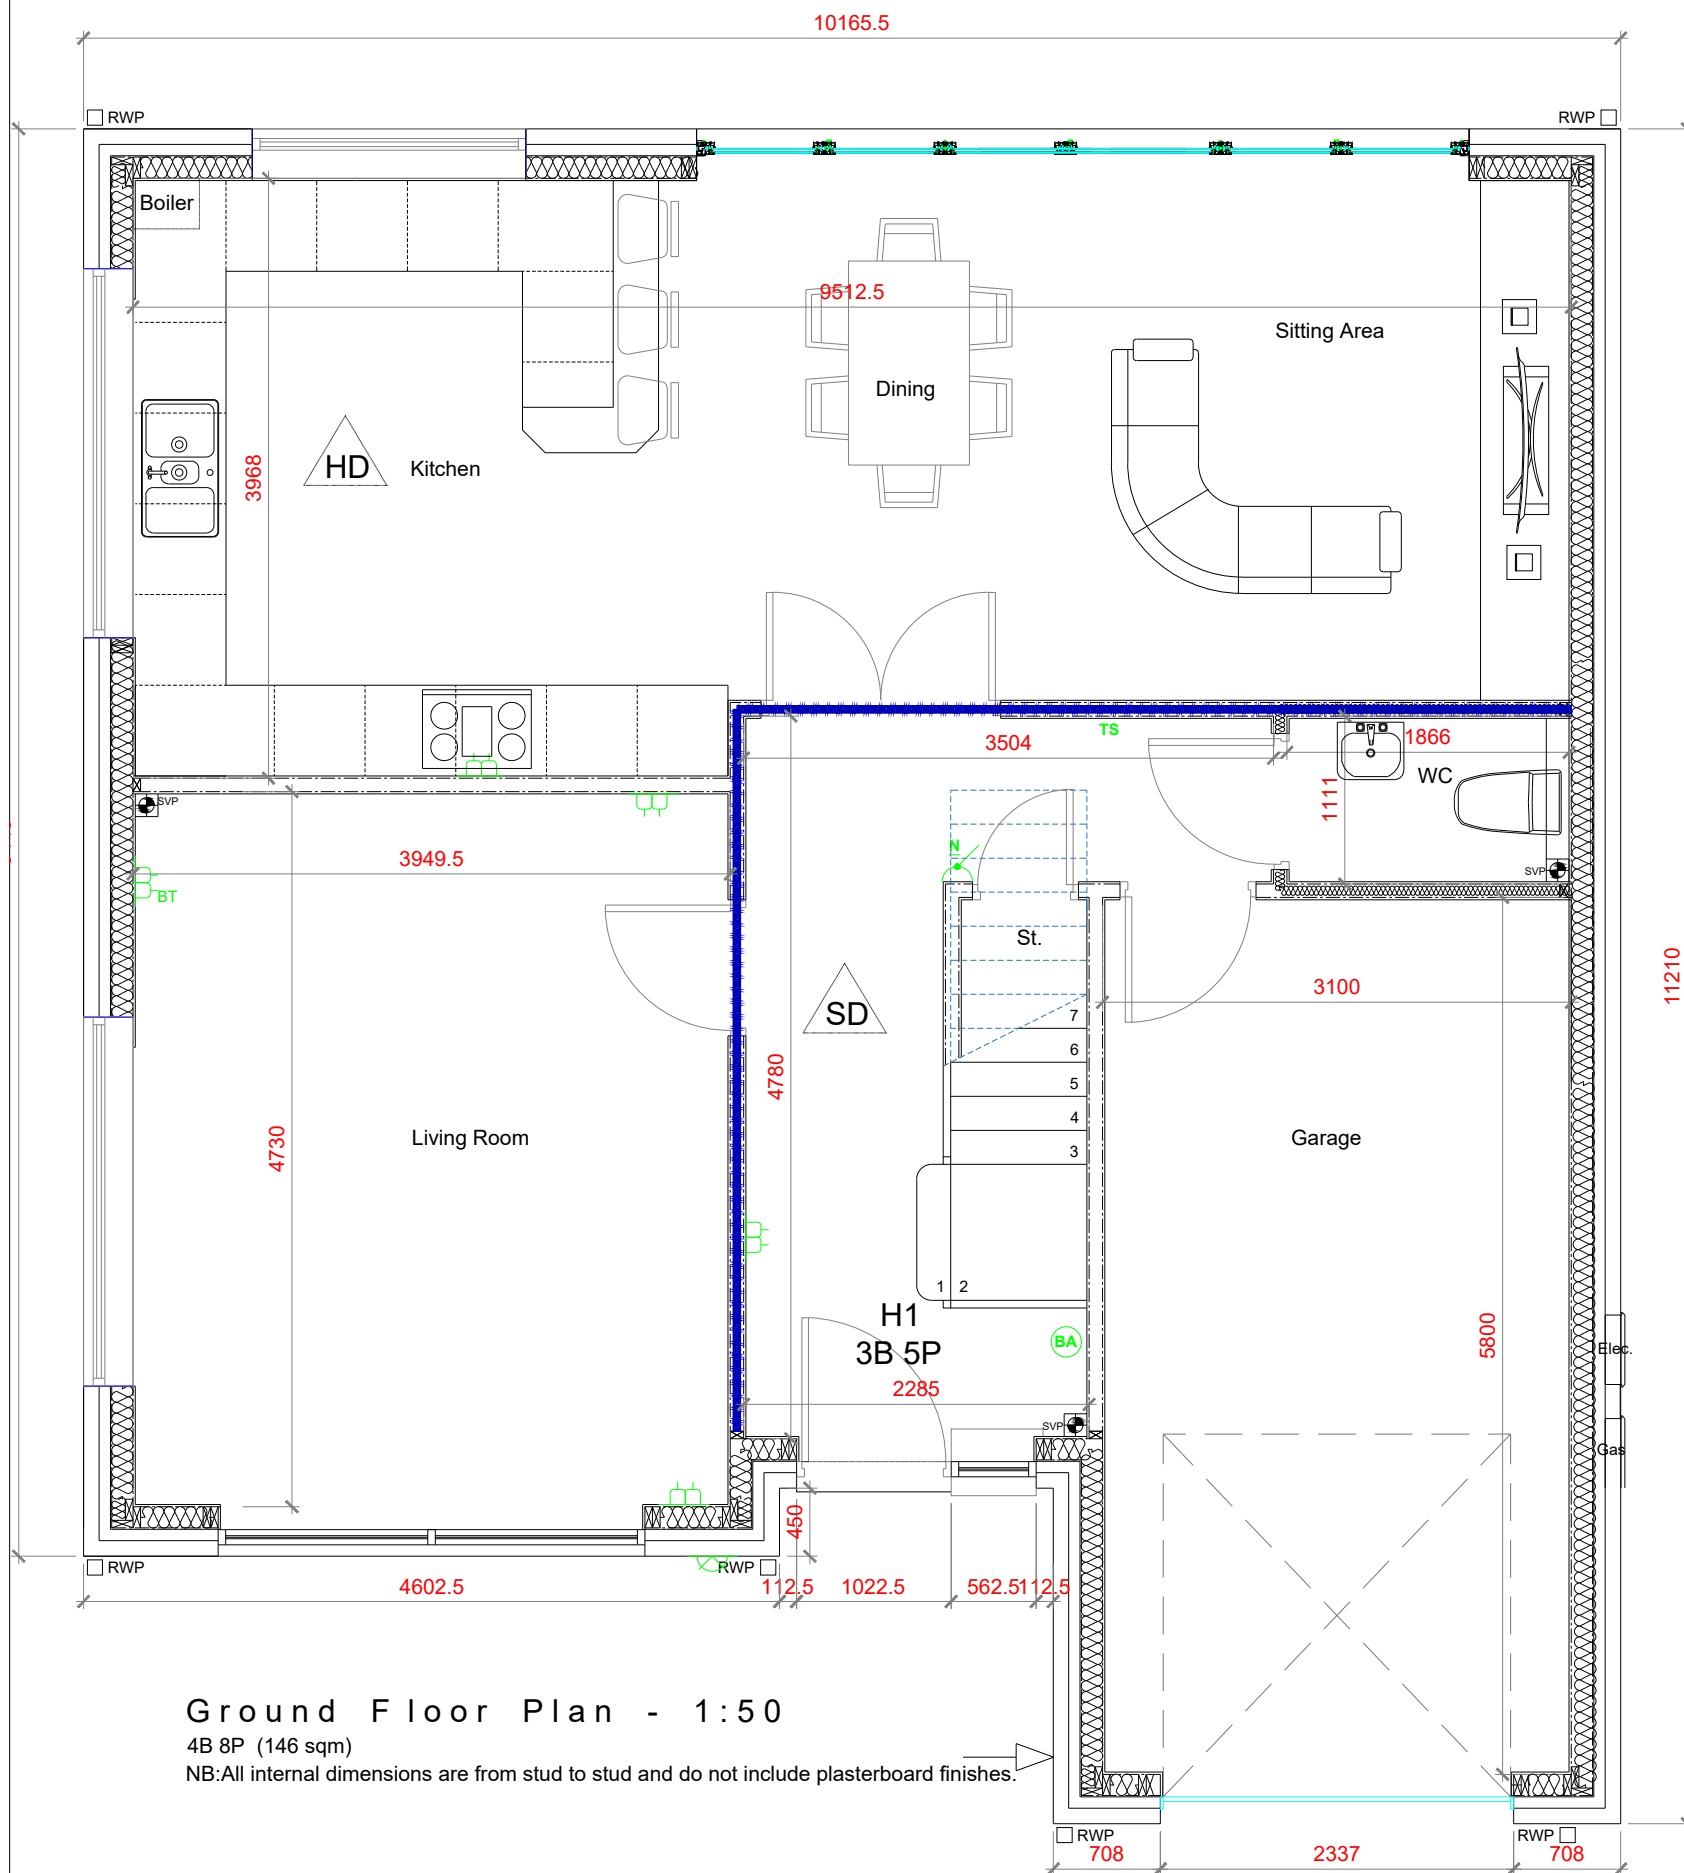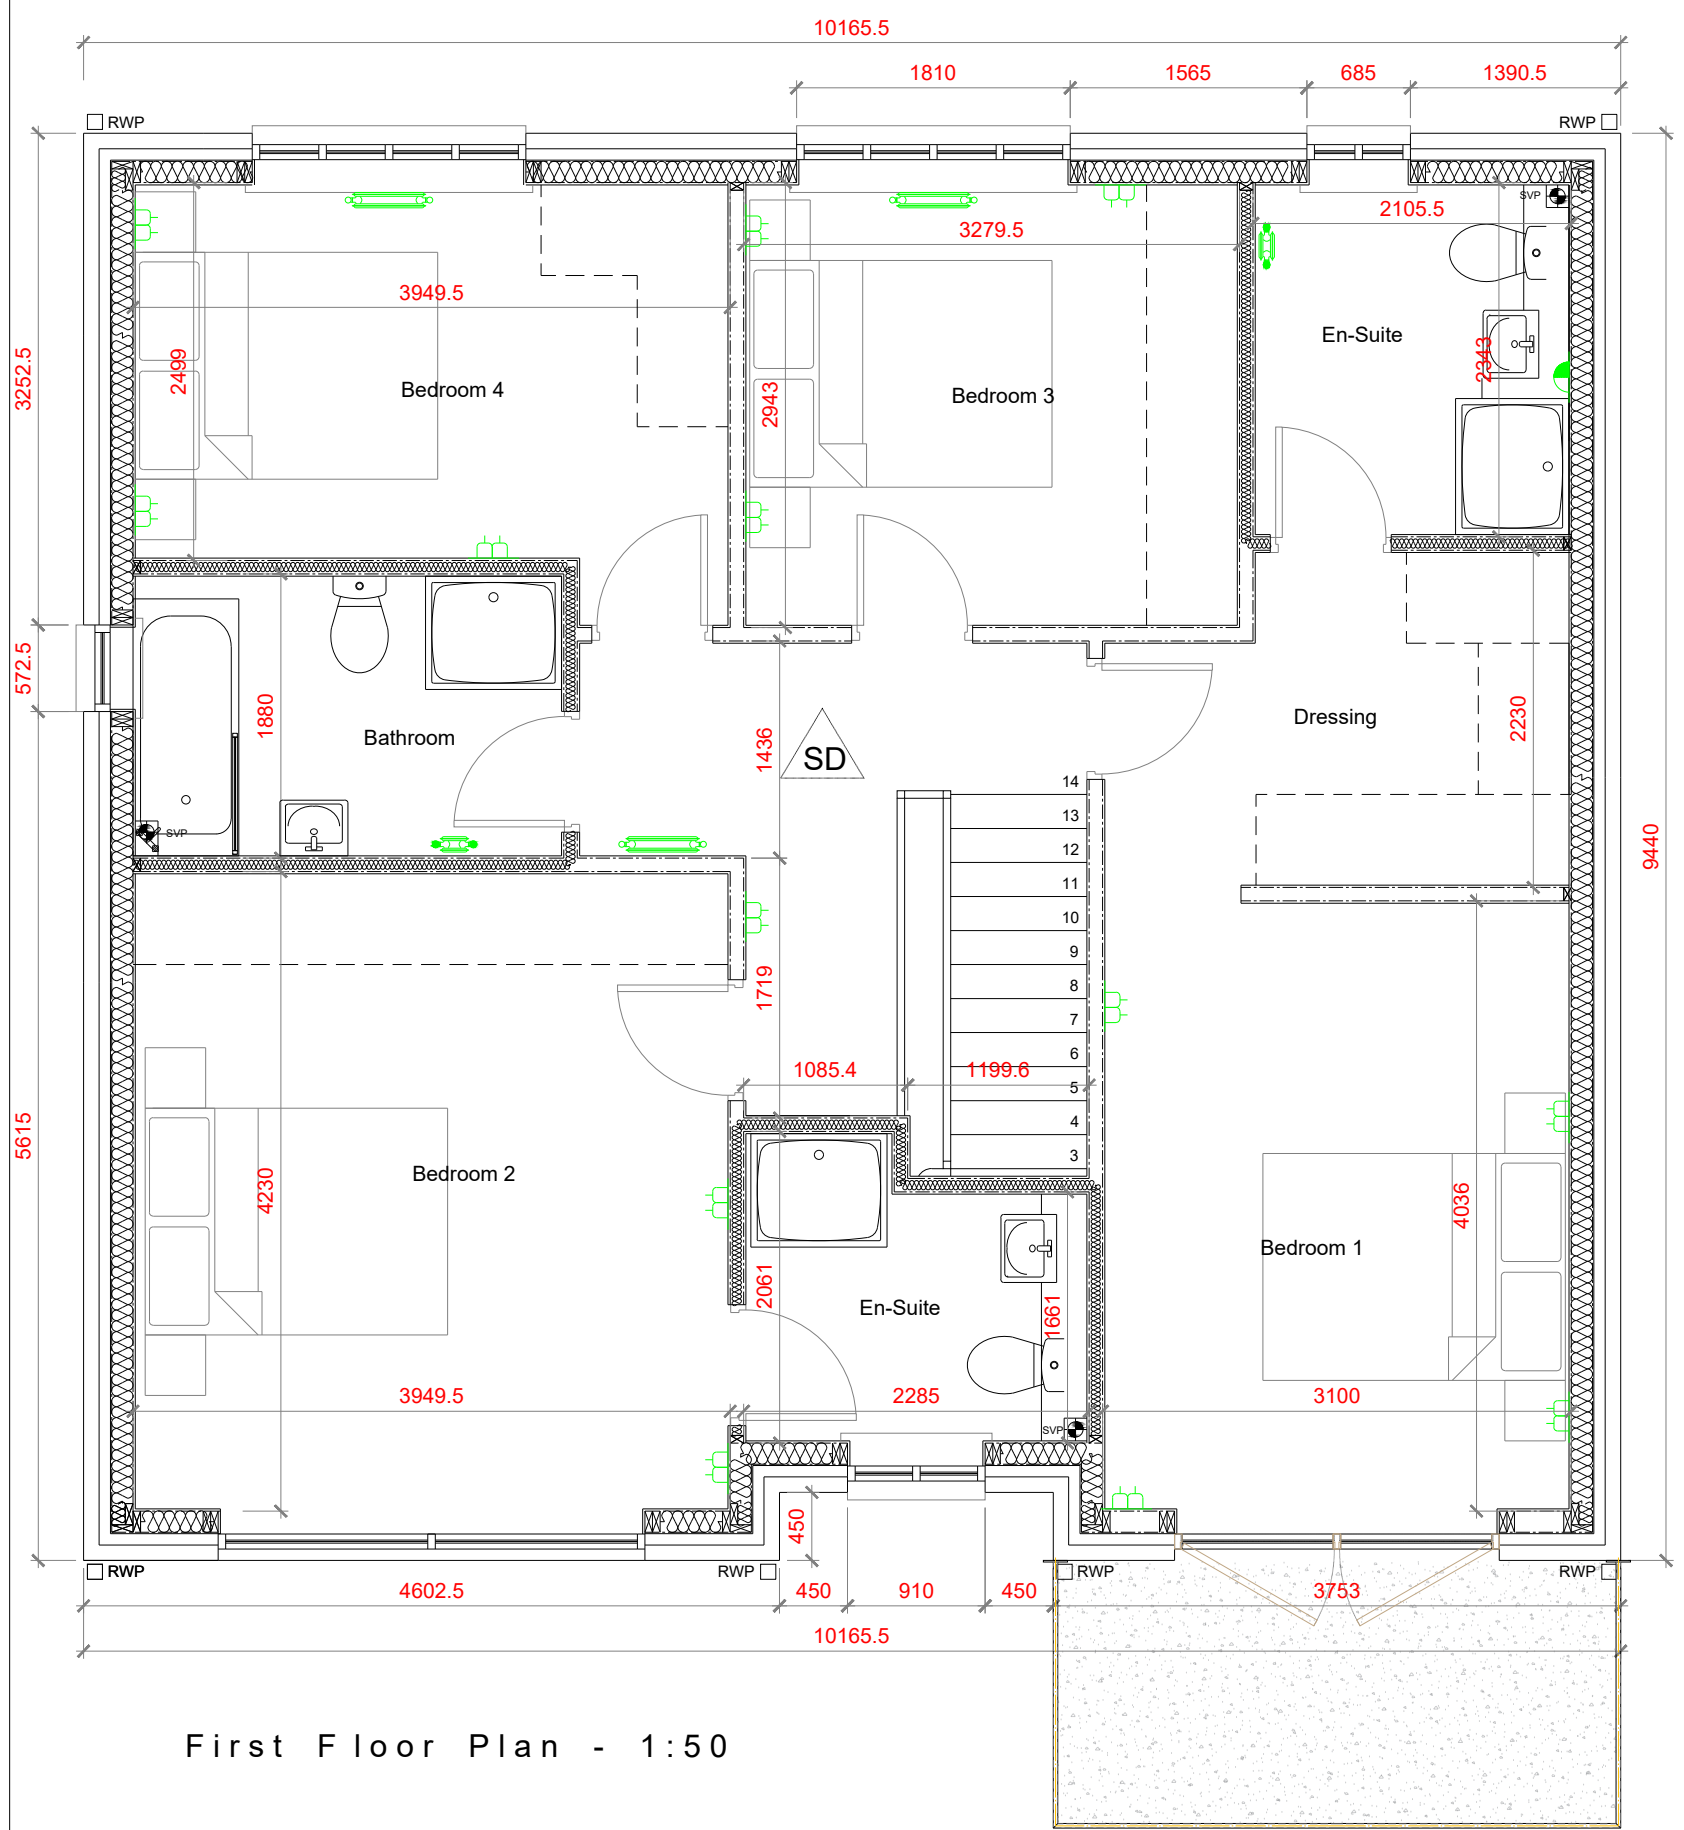

ADDITIONAL COMMENTS DENOTED ON DWG AREA AS (CDM)

CDM 2015

PERCEIVED SIGNIFICANT RESIDUAL RISKS THAT ARE EITHER / OR ANY COMBINATION OF THE FOLLOWING :
NOT OBVIOUS ■ UNUSUAL ■ DIFFICULT TO MANAGE

AREA CONSTRUCTION USE MAINTENANCE DECOMMISSION

A	CLIENT CONFIRMED GENERAL AMENDMENTS	RF	RH	APR '20
REV	DESCRIPTION	DRWNCHKD	DATE	

PROJECT
Land At Lowercroft

TITLE
Floor plan

SCALE
1:100 @ A1 DATE
05/05/22

DRAWING NO.
TX-LC-FP

DRAWN BY
CHECKED BY

PURPOSE OF ISSUE
☐ PLANNING ☐ BUILDING REGS ☐ TENDER
☐ APPROVAL ☐ COMMENT ☐ CONSTRUCTION

BELMONT HOUSE
2 DALTON COURT
COMMERCIAL ROAD
DARWEN
BB3 0DG