


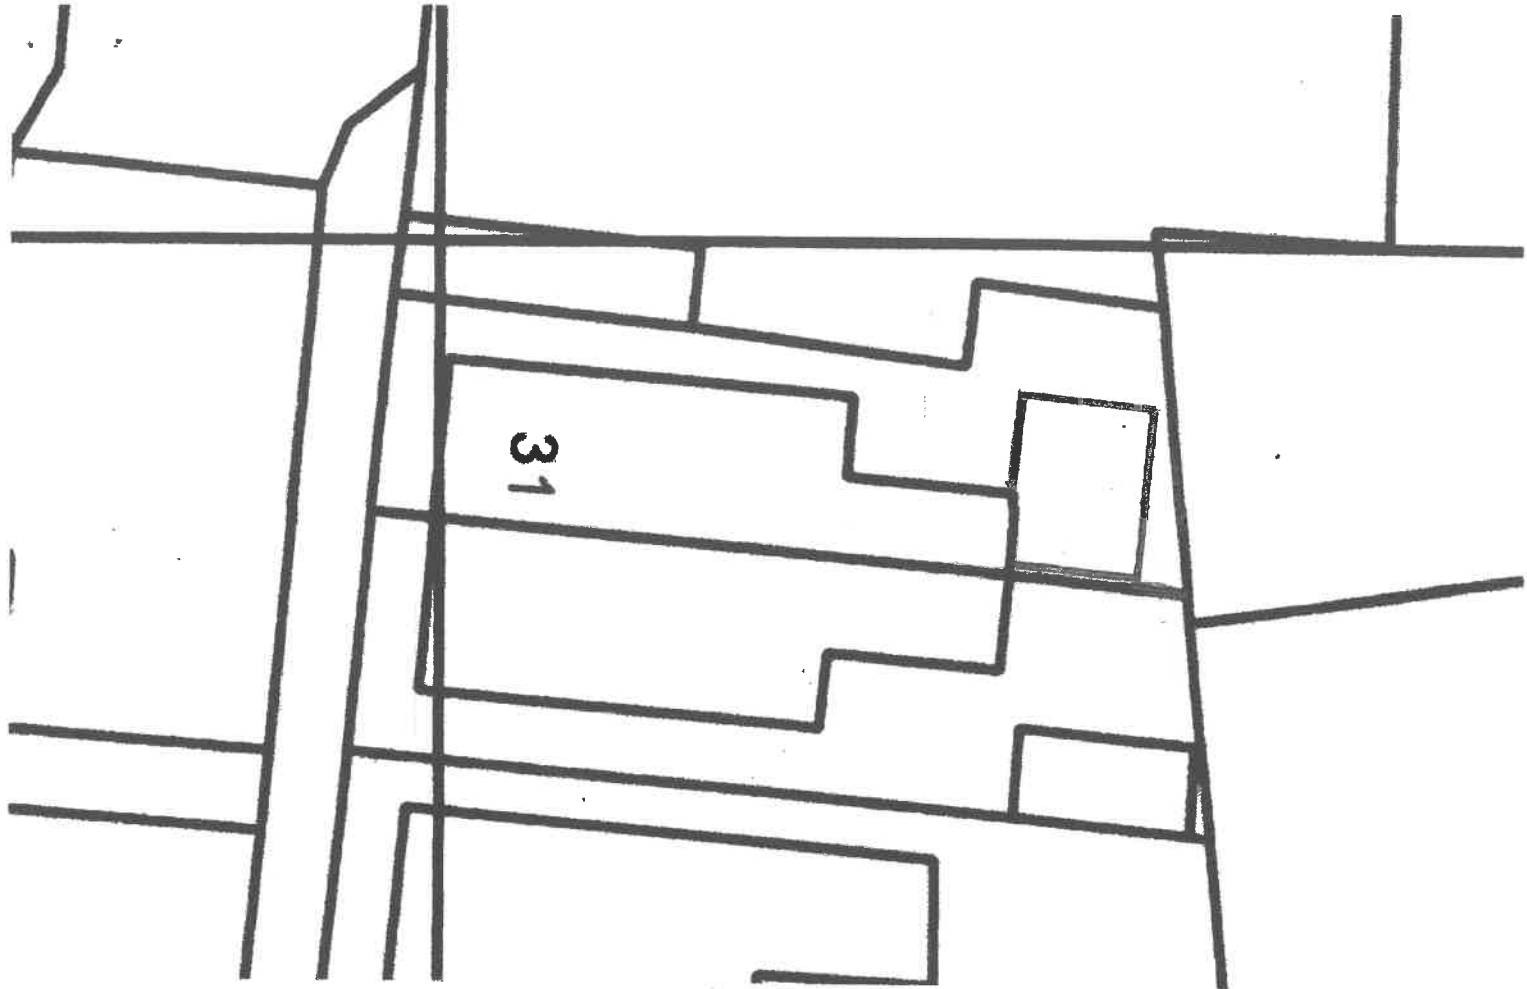

EXISTING SITE PLAN

SCALE 1:200





PROPOSED SITE PLAN

SCALE 1/200

