


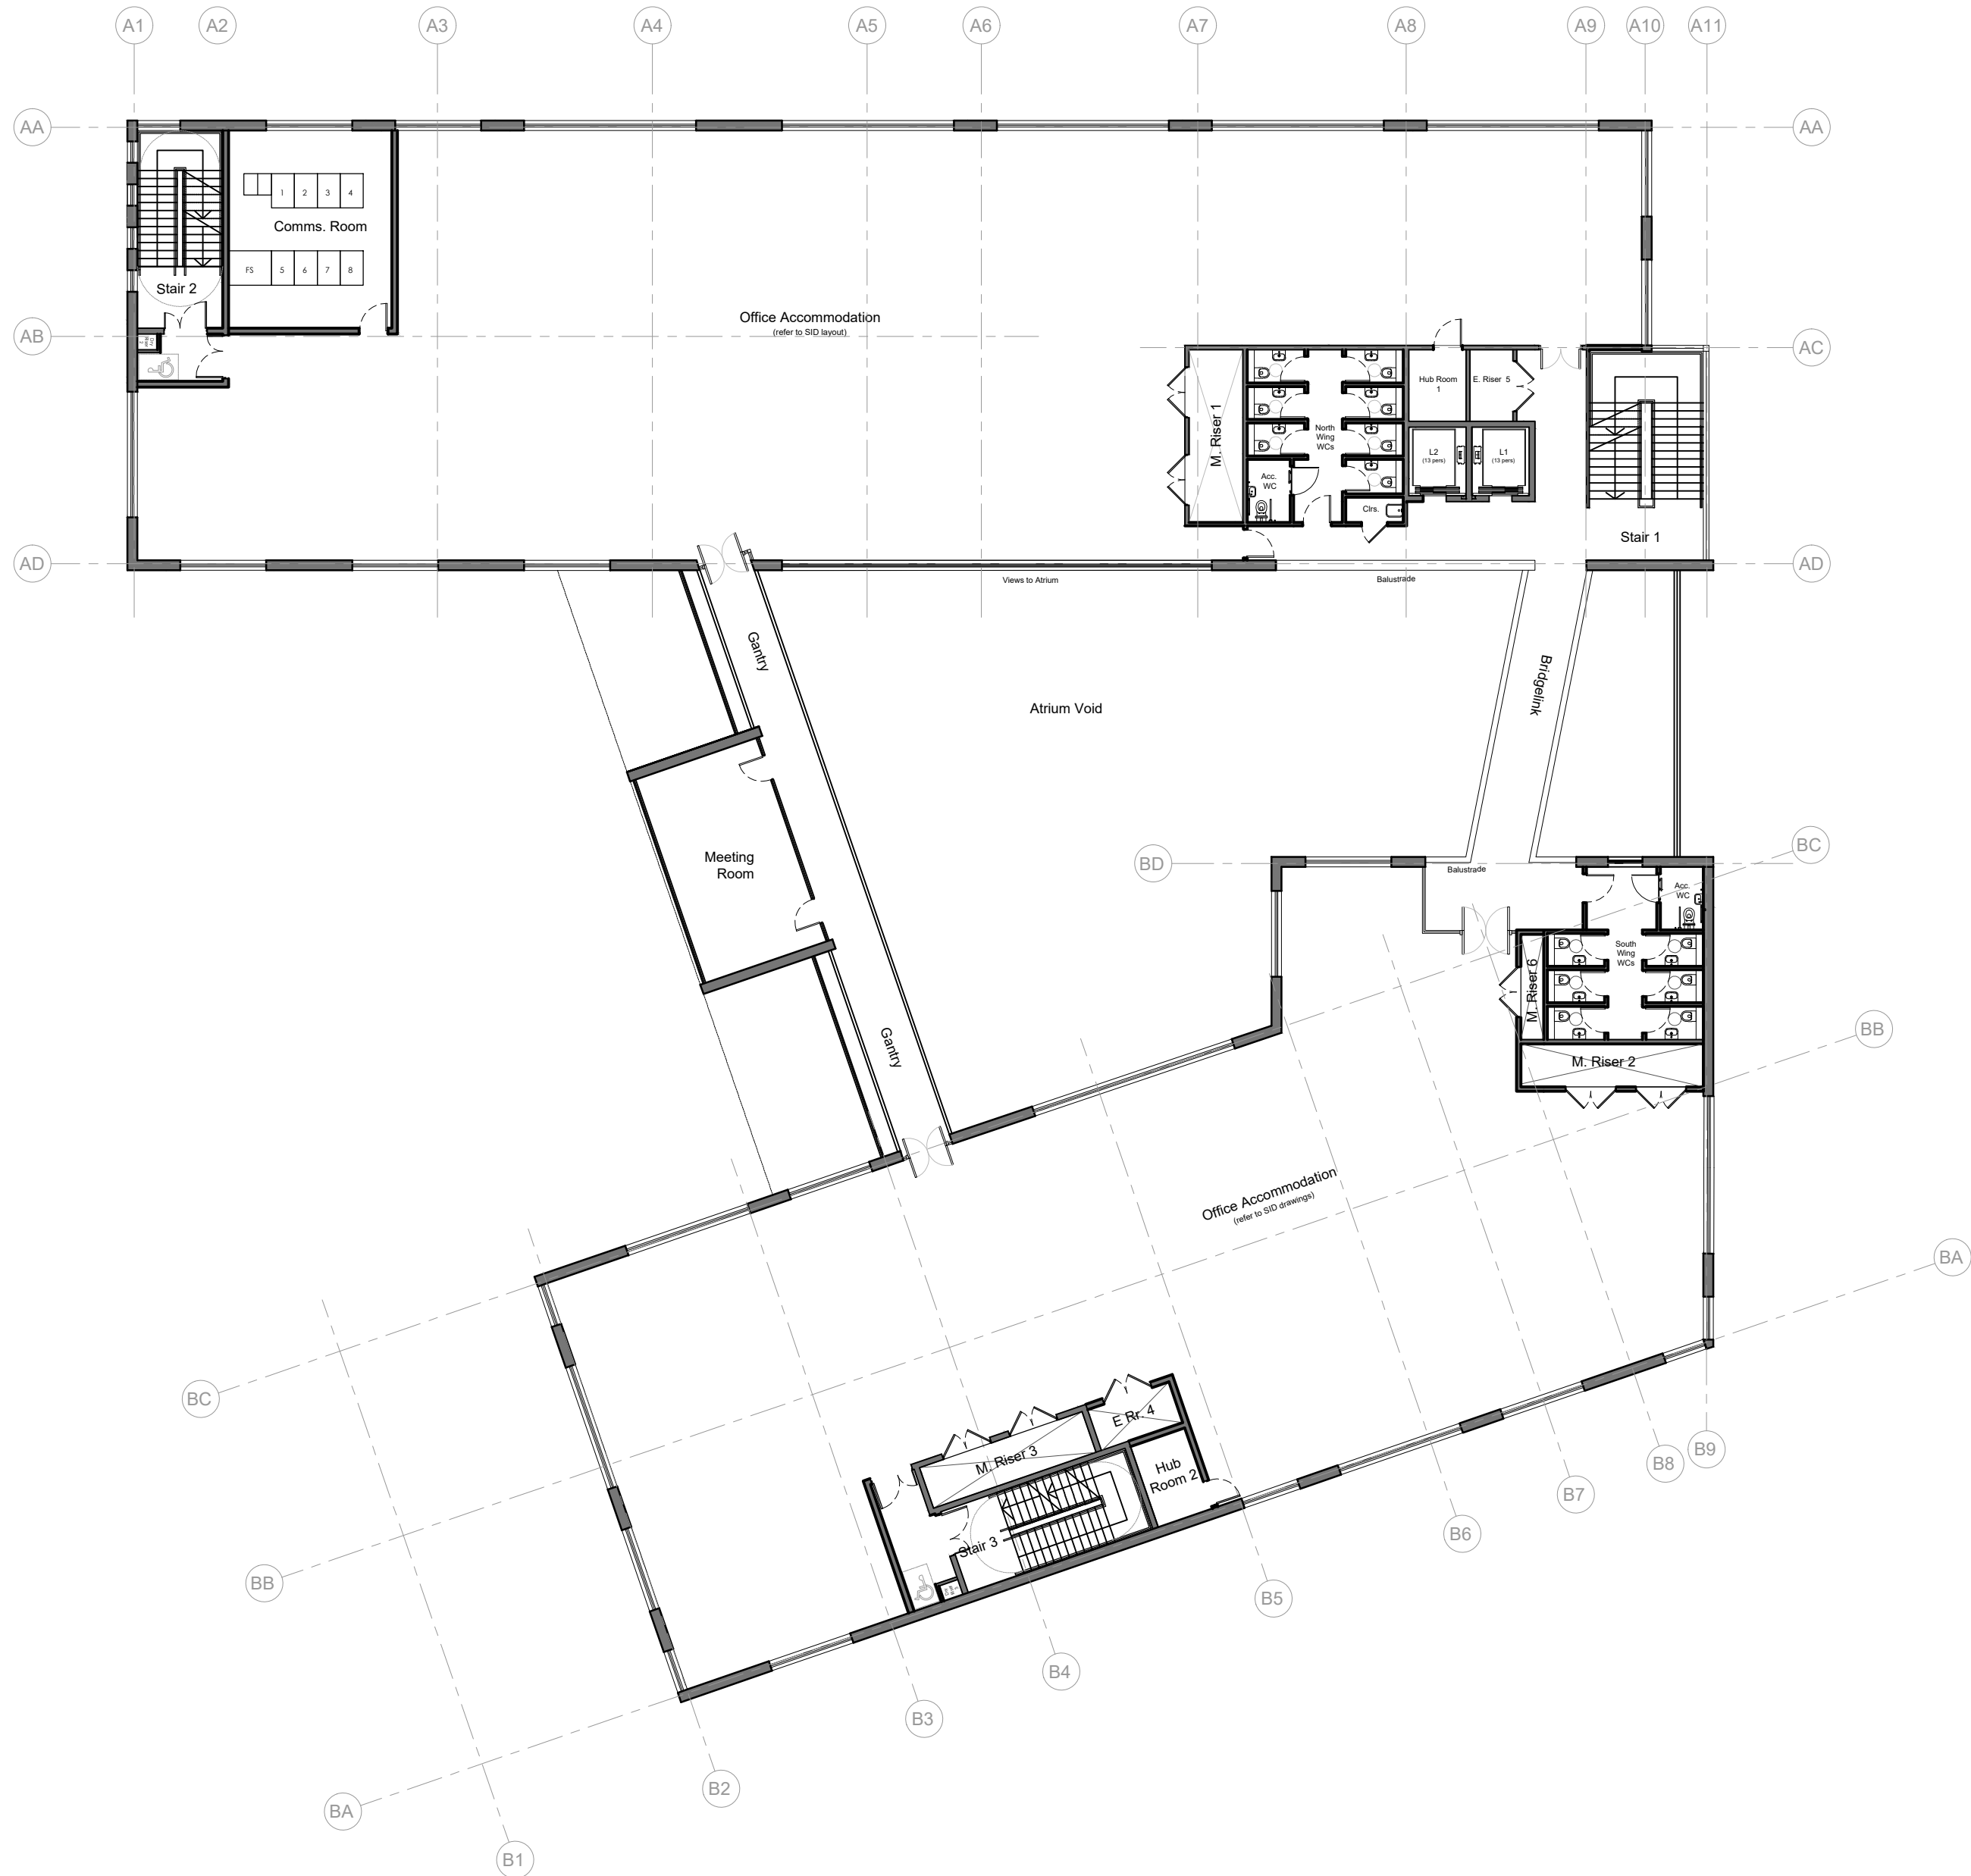

NOTES

- All dimensions and levels are to be checked on site.
- Any discrepancies are to be reported to the architect before any work commences.
- This drawing shall not be scaled to ascertain any dimensions. Work to figured dimensions only.
- This drawing shall not be reproduced without express written permission from AEW.
- Title overlay drawings and ownership boundaries are produced using all reasonable endeavors. AEW cannot be responsible for the accuracy or scale discrepancy of base plans supplied to them.
- All works are to be undertaken in accordance with Building Regulations and the latest British Standards.
- All proprietary materials and products are to be used strictly in accordance with the manufacturers recommendations.

CDM 2015

Client notified of duties: 19/01/2022
Principal Designer: David M. Eagle Ltd.
Unless noted below, all known hazards have been highlighted on the drawing:



0 2 4 6 8 10m

Scale 1:200 @ A2

**FOR ILLUSTRATIVE
PURPOSES ONLY**

P01	20/05/2022	RP	PBH
Initial Issue			
REV	Date	Drawn by: -	Checked by: -
Status	Purpose of Issue		
S2	For Illustration		
drawing stage	Stage 2		

client
JD Group

project
JD Sports Campus Hub
(Former A-Plant Site)

drawing title
Hub -
Proposed Second Floor Plan

date 15/12/2021 drawn RP
scale@A2 1:200 checked PBH

Rev
P05

Job No
11302-AEW-01-02-DR-A-0572

aew architects
0161 214 4370
www.aewarchitects.com

aew