




Natural slate roof

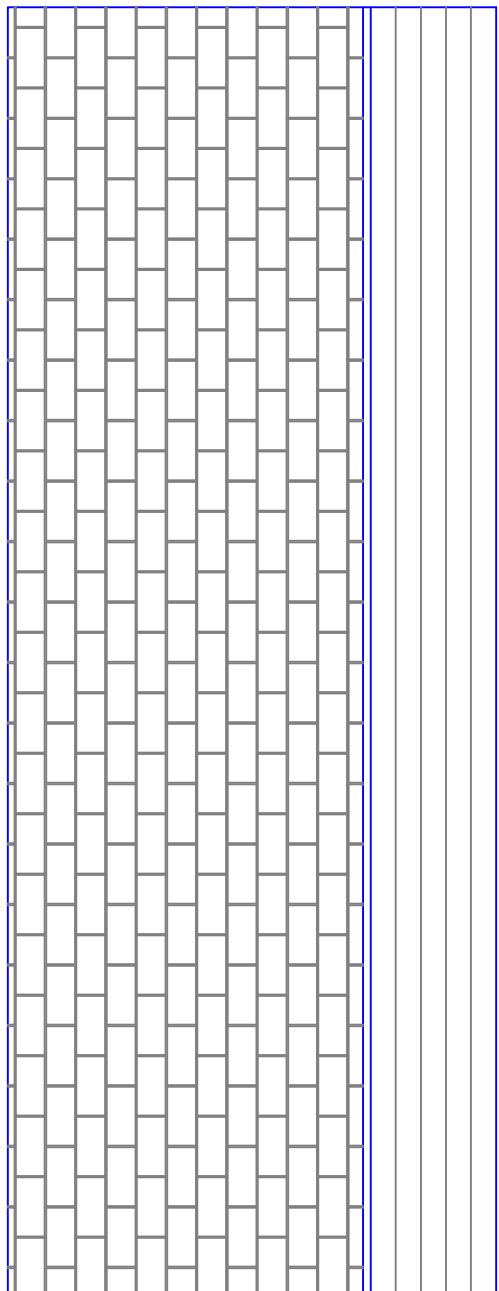


Proposed Rear (north) Elevation

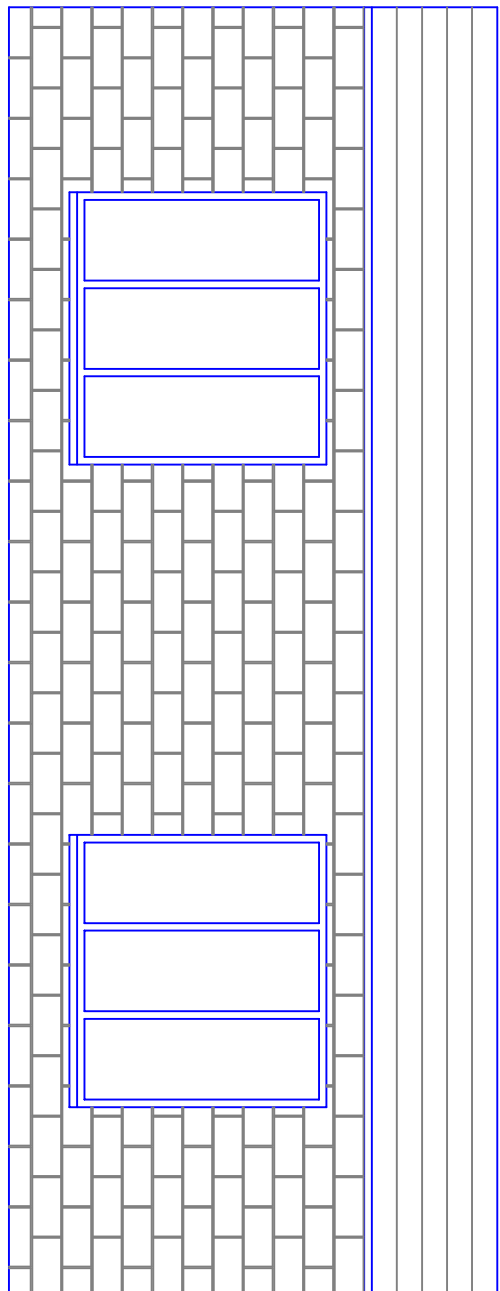

Proposed Front (south) Elevation

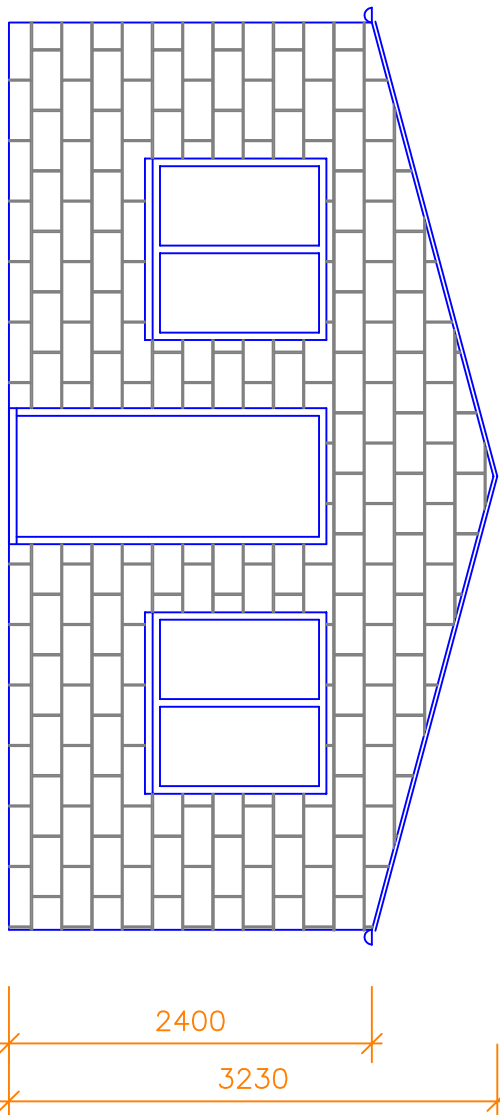


Reclaimed coursed stone

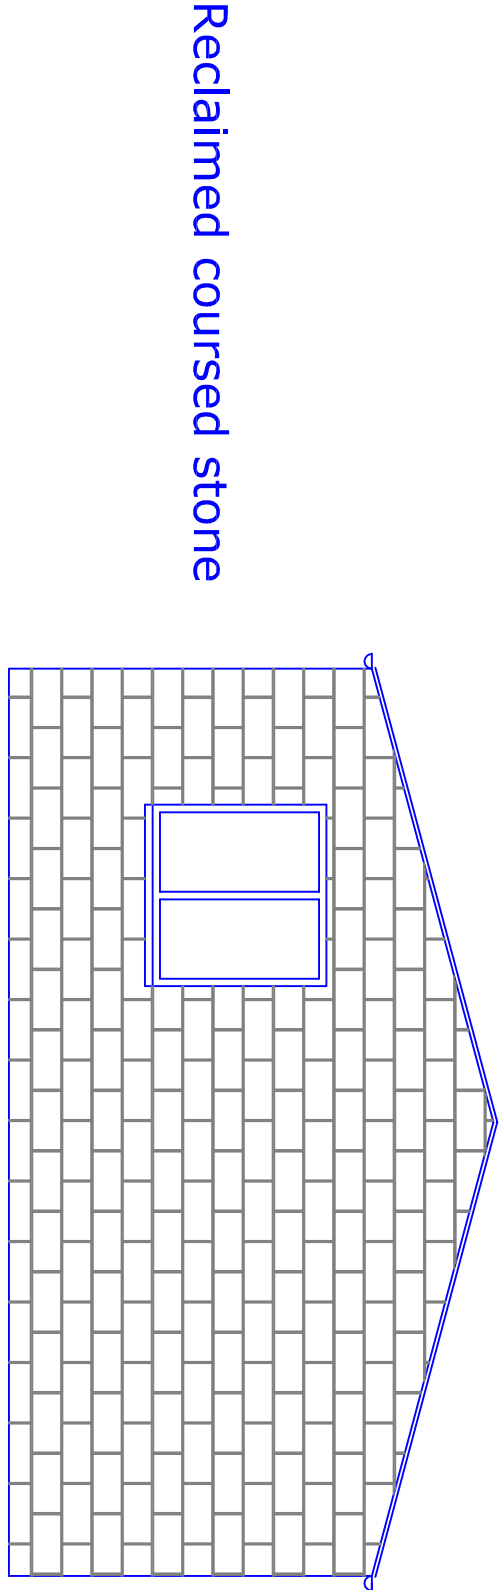


Reclaimed coursed stone


Proposed Side (west) Elevation

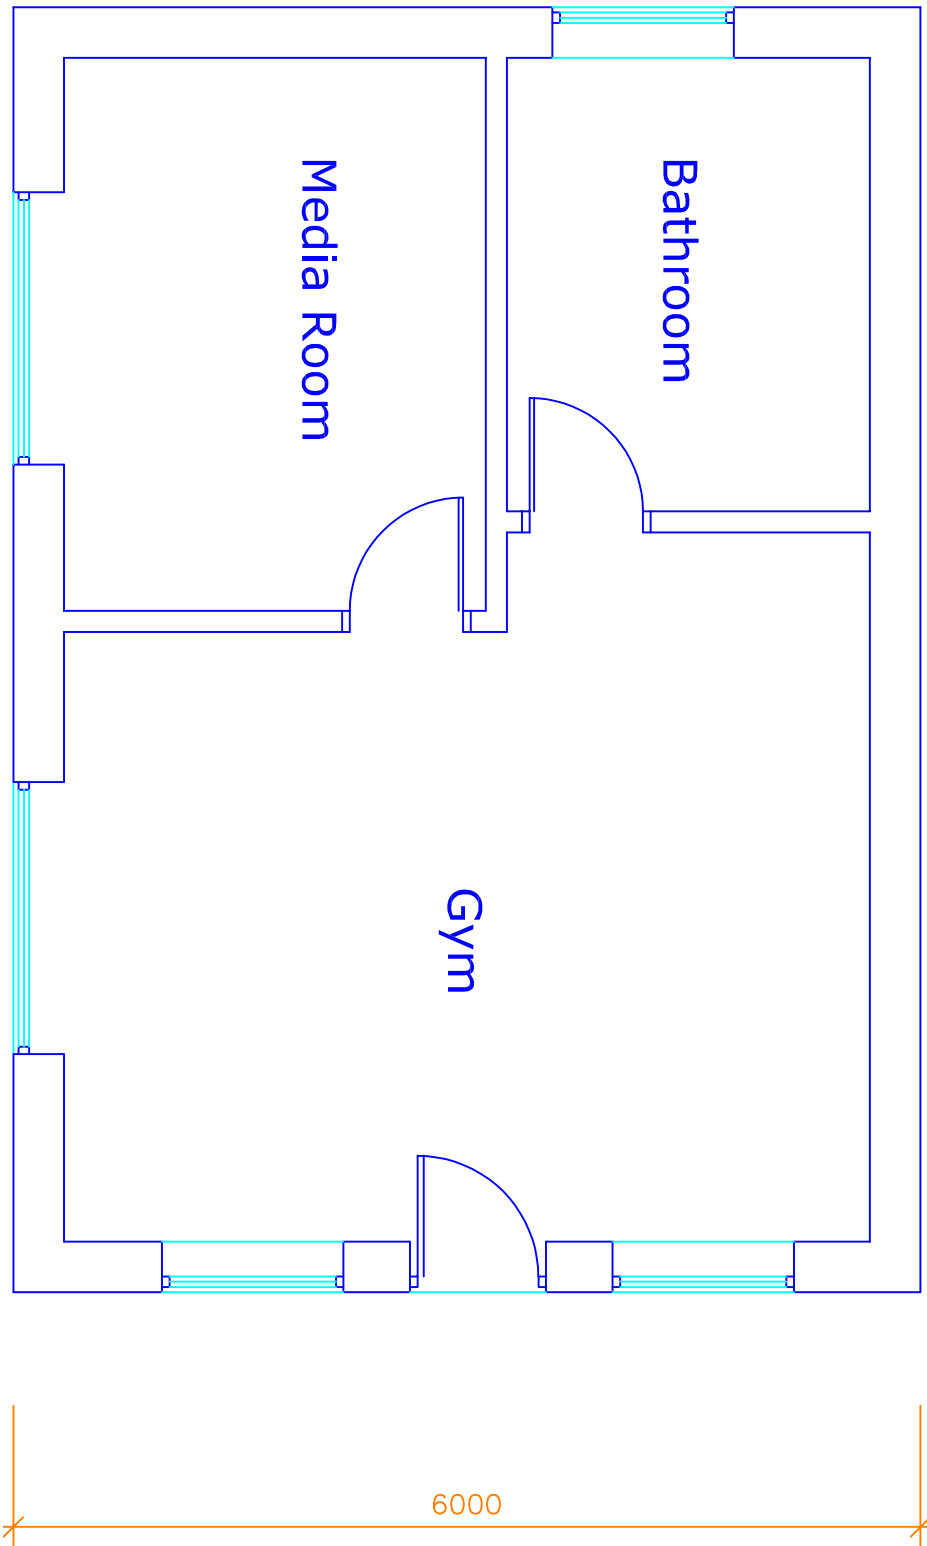

Proposed Ground Floor Plan

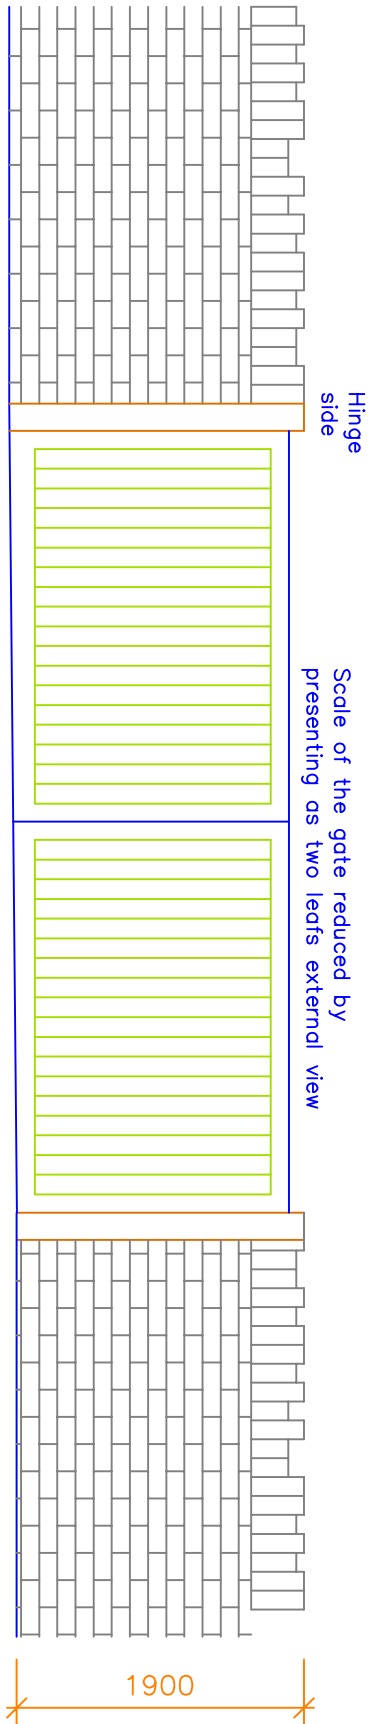

Proposed gate in opening adjacent Moorbottom Road

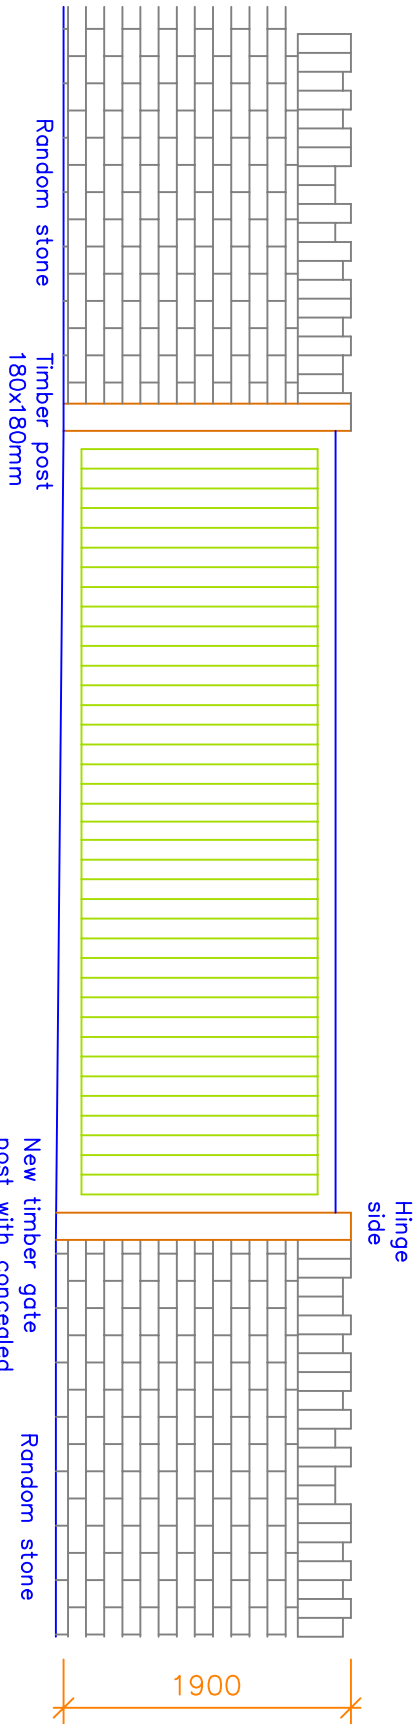

Proposed gate internal view

- C Pitched roof added/reduced windows 29.01.2025
B Fascia removed/parapet added 22.01.2025
A Gate adj Moorbottom Road added 19.11.2024

0 1 2 3 m

This drawing and design concept is the property of PPV design. It should not be reproduced without written permission

2 Helmshore Road, Holcombe Village
Bury BL8 4NS
Ramsbottom, Lancashire BL8 4PA

Gary Dearden (UK hours) DpArch R3A
gdm@ppv-design.co.uk www.ppv-design.co.uk
T: 0706 822751 M: 07712 669482

Meadow Hey's
Moorbottom Road
Bury BL8 4NS

scale 1:50 at A1
October 2024

PK2-05C

Proposed Annex
Gym and Media Room

PPV design Ltd