



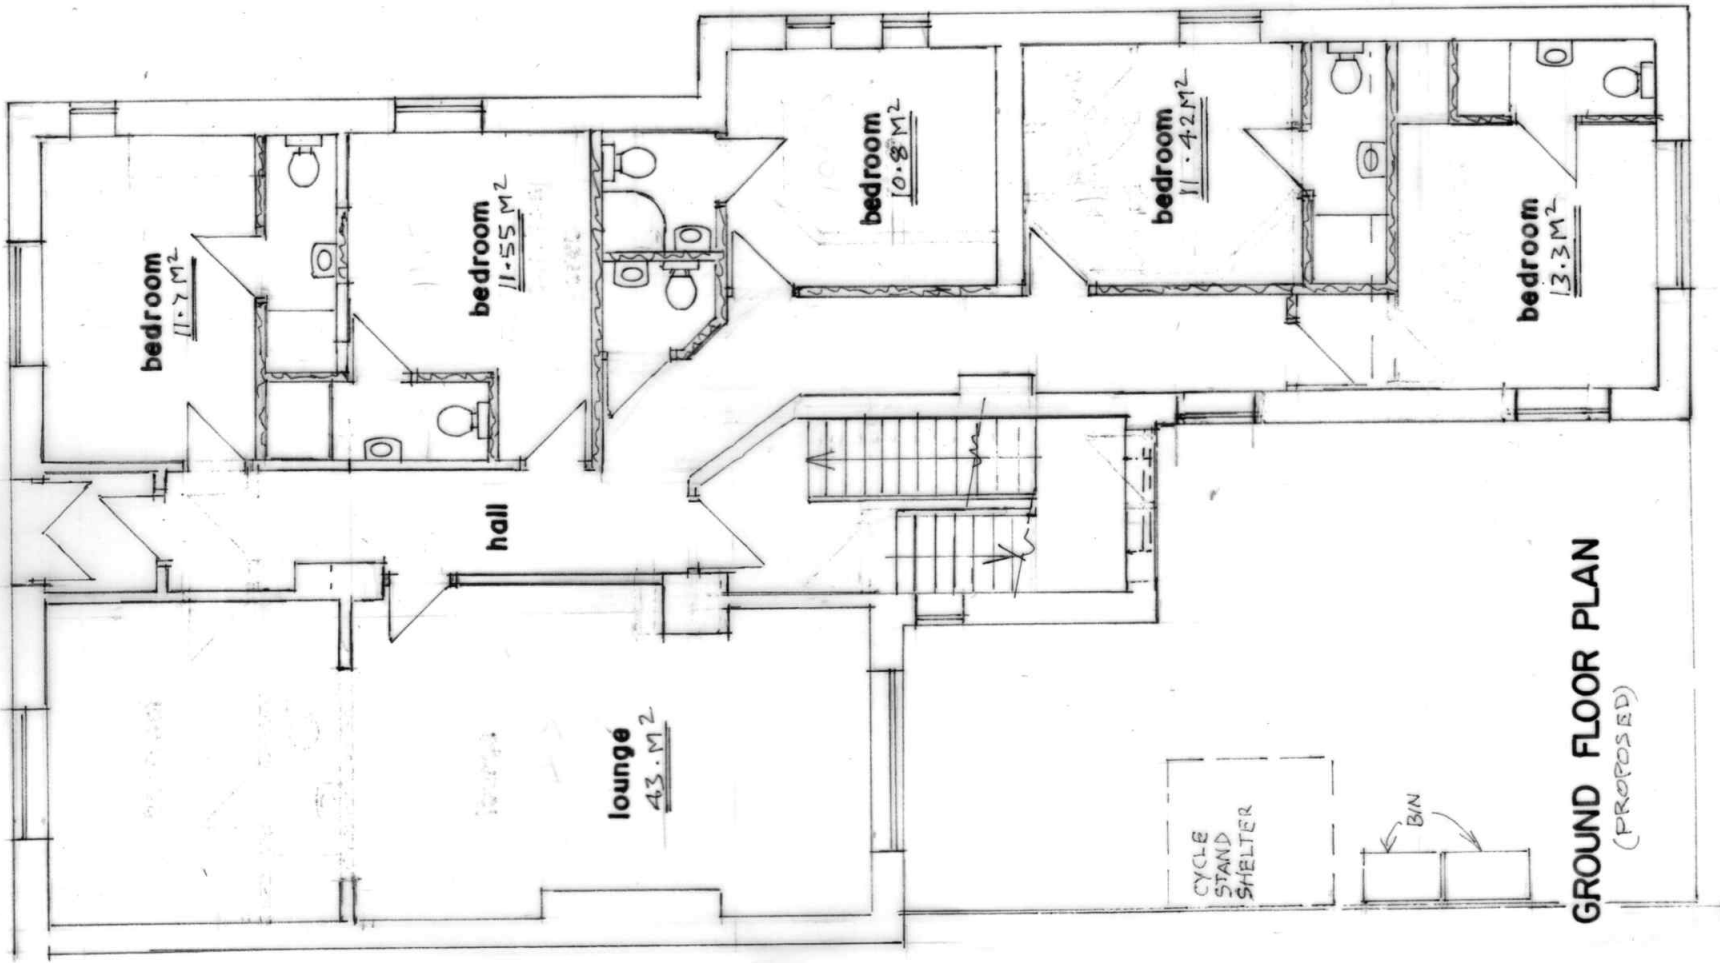

FIRST FLOOR PLAN (PROPOSED)

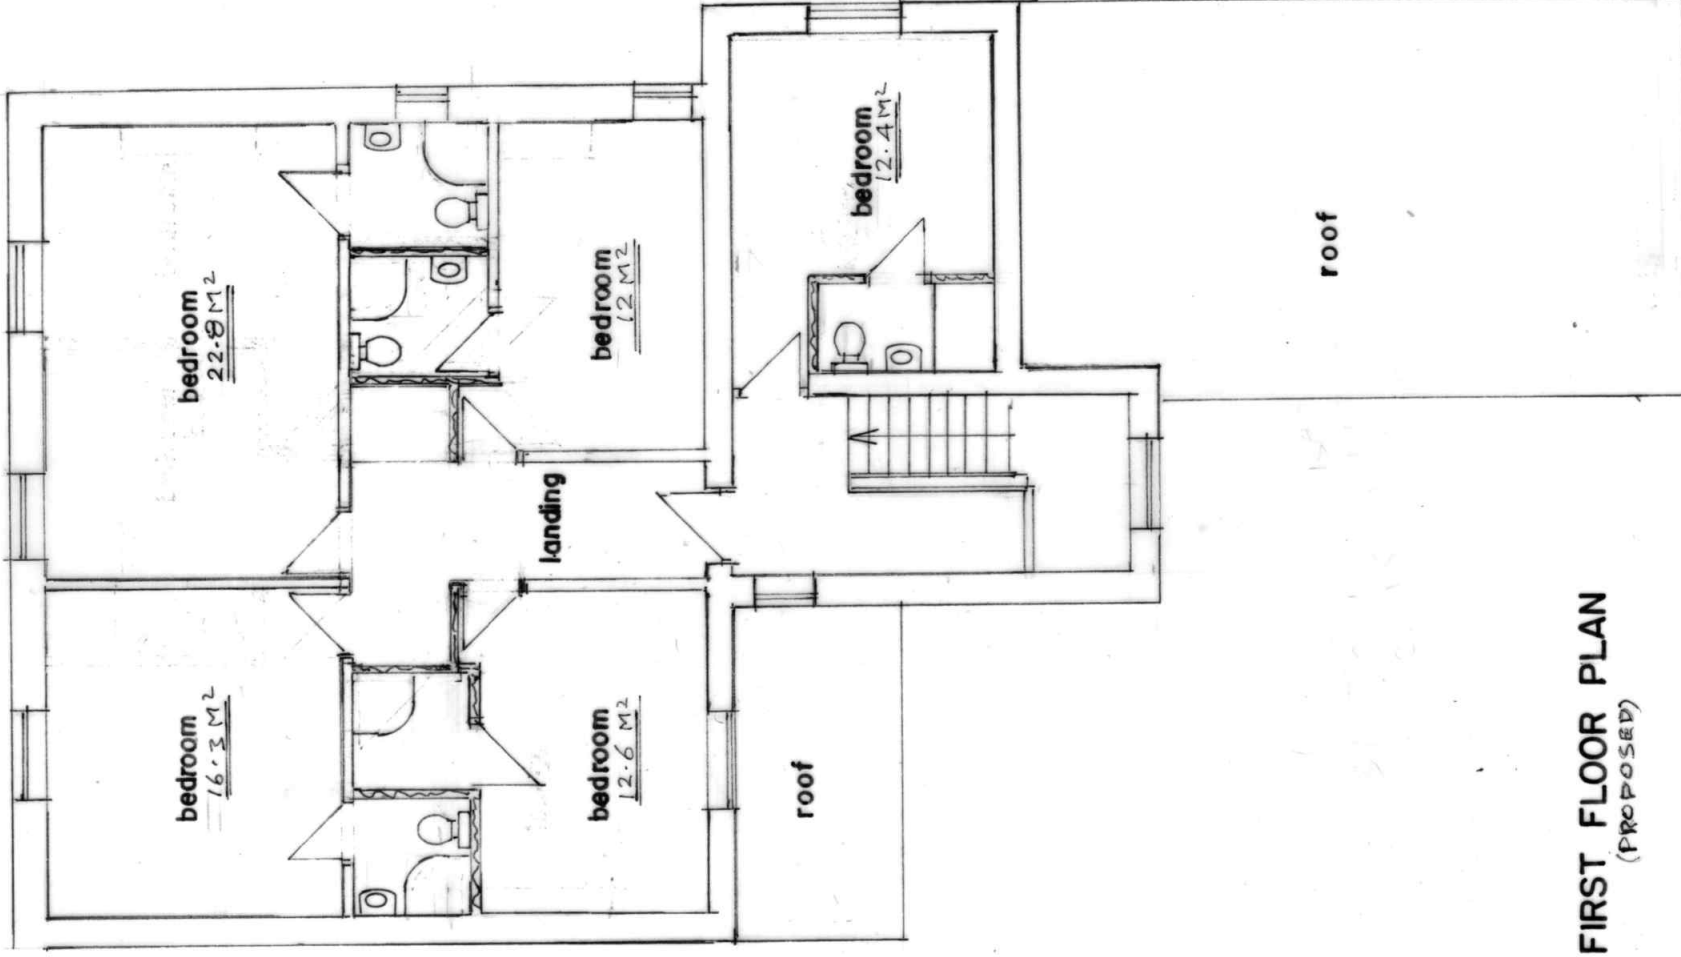

SITE PLAN (PROPOSED)
SCALE 1:500



BUILDING DESIGN SERVICES

M. FAROOQ
418 Bury Road Rochdale OL11 5EU.

Tel: 01706 712231 Mob: 07967605763

PROPOSED CHANGE OF USE FROM PUBLIC HOUSE
INTO HMO AT RAILWAY HOTEL 427 AINSWORTH
ROAD RADCLIFFE M26 4HN

For: Mr AJMAL DAR
Plan

Scale 1:100

2189/5