




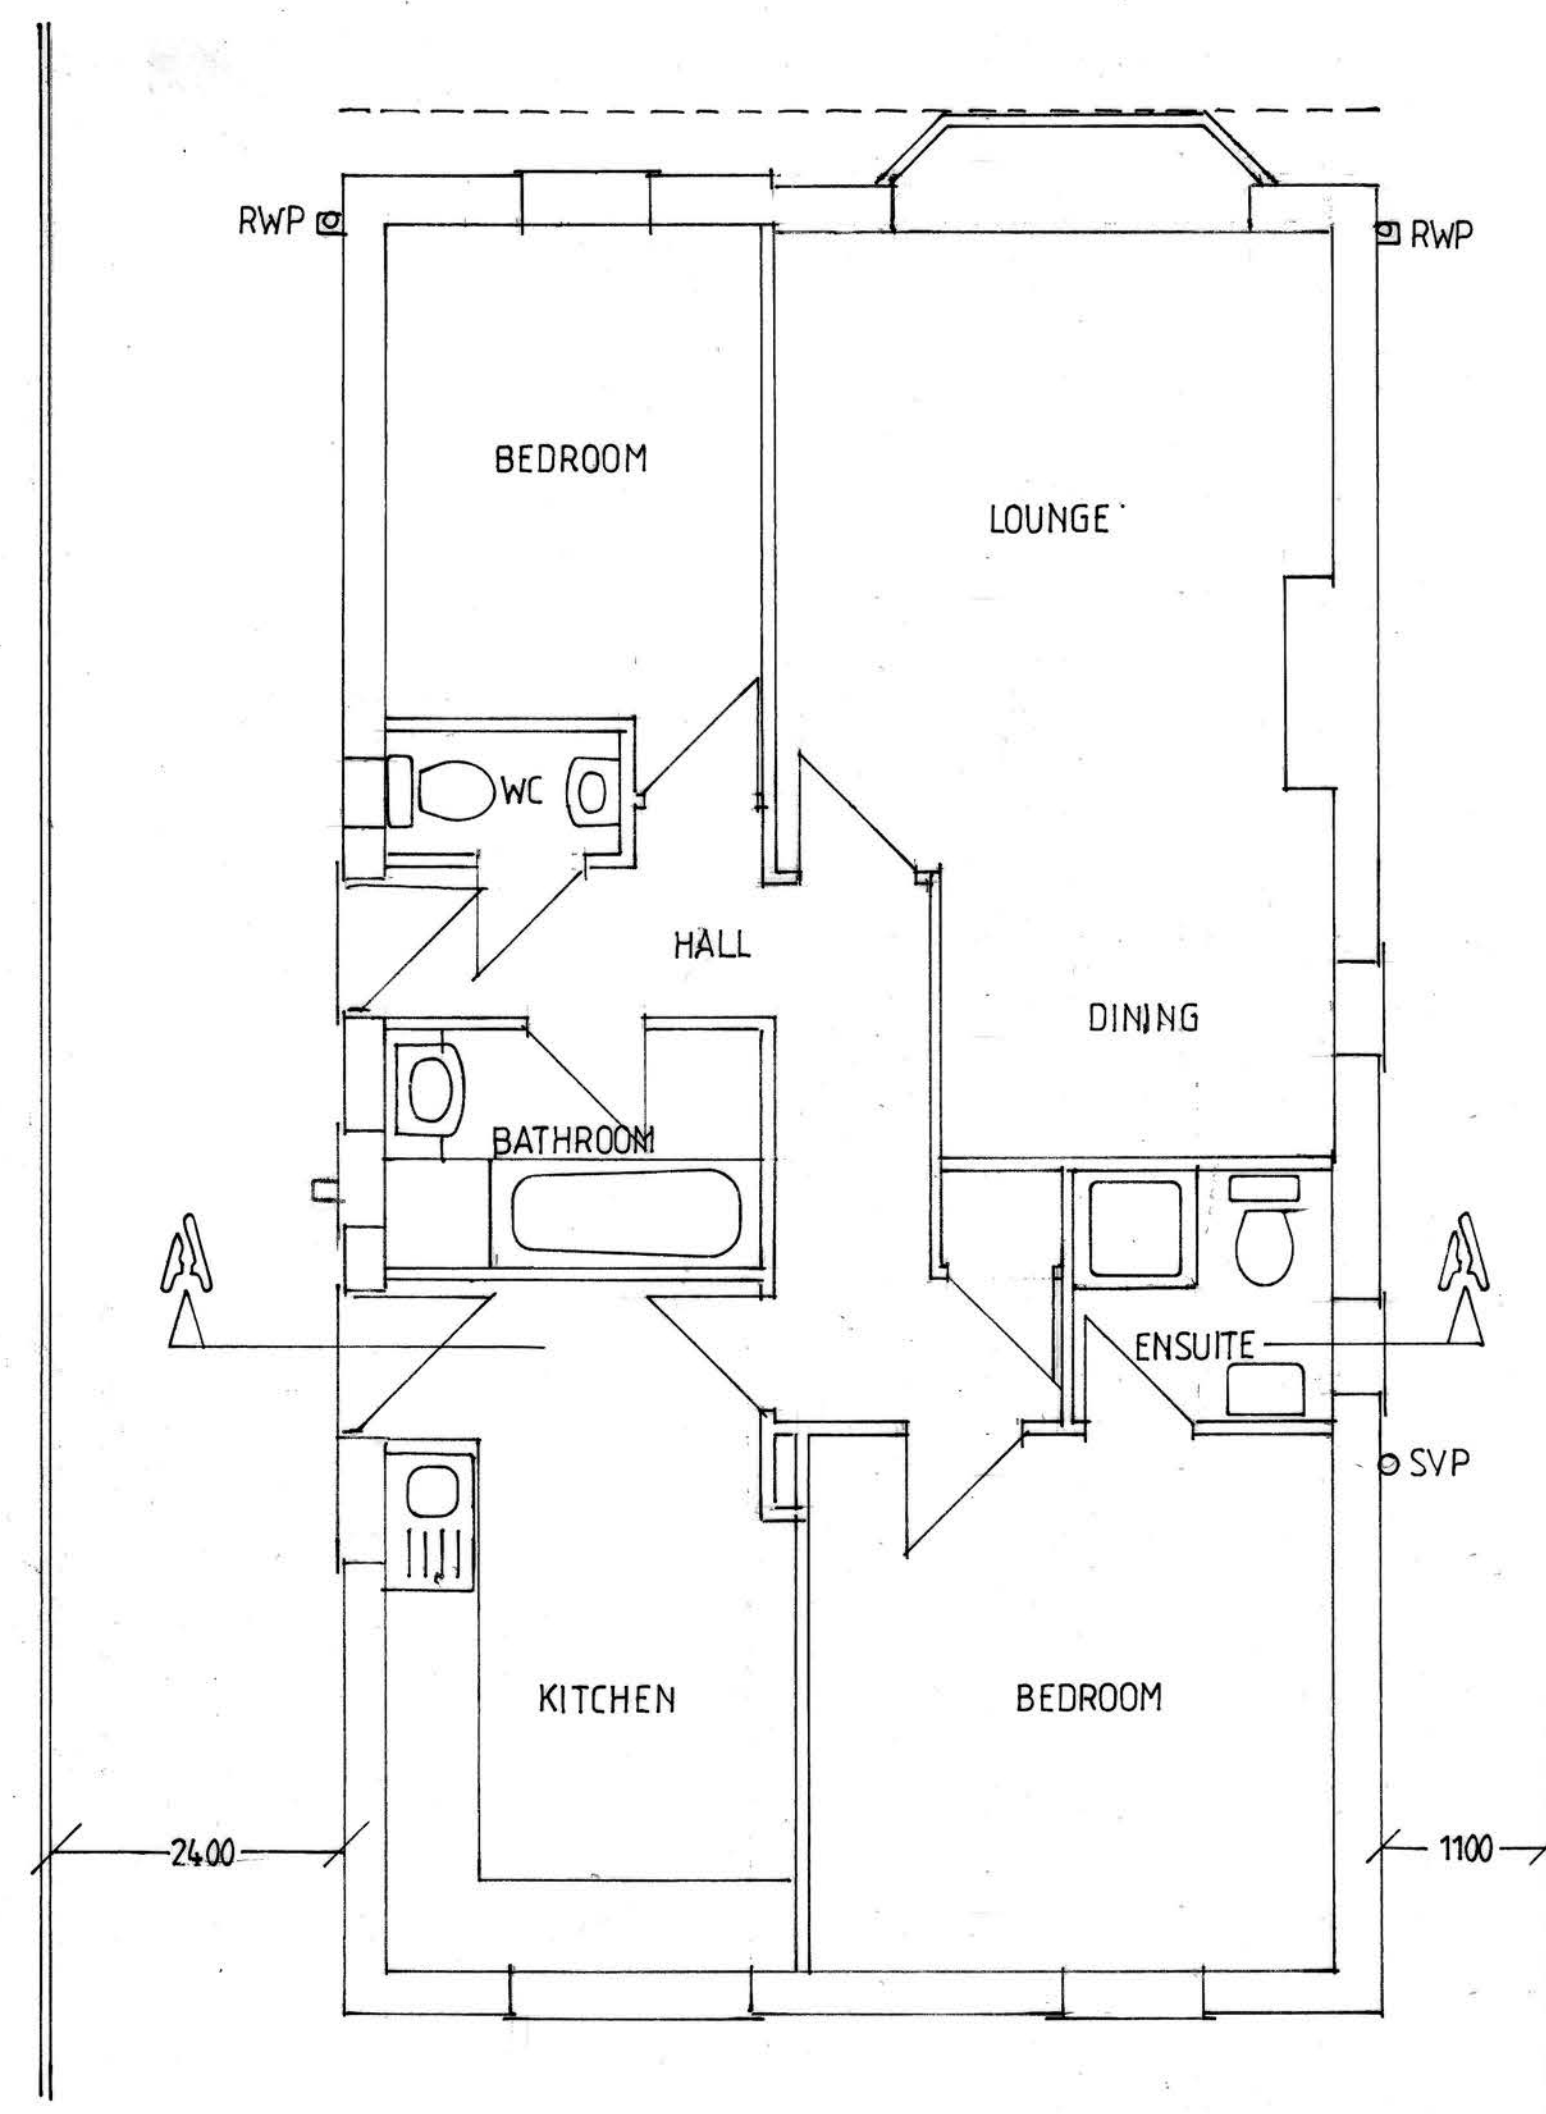


GROUND FLOOR PLAN

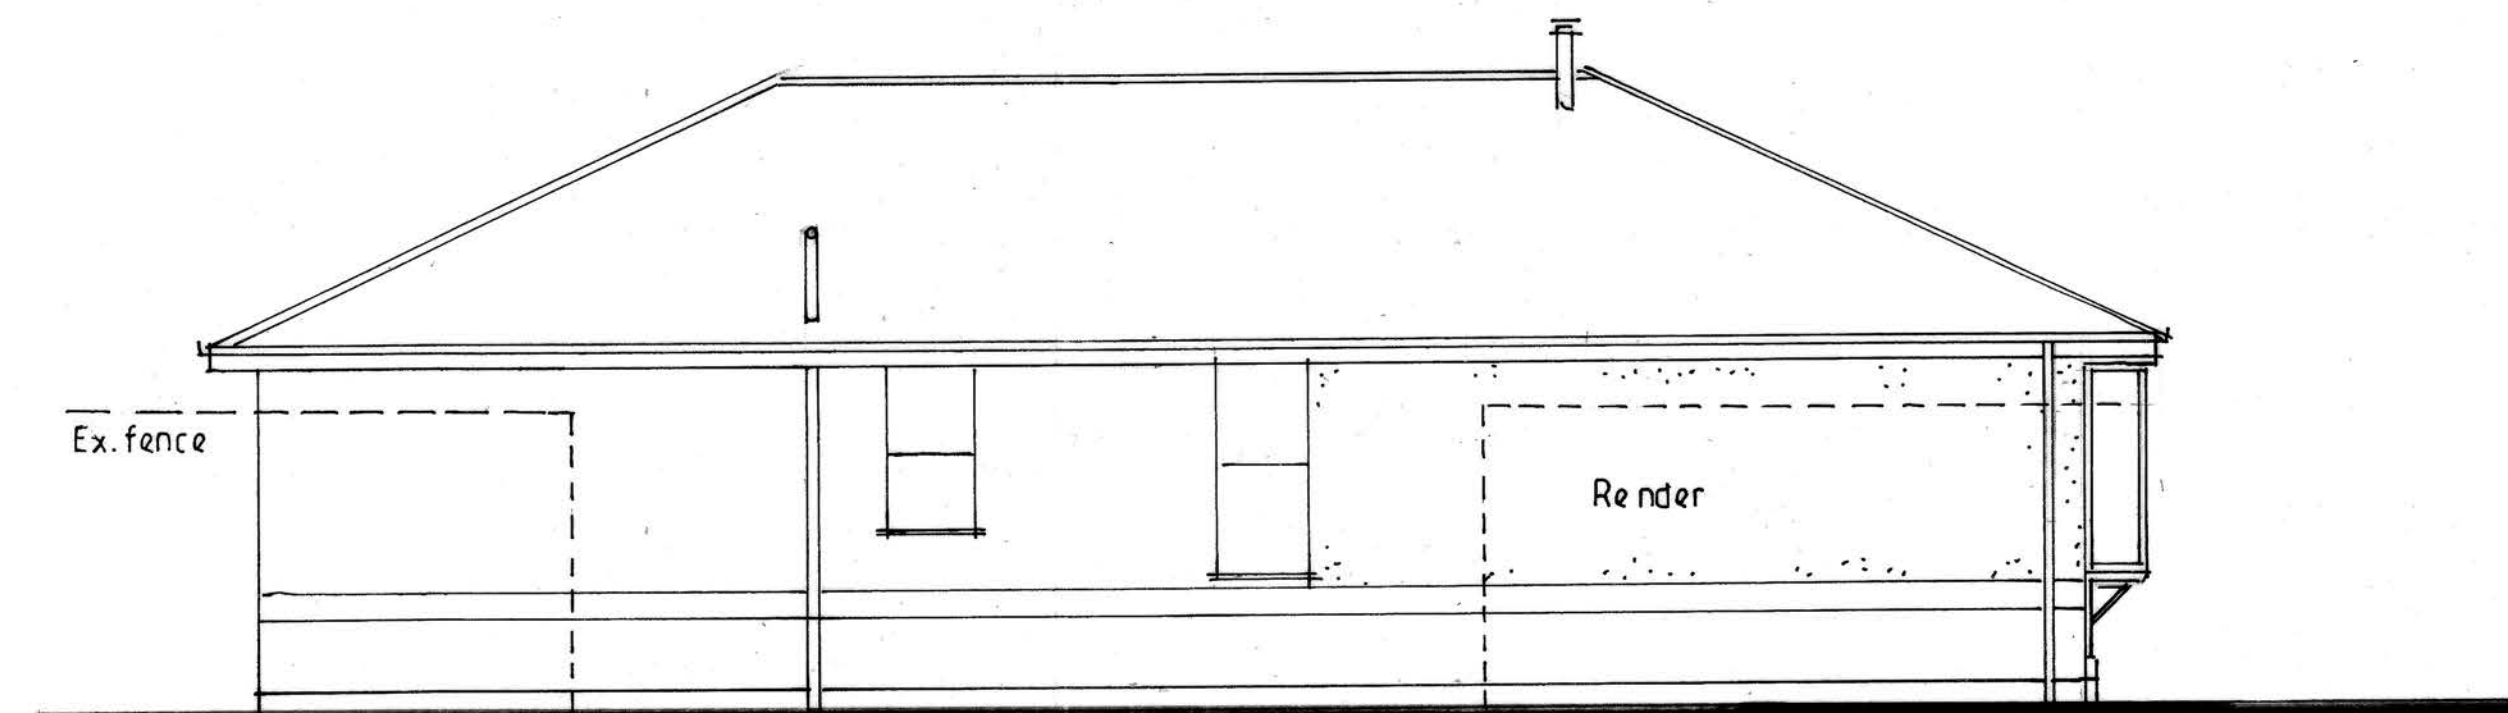

SIDE ELEVATION

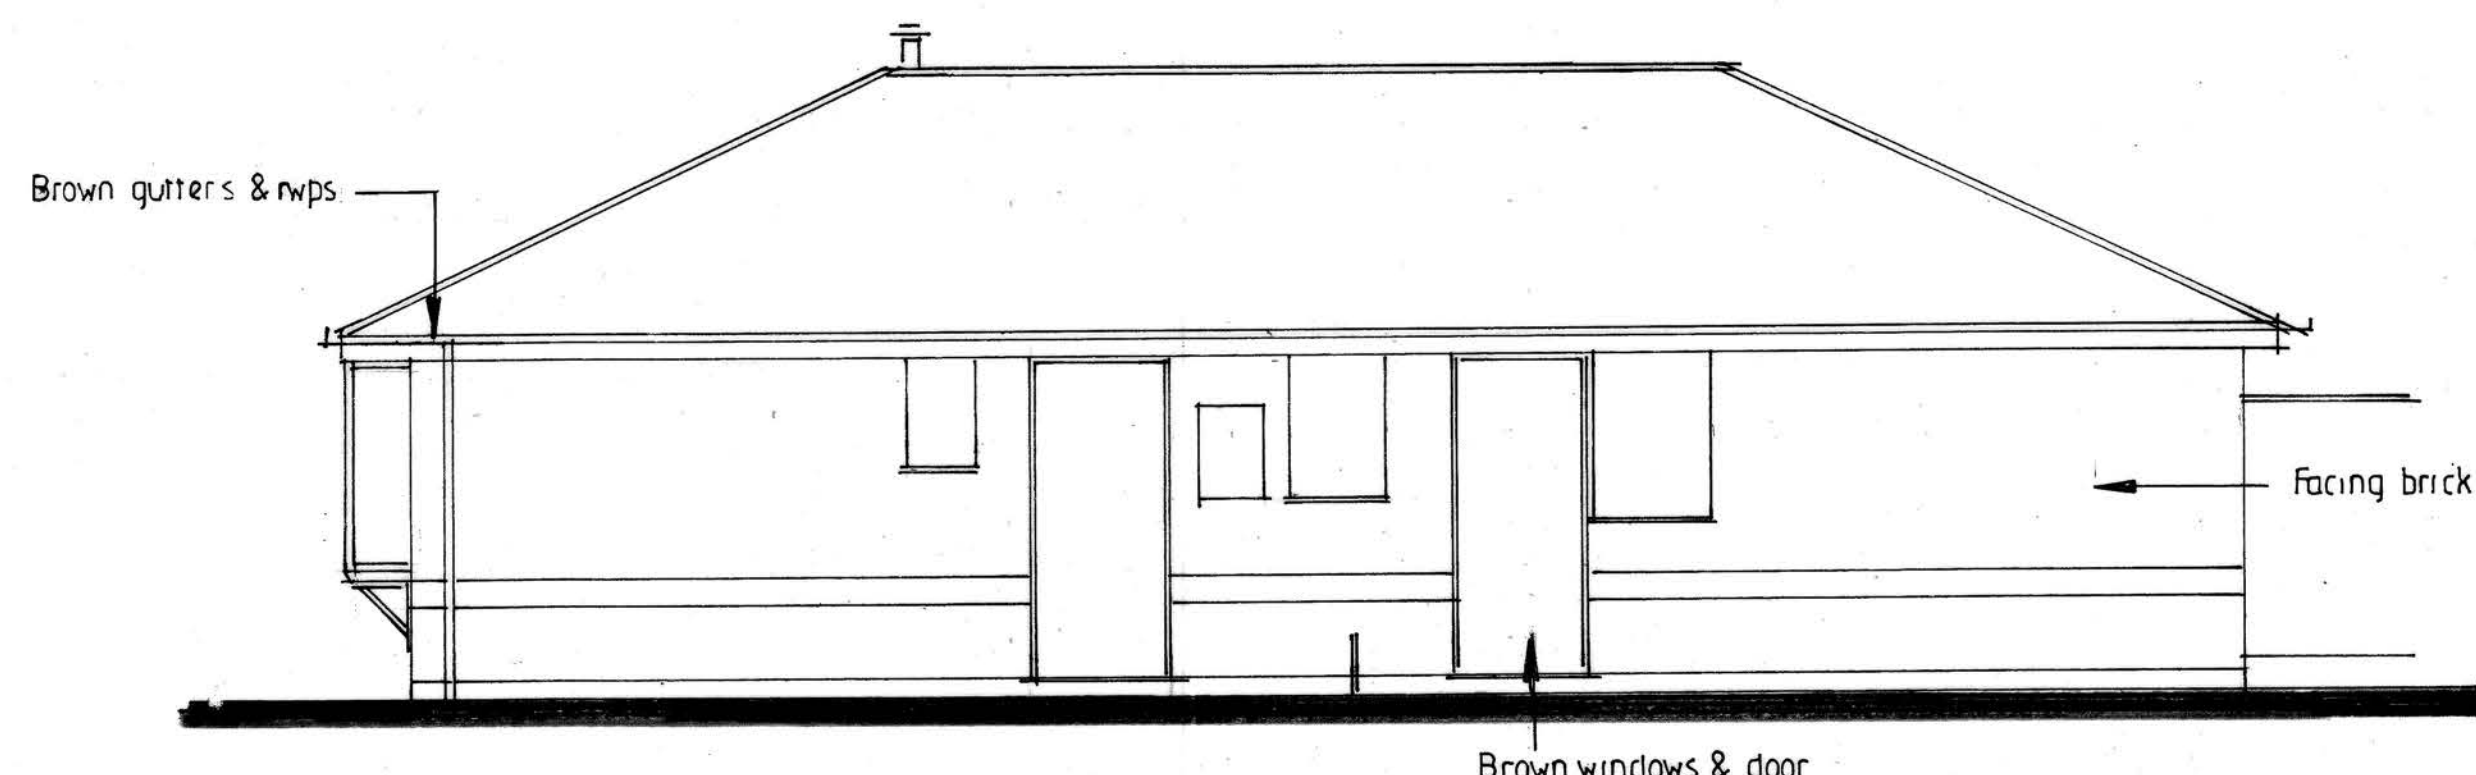

SIDE ELEVATION

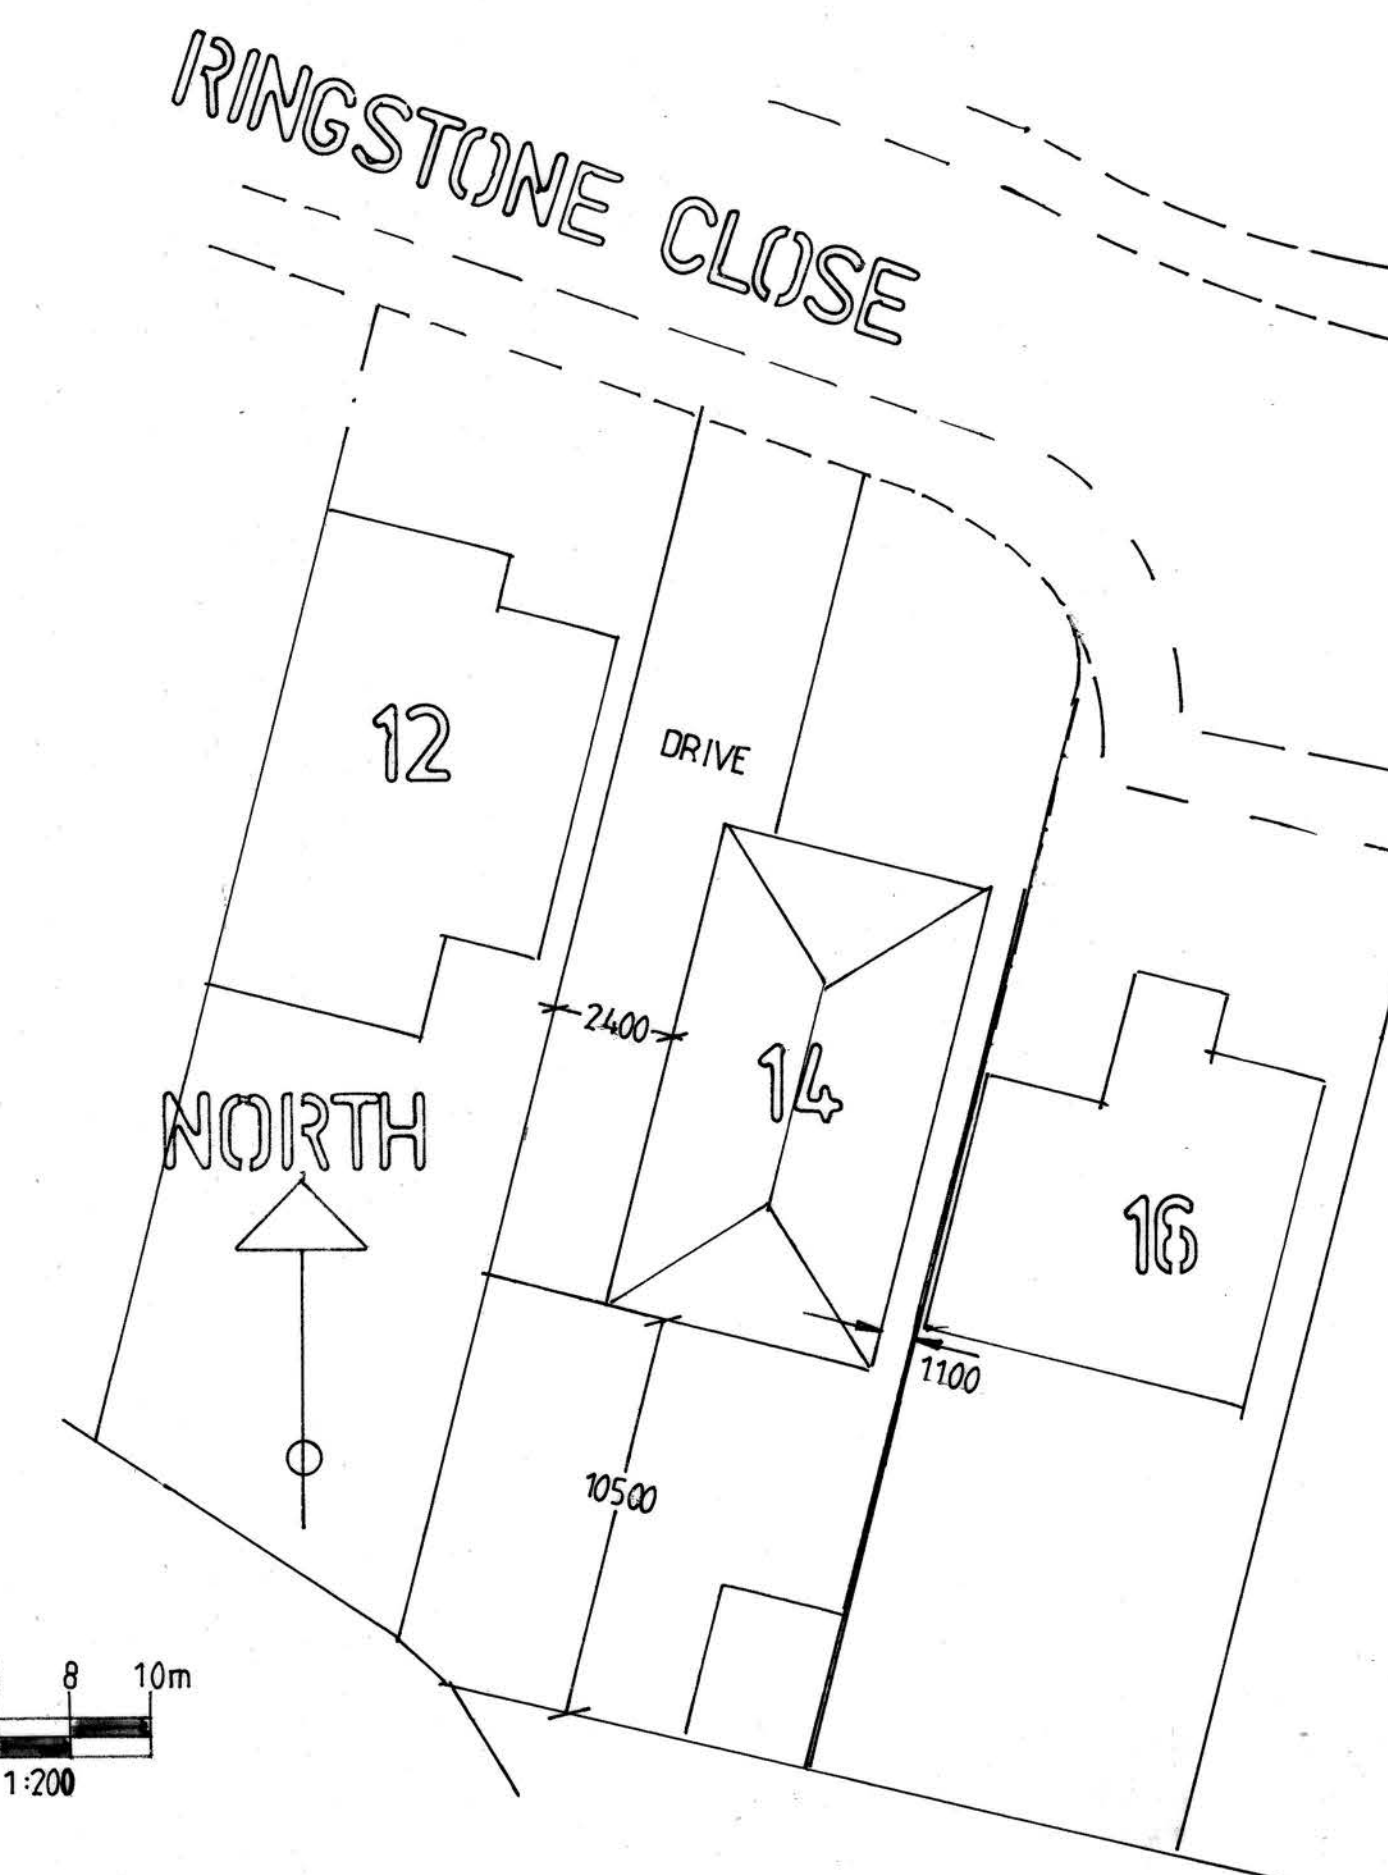


SITE PLAN 1:200




EXISTING FLOOR PLAN, ELEVATIONS AND SECTION


REAR ELEVATION

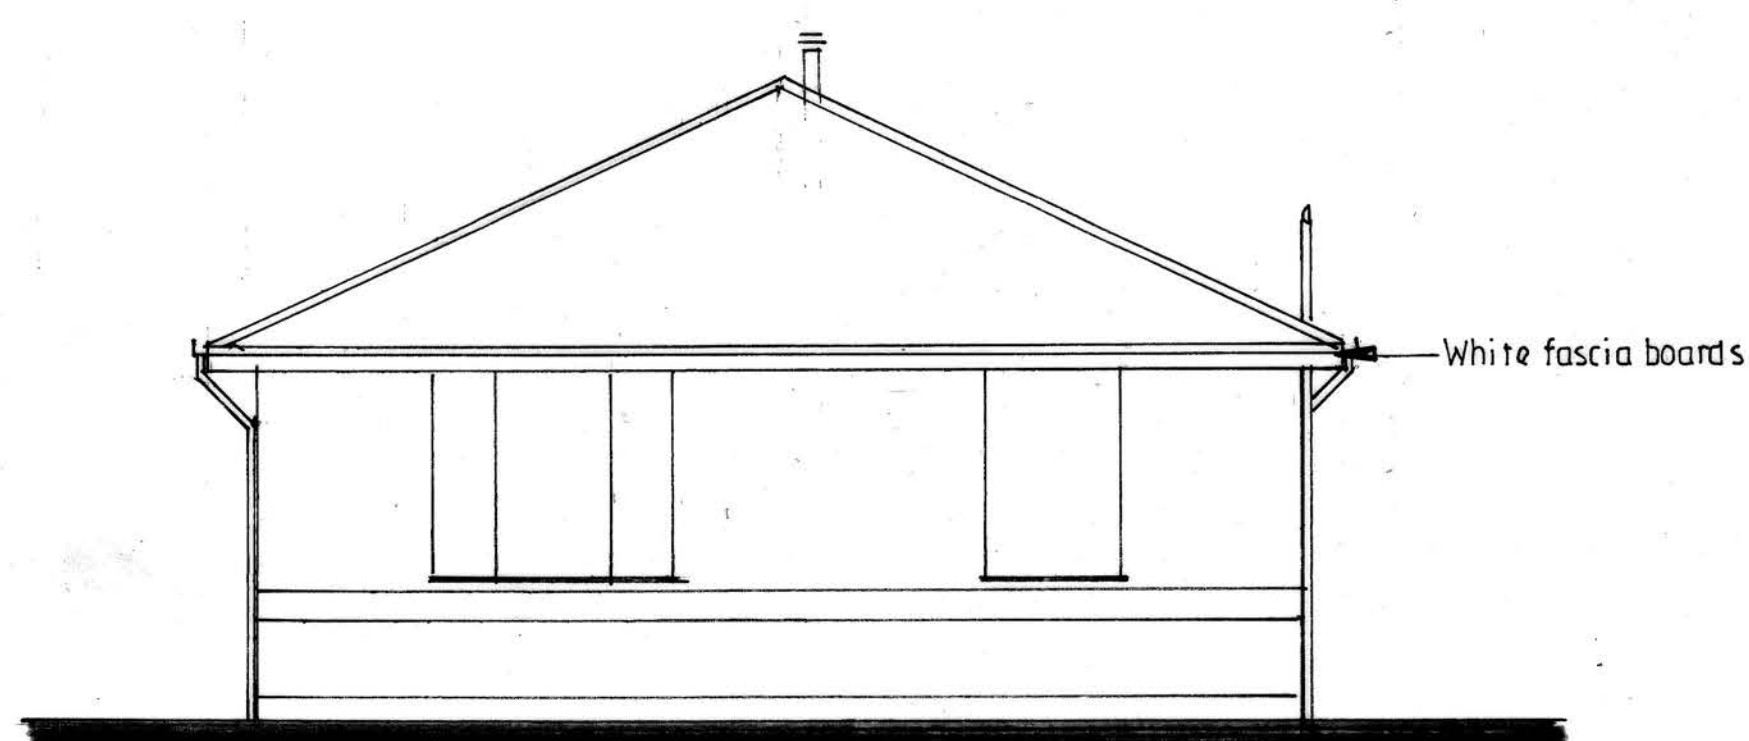

SECTION A-A

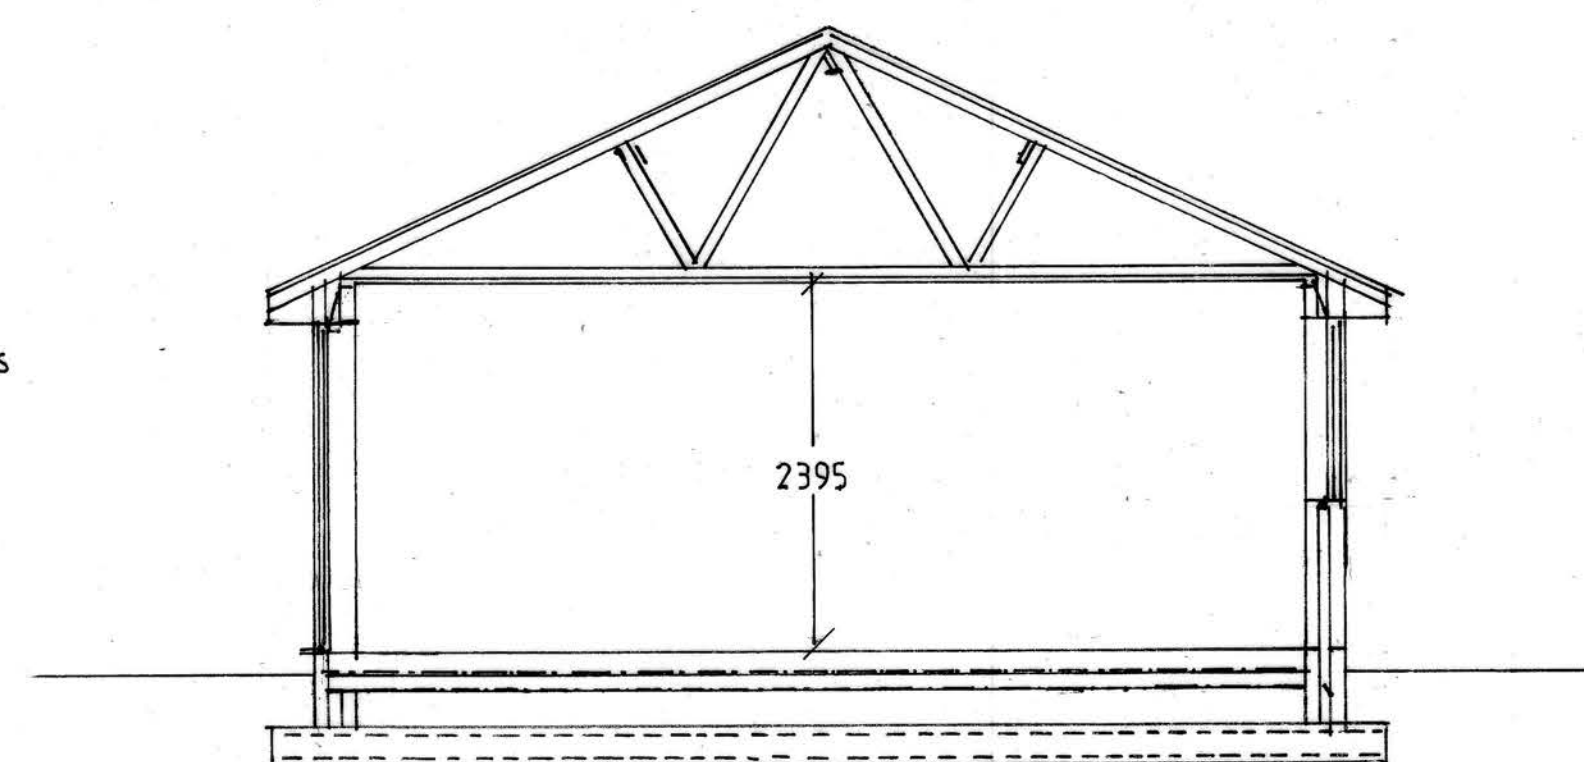


ROOF PLAN 1:100

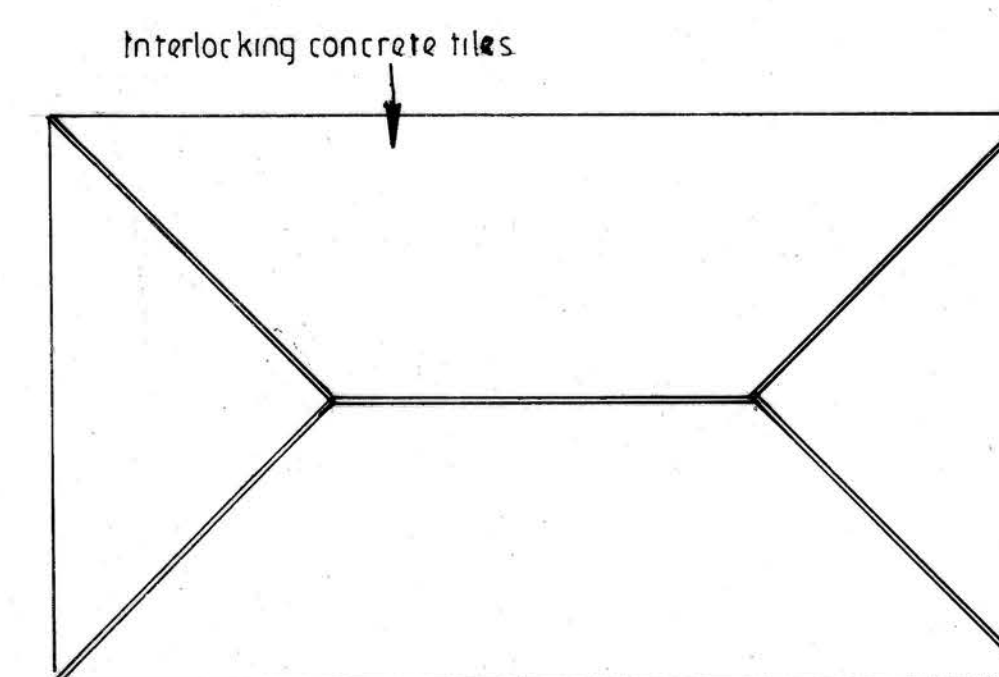

PROPOSED SINGLE
STOREY EXTENSION
TO REAR

FOR MR DAVE MCGUINNESS
AT 14 RINGSTONE CLOSE
PRESTWICH
M25 9PZ

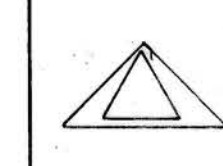 **ADRIAN HUGHES**
ARCHITECTURAL SERVICES

SCALE 1:50 1:100
DATE JAN. 2022

DRAWING NO.
1/43/2022