



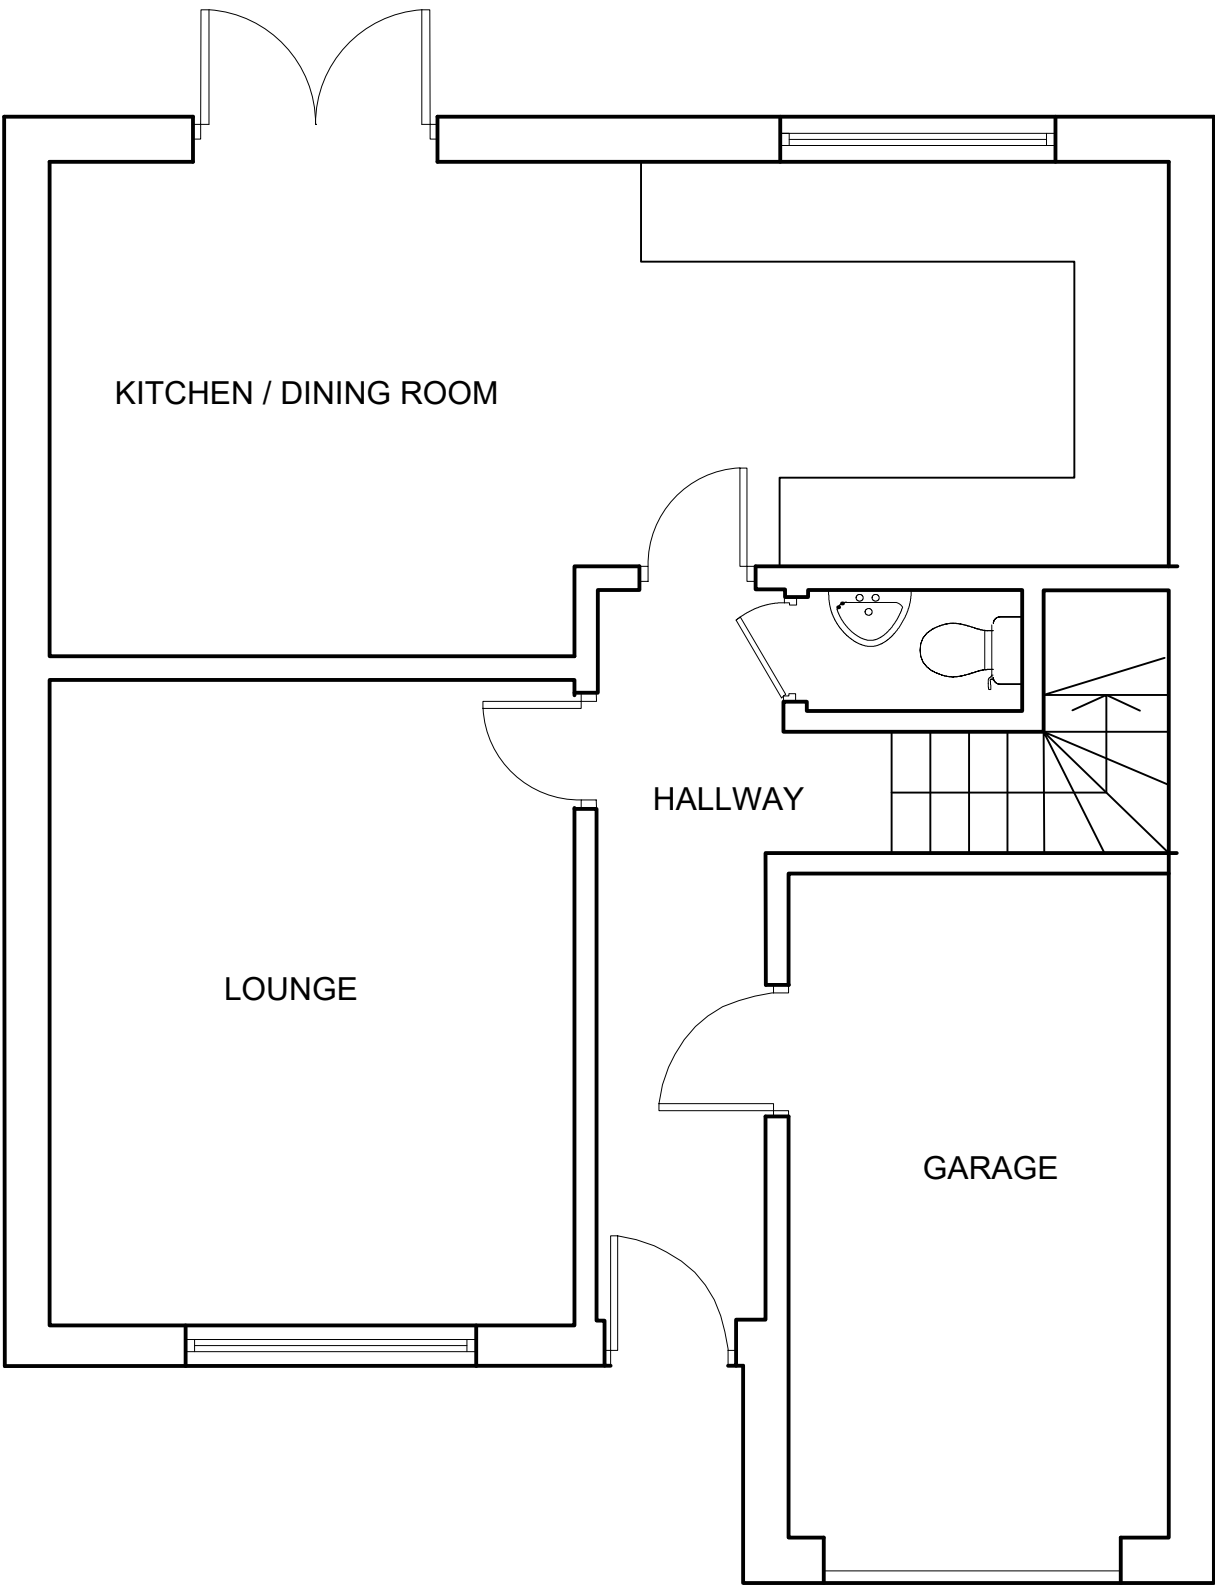

GROUND FLOOR PLAN


Scale 1:50

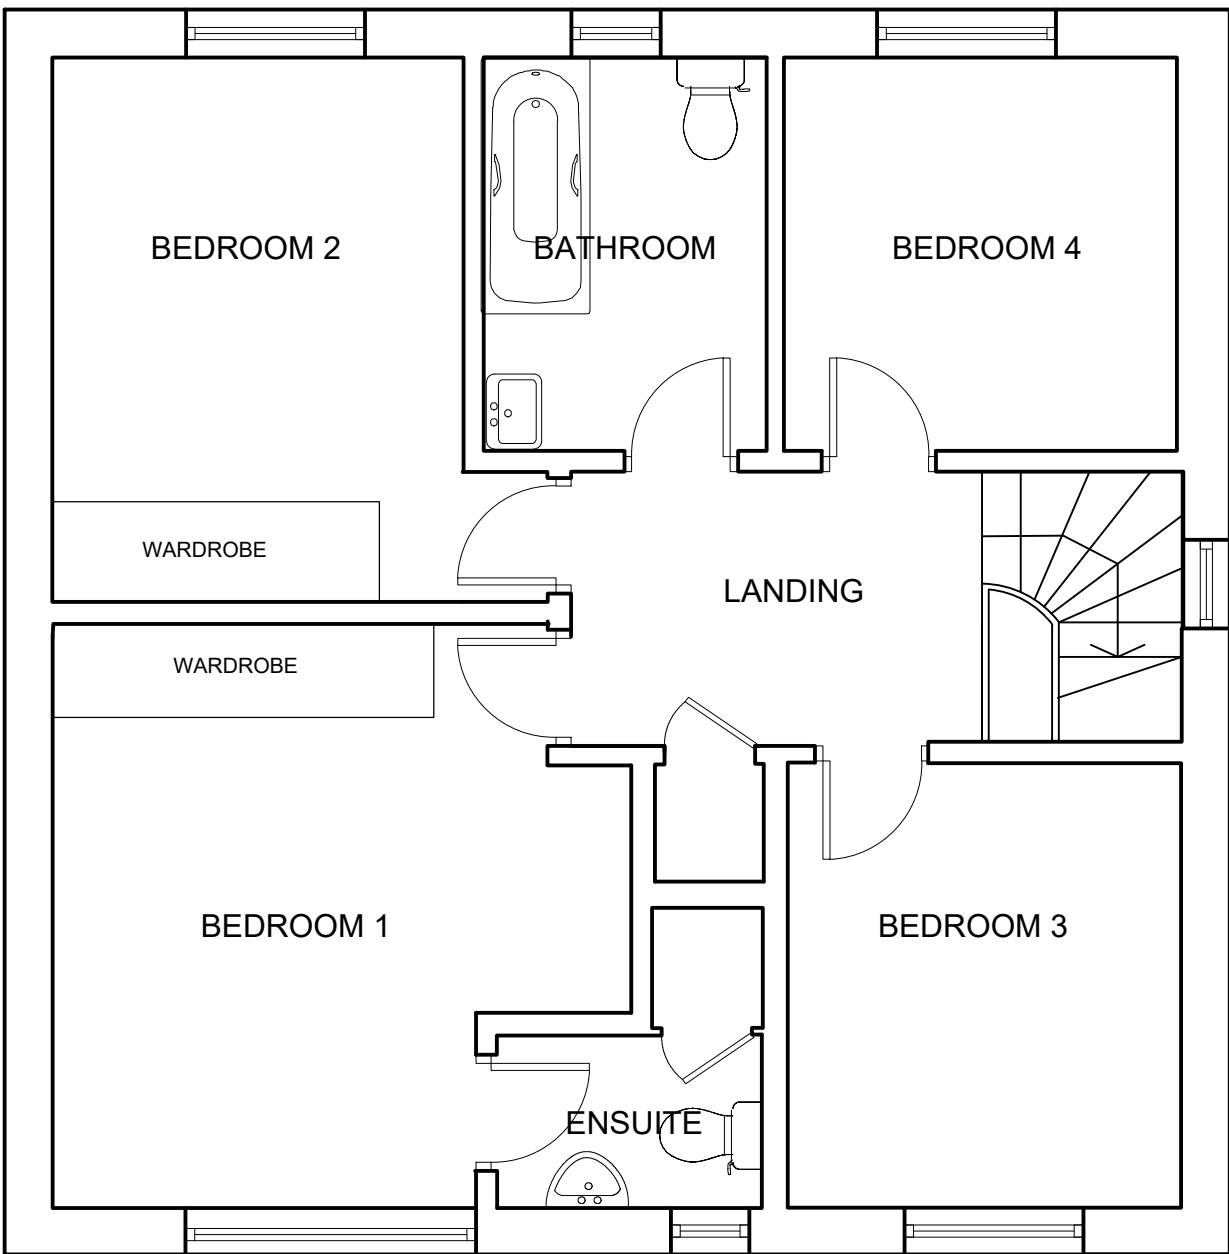

FIRST FLOOR PLAN

Scale 1:50

All levels and dimensions must be checked on site by contractor prior to commencement of works. Any variations must be reported to JSA Design. All information hereon in is the copyright of JSA Design. Copying in full or in part is forbidden without the written permission from JSA Design.

 

Client

Greg Appleby

Date

NOV 2022

Status

EXISTING

Drawn

EM

Checked

JS

Scale

1:50

Size

A1

Rev.

Drawing No.

486-100

Drawing Title

Existing Ground Floor & First Floor

Project Title

21 Cherry Avenue,
Radcliffe,
M26 2AH.

 JSA DESIGN