




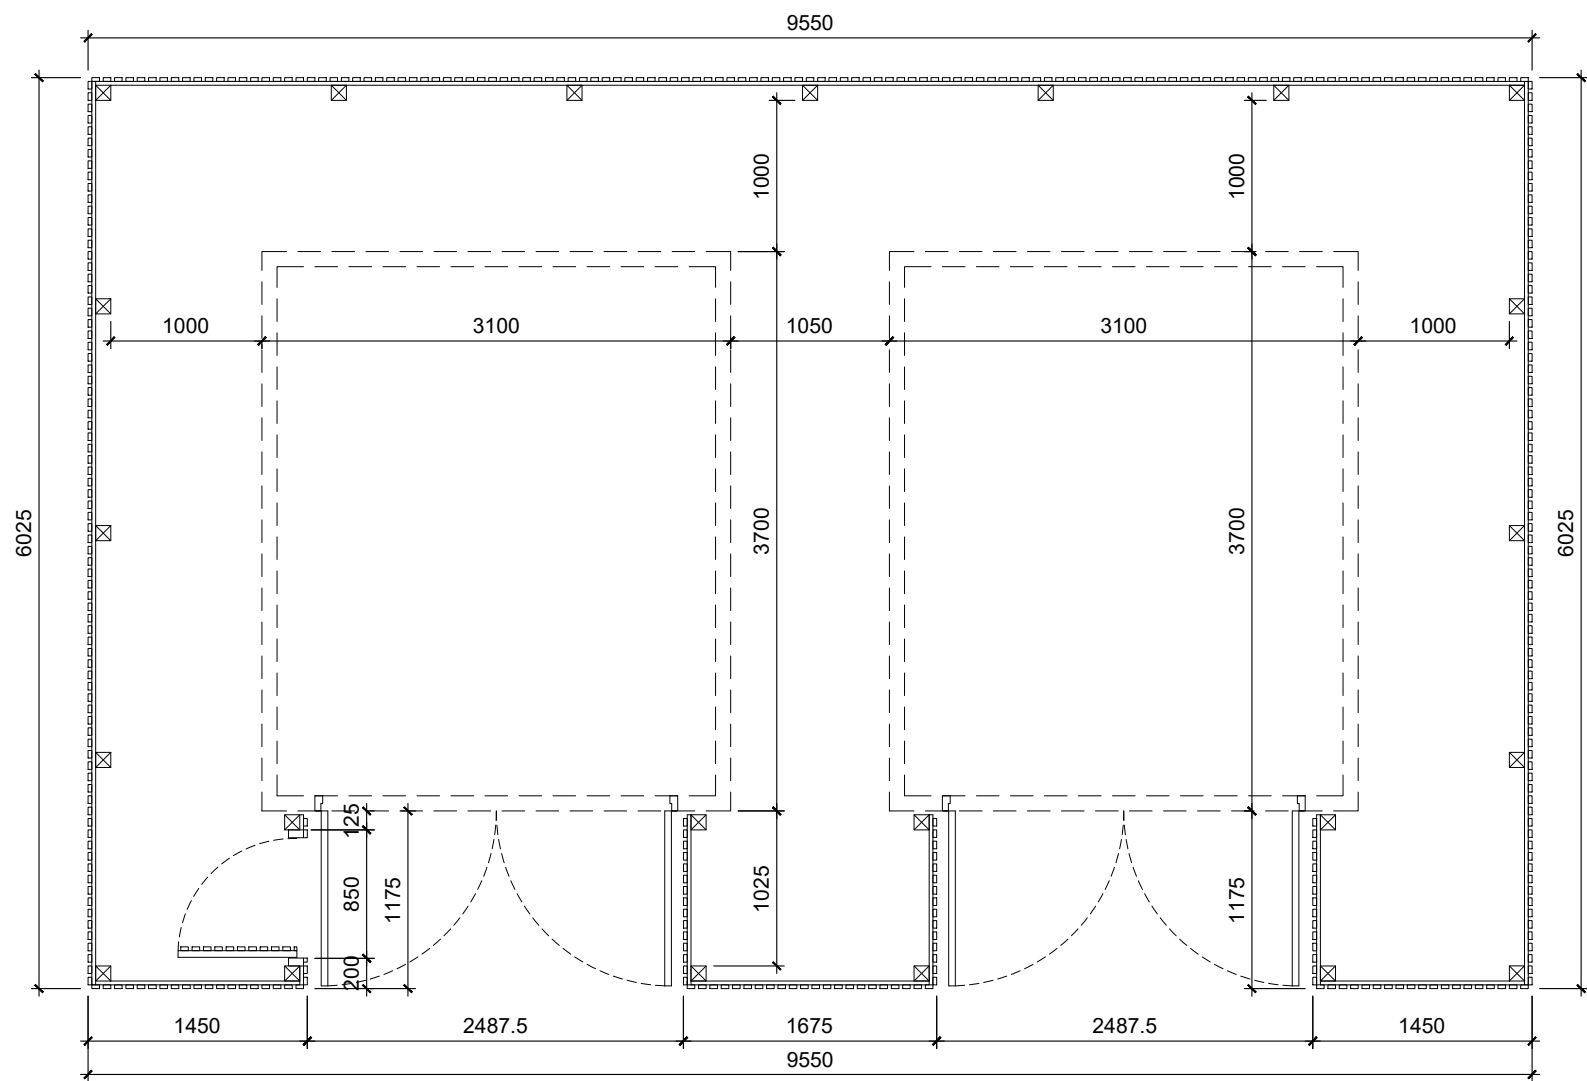


SUBSTATION ENCLOSURE PLAN

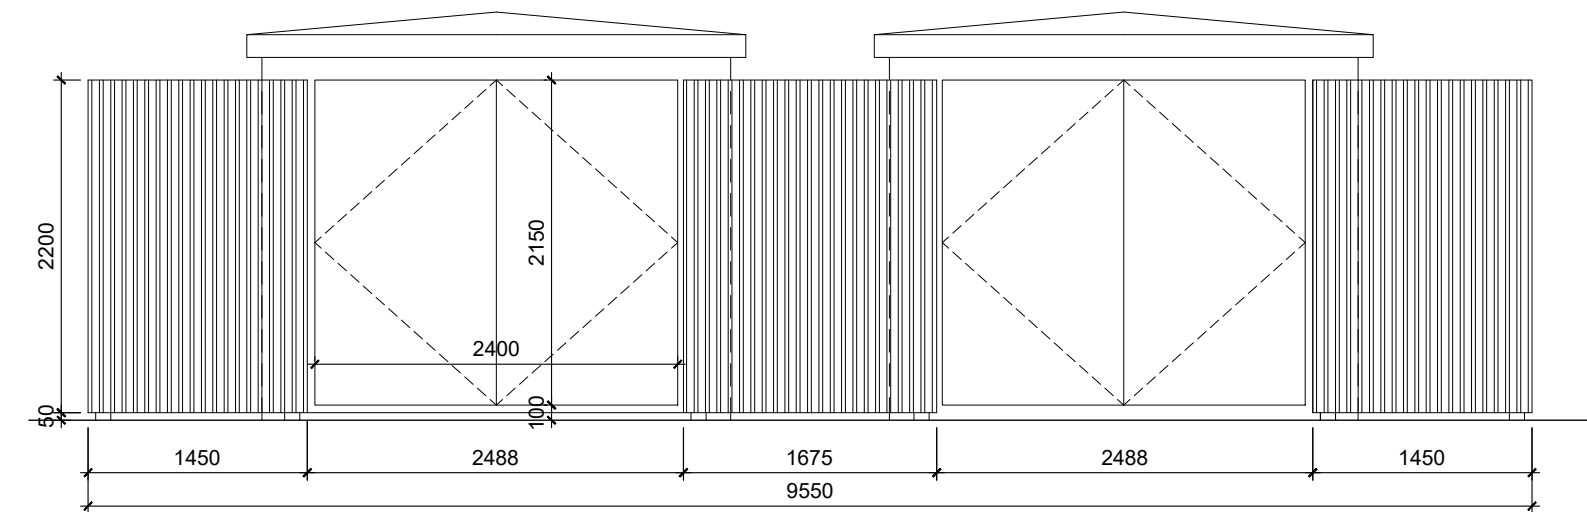


SUBSTATION ENCLOSURE FRONT ELEVATION

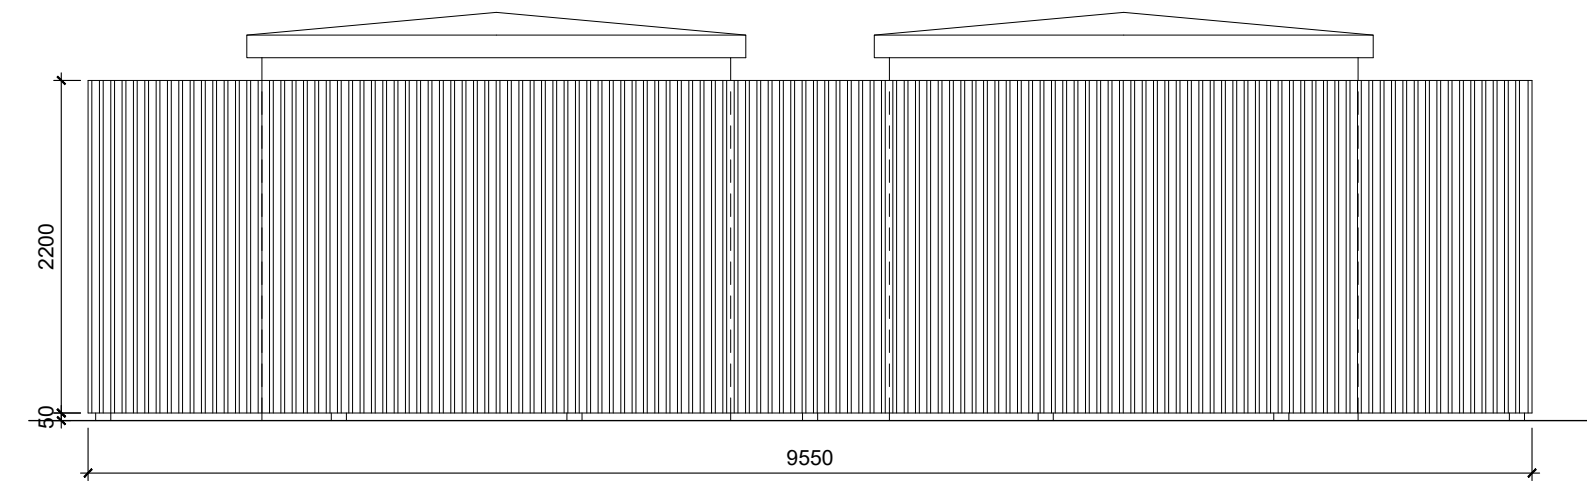

SUBSTATION ENCLOSURE REAR ELEVATION

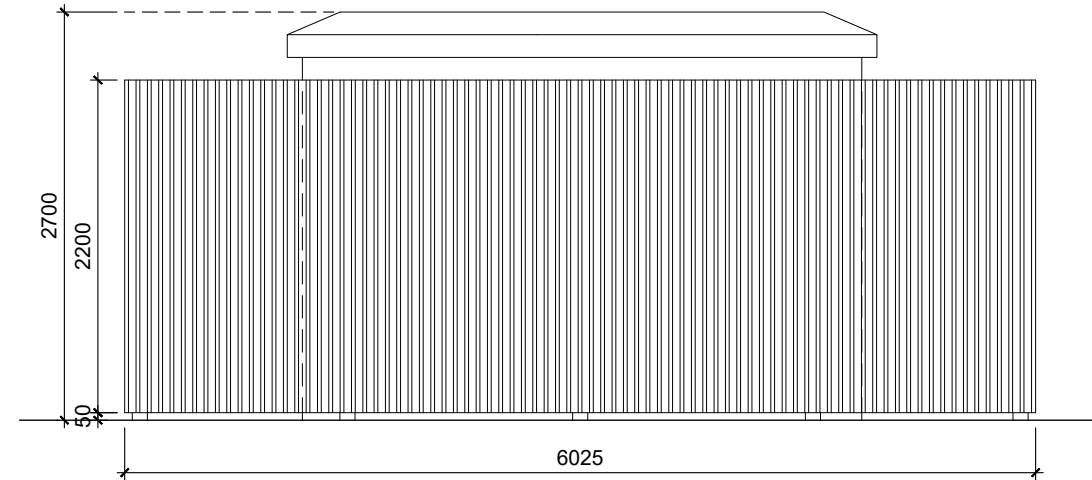


SUBSTATION ENCLOSURE SIDE ELEVATION

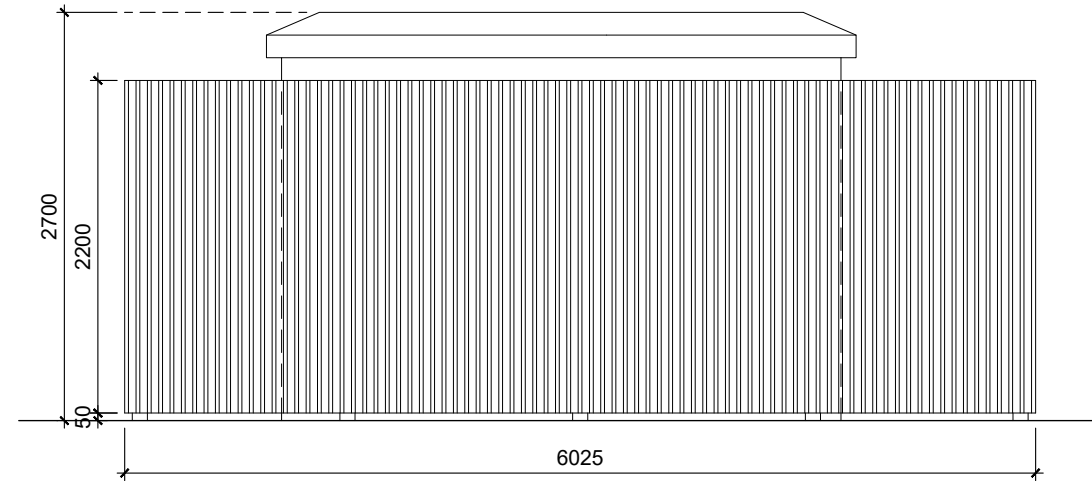

SUBSTATION ENCLOSURE SIDE ELEVATION

Do not scale off this drawing. All dimensions to be checked on site prior to manufacture and construction. This drawing is the property of Just-H Architects and should not be reproduced without permission. All discrepancies to be brought to the attention of the architect immediately. This drawing to be read in conjunction with the specification / bill of quantities and related drawings.	
REVISION	
P01	FIRST ISSUE
24.05.23	
CT	

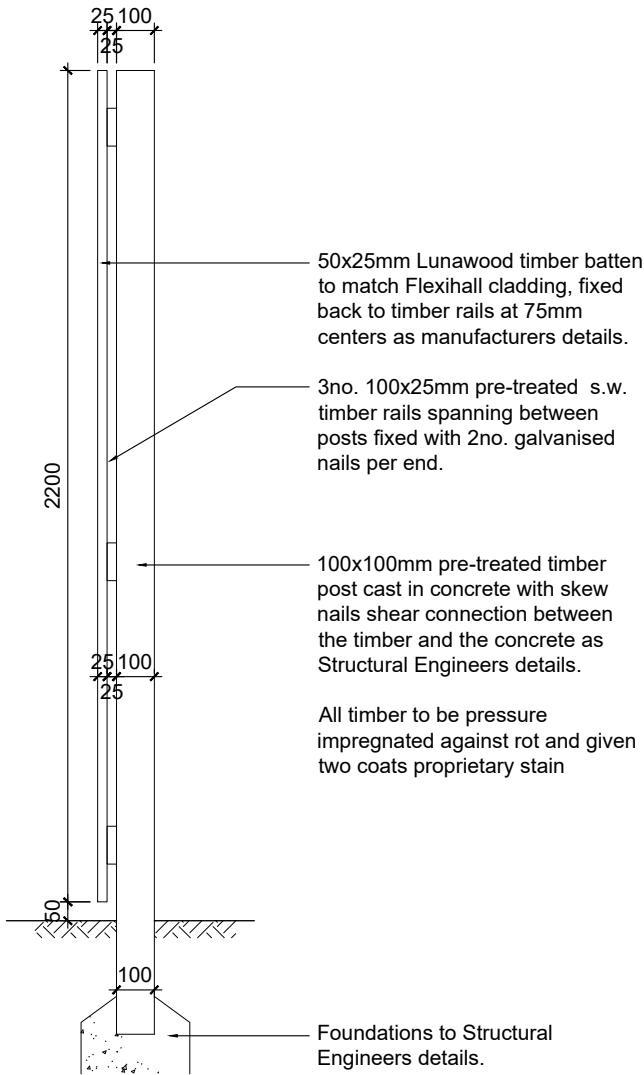

SUBSTATION ENCLOSURE FENCE DETAILS
Scale 1:20

BURY COUNCIL	client
BURY MARKET MASTERPLAN	project
PROPOSED SUBSTATION ENCLOSURE	title
BC01	job No.
BURMAR-JHA-V6-ZZ-DR-A-0154 Rev P01	dwg No.
1:50 & 1:20 @ A2	scale
CT	drawn