


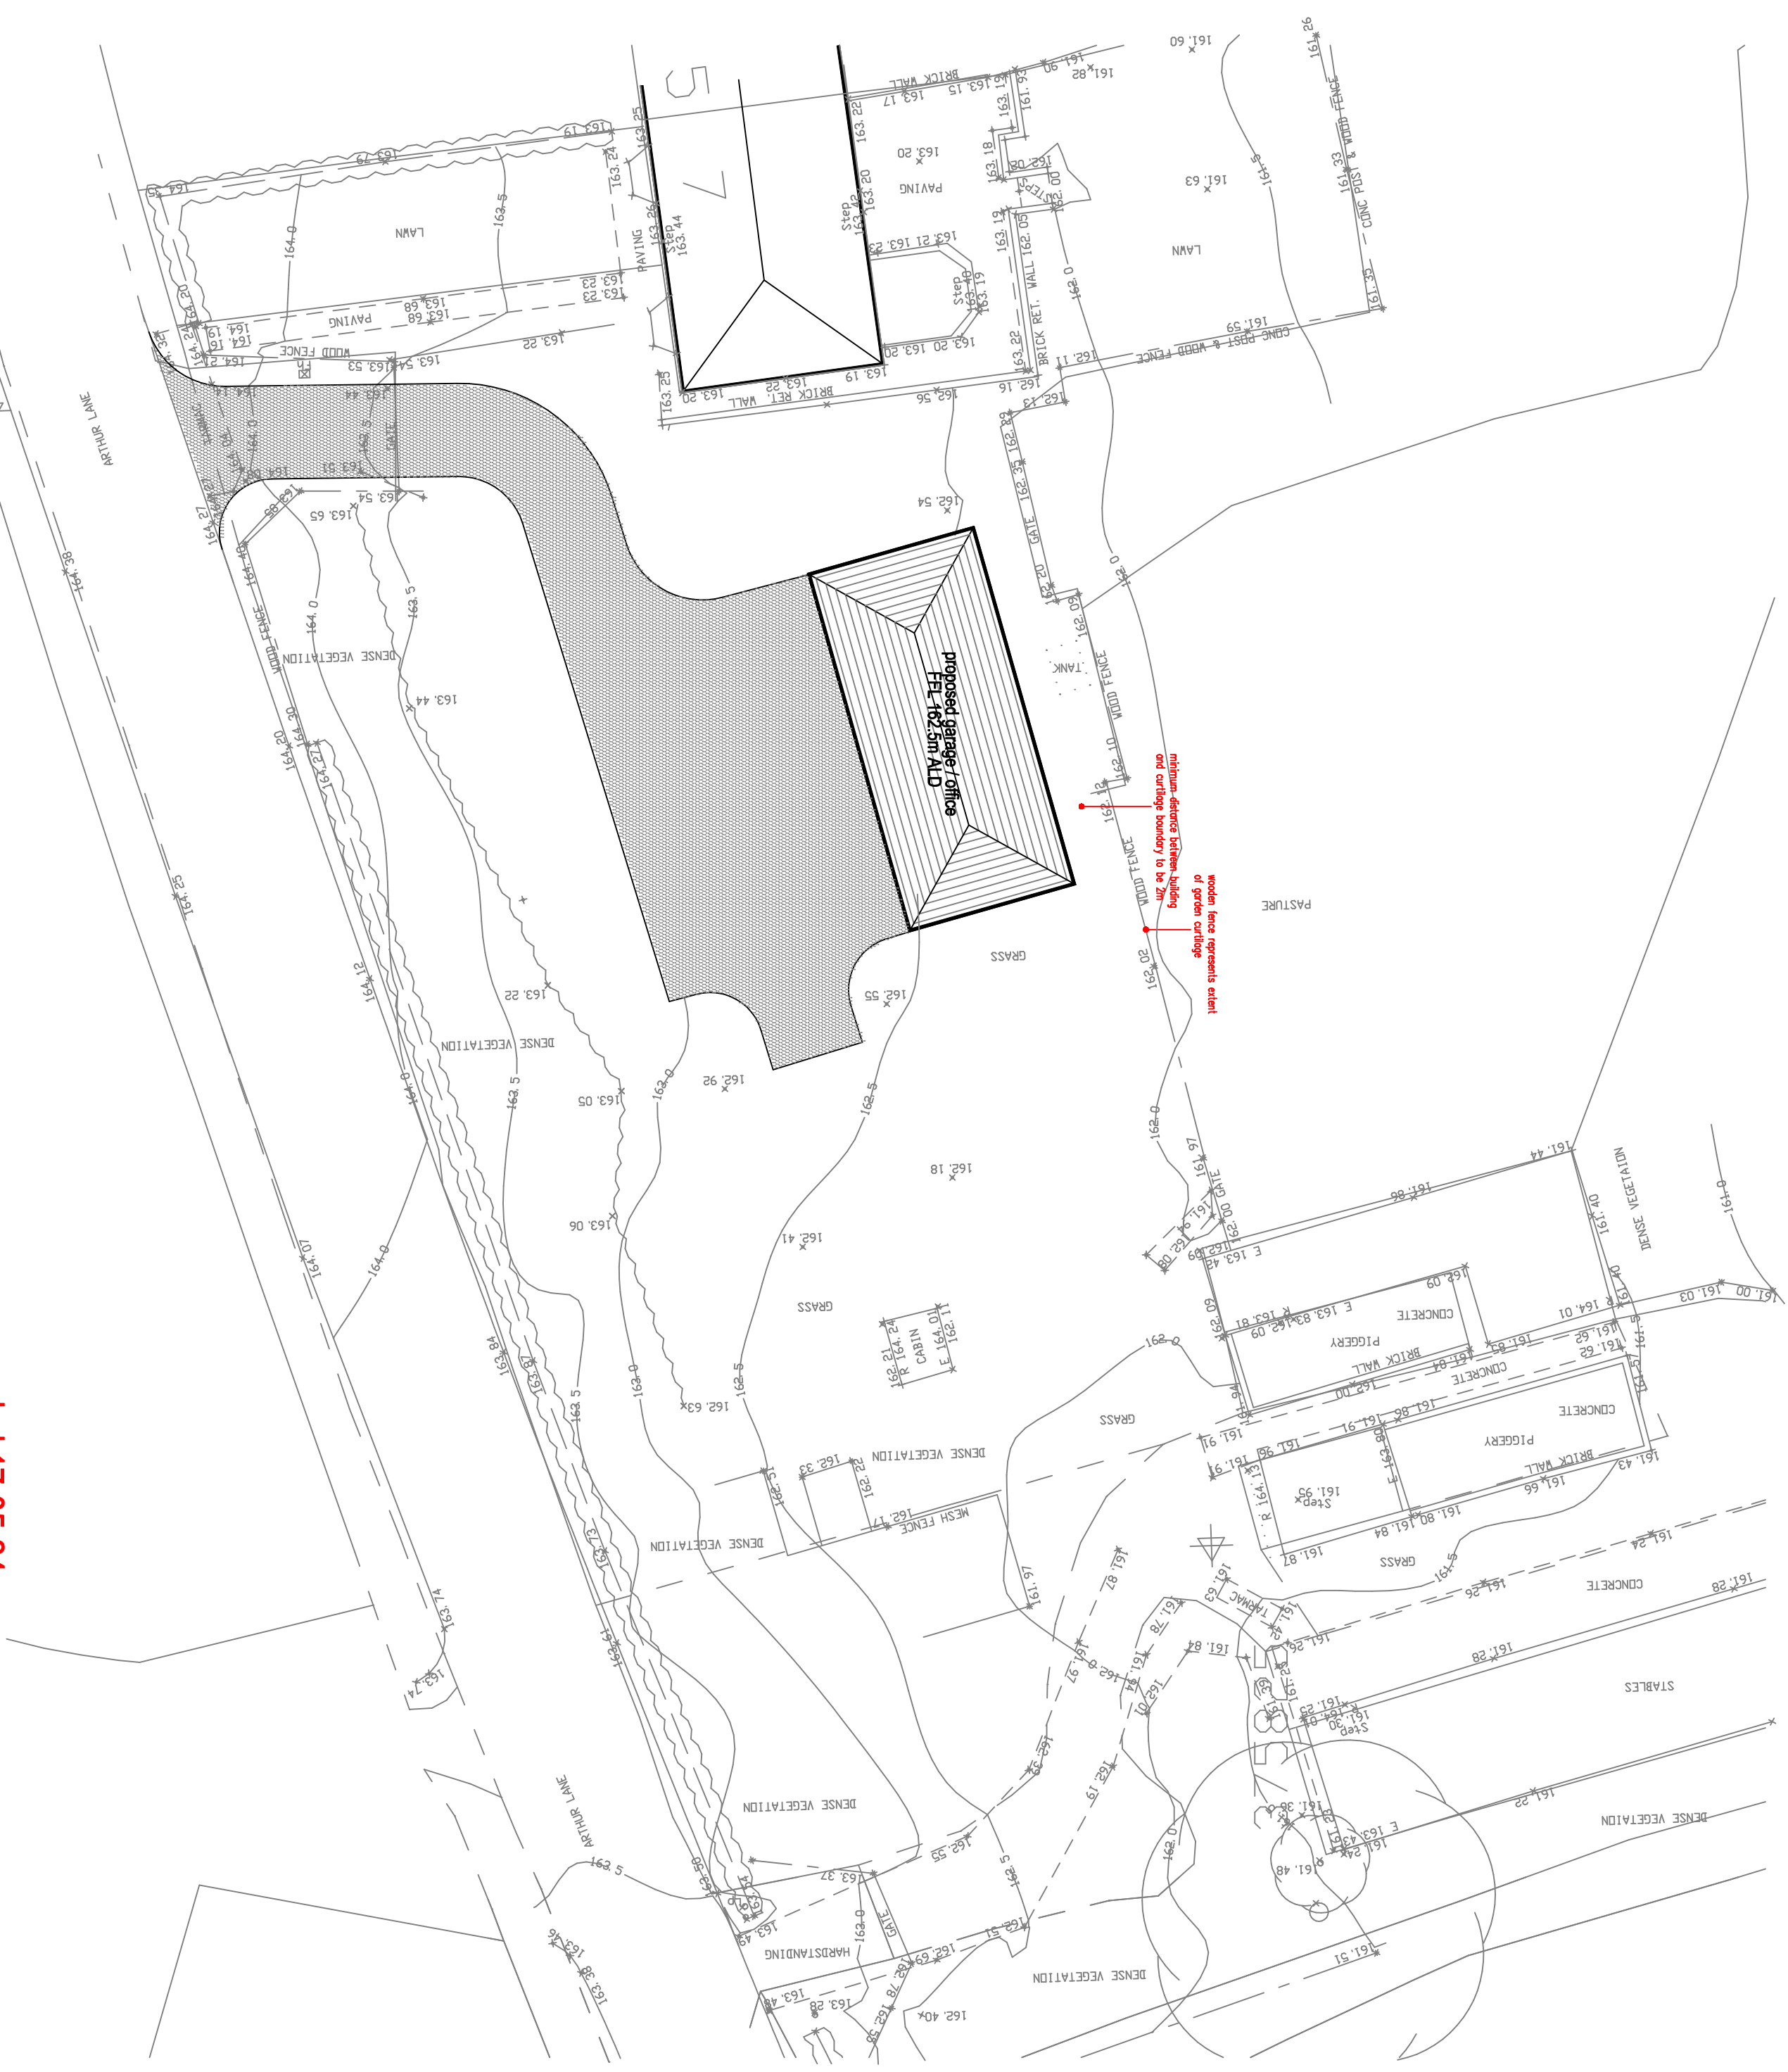

existing site plan


proposed site plan

amended 17-05-24
garage relocated to be minimum
2m behind domestic curtilage boundary

amended 03-05-24
garage / annex relocated to be behind
projected line of front elevation and
within area of domestic curtilage

proposed 3 car garage + home office at
7 Arthur Lane
Ainsworth
Bolton

scale 1:200 @ A1

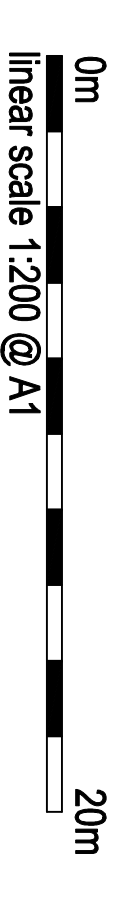

drawing number GS-30-11-23-A-3