


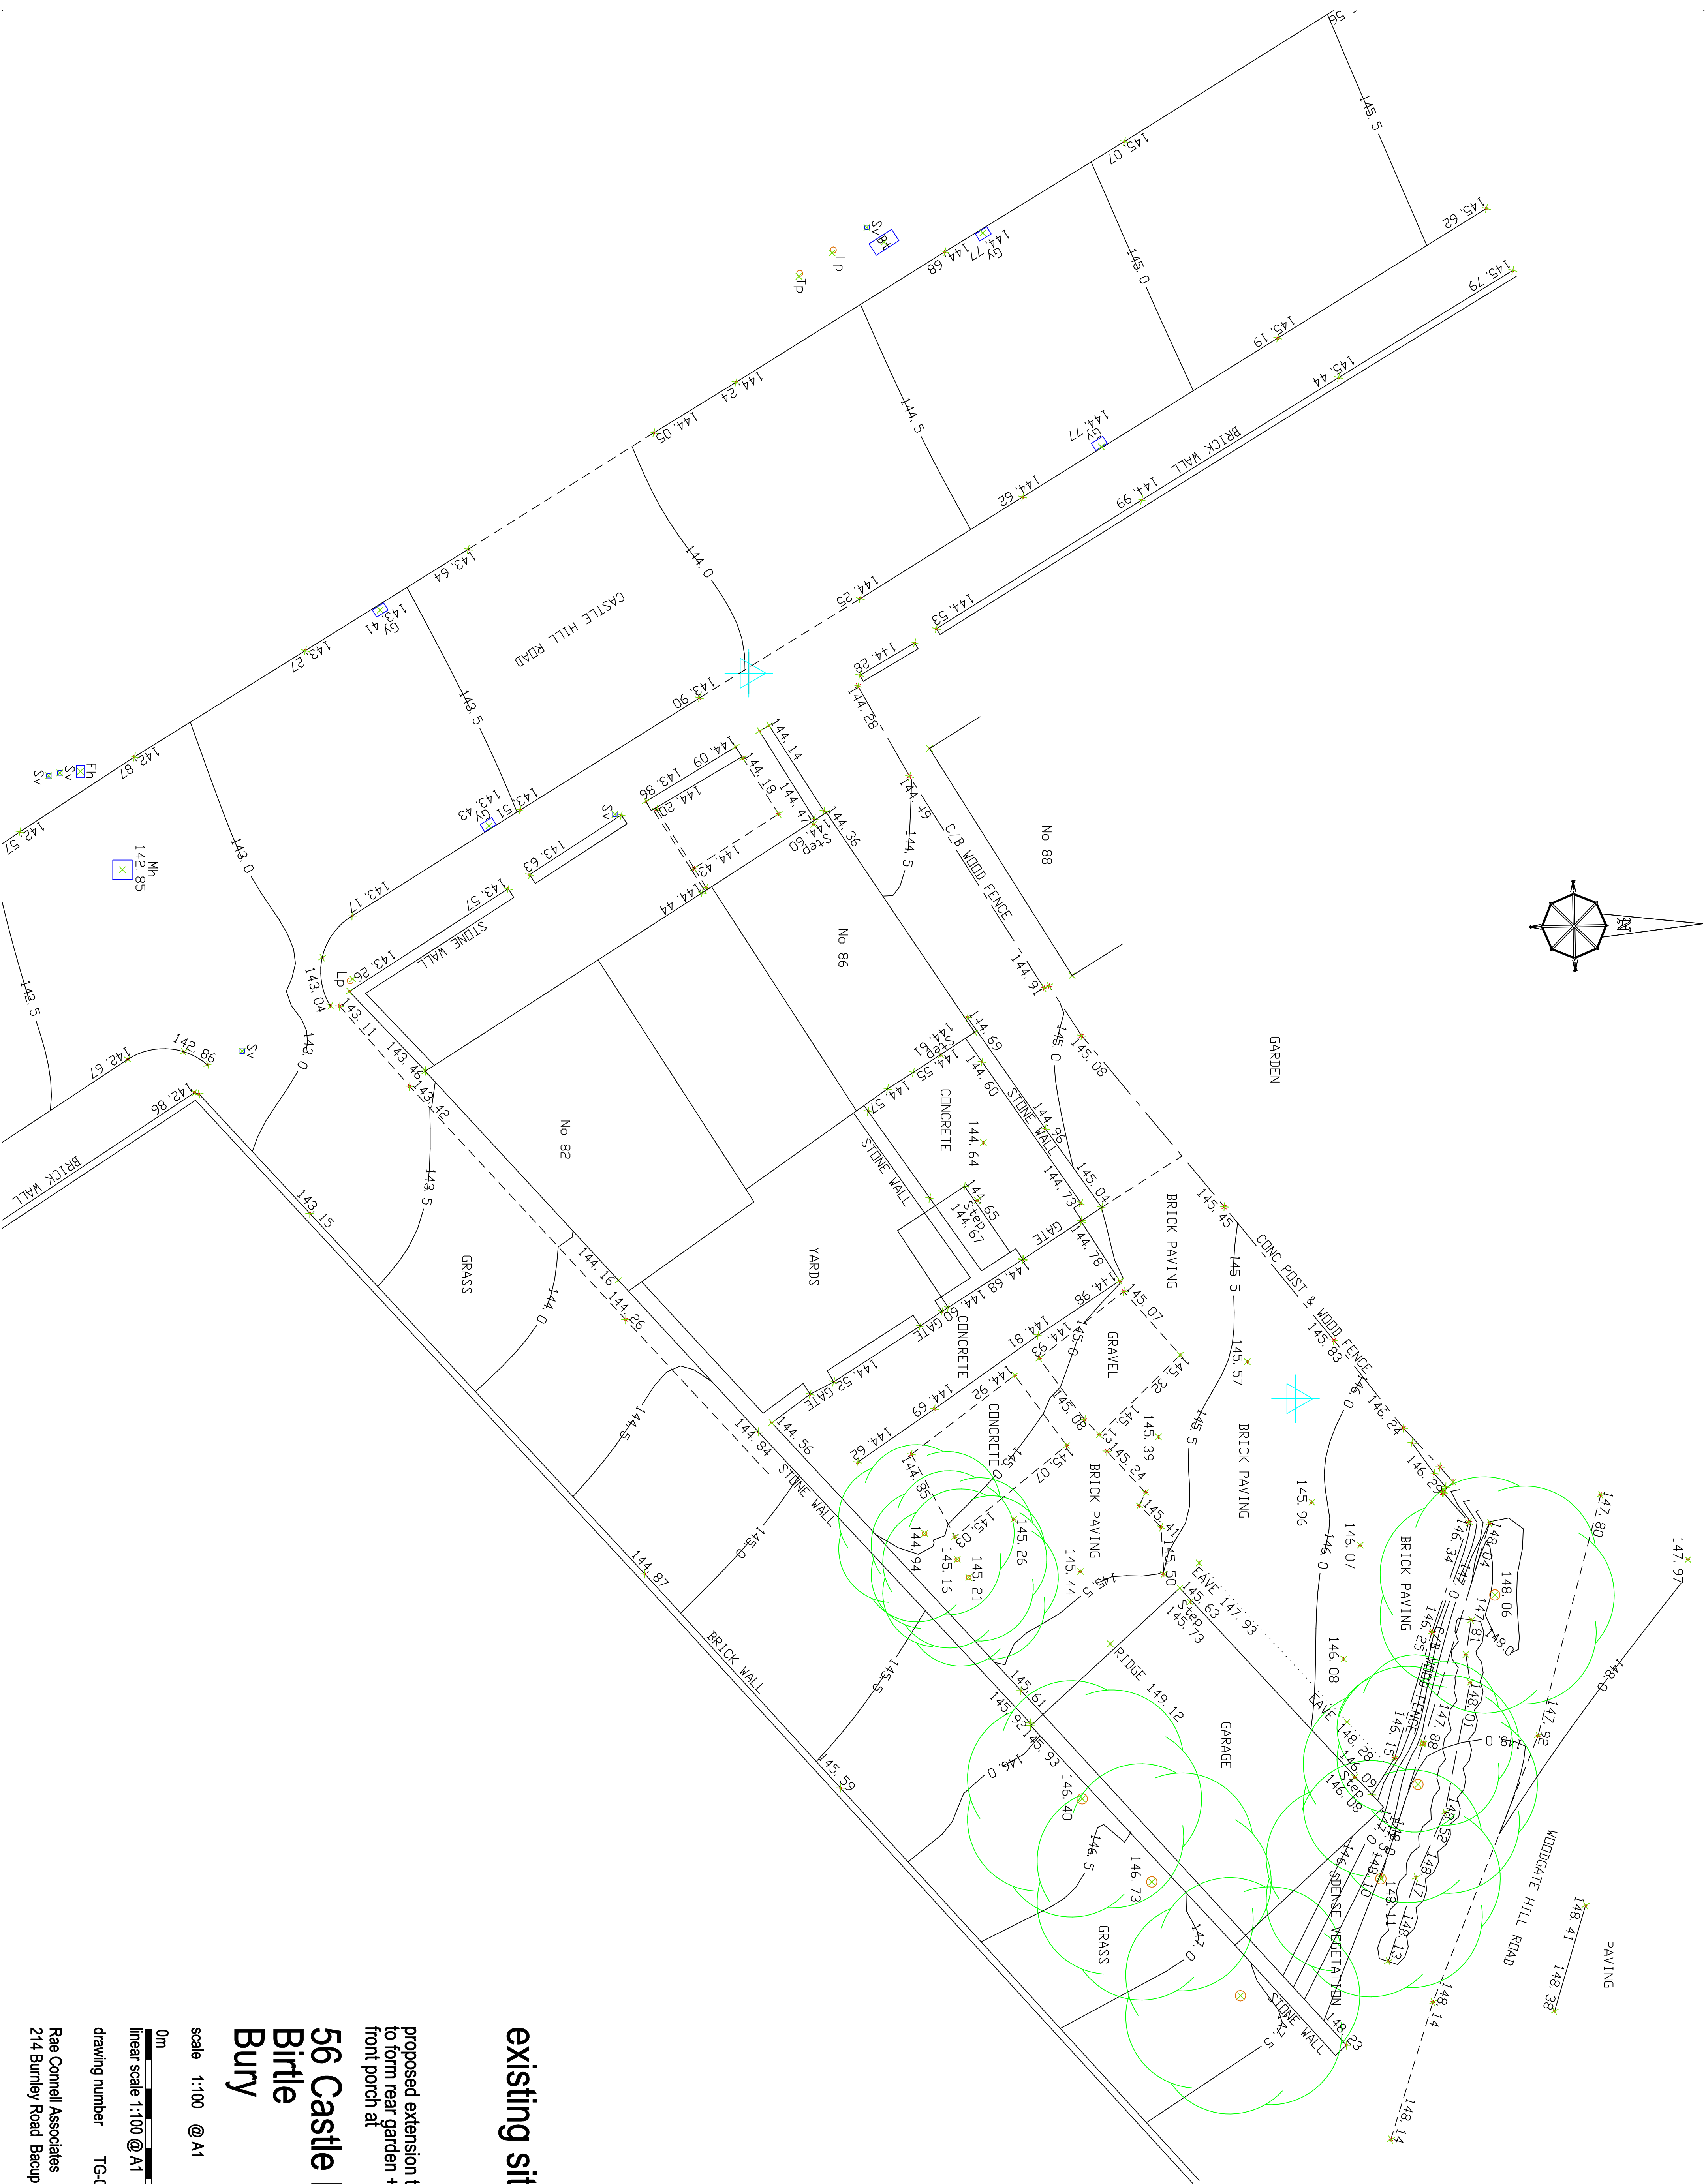

existing site plan

proposed extension to domestic curtilage
to form rear garden + kitchen extension +
front porch at

56 Castle Hill Road
Birtle
Bury

scale 1:100 @ A1

0m 10m
linear scale 1:100 @ A1

drawing number TG-01-02-22-A