
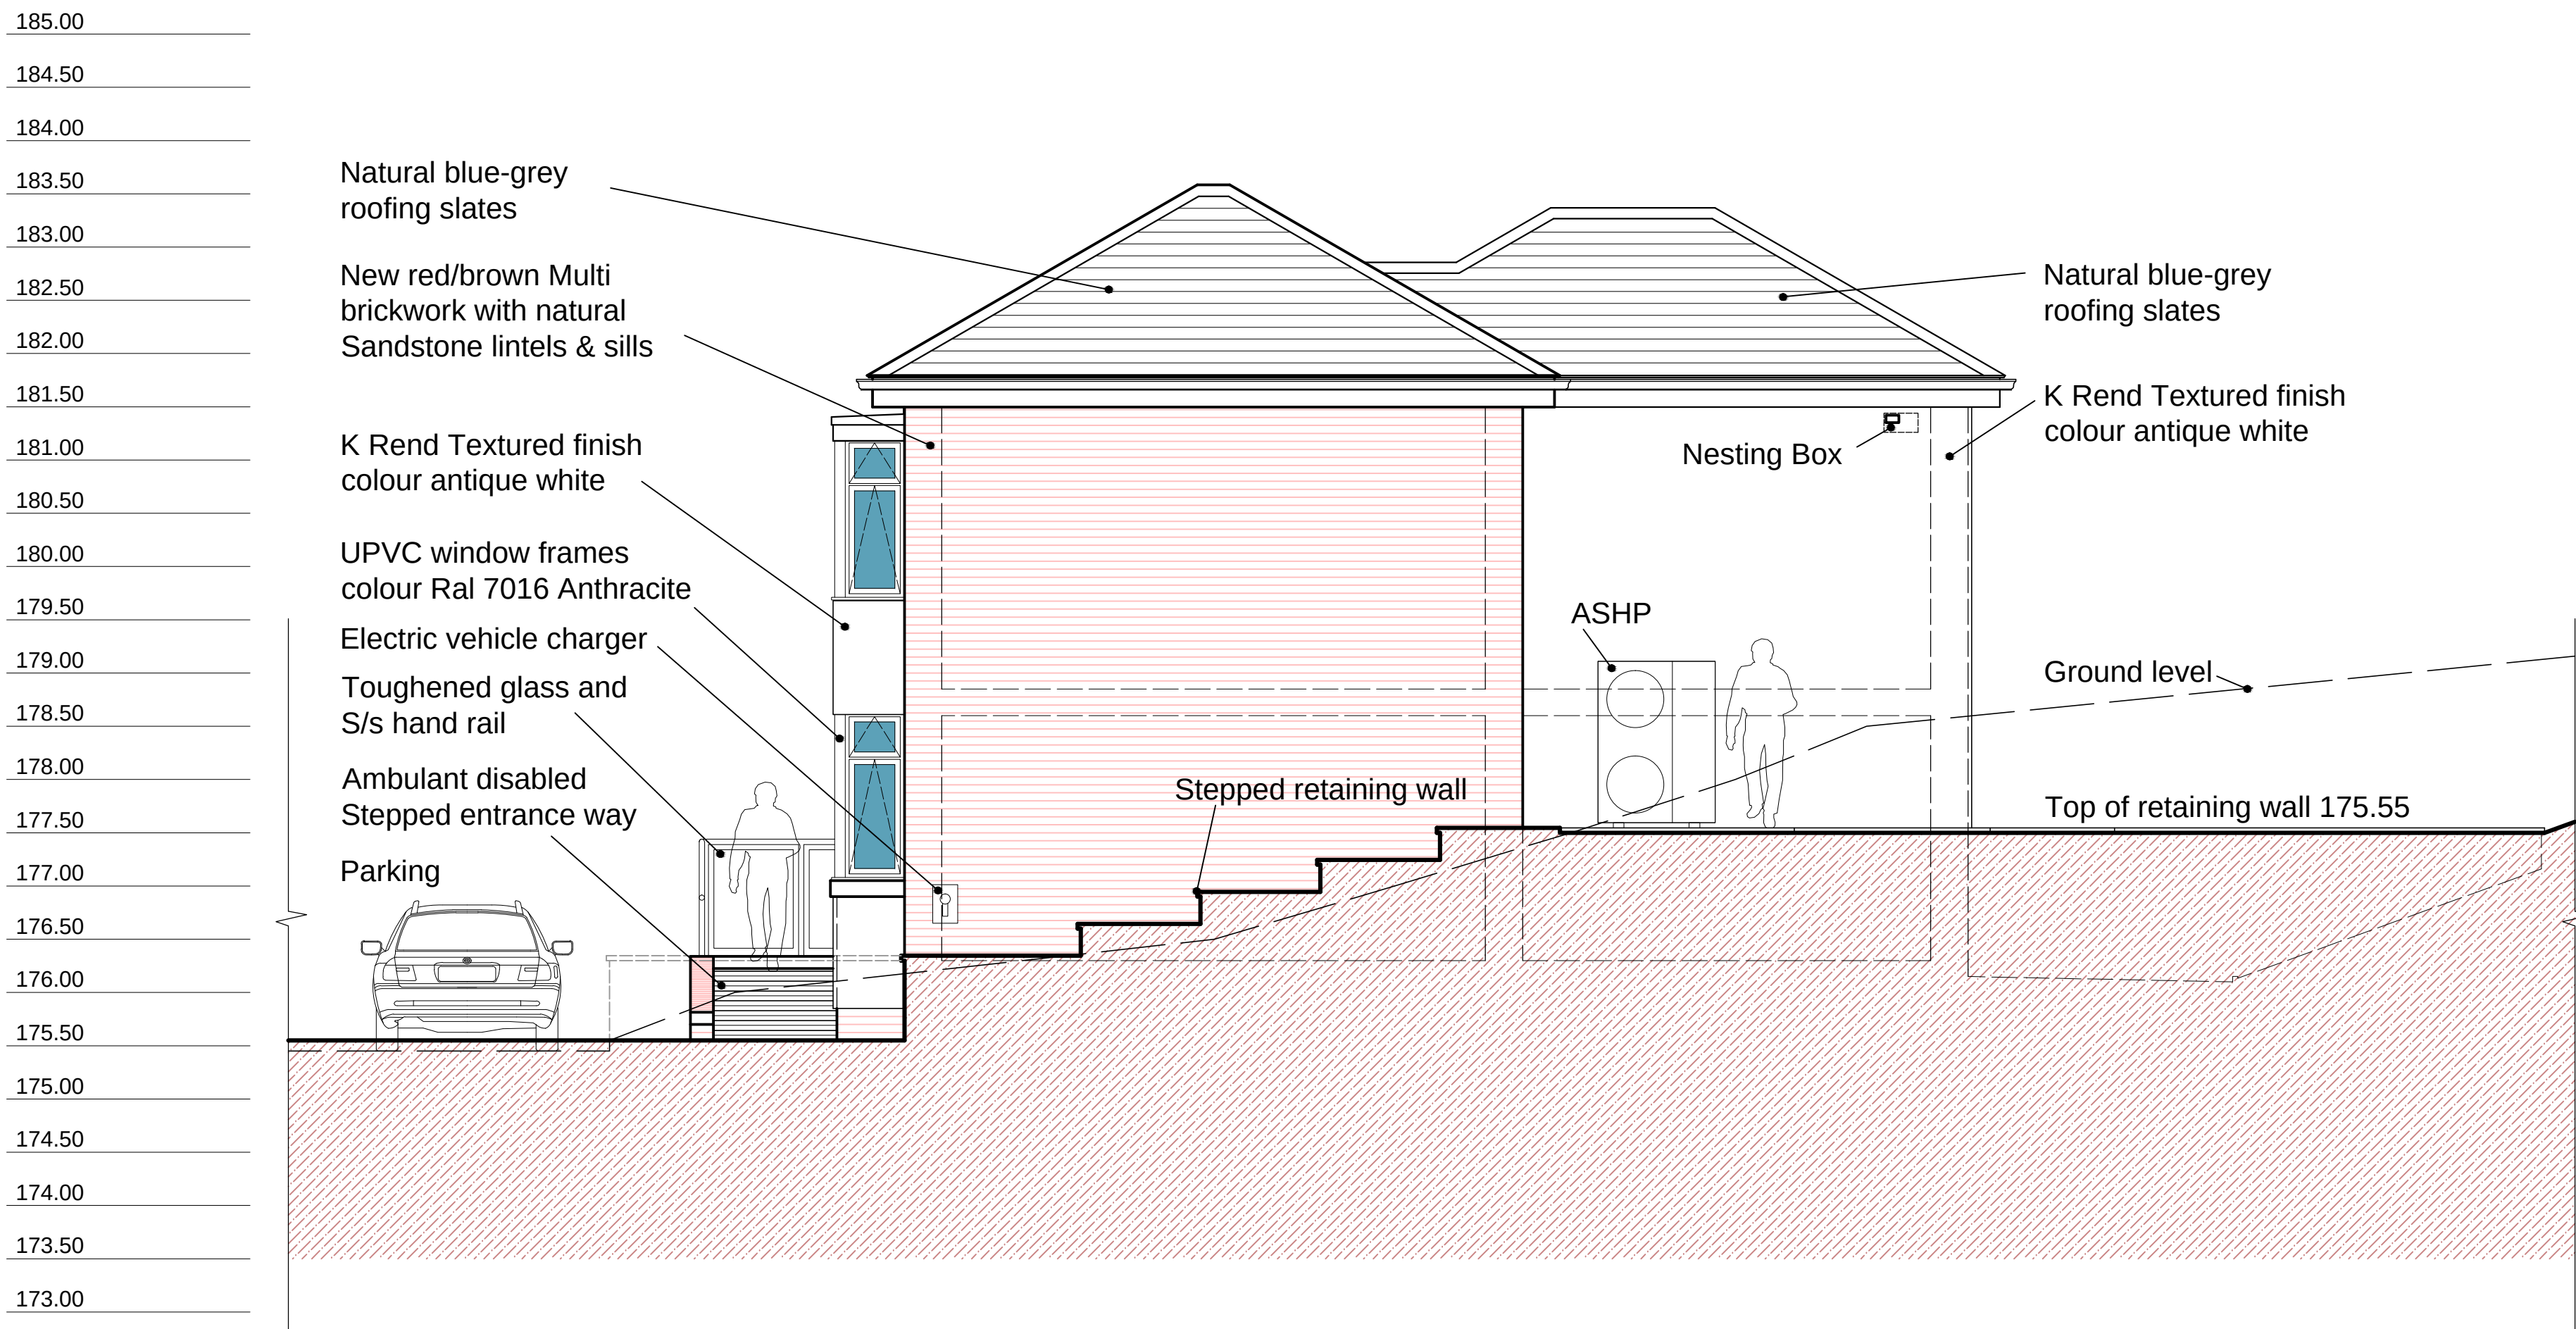



Proposed East Elevation from Manchester Road

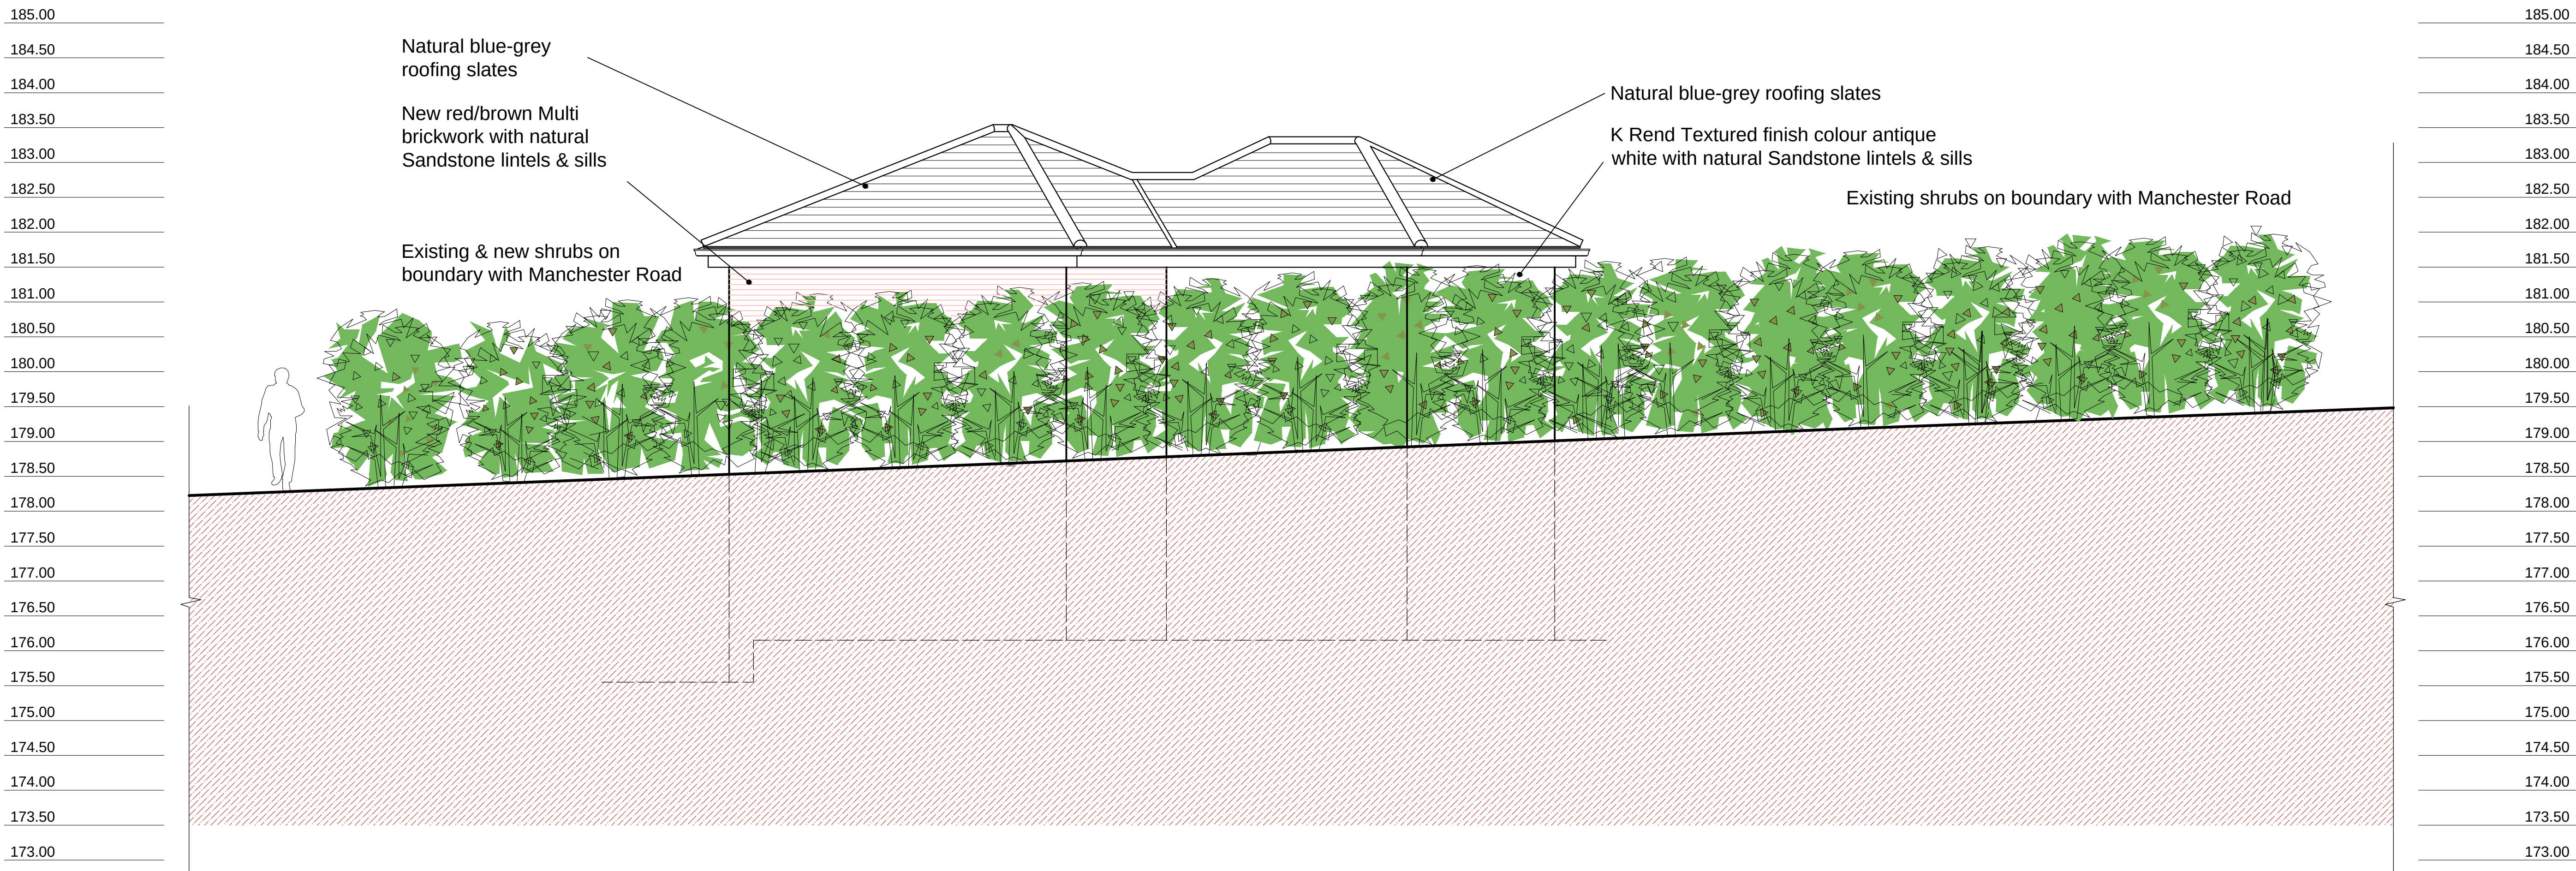

NOTES		
•	This drawing is copyright. No unauthorised copying of drawing without the express permission of the architect.	
•	Do not scale from prints. Use figure dimensions only.	
•	Contractors to check all dimensions on site prior to commencement of works.	
•	All works to be carried out in accordance with current statutory Health and Safety Regulations.	
•	This drawing is to be read in conjunction with all relevant consultants' and / or specialists' drawings / documents and any discrepancies or variations are to be notified to the architect before affected work commences.	
REV.	AMENDMENTS	DATE
Rev A	Second floor removed	23-12-04
Rev B	Nesting Box indicated East Elevation	24-08-15

Proposed East Elevation

Proposed Elevations @1:50

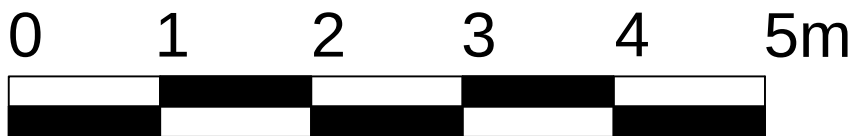

Project	PROPOSED NEW DWELLING: 99 BURY NEW ROAD RAMSBOTTOM, BURY BL0 0BZ PROPOSED ELEVATIONS 2 OF 3	
Drawing		
Client	MR S. MORT	
Dwn. By	NP	
Scale	1:50 @ A1	
Drg. No.	23-08-47-B	
Drg. Size	A1	
Date	SEPTEMBER 2023	