
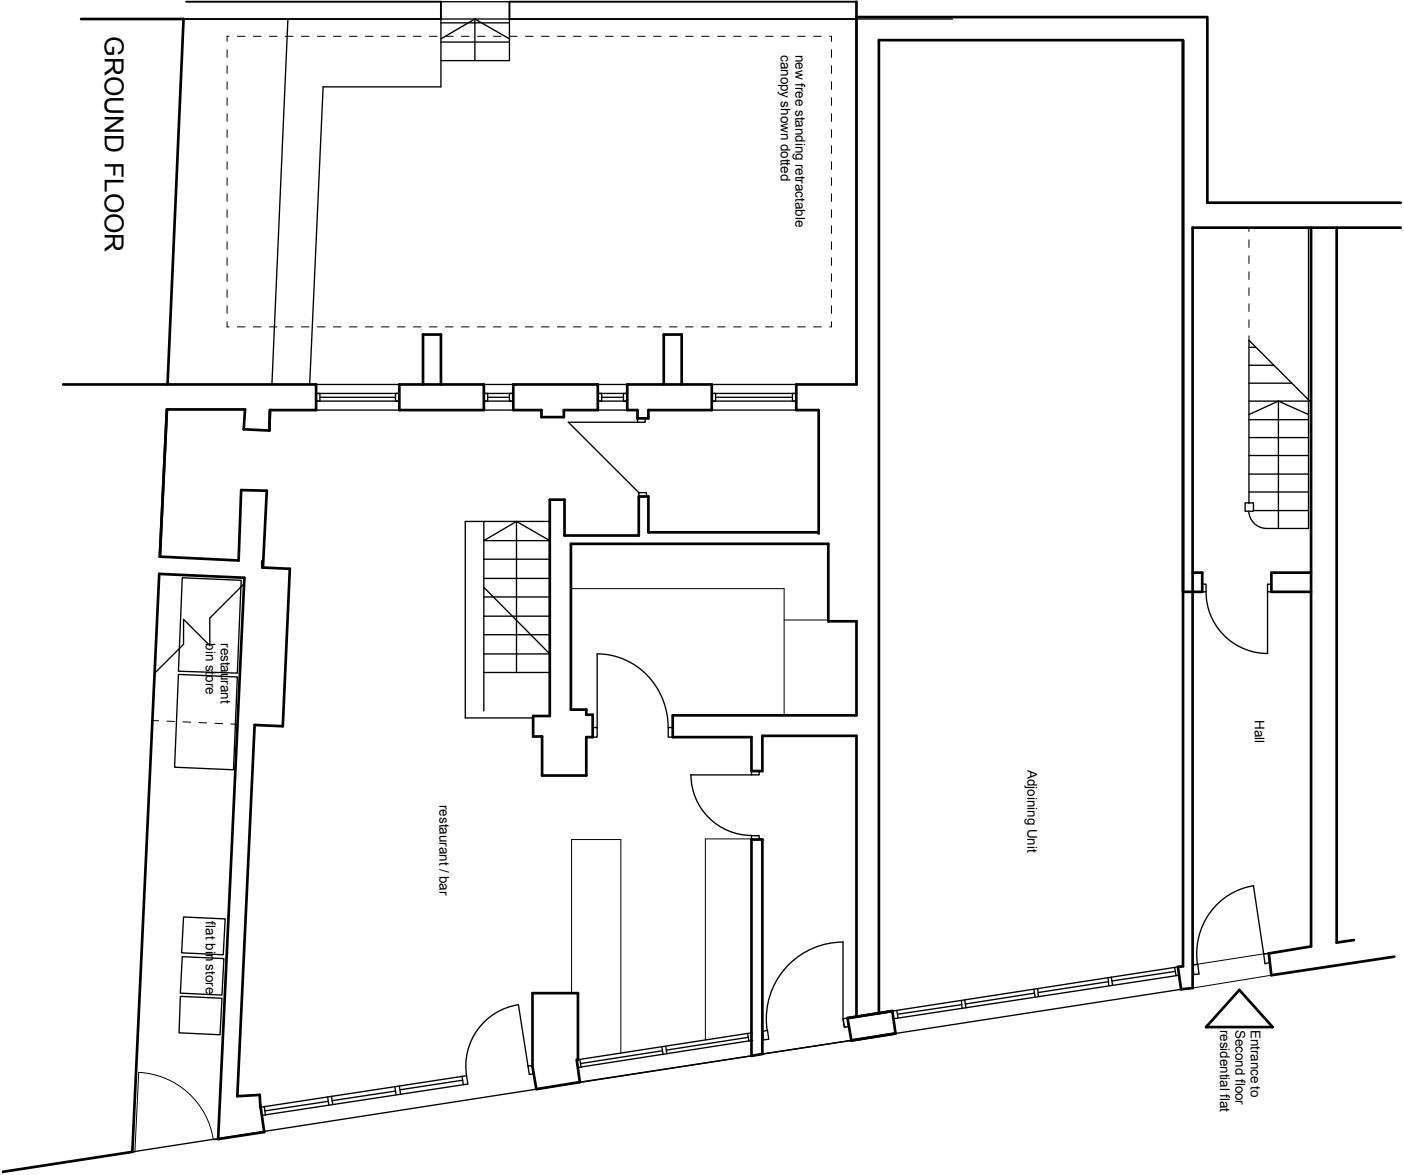
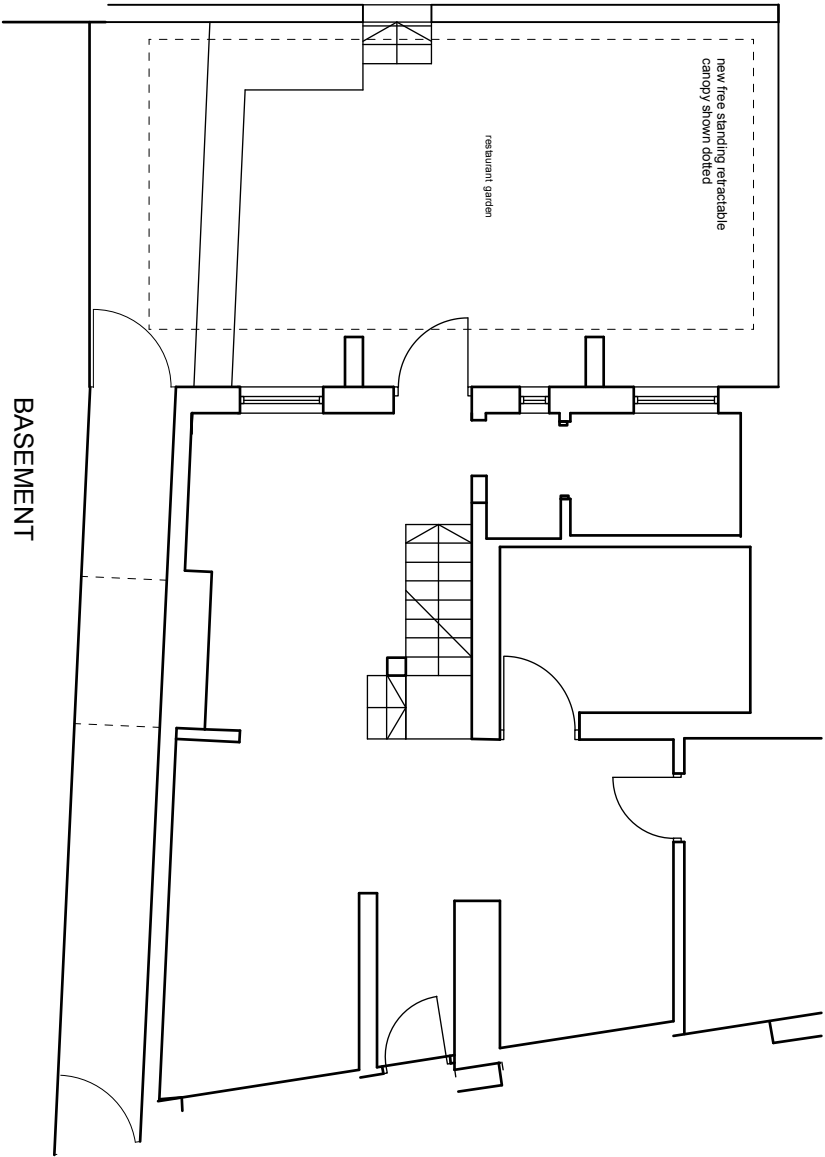


 

Rev	Description	Date	By
A	Existing & proposed bin stores added	25/11/20	SPL
B	Retractable awning to front elevation omitted	01/12/20	SPL

Date: October 2020

Drawing No: 20111/P/01-B

Project: Cuckoo Bar

395-397 Bury New Road

Manchester M25 1AW

Drawing: Proposed Basement & Ground

SCALE 1:100

Floor Plans

leighton architects

21 chandos Road

Manchester M21 0ss

Tel/ 0774711159

www.leightonarchitects.com