
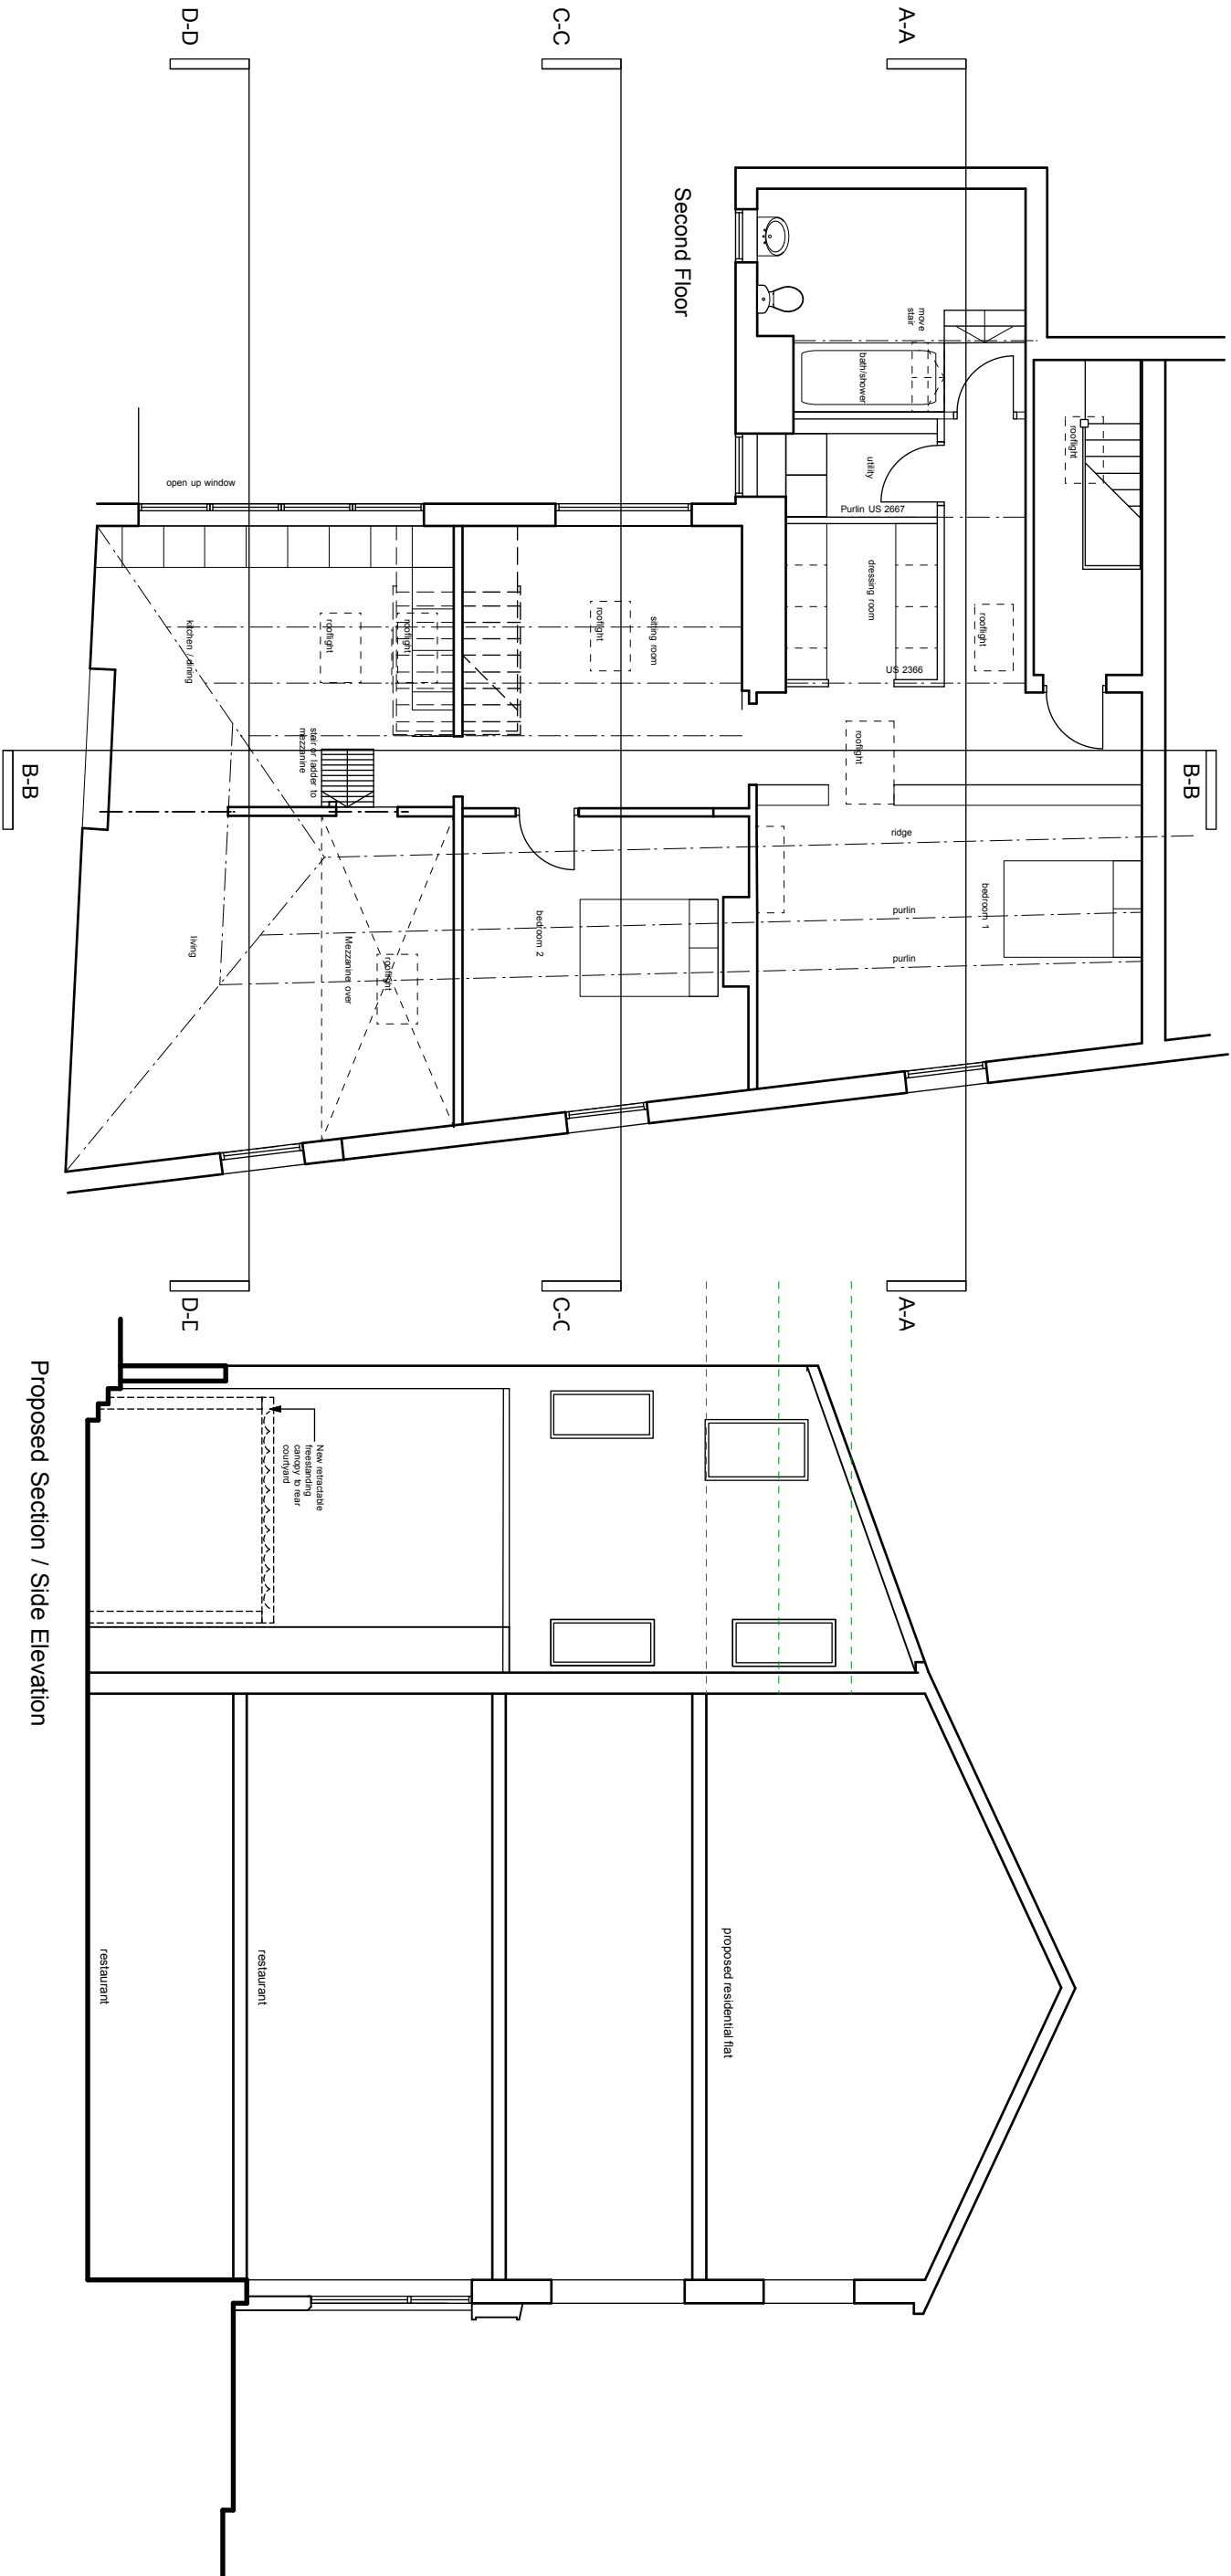


 

Rev	Description	Date	By
A	Retractable awning to front elevation omitted	01/12/20	SPL

Date: October 2020
Drawing No: 20111/P/02-A

Project:

Cuckoo Bar
395-397 Bury New Road
Manchester M25 1AW

Drawing:
Proposed Second Floor Plan
& Proposed Side Elevation /
Section
SCALE 1:100

leighton
architects
21 chandos Road
Manchester M21 0ss
Tel/ 0774711159
www.leightonarchitects.com