
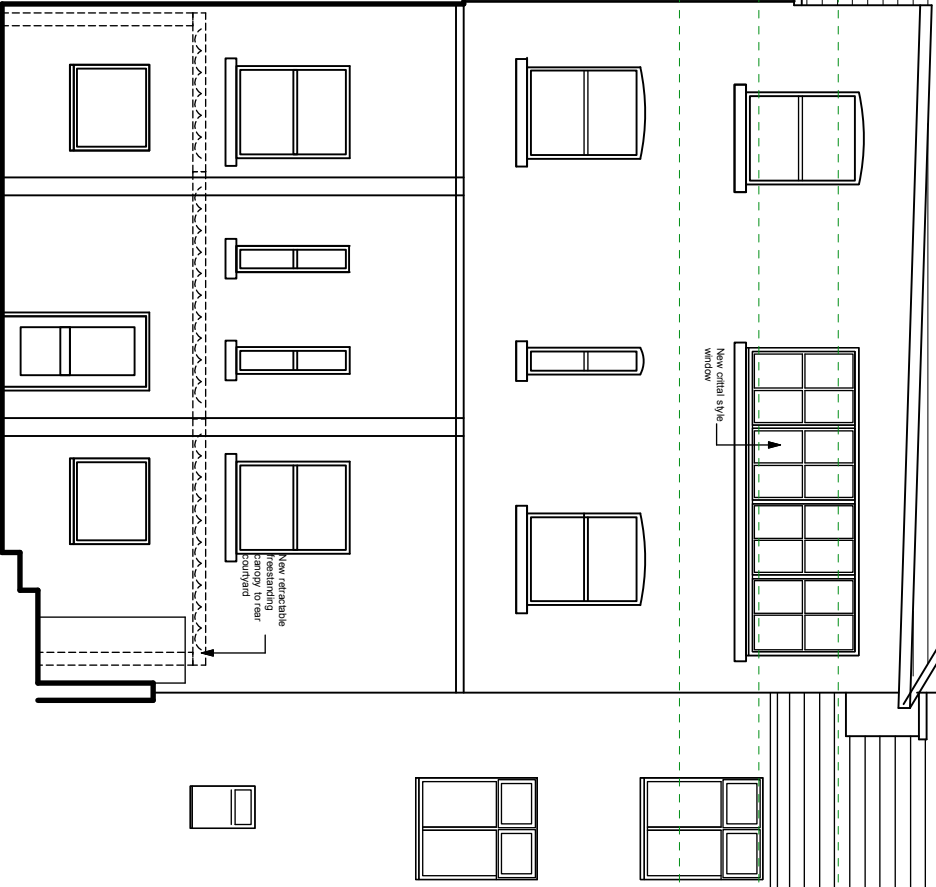
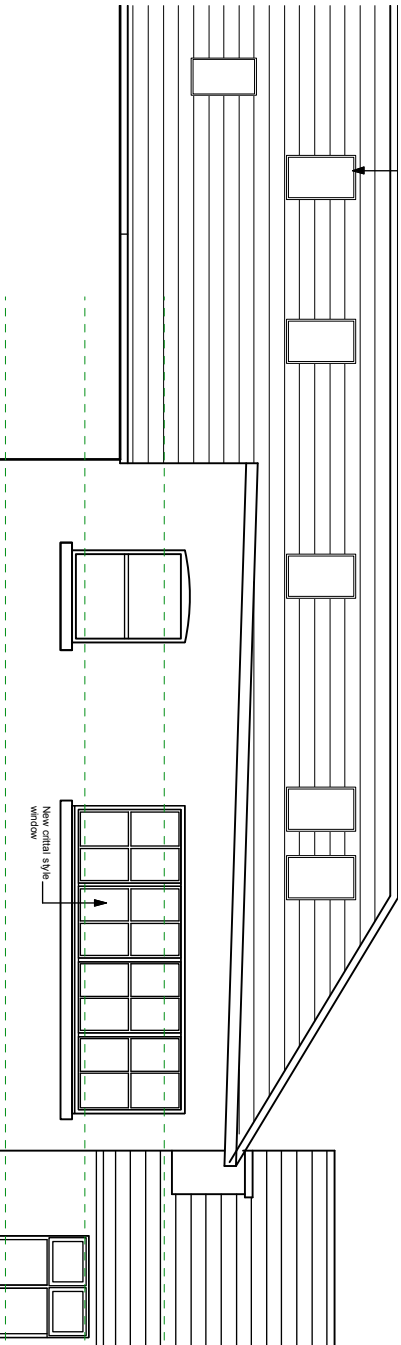
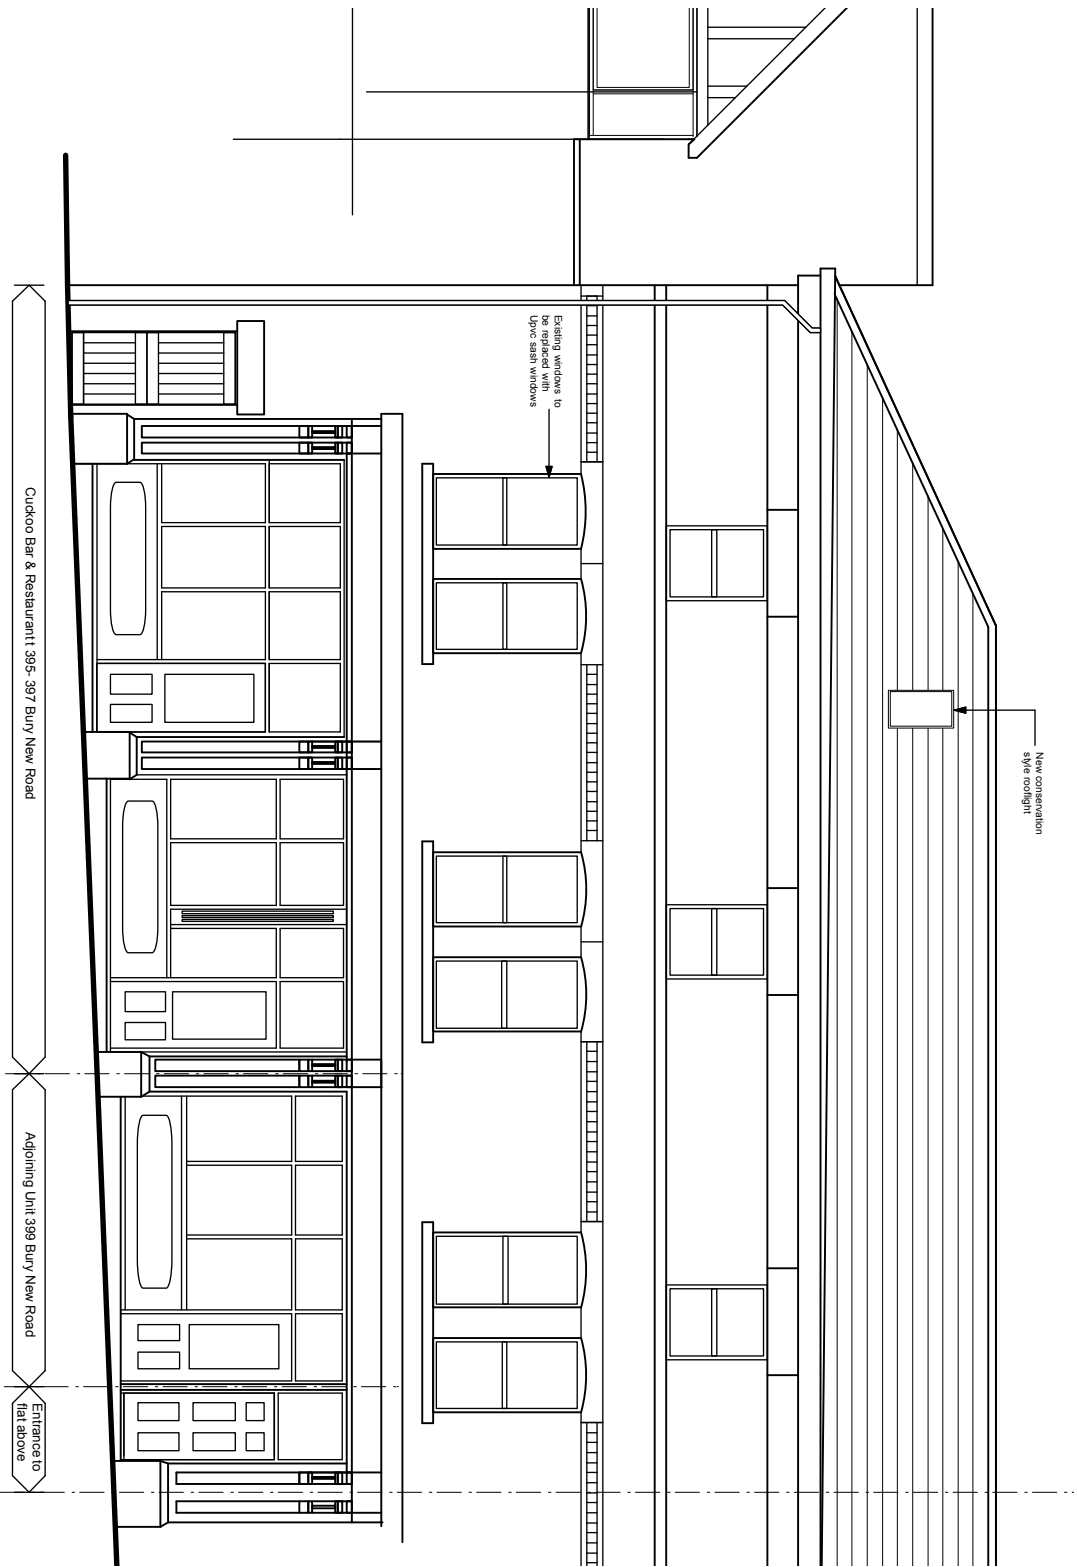


 

Rev	Description	Date	By
A	Retractable awning to front elevation omitted	01/12/20	SPL

Date: October 2020

Drawing No: 20111/P/03-A

Project:

Cuckoo Bar
395-397 Bury New Road
Manchester M25 1AW

Drawing:

Proposed Front & Rear
Elevations

SCALE 1:100

leighton
architects
21 chandos Road
Manchester M21 0ss
Tel/ 0774711159
www.leightonarchitects.com