


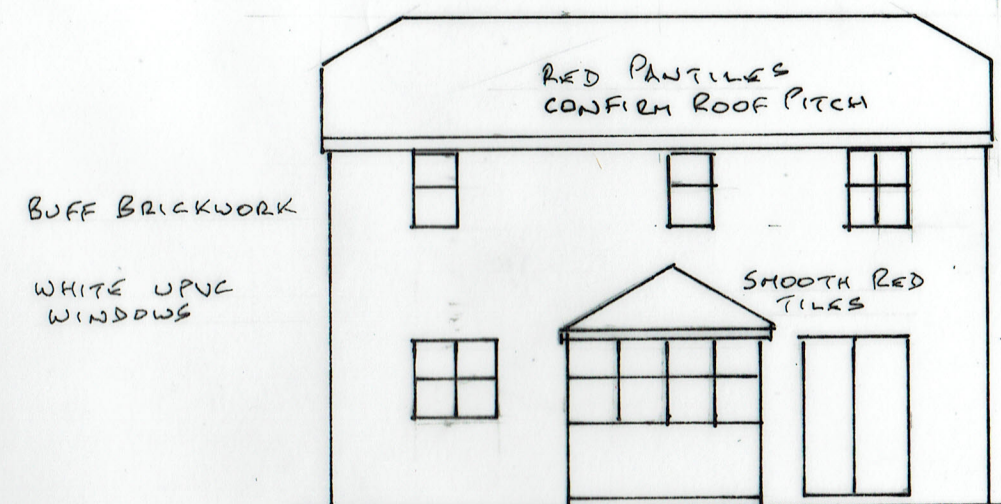


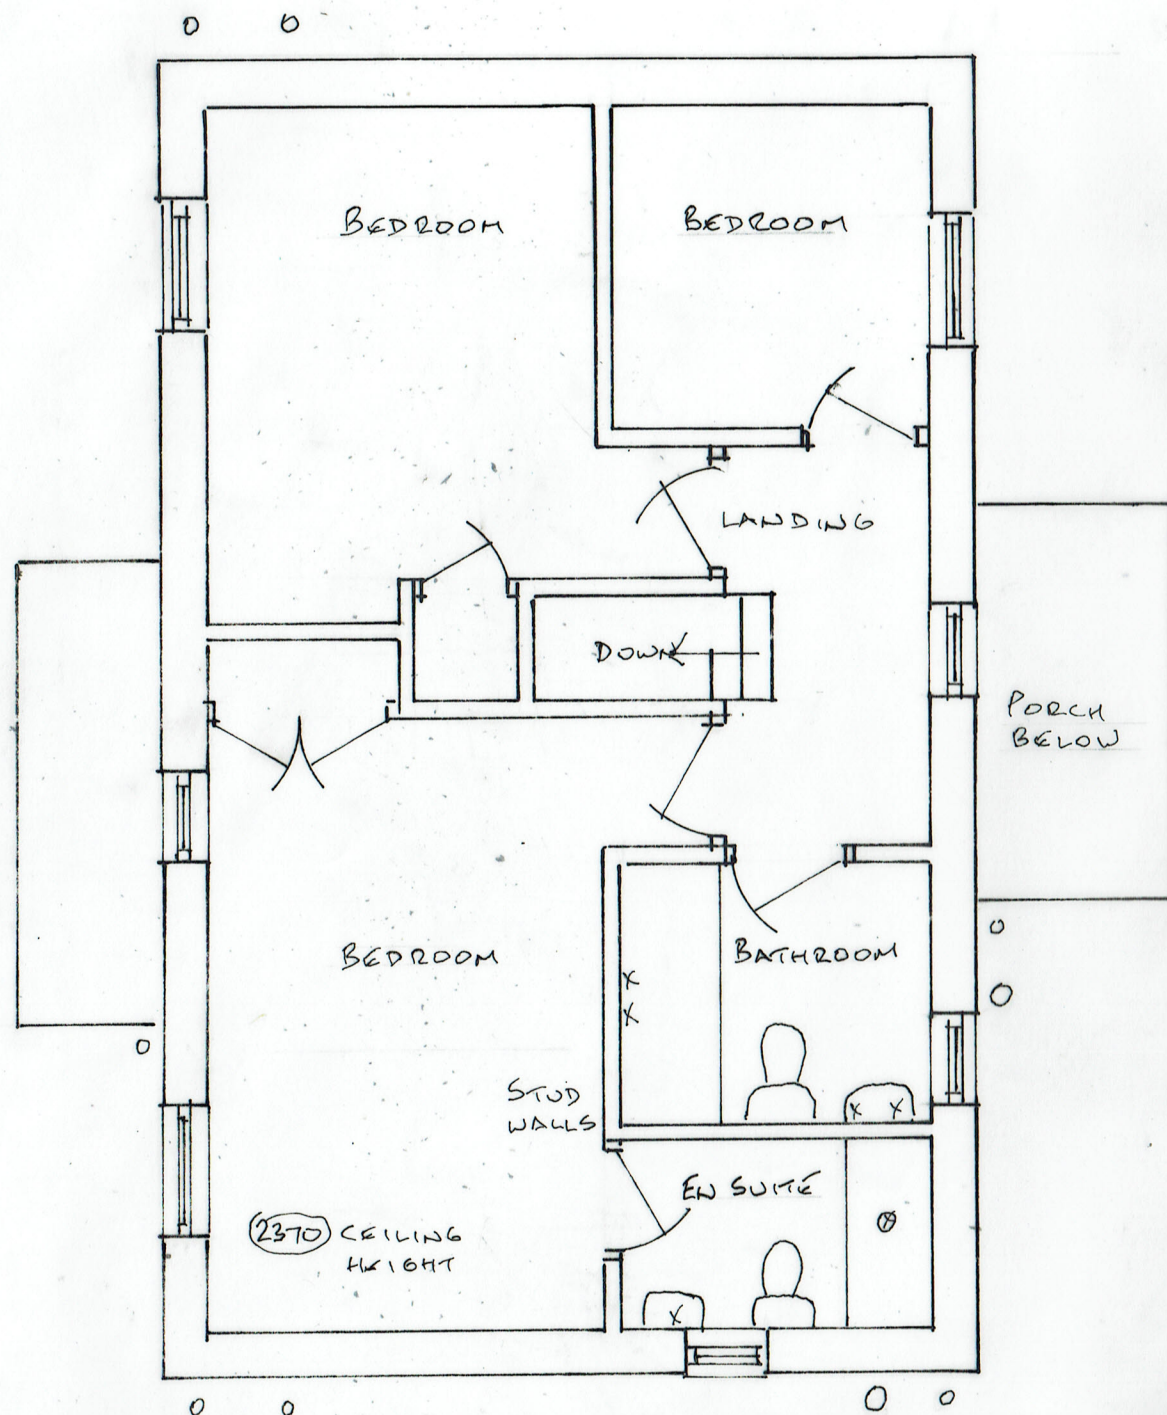

EXISTING REAR ELEVATION

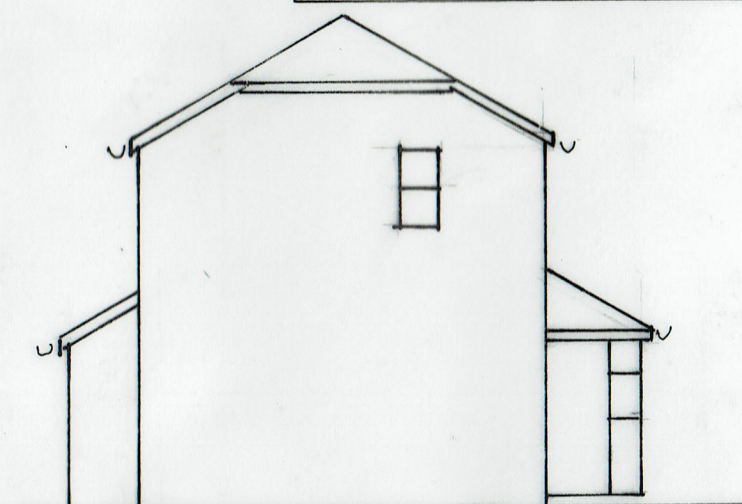

SIDE ELEVATIONS

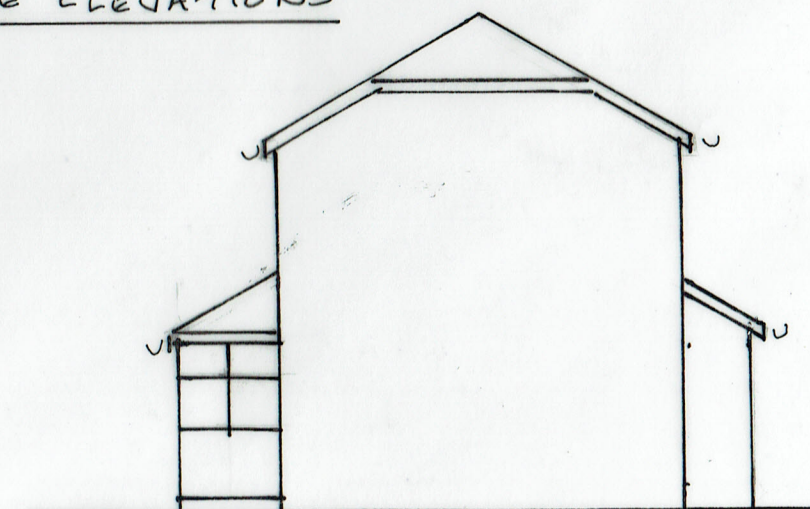

2 EXISTING FIRST FLOOR PLAN & ELEVATIONS

0 5 METRES  
SCALE 1:50 & 1:100 @ A3

03/07/2022

22/689/02

TWO STOREY REAR EXTENSION  
56 STANFORD HALL CRESCENT, RAMSBOTTOM BLO 9FD