


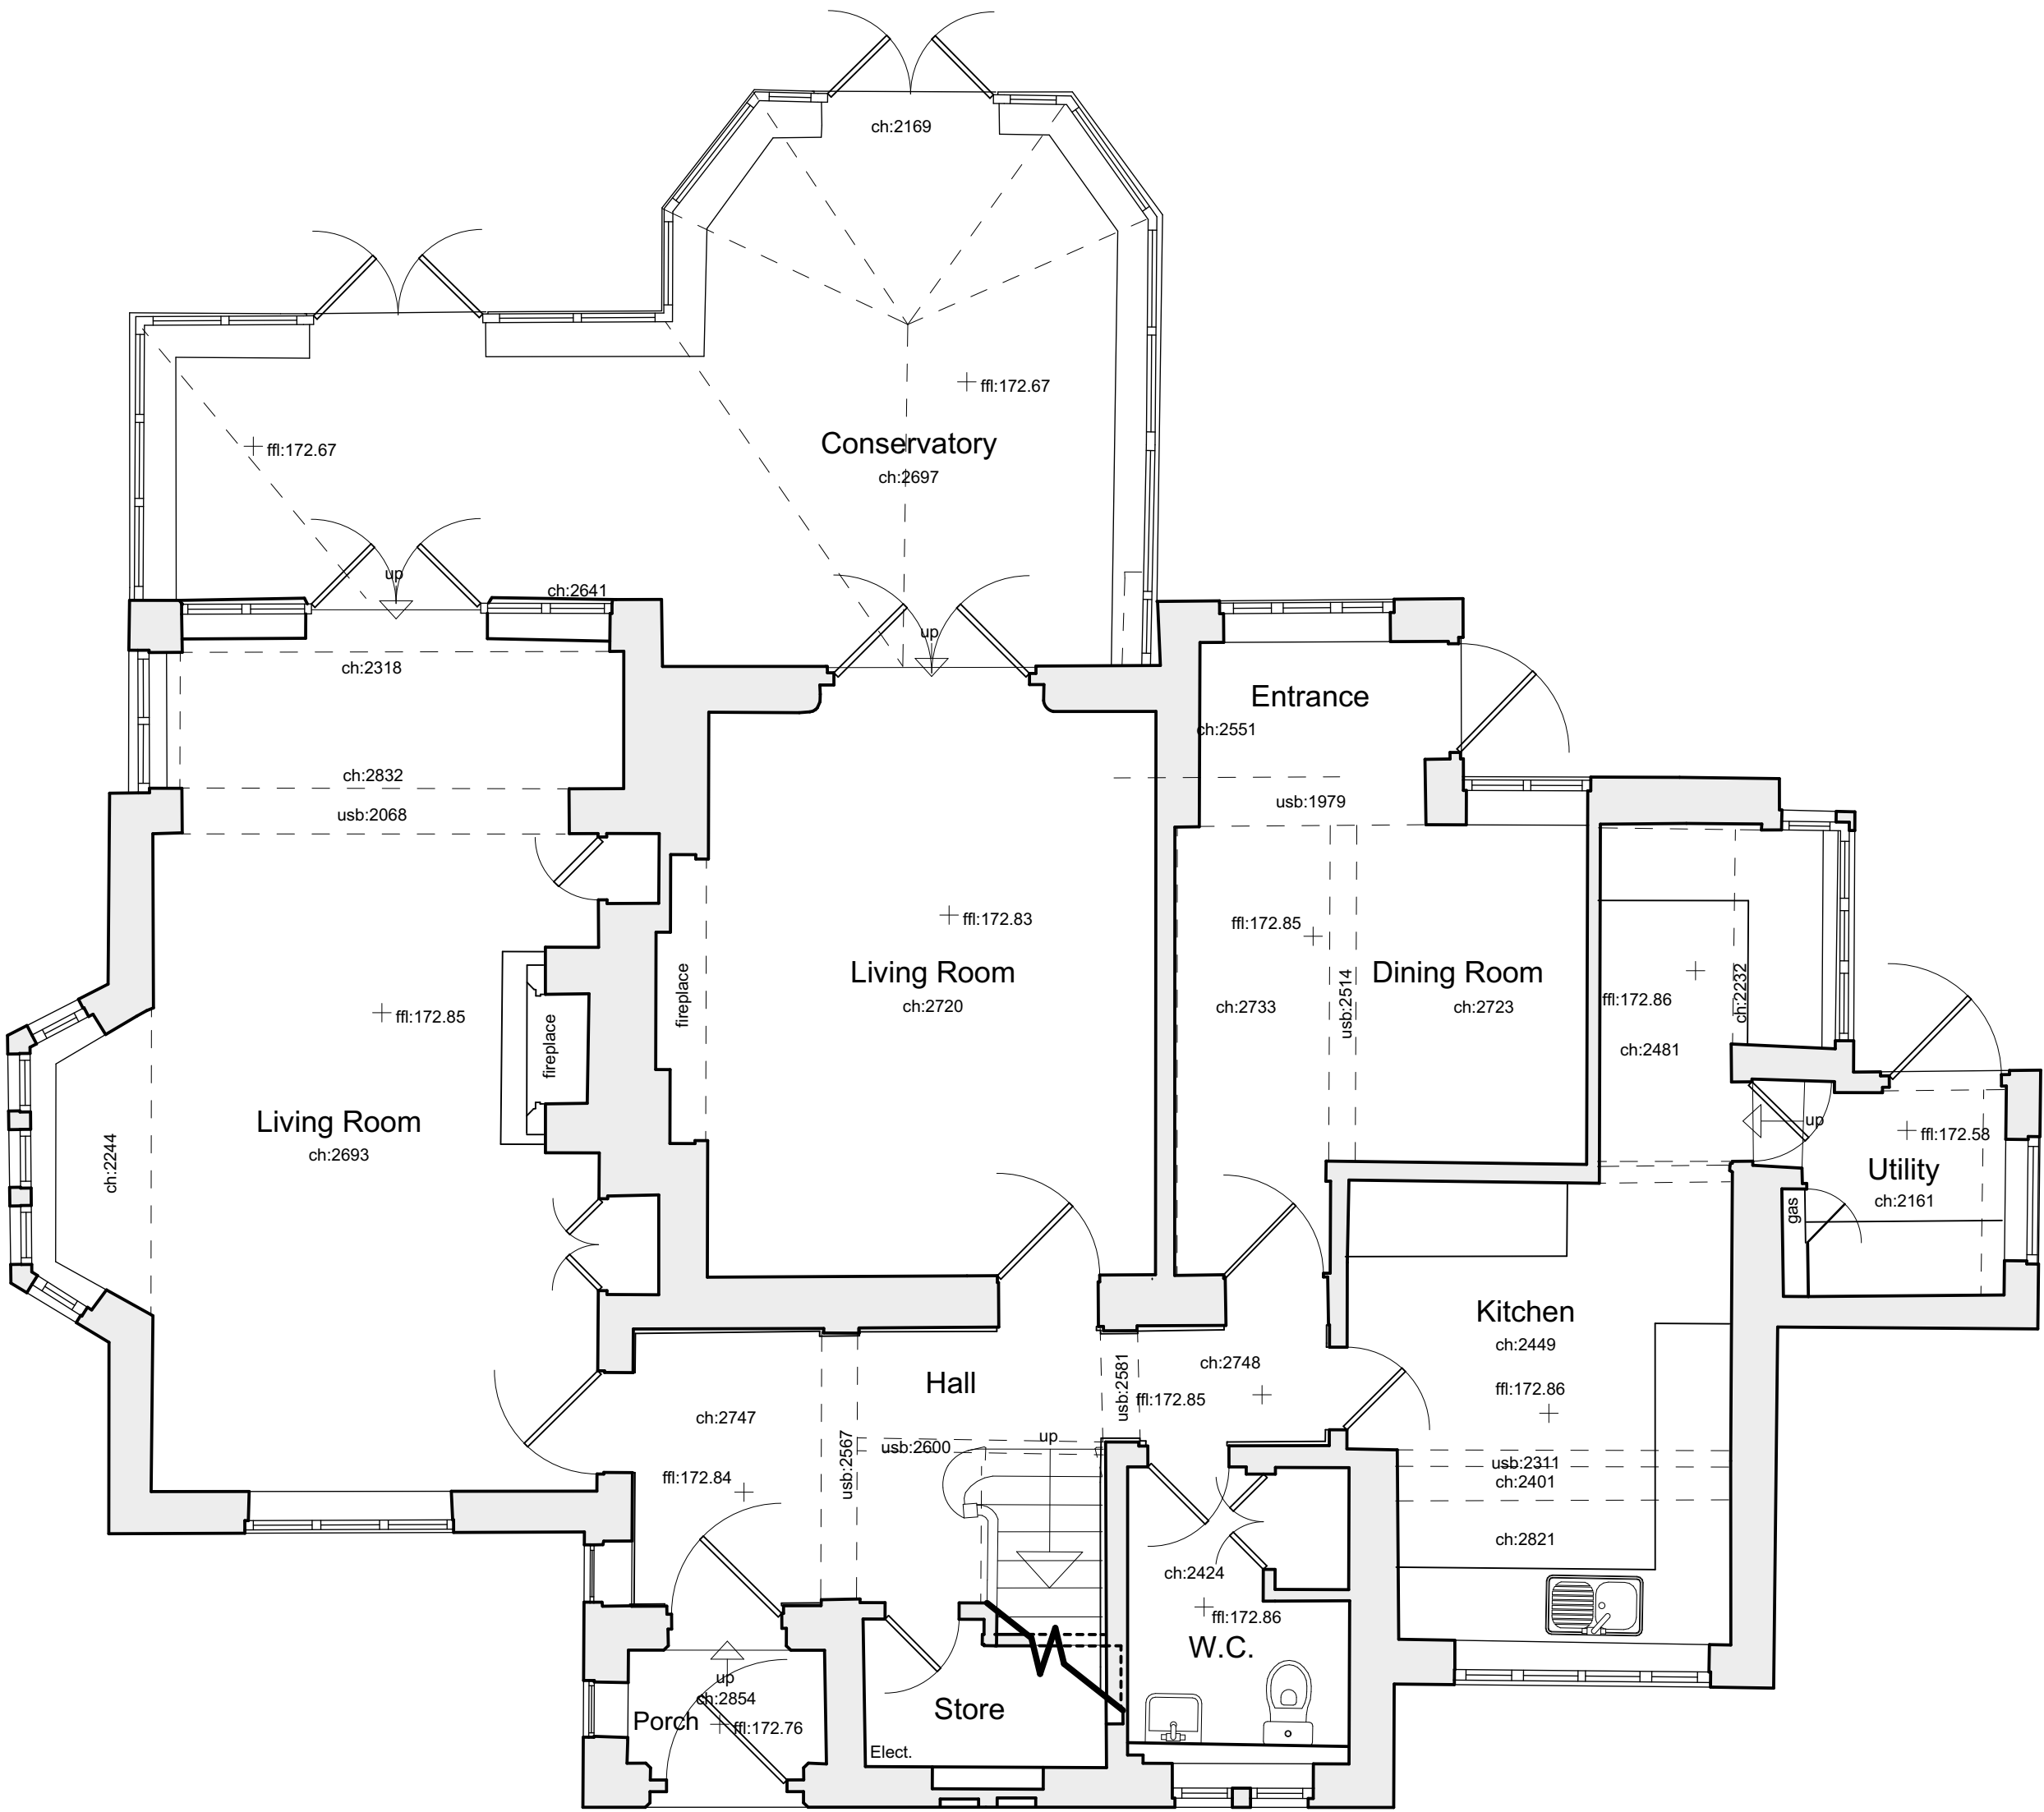


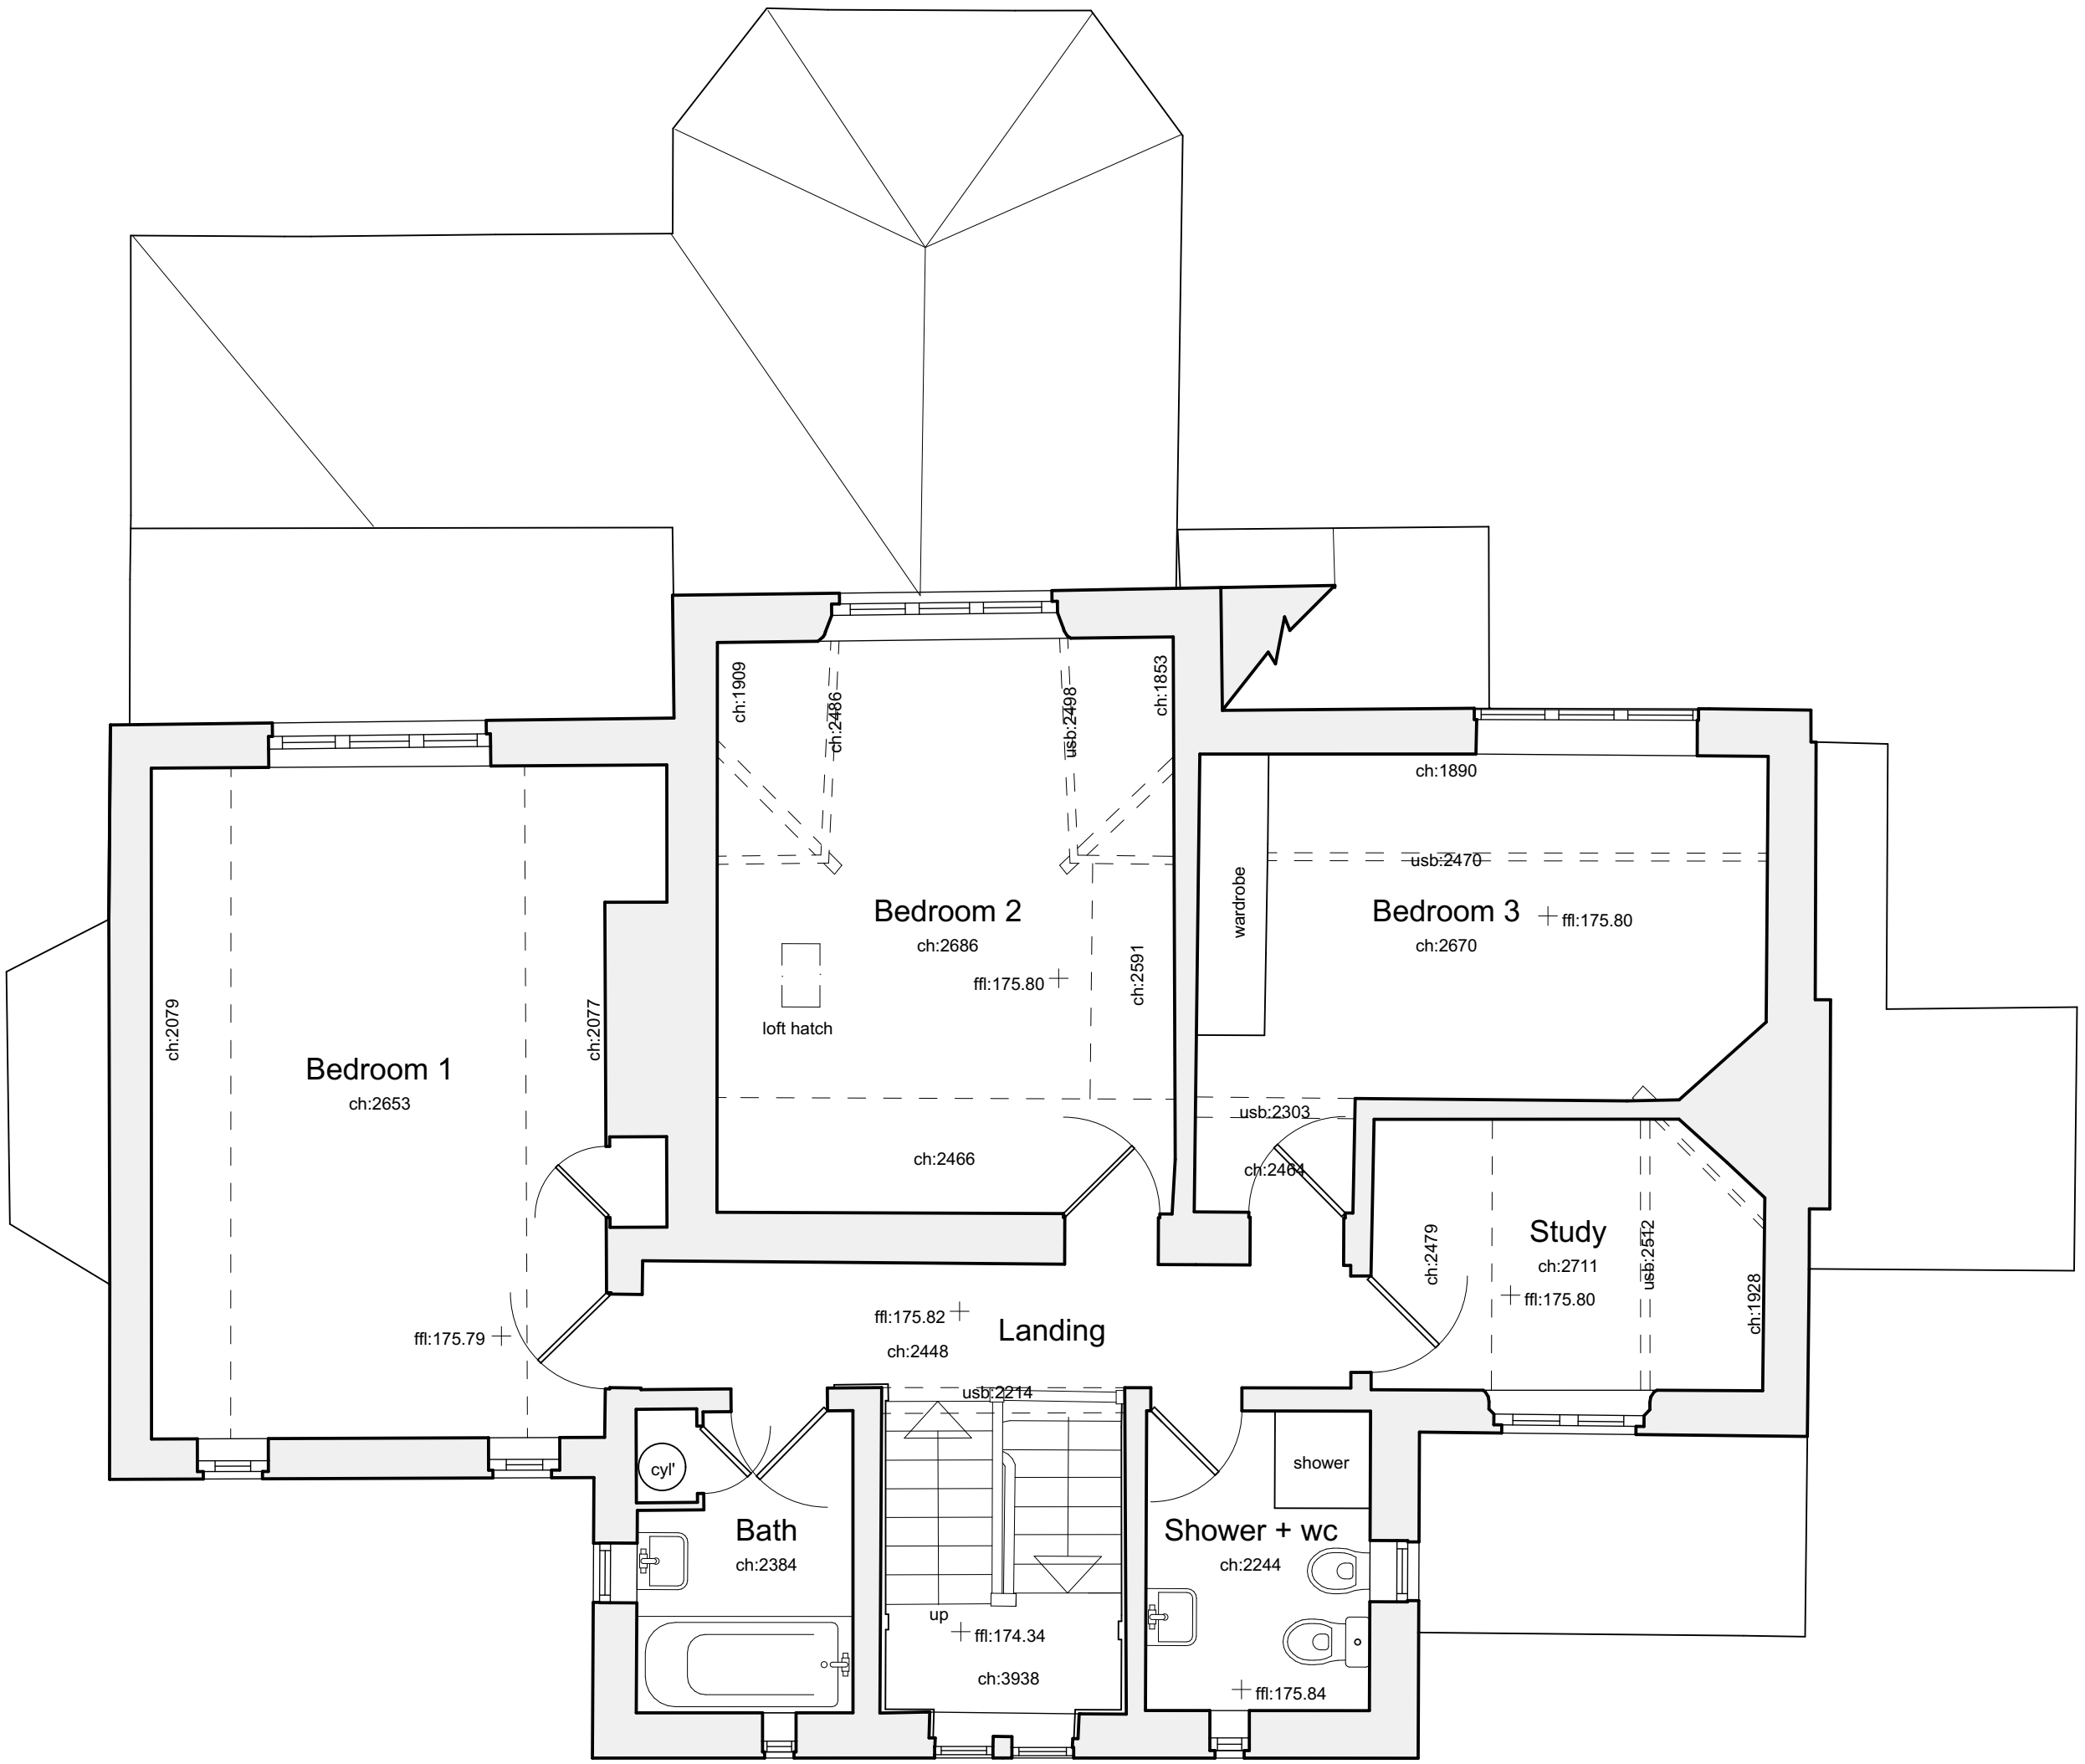

ground floor plan

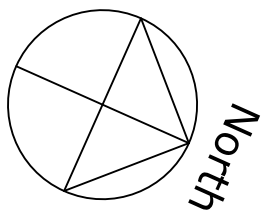

first floor plan

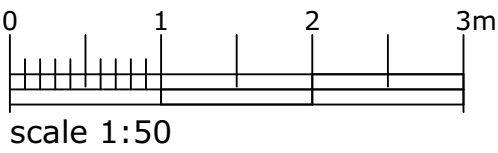

campbelldriverpartnership
architects

client: r fentem

project: 400 bass lane

bury bl9 5nr

sheet: floor plans - existing

job no:	19.137	dwg no:	03	A
---------	--------	---------	----	---

scale: 1:50 @ A1
date: 01.10.19
drawn: a w s
capricorn park
blakewater road
blackburn bb1 5qr
t: 01254 297700
e: design@cdpartnership.co.uk