
 


EXISTING REAR ELEVATION

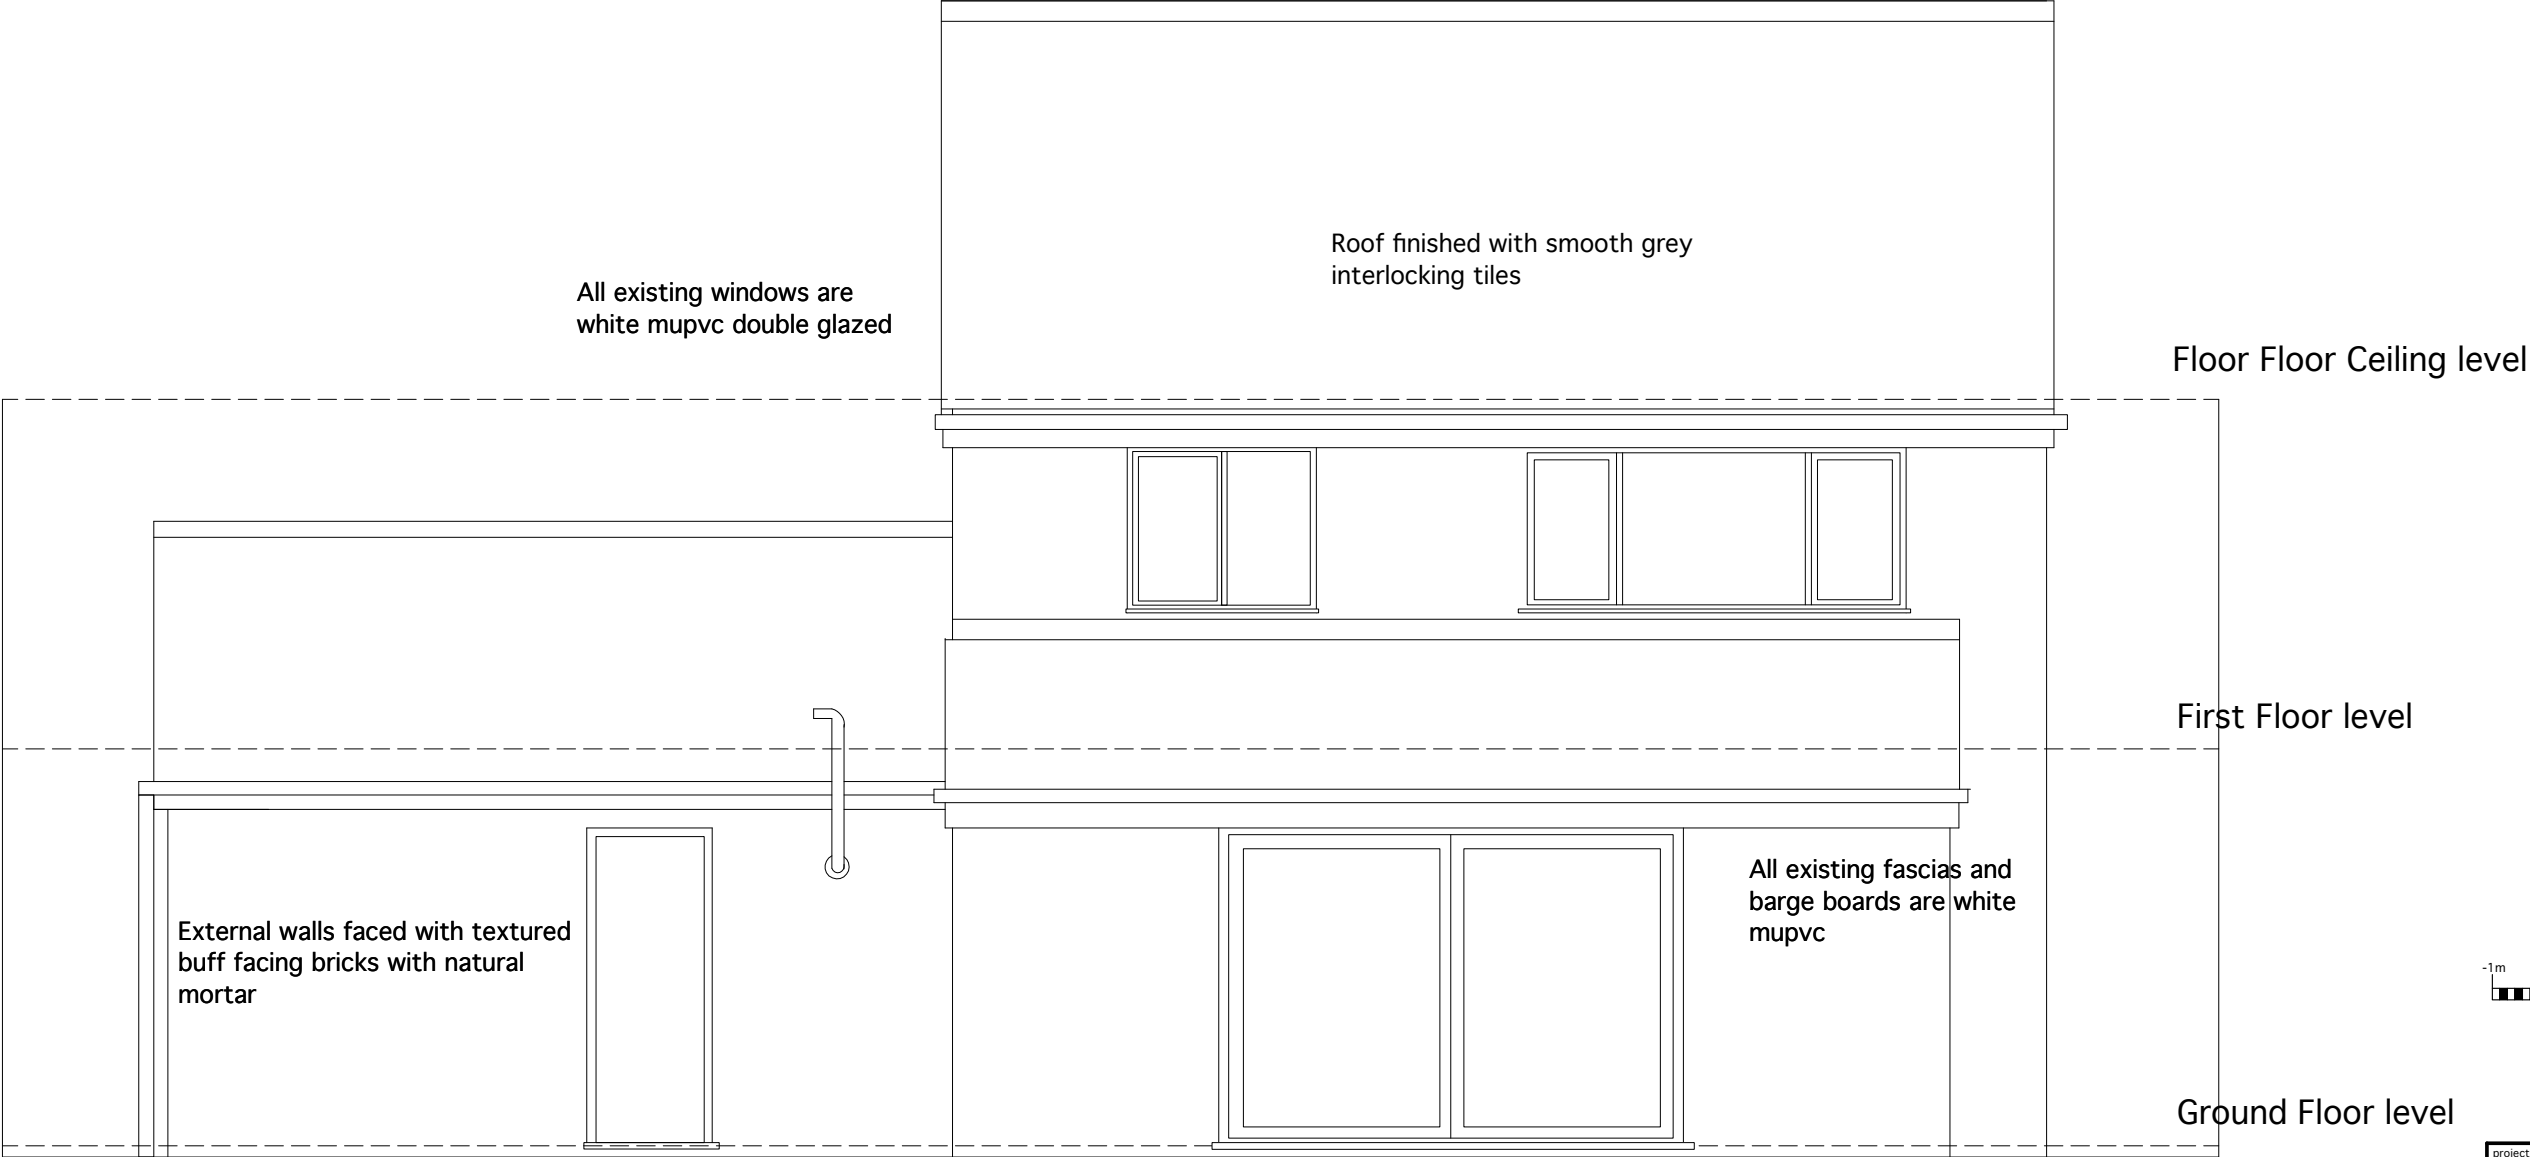

project			
36 Larkfield Close Bury			
drawing			
Rear Elevation as Existing			
dwg no.		scale	
458/04		1.50 @ A3	
date		drawn by	
June 2023		Peter	
preliminary	approval	planning	X
tender	construction	as built	
Speakmans Construction Ltd Unit 8 Quest Park Moss Hall Road Bury BL9 7JZ Tel 0845-500-5003 Direct Dial 0161-447-9012 Fax 0161-447-9099 Mobile 07702 957550			

under the BAT conditions of engagement the copyright in all drawings specifications and documents prepared by the designer and in the work executed from them shall remain the property of the designer unless otherwise agreed. Do not scale from the drawing. Work to figured dimensions. Check all dimensions on site. In event of any discrepancy refer to the designer.