



GARAGE AS PROPOSED

THE GATEHOUSE PLANS NEW GARAGE



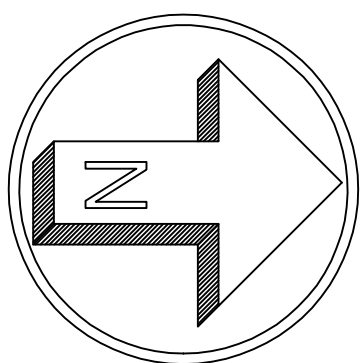


NOTES
ORIGINAL A1
DO NOT SCALE FROM THIS DRAWING.
ALL DIMENSIONS TO BE CHECKED ON SITE.
COPYRIGHT PROTECTED.




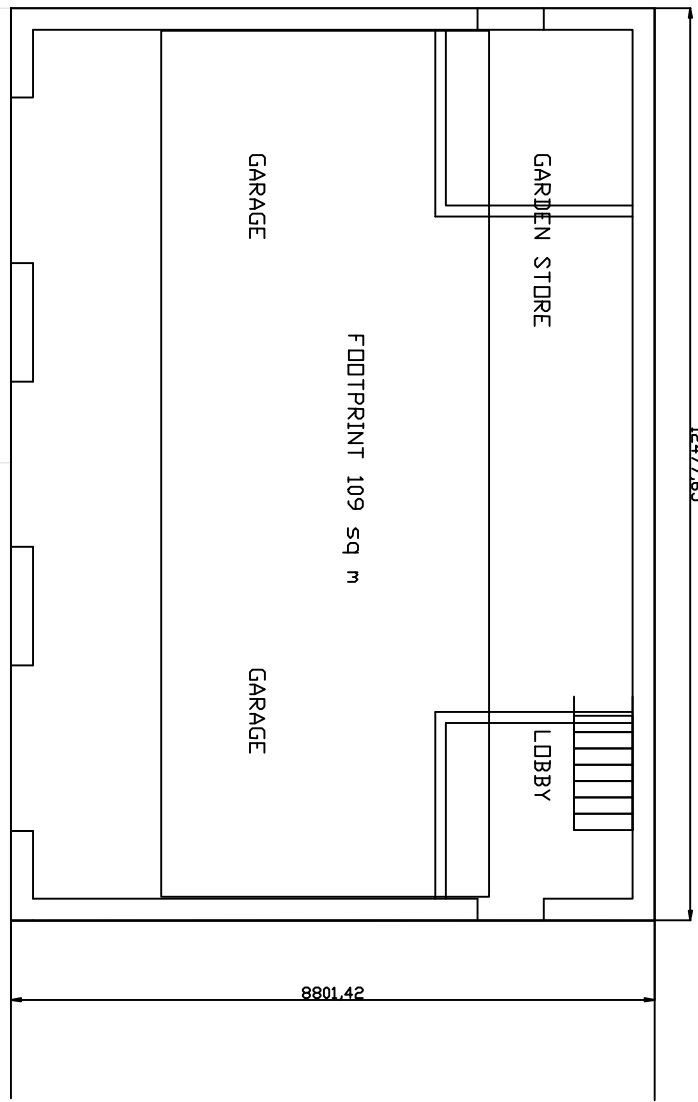


GARAGE FLOOR PLAN
GARAGE REDUCED IN FLOOR AREA
155 sq m


PROPOSED GARAGE ELEVATIONS

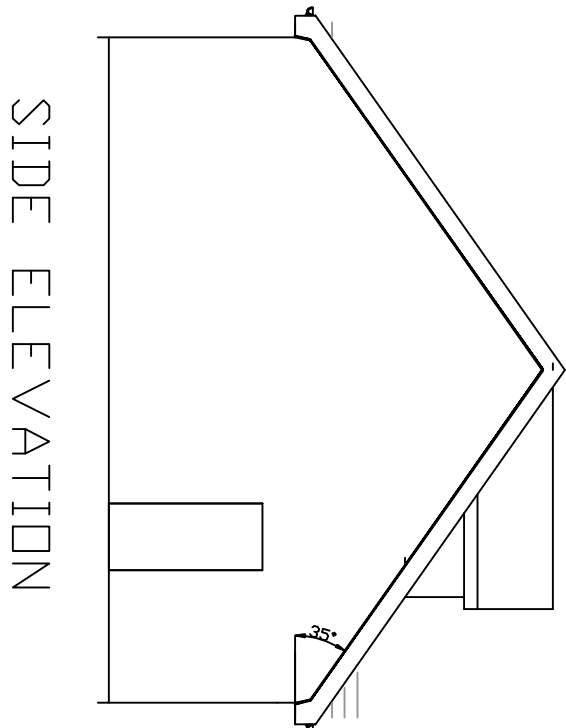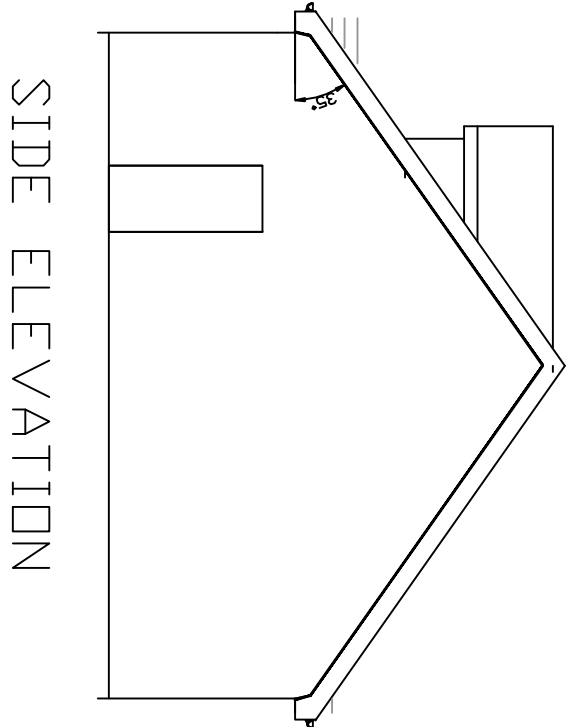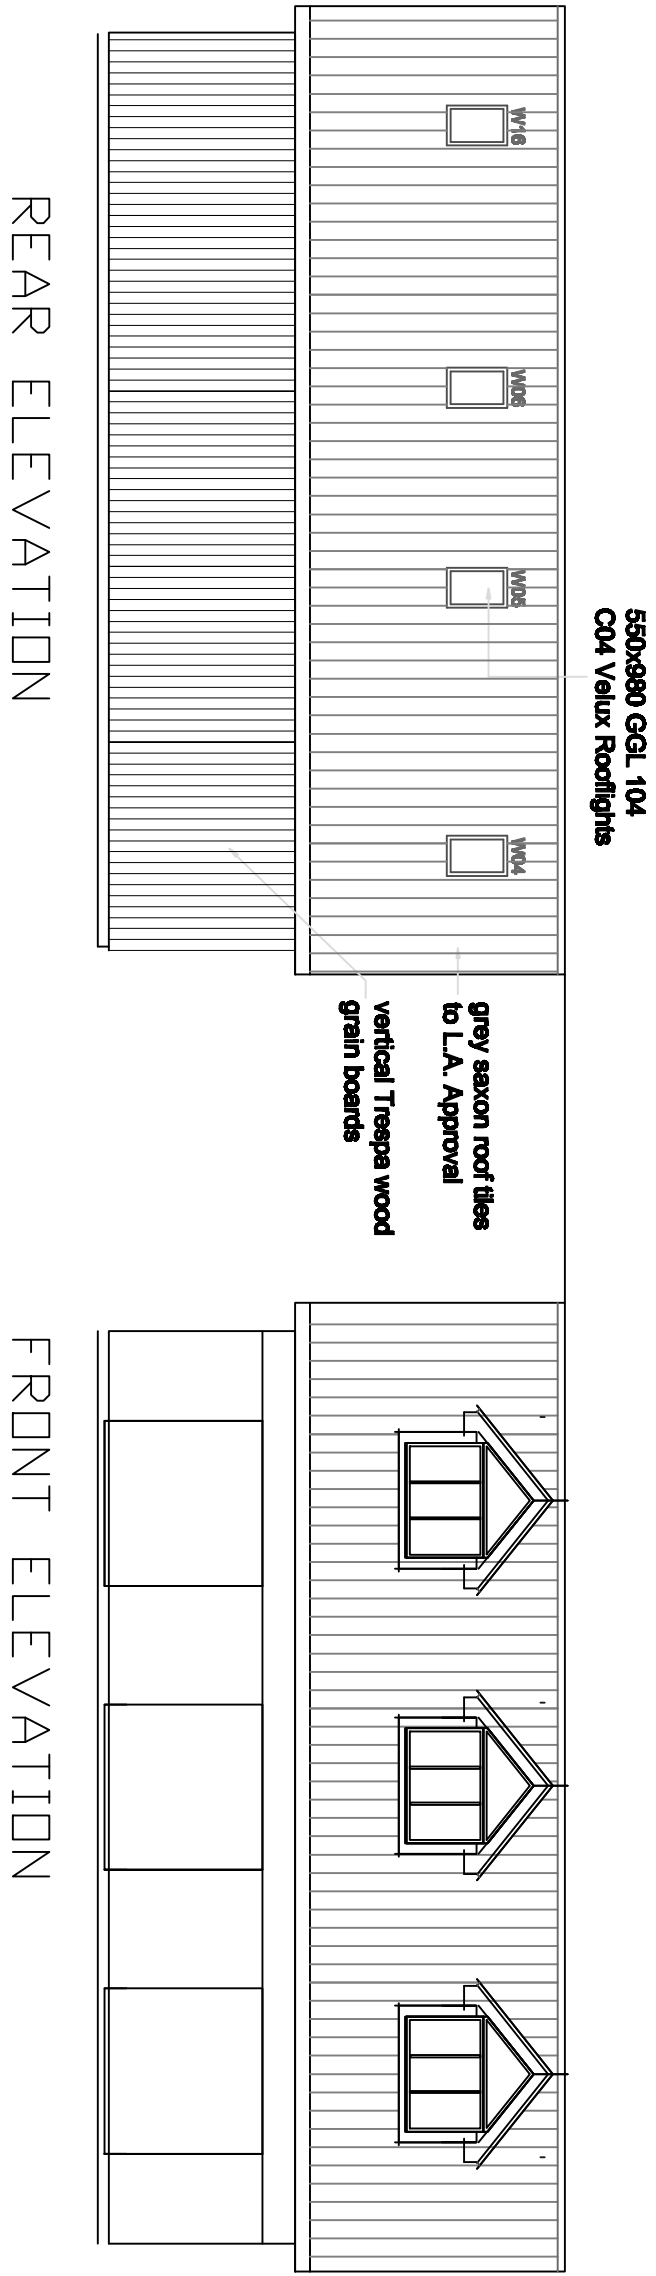

GARAGE AS EXISTING

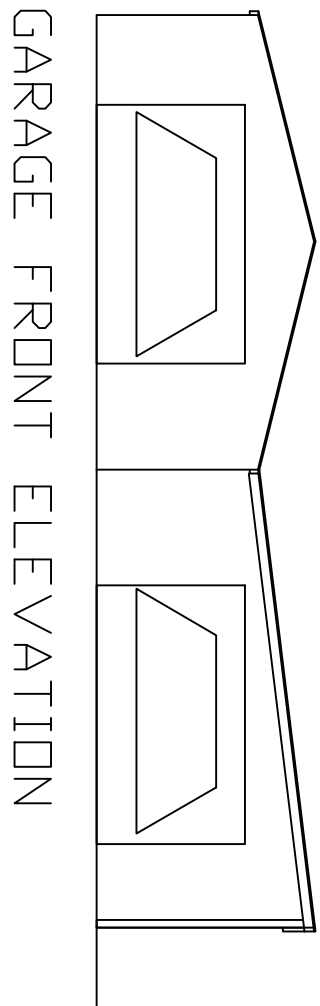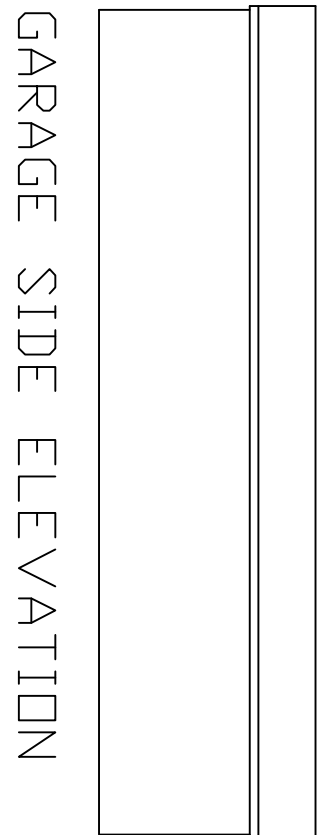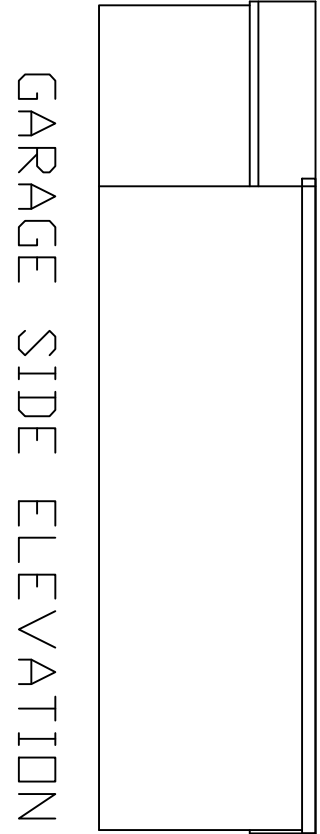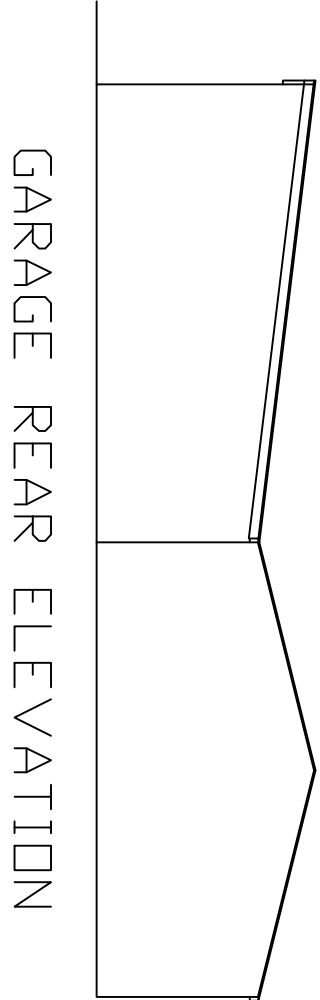


EXISTING GARAGE ELEVATIONS

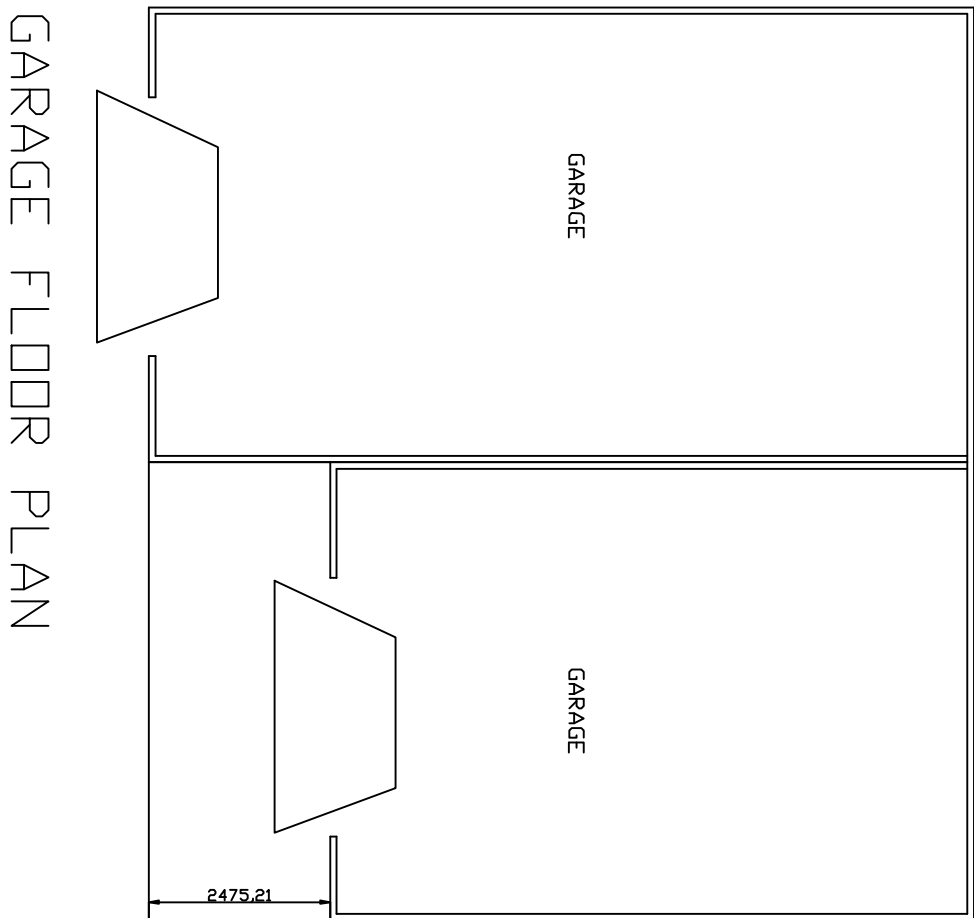

EXISTING PLAN

SITE PLAN 1/500

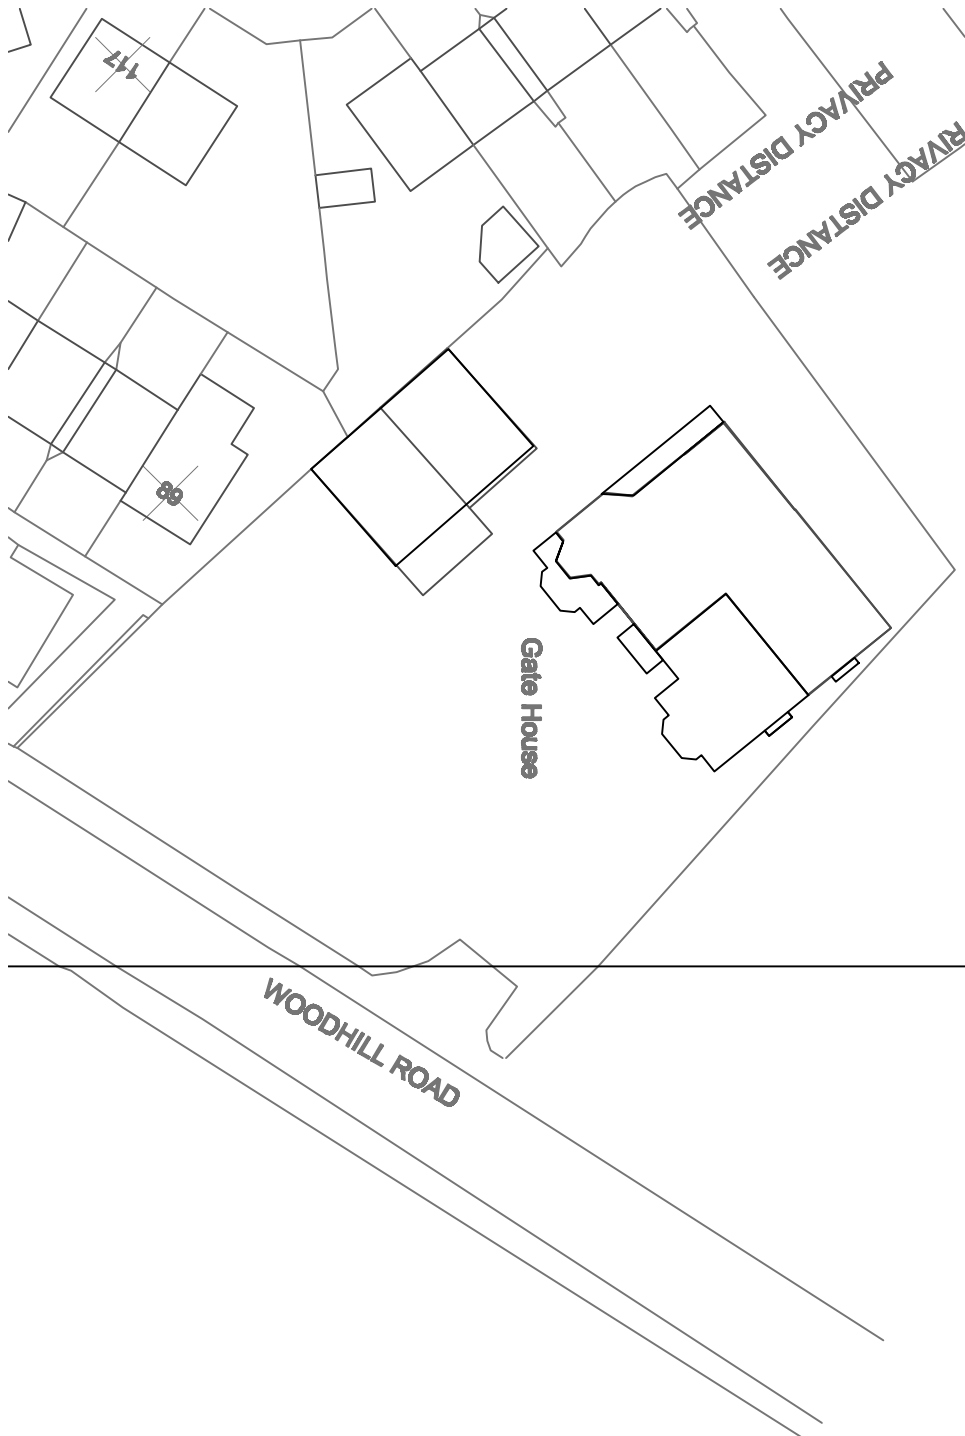

REVISIONS			
SCALE	DATE	DRAWN	CHECKED
1/100	05/24	ASC	
1/200			
CLIENT			
TITLE			
PROPOSED EXTENSION / ALTERATION TO THE GATEHOUSE WOODHILL ROAD BURY			
REDEVELOPMENT OF EXISTING GARAGE			
DRAWING No. 0.05			