


THE GATEHOUSE PLANS & ELEVATIONS AS EXISTING


NOTES

ORIGINAL A1


DO NOT SCALE FROM THIS DRAWING.
ALL DIMENSIONS TO BE CHECKED ON SITE.
COPYRIGHT PROTECTED.

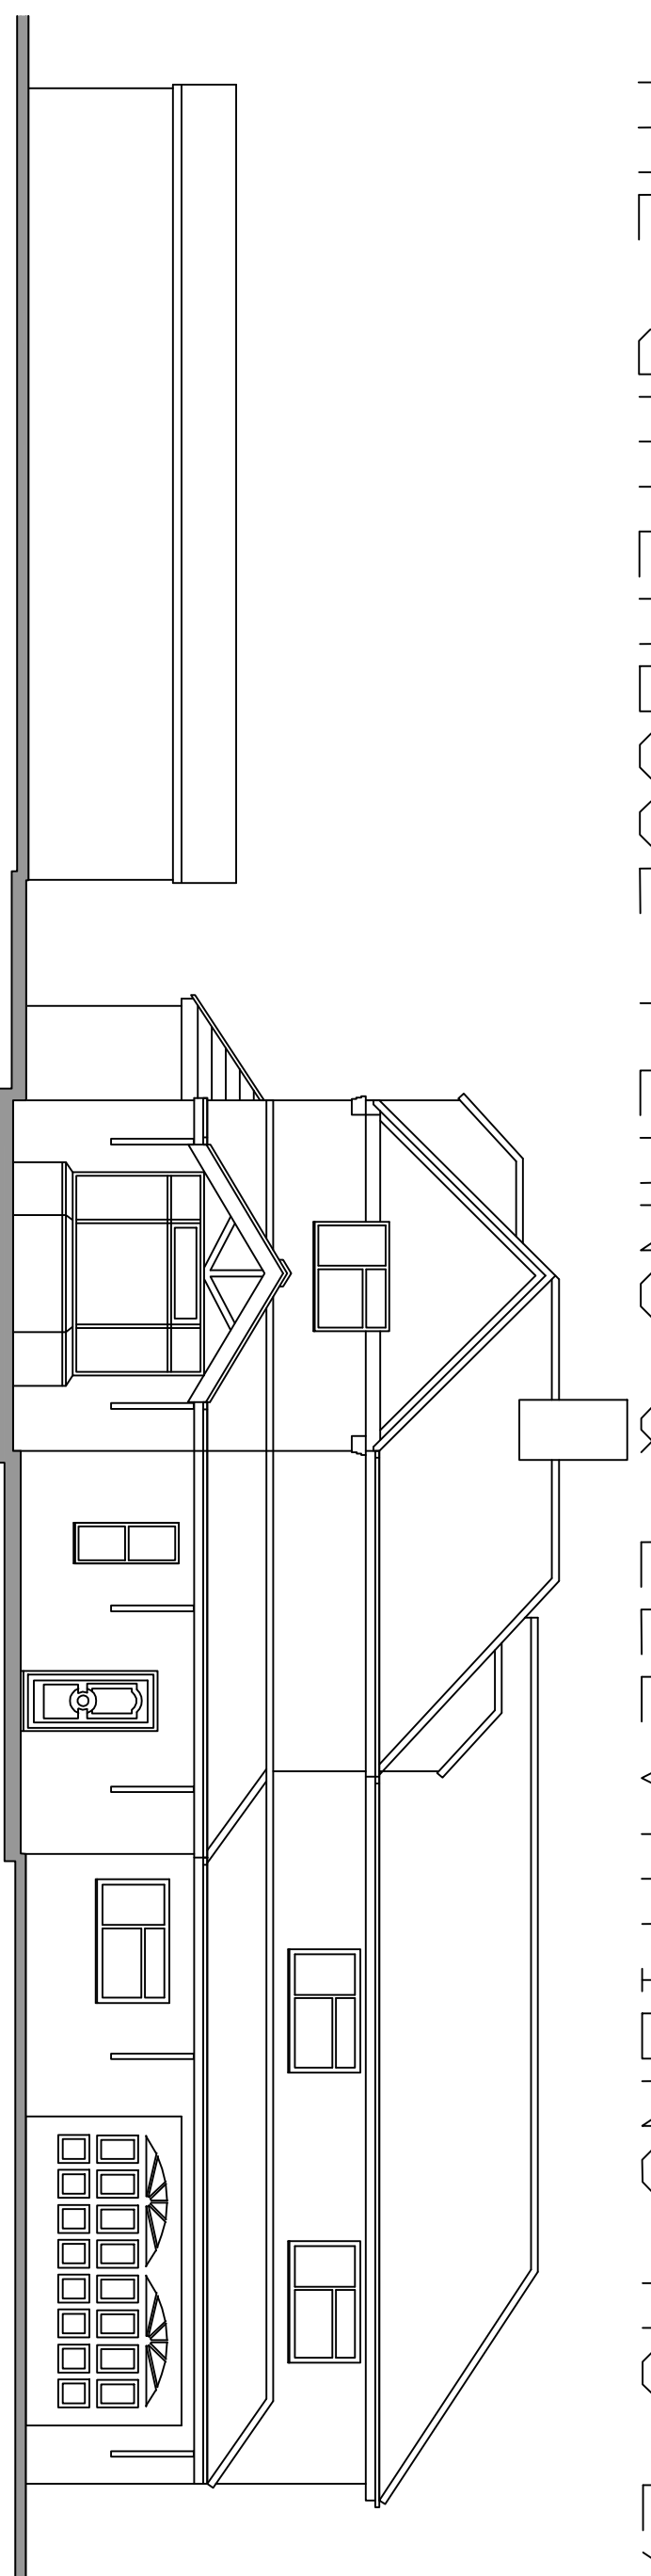


FRONT ELEVATION 1/100

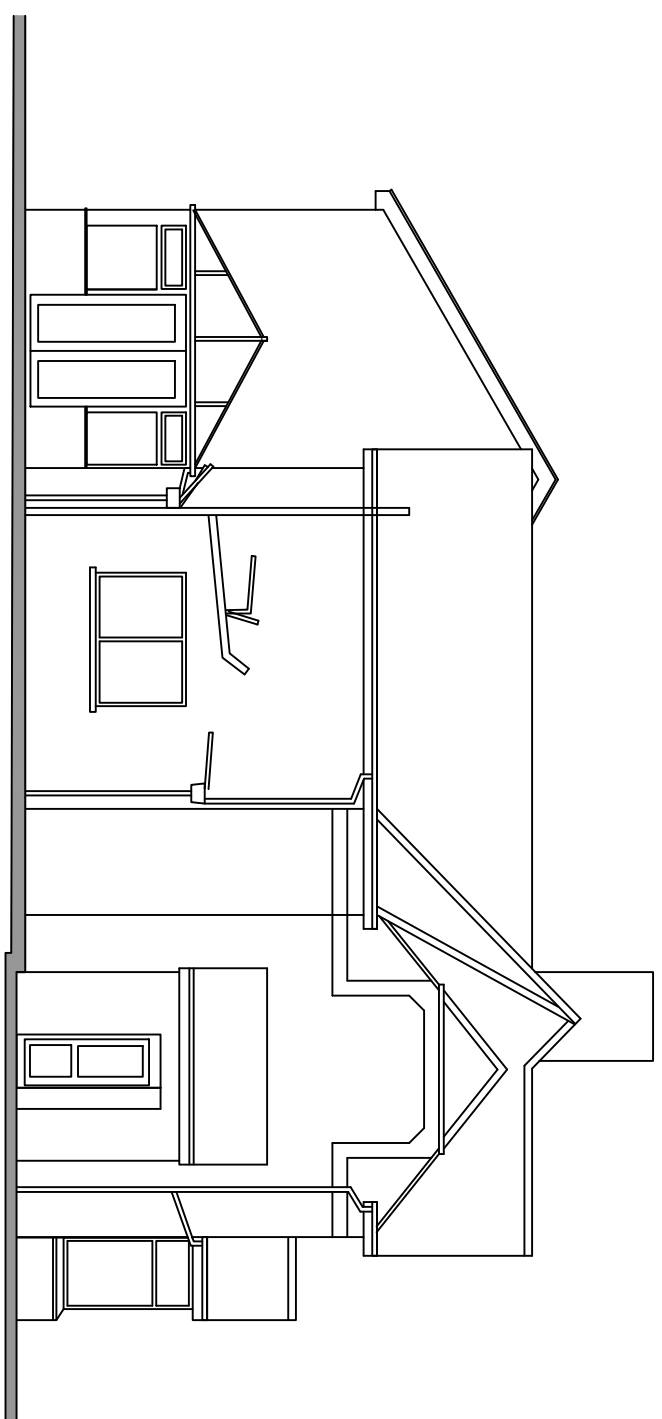



SIDE ELEVATION SCALE 1/100

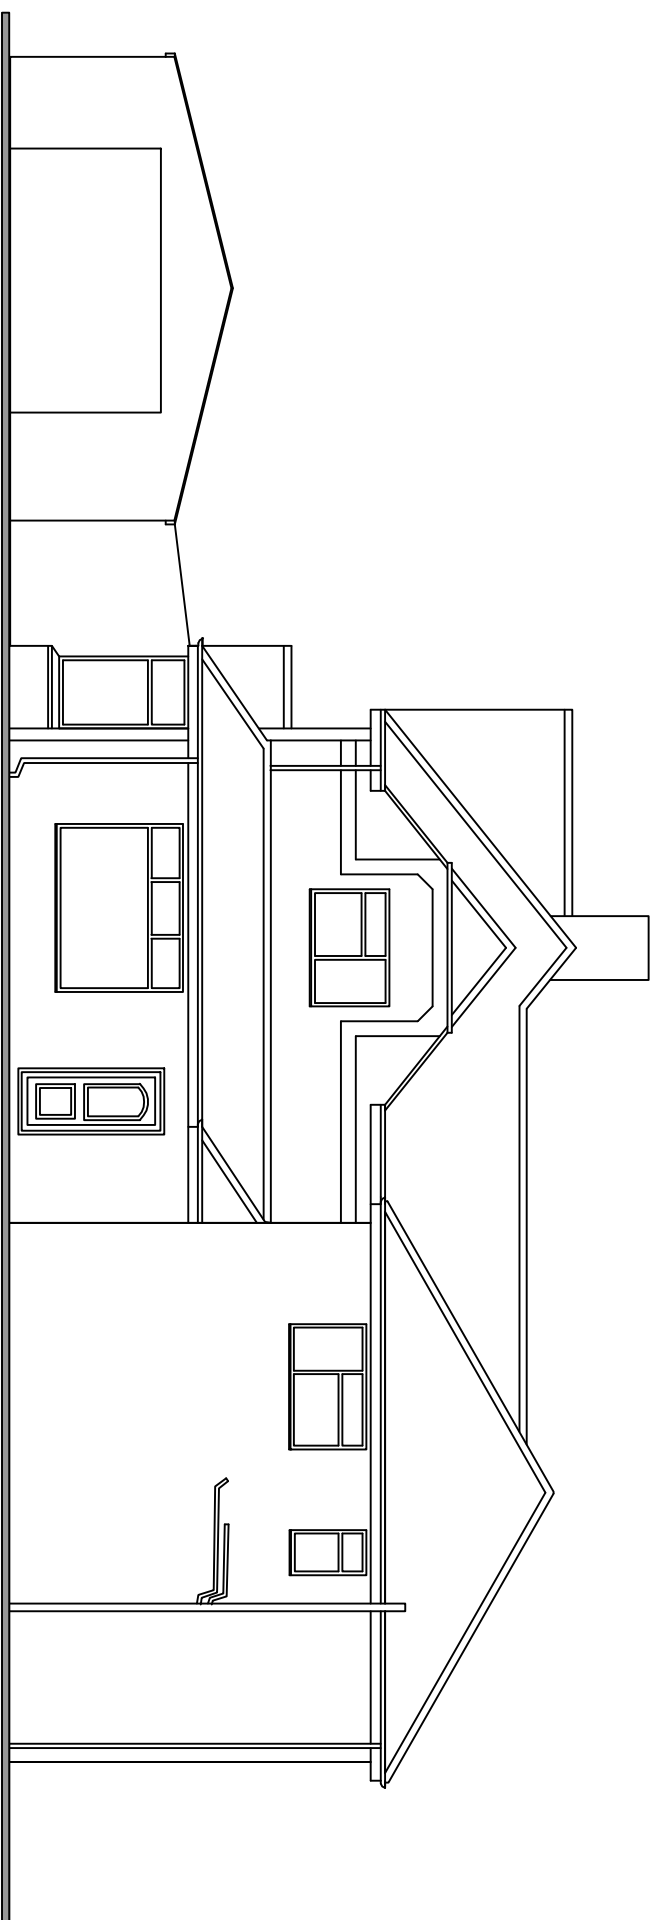


SIDE ELEVATION 1/100

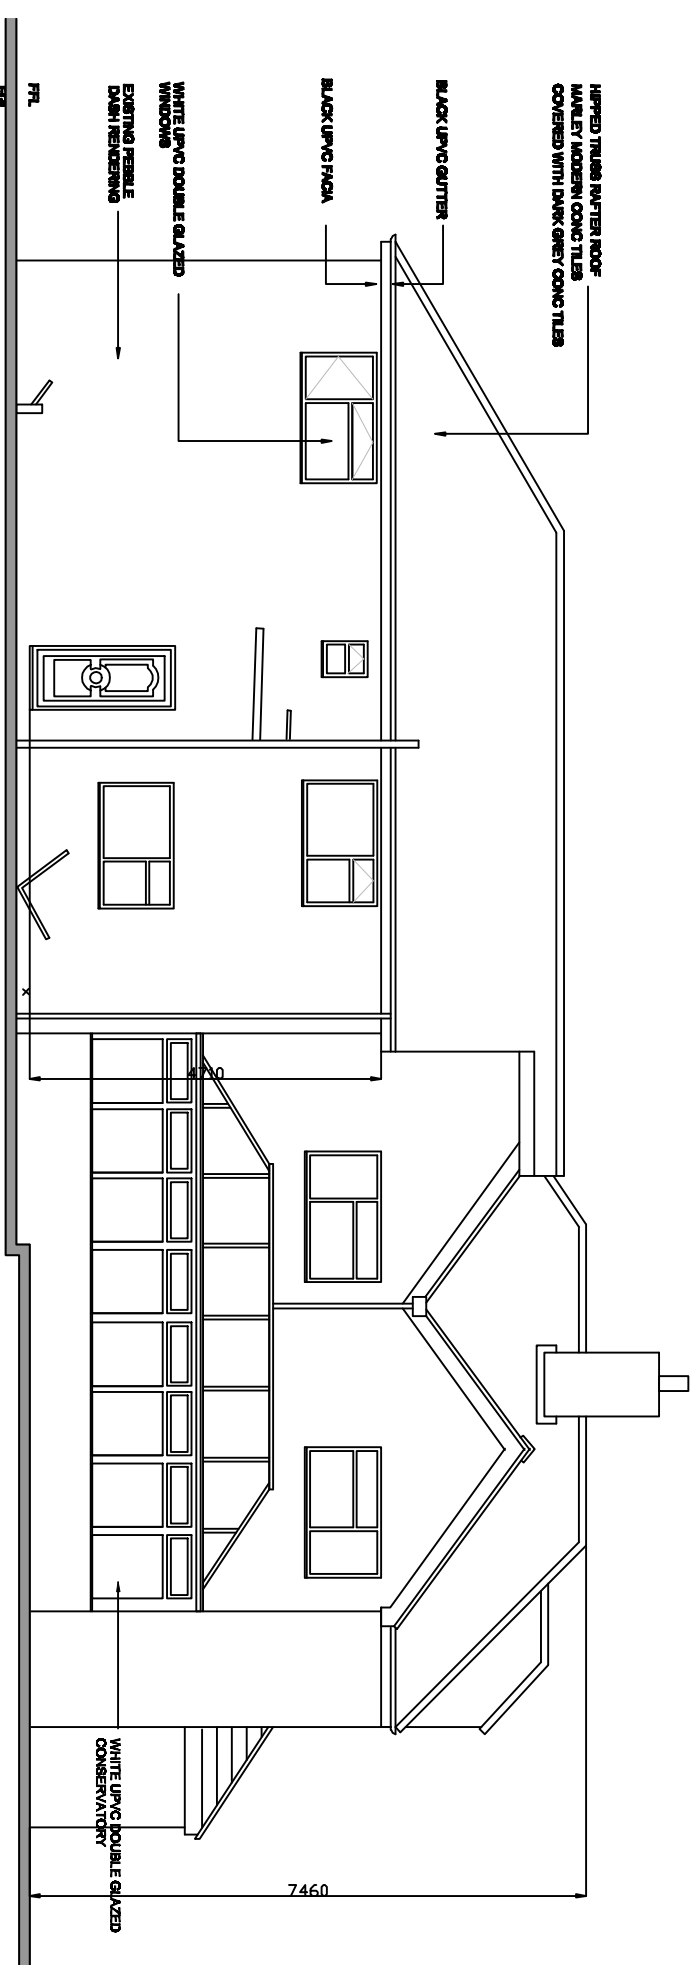




REAR ELEVATION SCALE 1/100

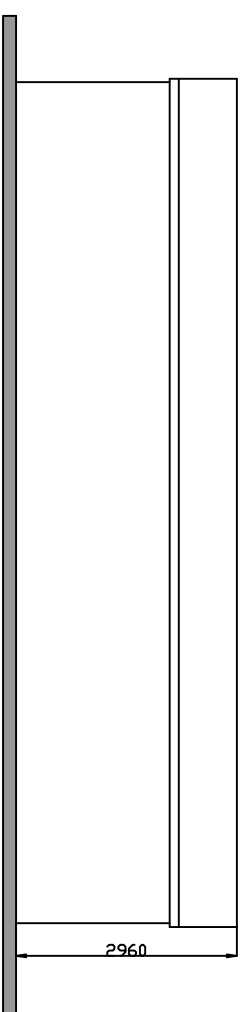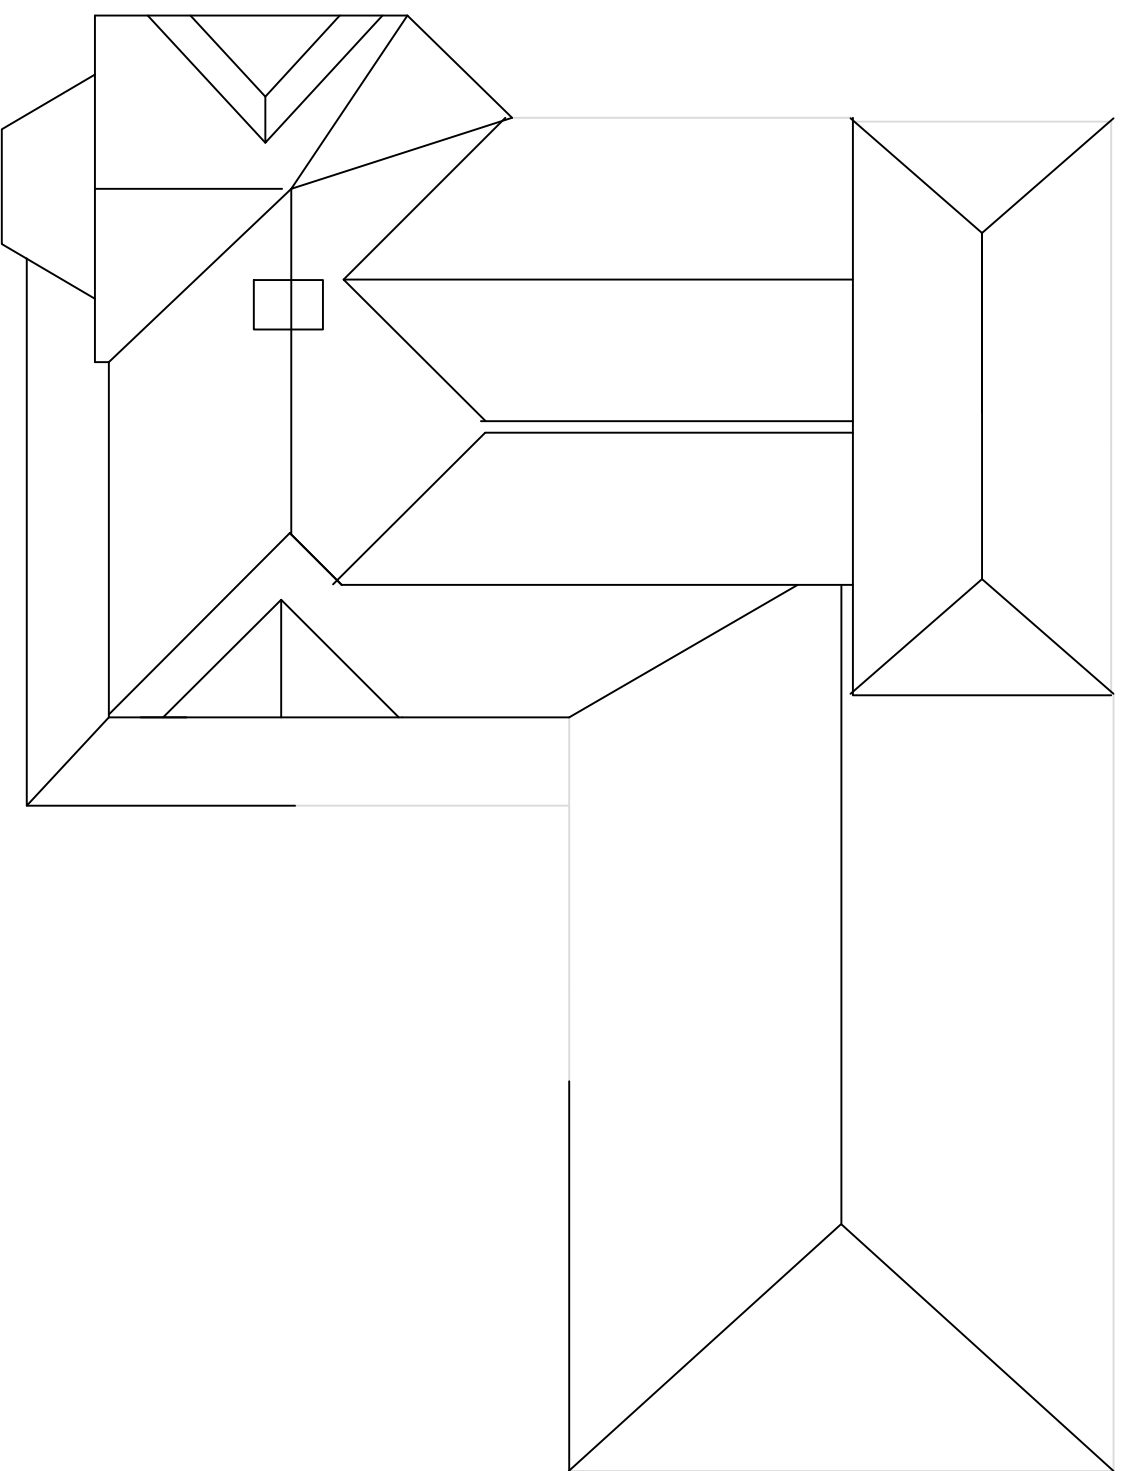

GARAGE SIDE ELEVATION 1/100

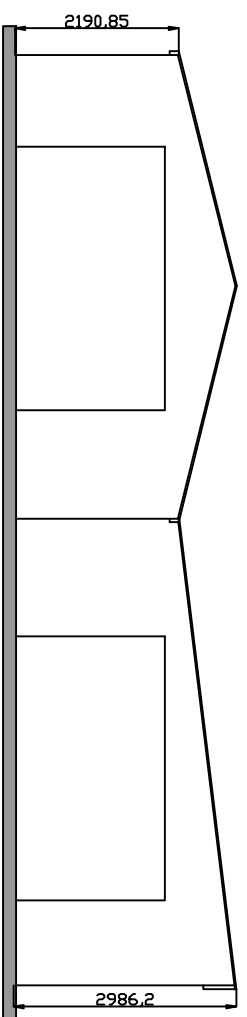

GARAGE FRONT ELEVATION 1/100

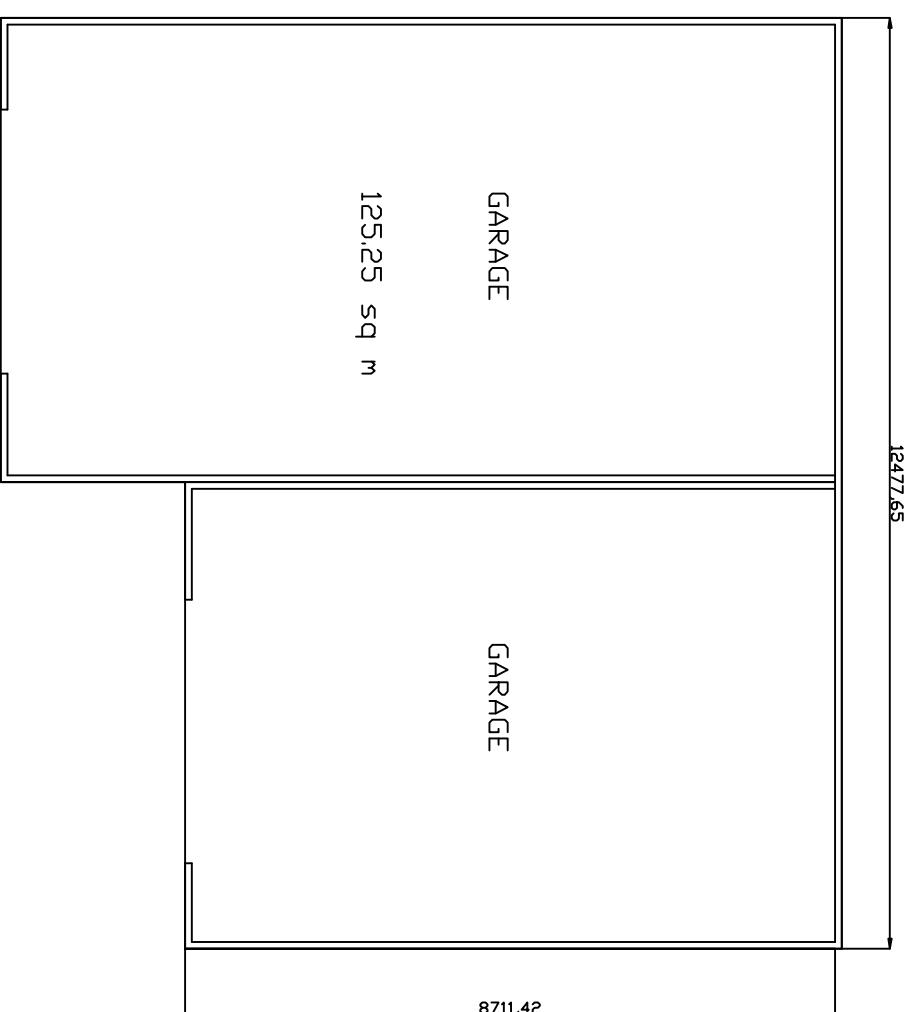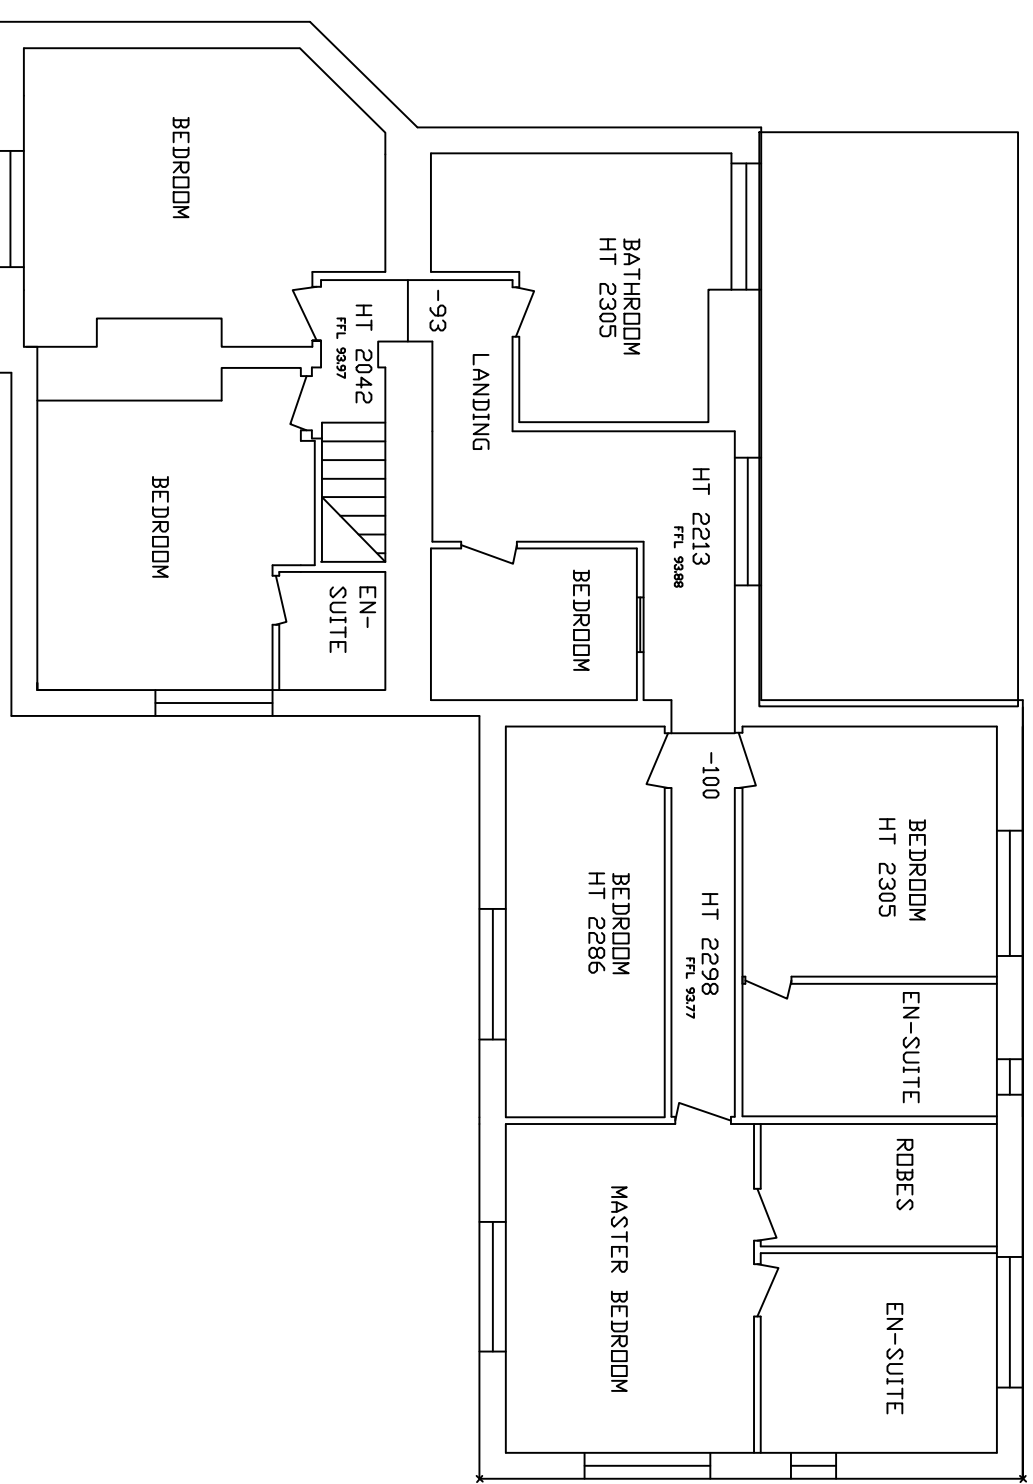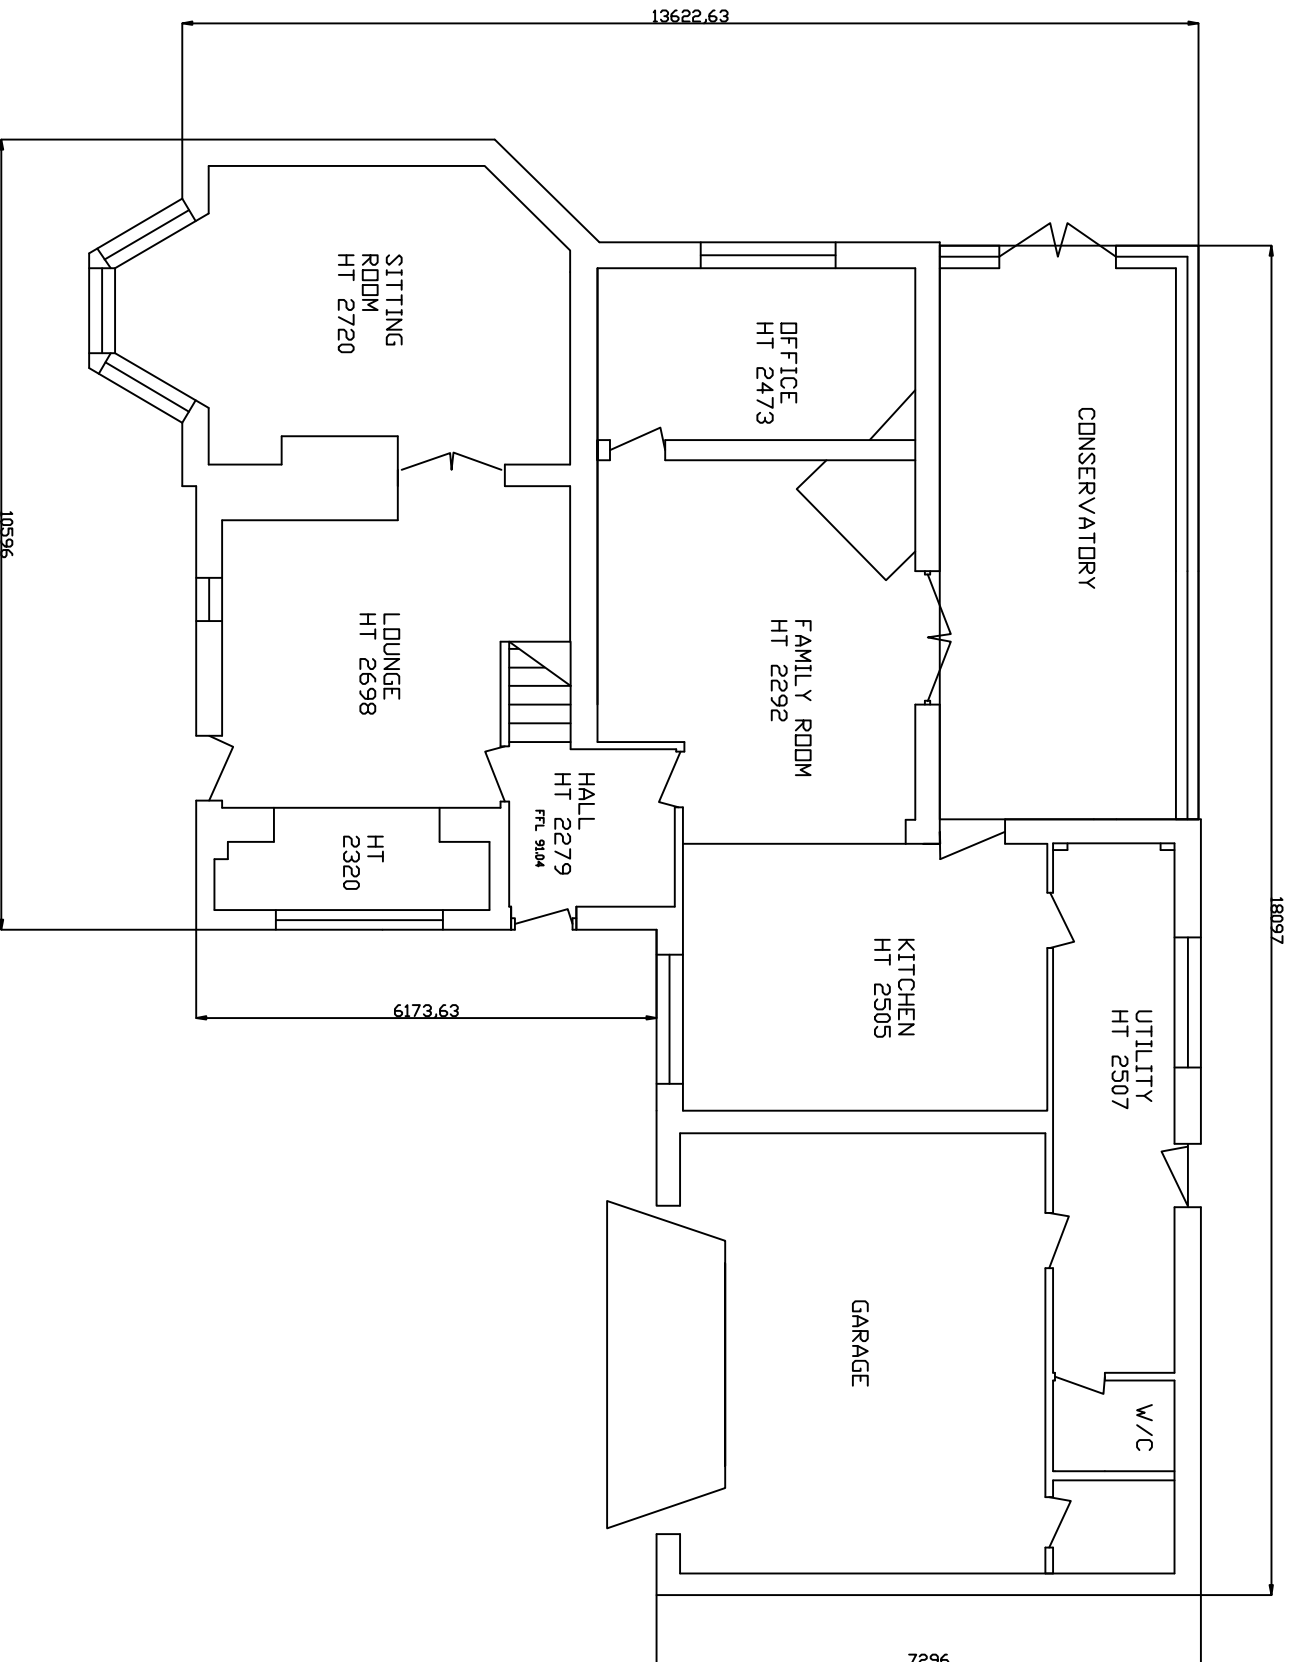

GARAGE FLOOR PLA 1/100N

REVISIONS			
SCALE	DATE	DRAWN	CHECKED
1/100	02/24	ASC	

CLIENT

PROPOSED EXTENSION / ALTERATION TO
THE GATEHOUSE WOODHILL ROAD BURY
AS EXISTING

DRAWING No. 0.01

GROUND FLOOR PLAN AS EXISTING 1/100

FIRST FLOOR PLAN AS EXISTING 1/100