


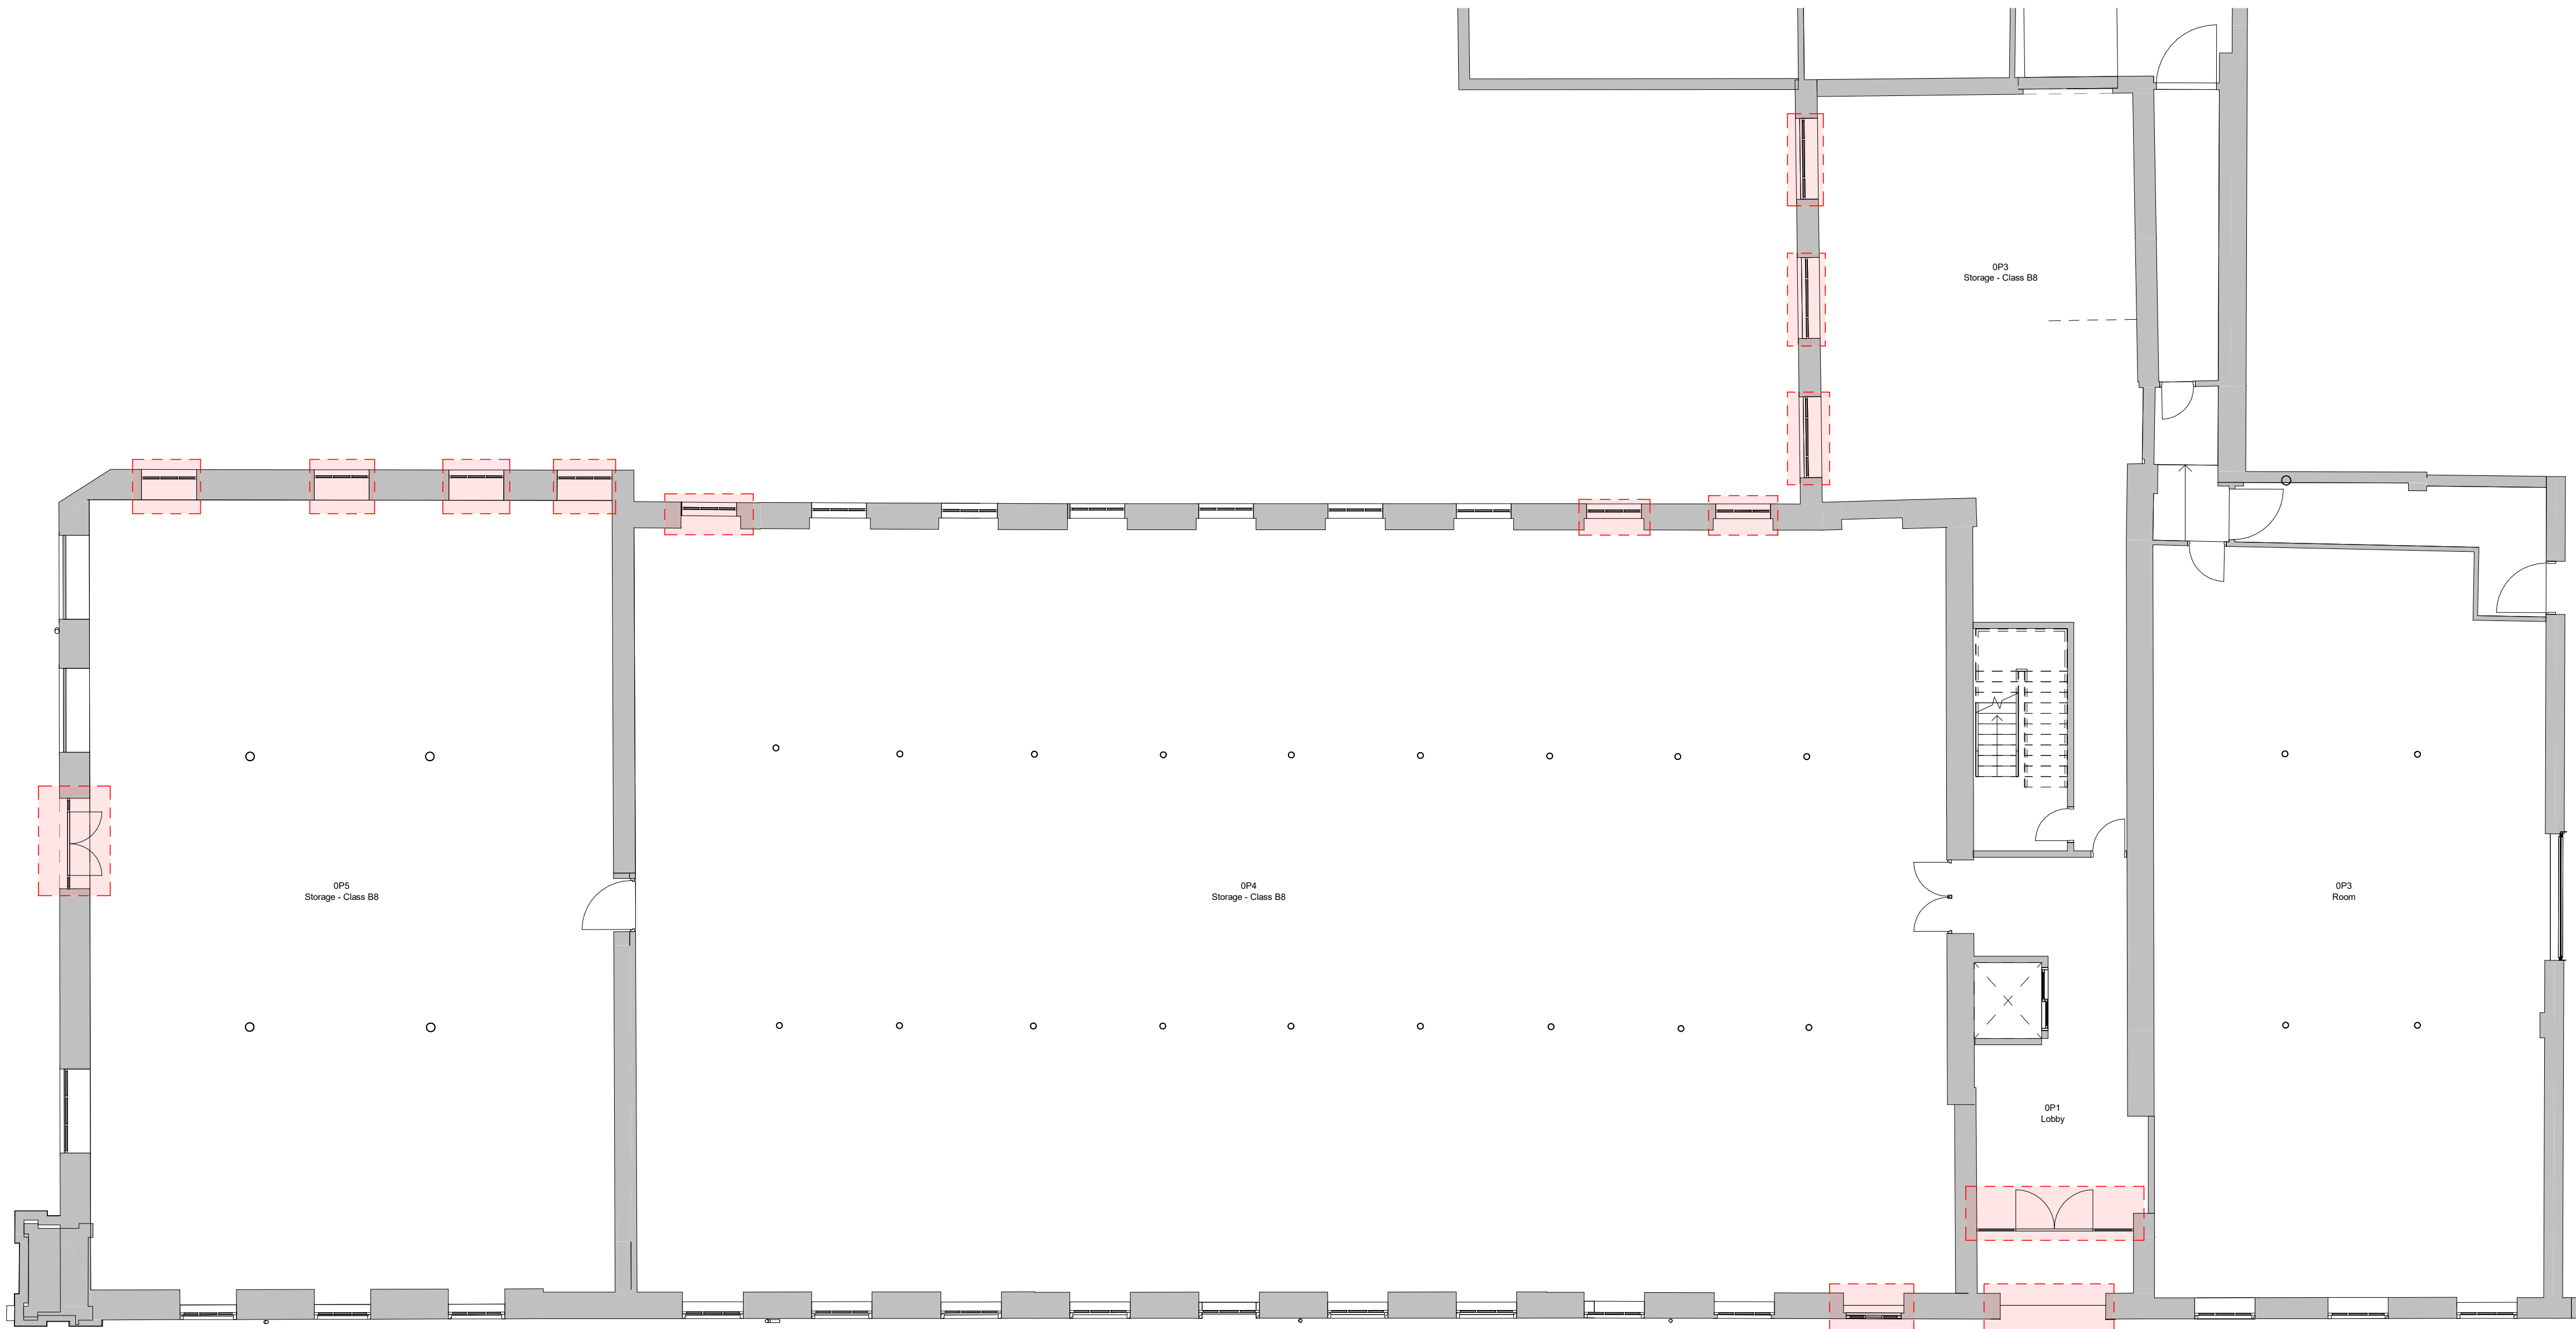


1 Level 0 - Proposed
1 : 100


Planning notes

New Window / Door / Skylight / Opening

- Replace all existing windows with powder coated aluminium windows - Mullions to match existing

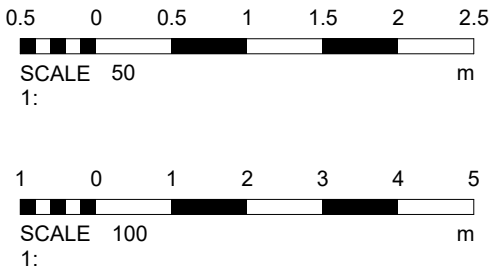

Planning - Revised		16/04/2024	
No.	Description	Date	
PROJECT			
Albion Mill			
TITLE			
Proposed Plans - Ground Floor			
CLIENT			
STATUS			
DESIGN			
DRAWN BY	DATE	SCALE (@ A1)	
TP	17/11/2023	As indicated	
PROJECT NUMBER	DRAWING NUMBER	REV	
GSS23089.2	003	1	
GOLD SKETCH S T U D I O S www.goldsketch.co.ukinfo@goldsketch.co.uk0161 792 9595 NOTES © COPYRIGHT - ALL RIGHTS RESERVED. THIS DRAWING MUST NOT BE REPRODUCED WITHOUT PRIOR WRITTEN CONSENT. DRAWING TO BE USED FOR THE STATUS INDICATED ONLY - CONFIRMED ON SITE. ANY DISCREPANCIES TO BE REPORTED TO THE ALL DIMENSIONS ARE TO FACE UNLESS SPECIFIED OTHERWISE. ALL WORK AND MATERIALS TO BE IN ACCORDANCE WITH CURRENT BUILDING REGULATIONS, RELEVANT CODES OF PRACTICE AND BRITISH STANDARDS. ALL DIMENSIONS ARE IN MILLIMETERS UNLESS OTHERWISE STATED.			

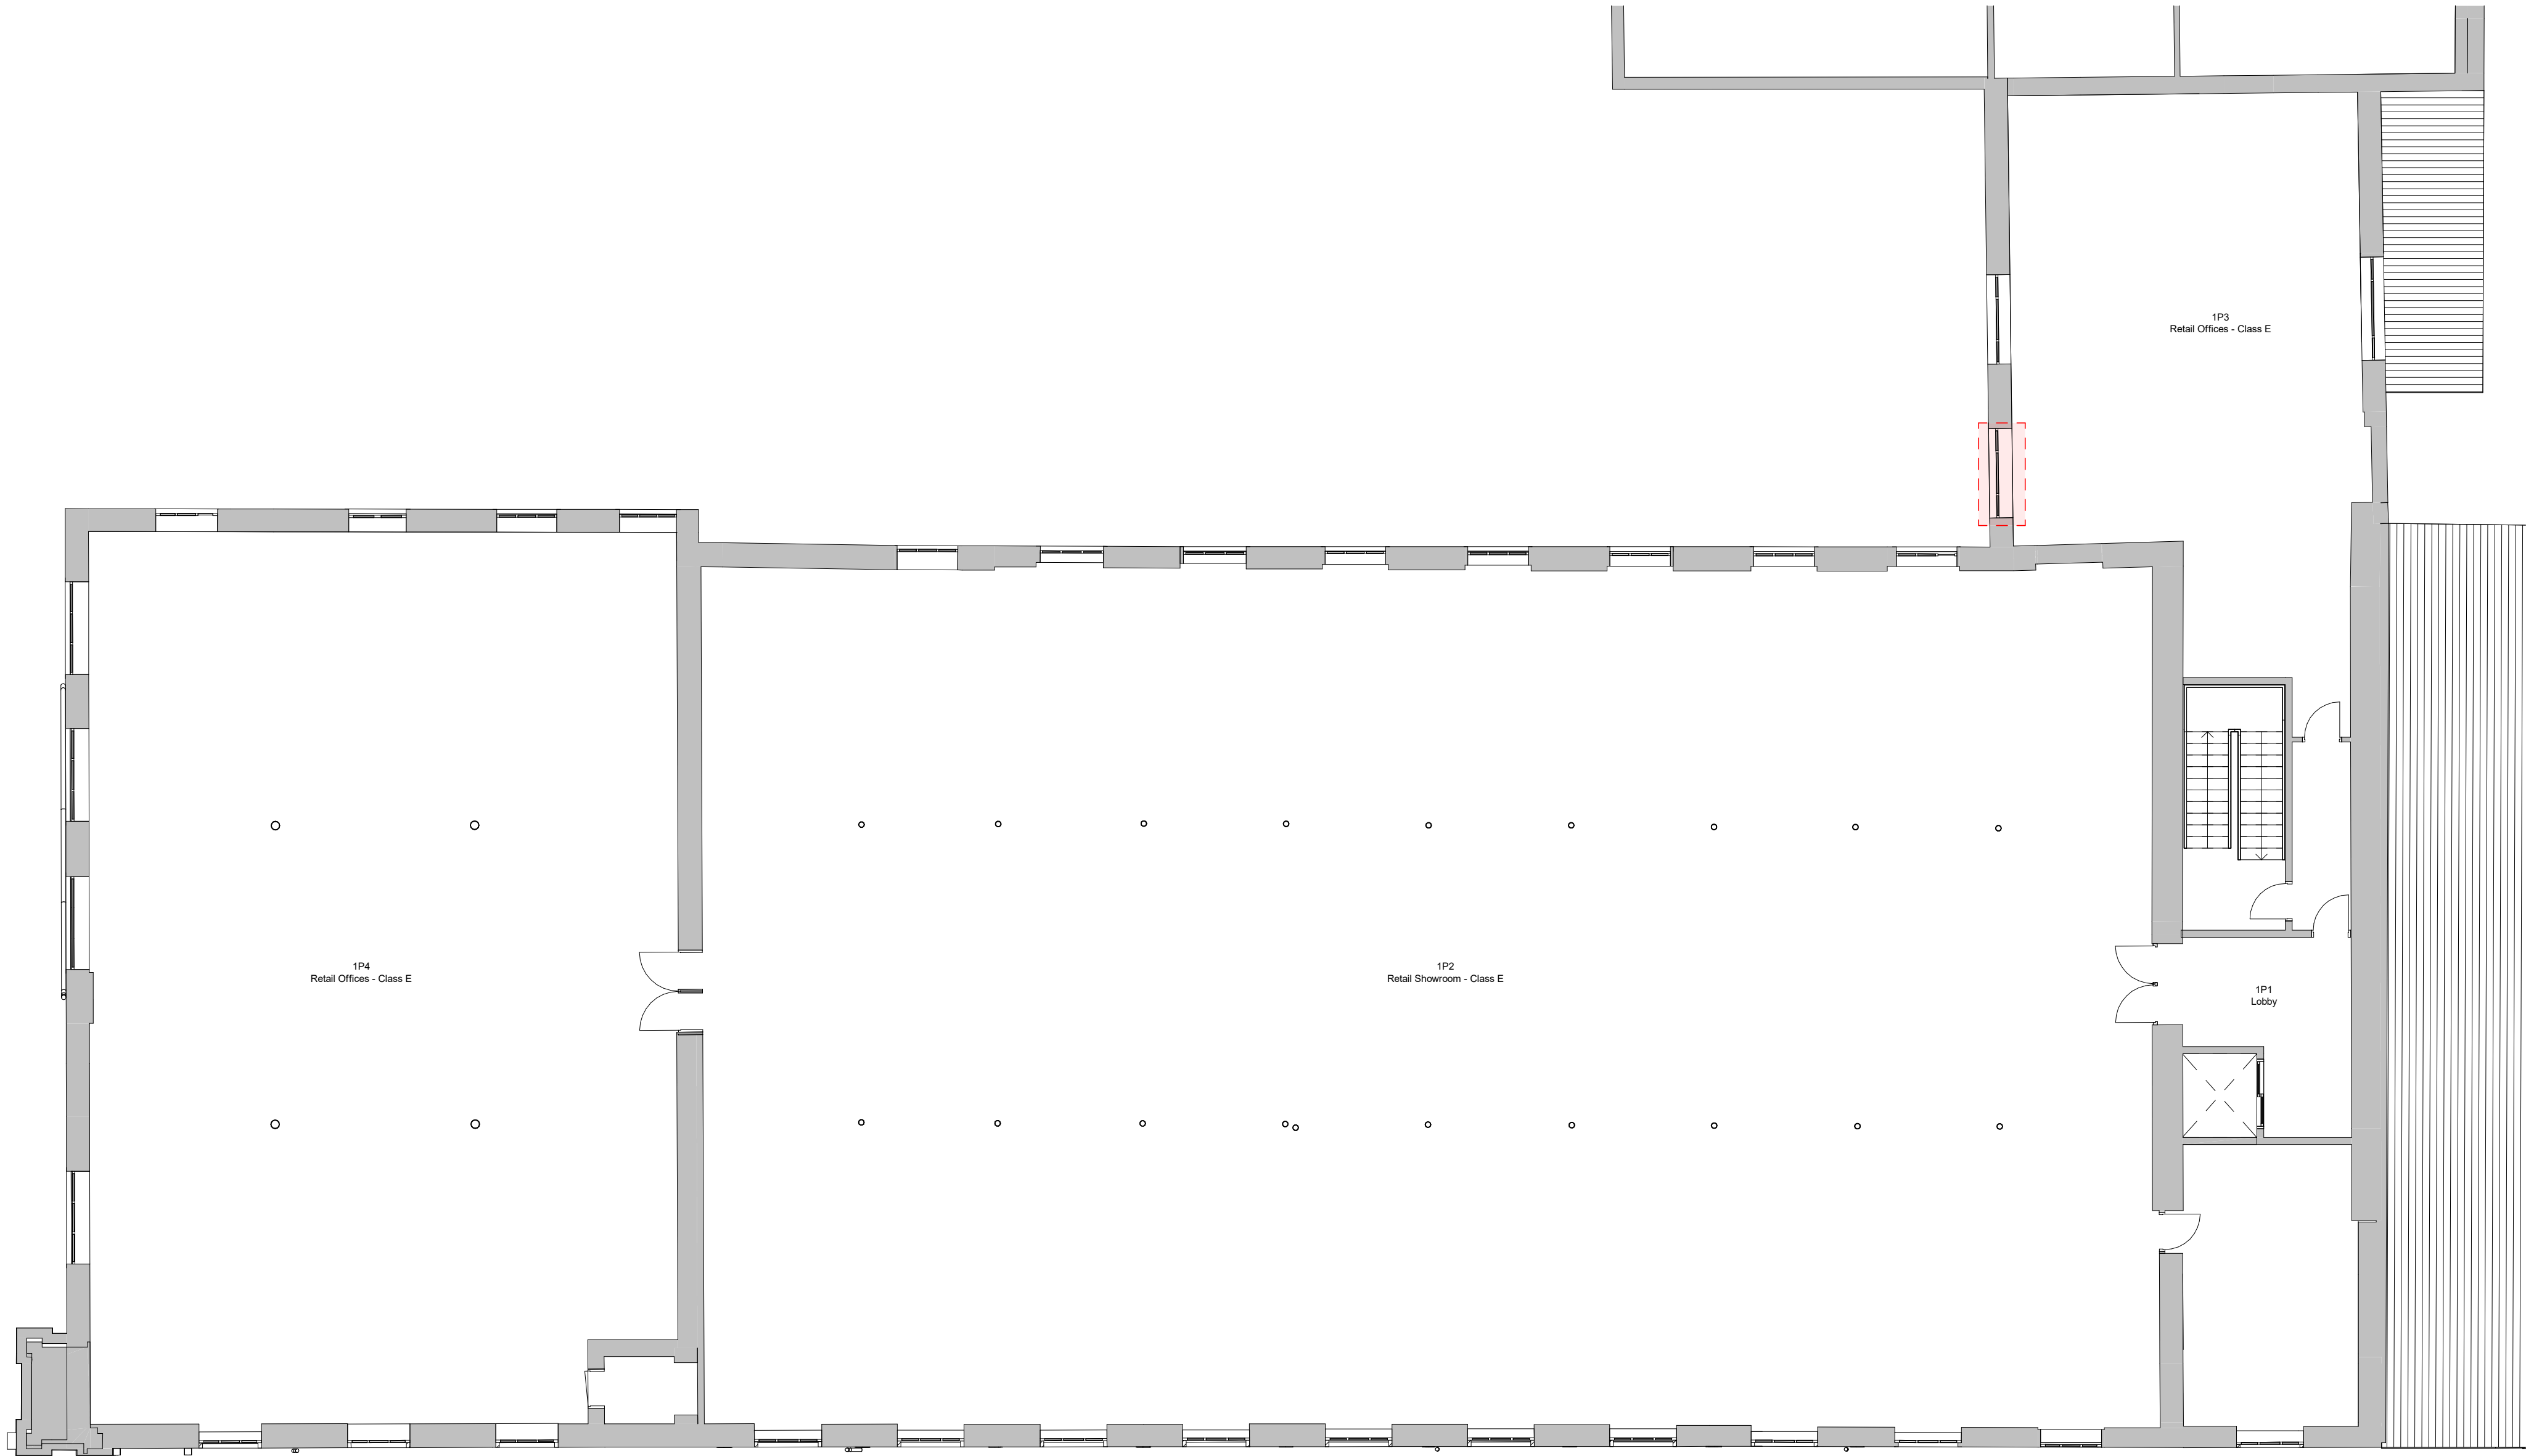


1 Level 1 - Proposed
1 : 100

Planning notes


New Window / Door / Skylight / Opening



- Replace all existing windows with powder coated aluminium windows - Mullions to match existing

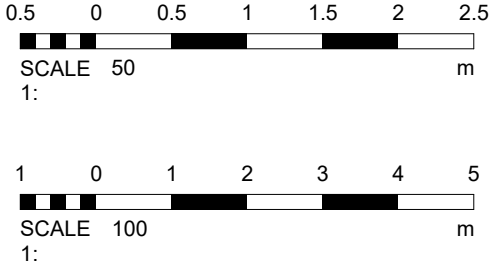

1	Planning - Revised	16/04/2024
No.	Description	Date
PROJECT		
Albion Mill		
TITLE		
Proposed Plans - First Floor		
CLIENT		
STATUS		
DESIGN		
DRAWN BY	DATE	SCALE (@ A1)
TP	17/11/2023	As indicated
PROJECT NUMBER	DRAWING NUMBER	REV
GSS23089.2	003A	1
GOLD SKETCH		
S T U D I O S		
www.goldsketch.co.uk info@goldsketch.co.uk 0161 792 9595		
NOTES		
© COPYRIGHT - ALL RIGHTS RESERVED. THIS DRAWING MUST NOT BE REPRODUCED WITHOUT PRIOR WRITTEN CONSENT. DRAWING TO BE USED FOR THE STATUS INDICATED ONLY. ALL DIMENSIONS ARE TO THE DIMENSION LINES UNLESS OTHERWISE SPECIFIED. ALL DIMENSIONS ARE IN METERS UNLESS OTHERWISE SPECIFIED. ALL DIMENSIONS ON THIS DRAWING ARE IN METERS UNLESS OTHERWISE SPECIFIED.		

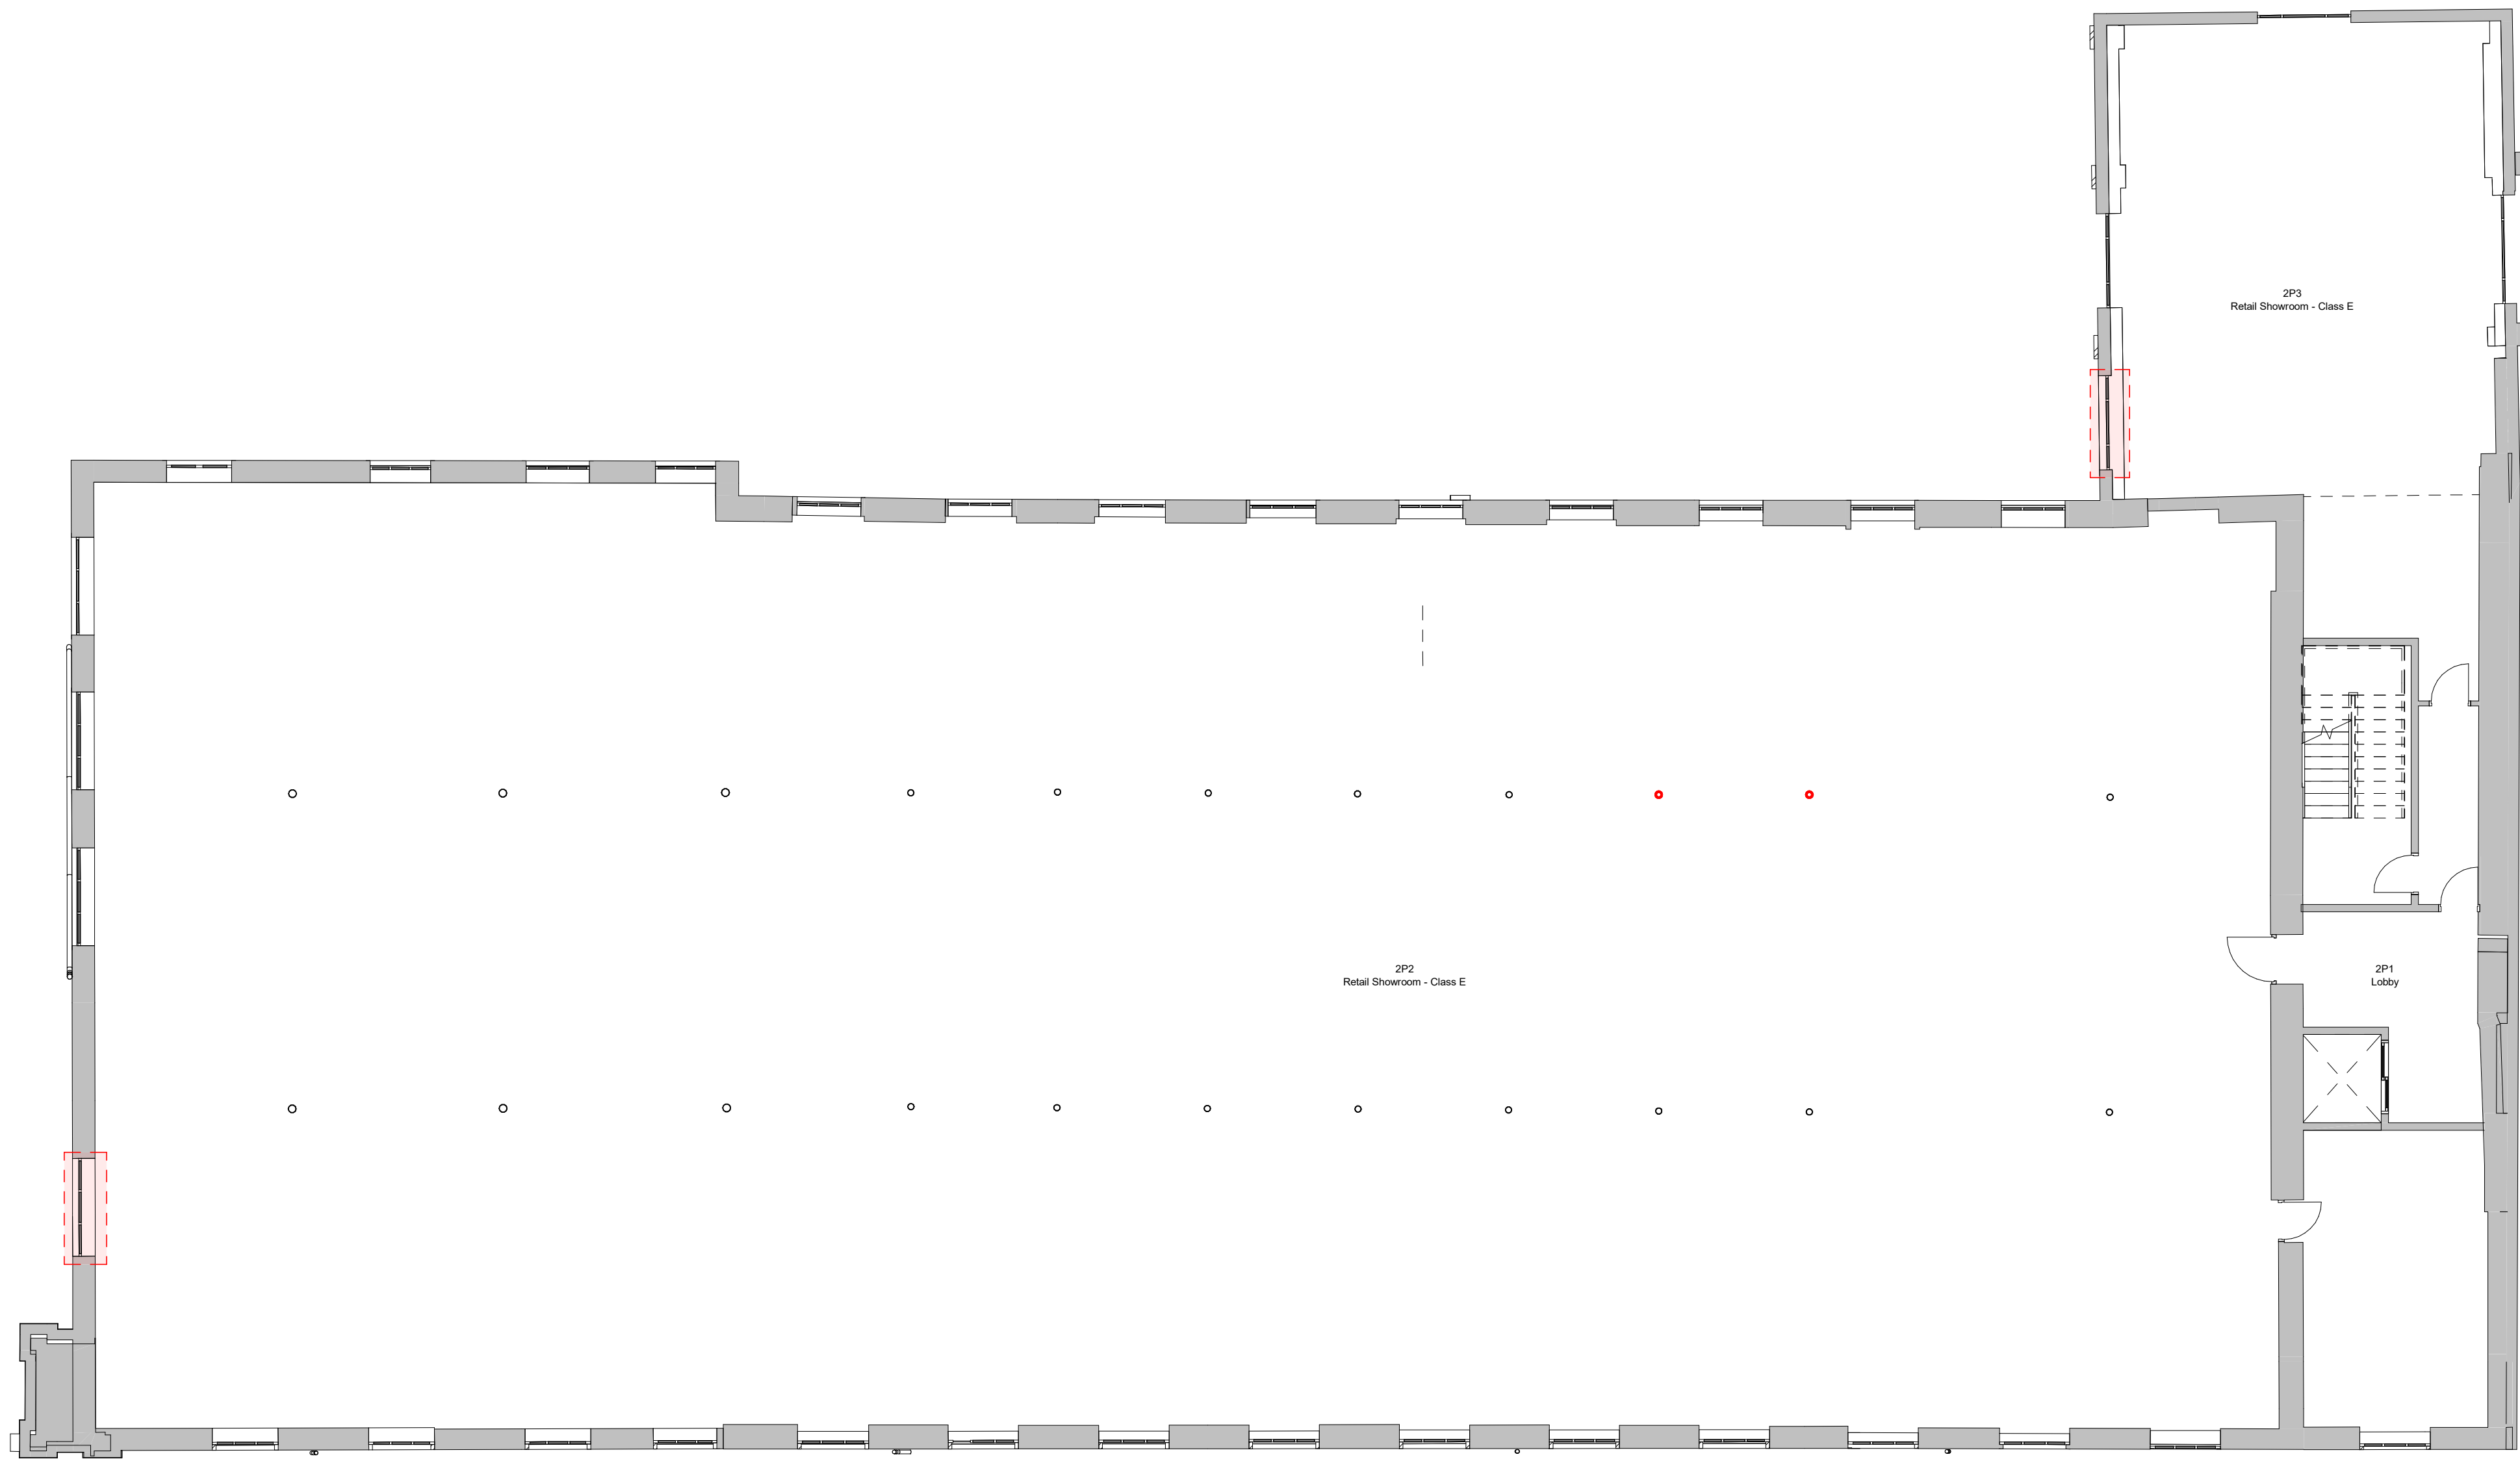


1 Level 2 - Proposed
1 : 100


Planning notes

New Window / Door / Skylight / Opening

- Replace all existing windows with powder coated aluminium windows - Mullions to match existing

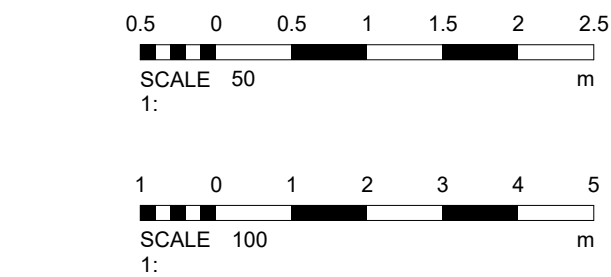


1	Planning - Revised	16/04/2024
No.	Description	Date
PROJECT		
Albion Mill		
TITLE		
Proposed Plans - Second Floor		
CLIENT		
STATUS		
DESIGN		
DRAWN BY	DATE	SCALE (@ A1)
TP	17/11/2023	As indicated
PROJECT NUMBER	DRAWING NUMBER	REV
GSS23089.2	003B	1
GOLD SKETCH		
www.goldsketch.co.uk info@goldsketch.co.uk 0161 792 9595		
NOTES		
© COPYRIGHT - ALL RIGHTS RESERVED. THIS DRAWING MUST NOT BE REPRODUCED WITHOUT PRIOR WRITTEN CONSENT. DRAWING TO BE USED FOR THE STATUS INDICATED ONLY. ALL DIMENSIONS ARE TO THE CENTERLINE UNLESS OTHERWISE SPECIFIED. ALL DIMENSIONS ARE TO BE ACCORDANCE WITH CURRENT BUILDING REGULATIONS, RELEVANT CODES OF PRACTICE AND BRITISH STANDARDS. ALL DIMENSIONS ON THIS DRAWING ARE IN MILLIMETERS UNLESS OTHERWISE STATED.		

 

New Window / Door / Skylight / Opening

- _____



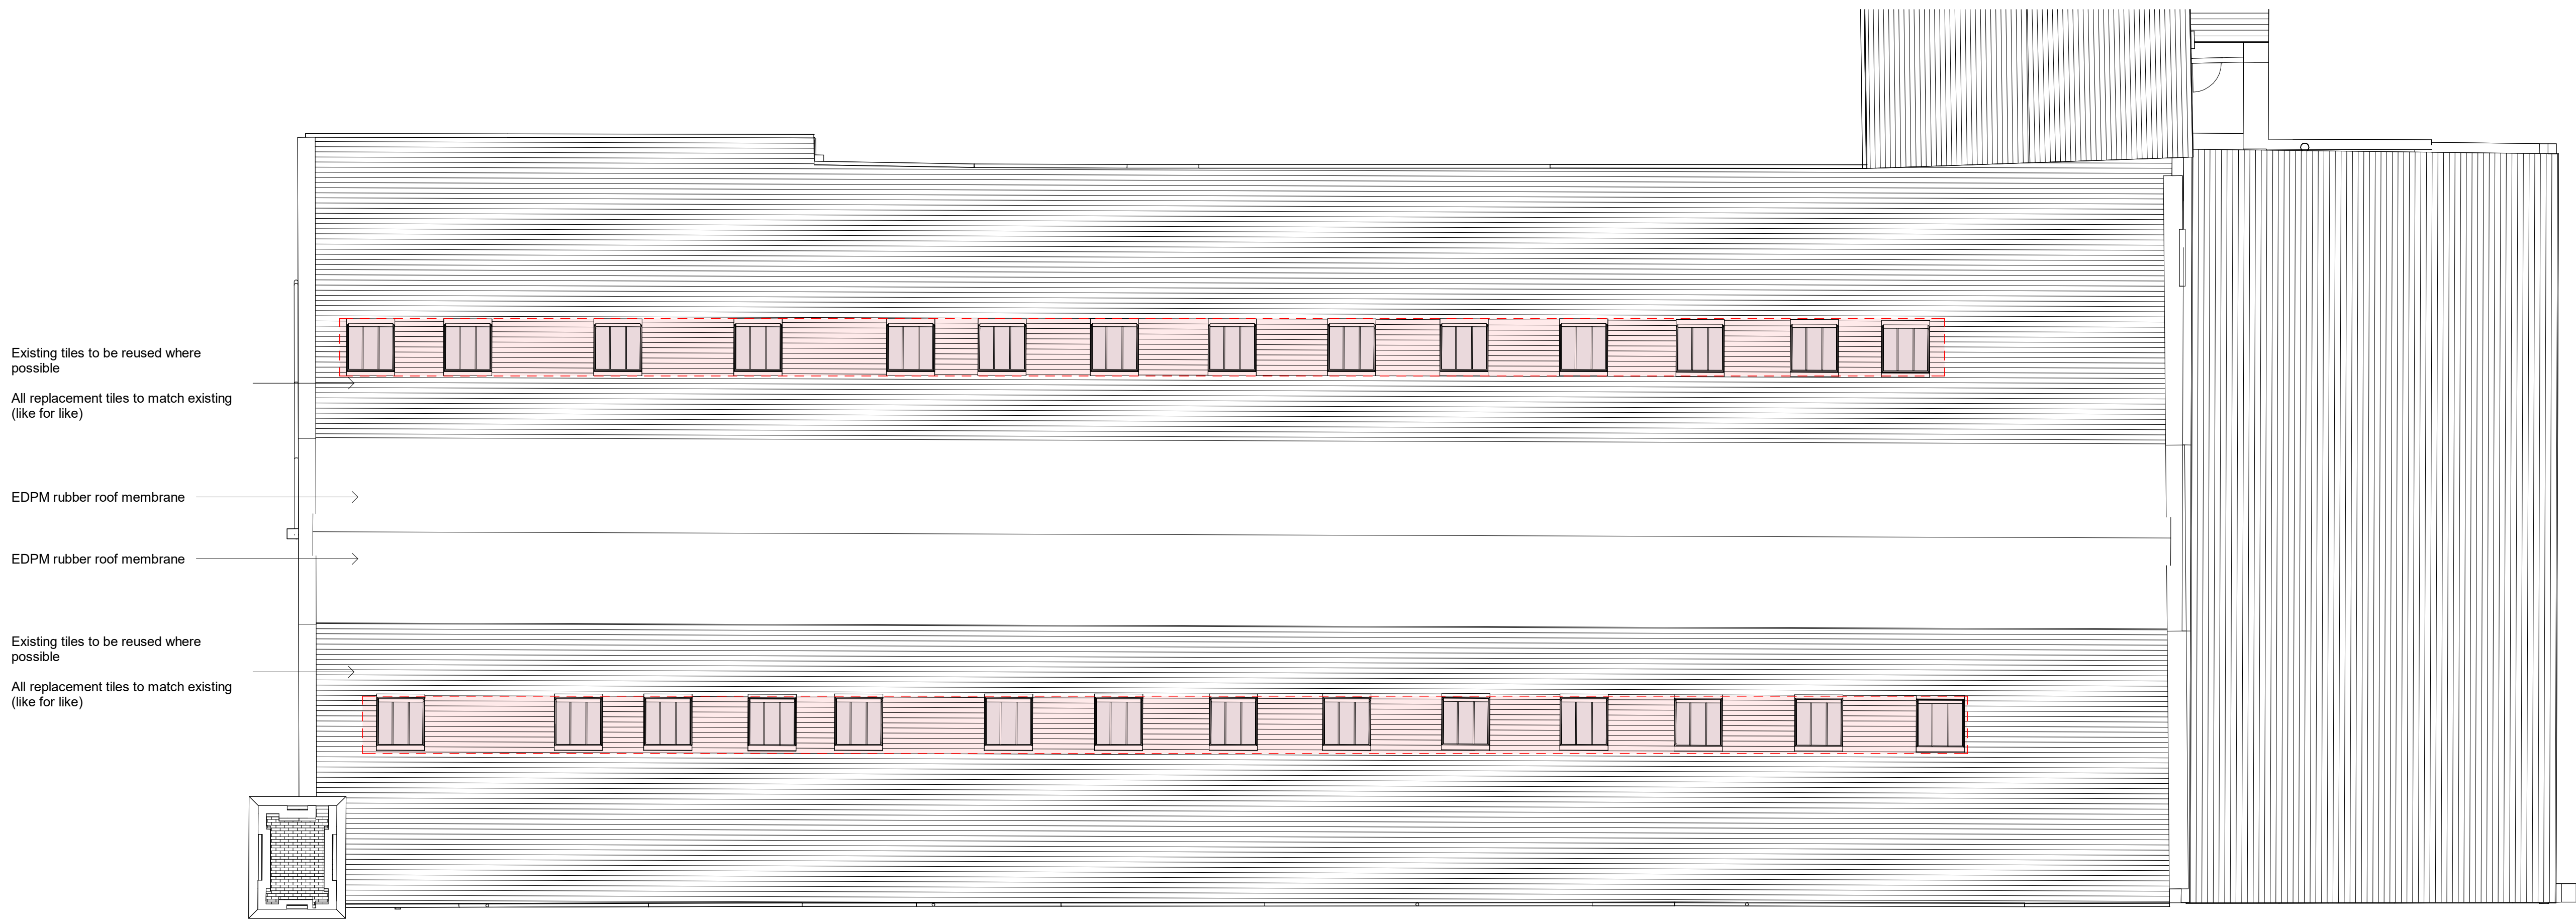


1 Roof Plan - Proposed
1 : 100



Planning notes

New Window / Door / Skylight / Opening

- Replace all existing windows with powder coated aluminium windows - Mullions to match existing

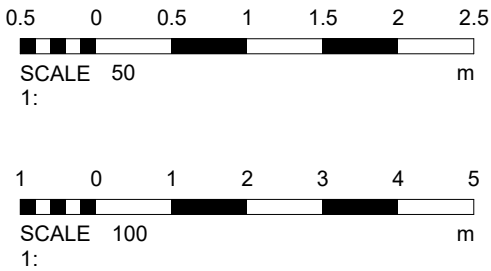


1	Planning - Revised	16/04/2024
No.	Description	Date
PROJECT		
Albion Mill		
TITLE		
Proposed Plans - Roof Plan		
CLIENT		
STATUS		
DESIGN		
DRAWN BY	DATE	SCALE (@ A1)
TP	17/11/2023	As indicated
PROJECT NUMBER	DRAWING NUMBER	REV
GSS23089.2	003D	1
GOLD SKETCH		
S T U D I O S		
www.goldsketch.co.uk info@goldsketch.co.uk 0161 792 9595		
NOTES		
© COPYRIGHT ALL RIGHTS RESERVED. THIS DRAWING MUST NOT BE REPRODUCED WITHOUT WRITTEN CONSENT. DRAWING TO BE USED FOR THE STATUS INDICATED ONLY. ALL DIMENSIONS ARE TO THE DIMENSION LINE UNLESS OTHERWISE SPECIFIED. ALL DIMENSIONS ARE IN MILLIMETERS UNLESS OTHERWISE STATED.		

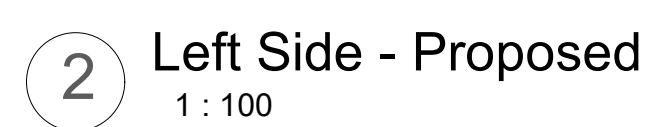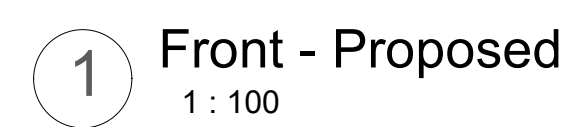

- Replace all existing windows with powder coated aluminium windows - Mullions to match existing

1	Planning - Revised	16/04/2024
No.	Description	Date
PROJECT		
Albion Mill		
TITLE		
Proposed Elevations - Front & Left		
CLIENT		
STATUS		
DESIGN		
DRAWN BY	DATE	SCALE (@ A1)
TP	29/08/2023	As indicated
PROJECT NUMBER	DRAWING NUMBER	REV
GSS23089.2	005A	1
www.goldsketch.co.uk		info@goldsketch.co.uk
0161 792 9595		
NOTES: © COPYRIGHT - ALL RIGHTS RESERVED. DRAWING IS NOT TO BE REPRODUCED WITHOUT PRIOR WRITTEN CONSENT. DRAWING IS FOR USE ONLY FOR THE EXACTLY SPECIFIED ONLY. ALL DIMENSIONS AND SETTING OF OBJECTS ARE TO BE CHECKED ON SITE, ANY DISCREPANCIES TO BE REPORTED TO THE SURVEYOR PRIOR TO THE COMMENCEMENT OF ANY WORK. ALL WORK AND MATERIALS TO BE IN ACCORDANCE WITH CURRENT UK LEGISLATION AND CODES OF PRACTICE AND BEST PRACTICE. ALL DIMENSIONS ON THIS DRAWING ARE IN MILLIMETERS UNLESS OTHERWISE SPECIFIED.		

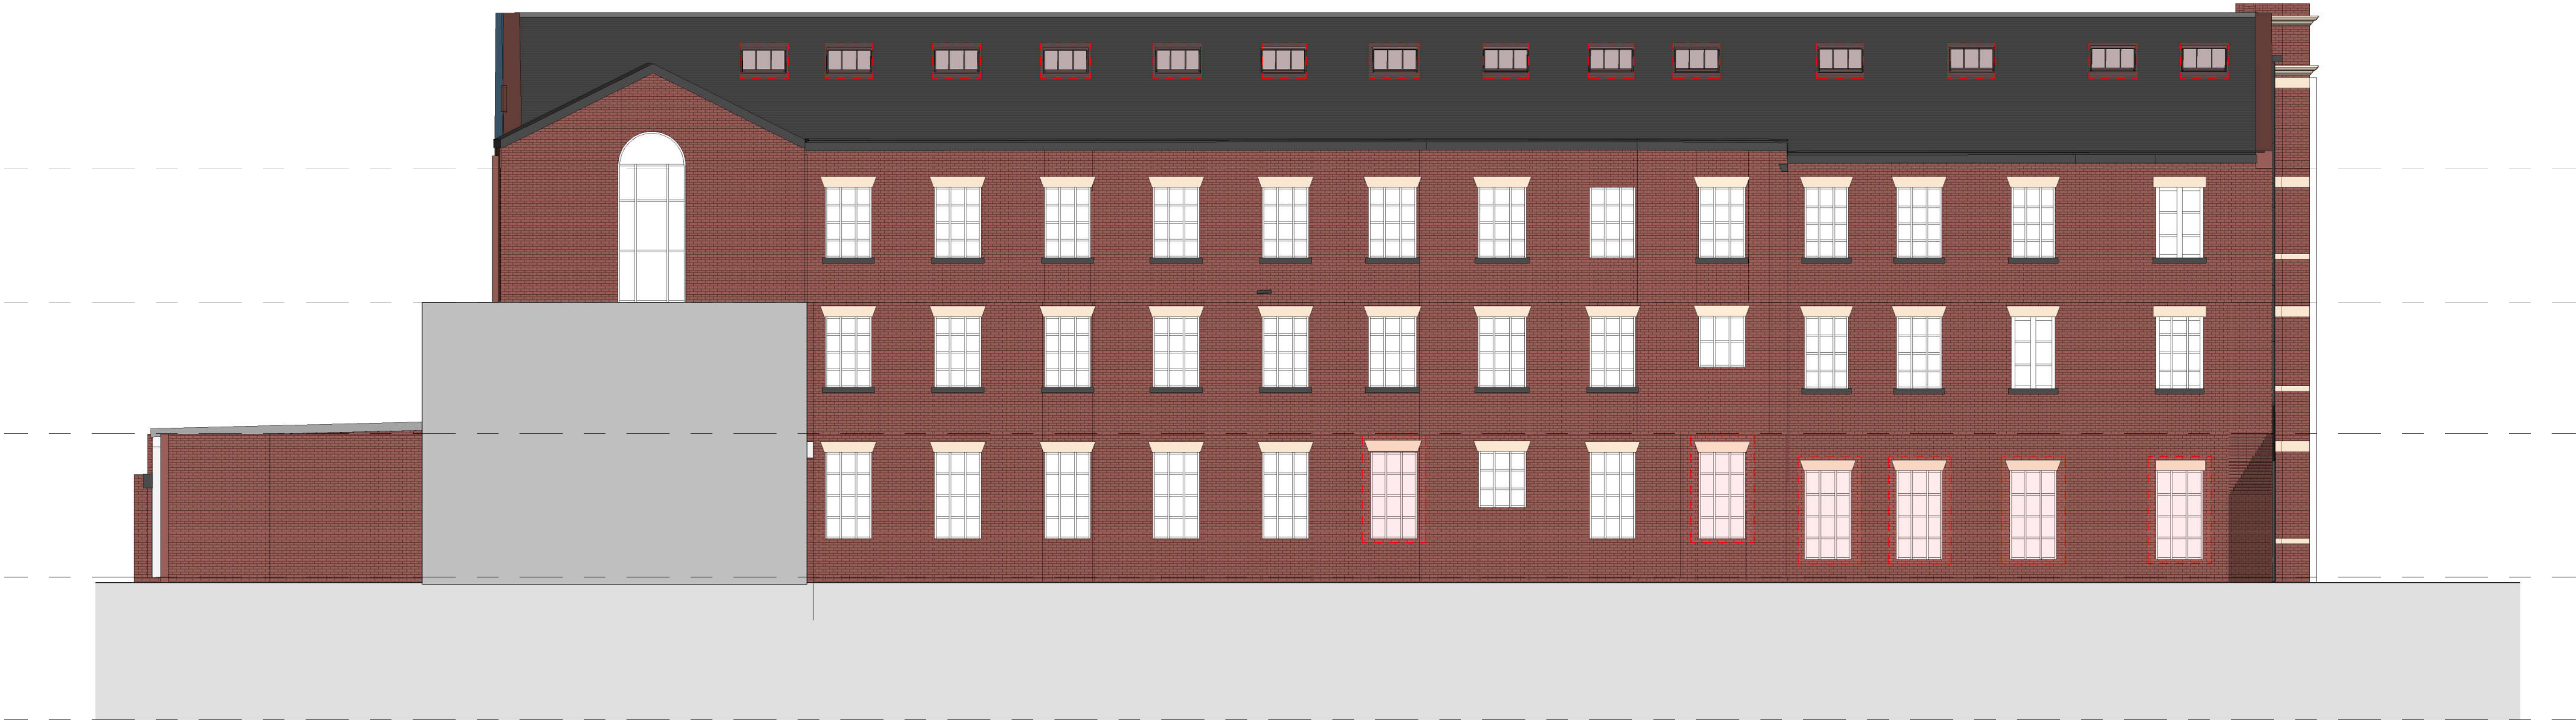

1 Rear - Proposed
1 : 100



2 Right Side - Proposed
1 : 100



Planning notes

New Window / Door / Skylight / Opening

- Replace all existing windows with powder coated aluminium windows - Mullions to match existing

1	Planning - Revised	16/04/2024
No.	Description	Date

PROJECT			Albion Mill		
TITLE					
Proposed Elevations - Rear & Right					
CLIENT					
STATUS					
DESIGN					
DRAWN BY		DATE		SCALE (@ A1)	
TP		29/08/2023		As indicated	
PROJECT NUMBER		DRAWING NUMBER			REV
GSS23089.2		005B			1
GOLD SKETCH					
S		T		U	
D		I		O	
S		T		U	
www.goldsketch.co.uk		info@goldsketch.co.uk		0161 792 9595	
NOTES					
© COPYRIGHT ALL RIGHTS RESERVED.					
THIS DRAWING MUST NOT BE REPRODUCED WITHOUT WRITTEN CONSENT.					
DRAWING TO BE USED FOR THE STATUS INDICATED ONLY.					
ALL DIMENSIONS ARE TO THE EXTERIOR UNLESS OTHERWISE SPECIFIED.					
ANY DISCREPANCIES TO BE REPORTED TO THE DESIGNER PRIOR TO THE COMMENCEMENT OF ANY WORK.					
ALL WORK AND MATERIALS TO BE IN ACCORDANCE WITH CURRENT STATUTORY REQUIREMENTS, RELEVANT CODES OF PRACTICE AND BRITISH STANDARDS.					
ALL DIMENSIONS ON THIS DRAWING ARE IN MILLIMETRES UNLESS OTHERWISE STATED.					

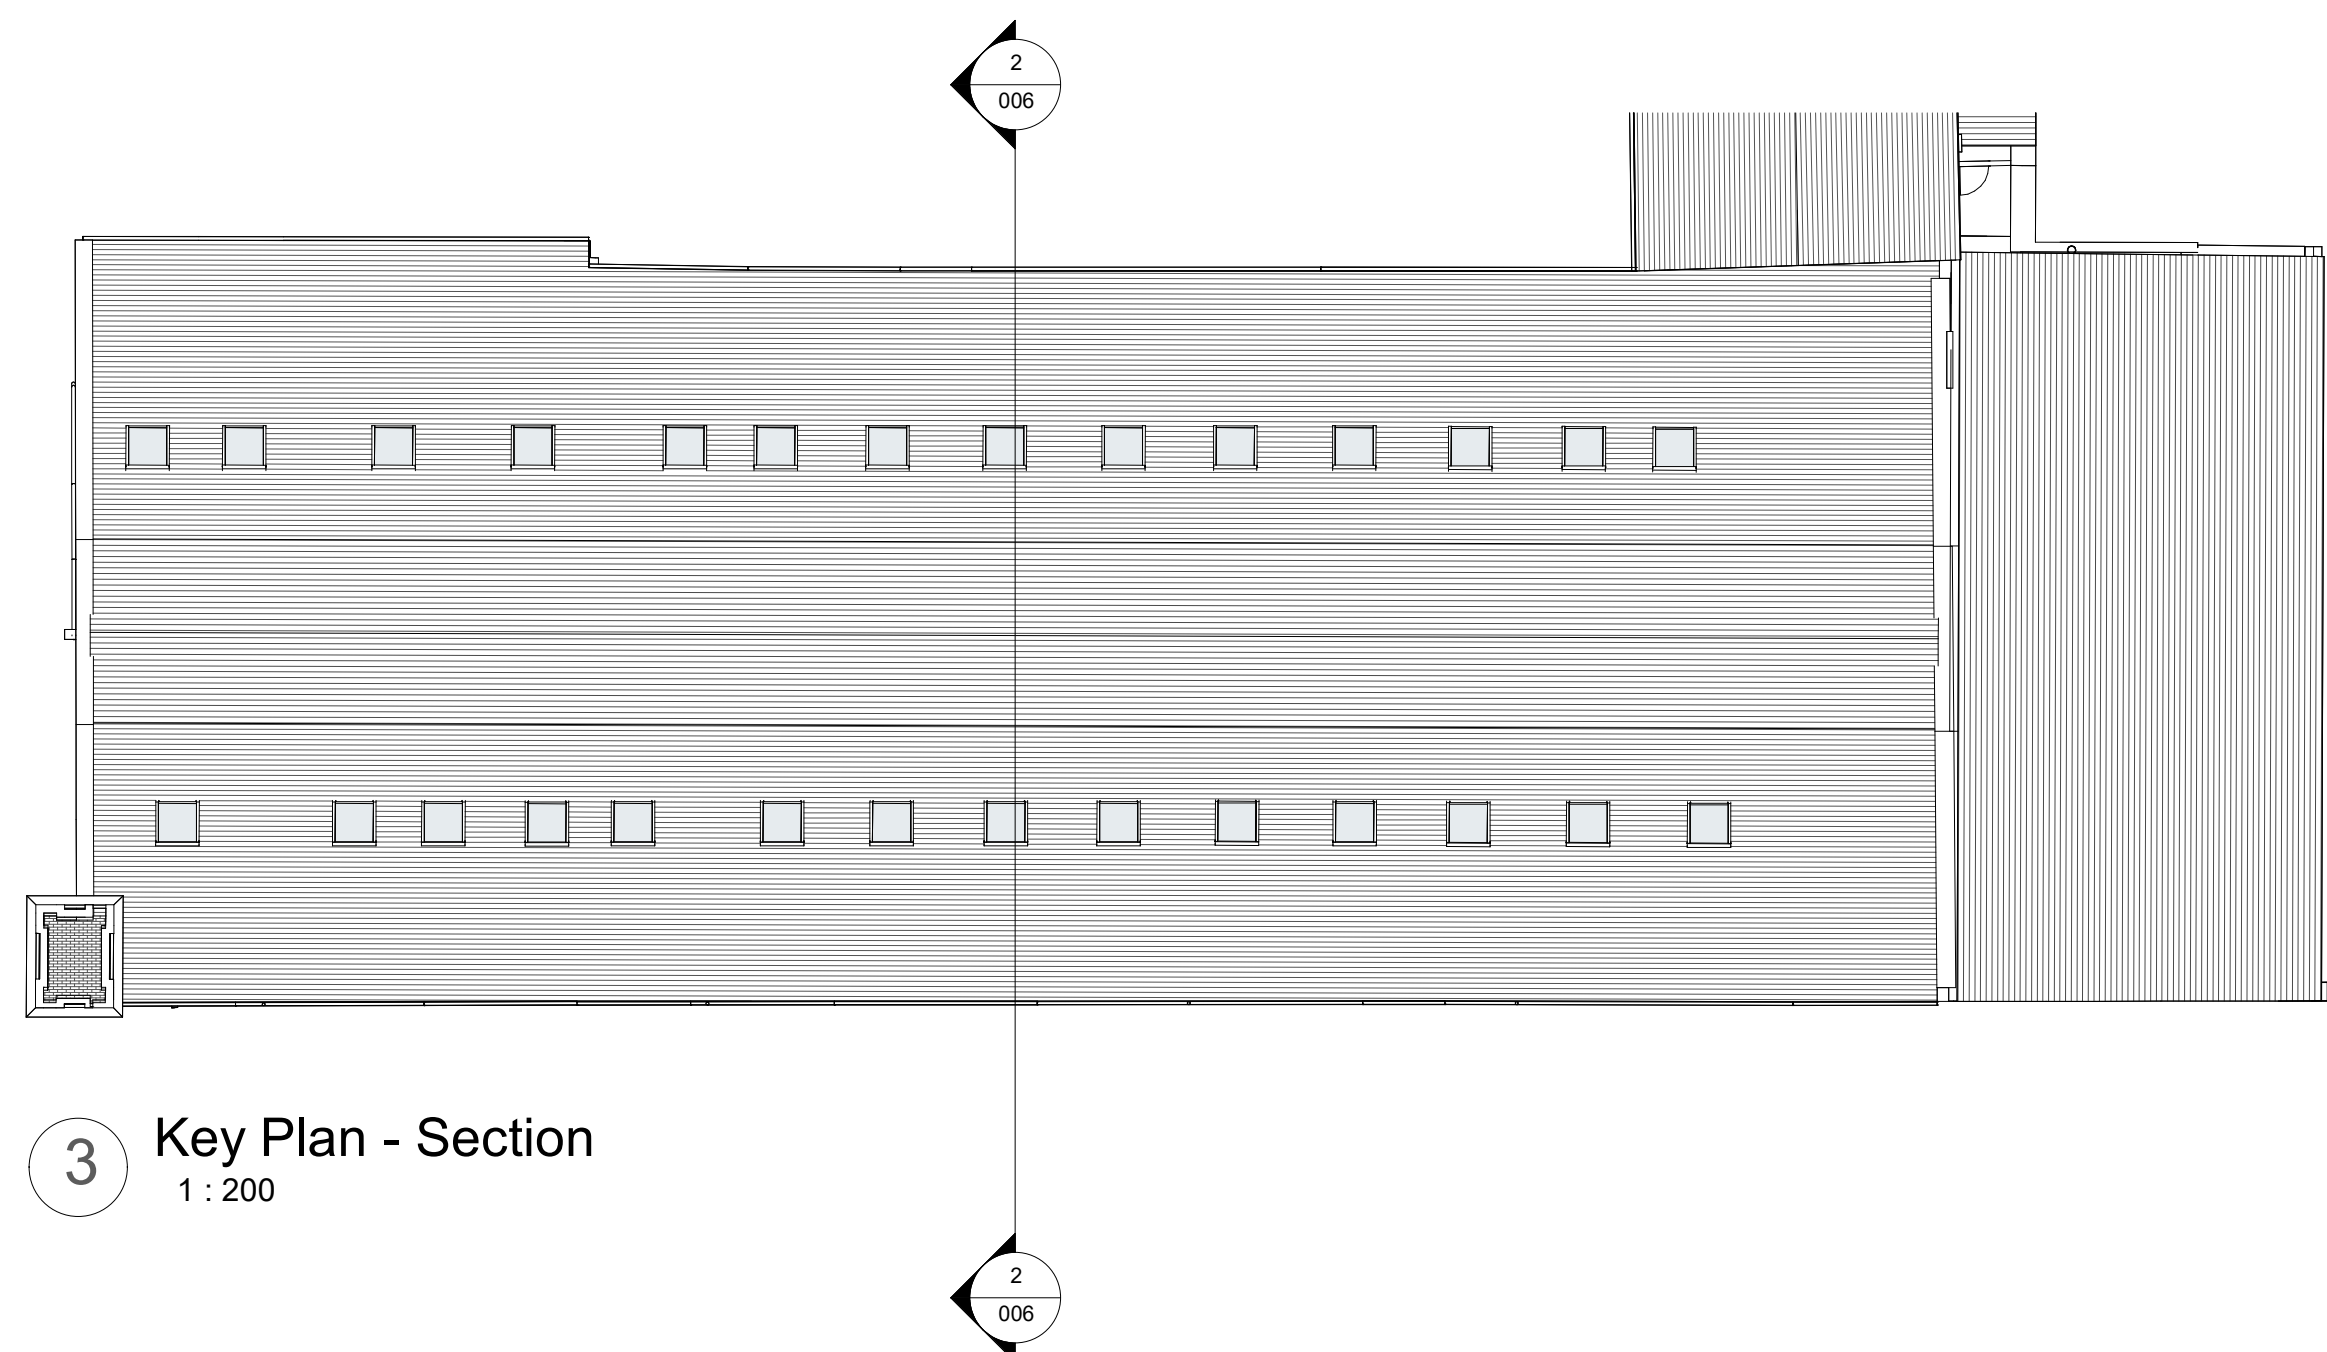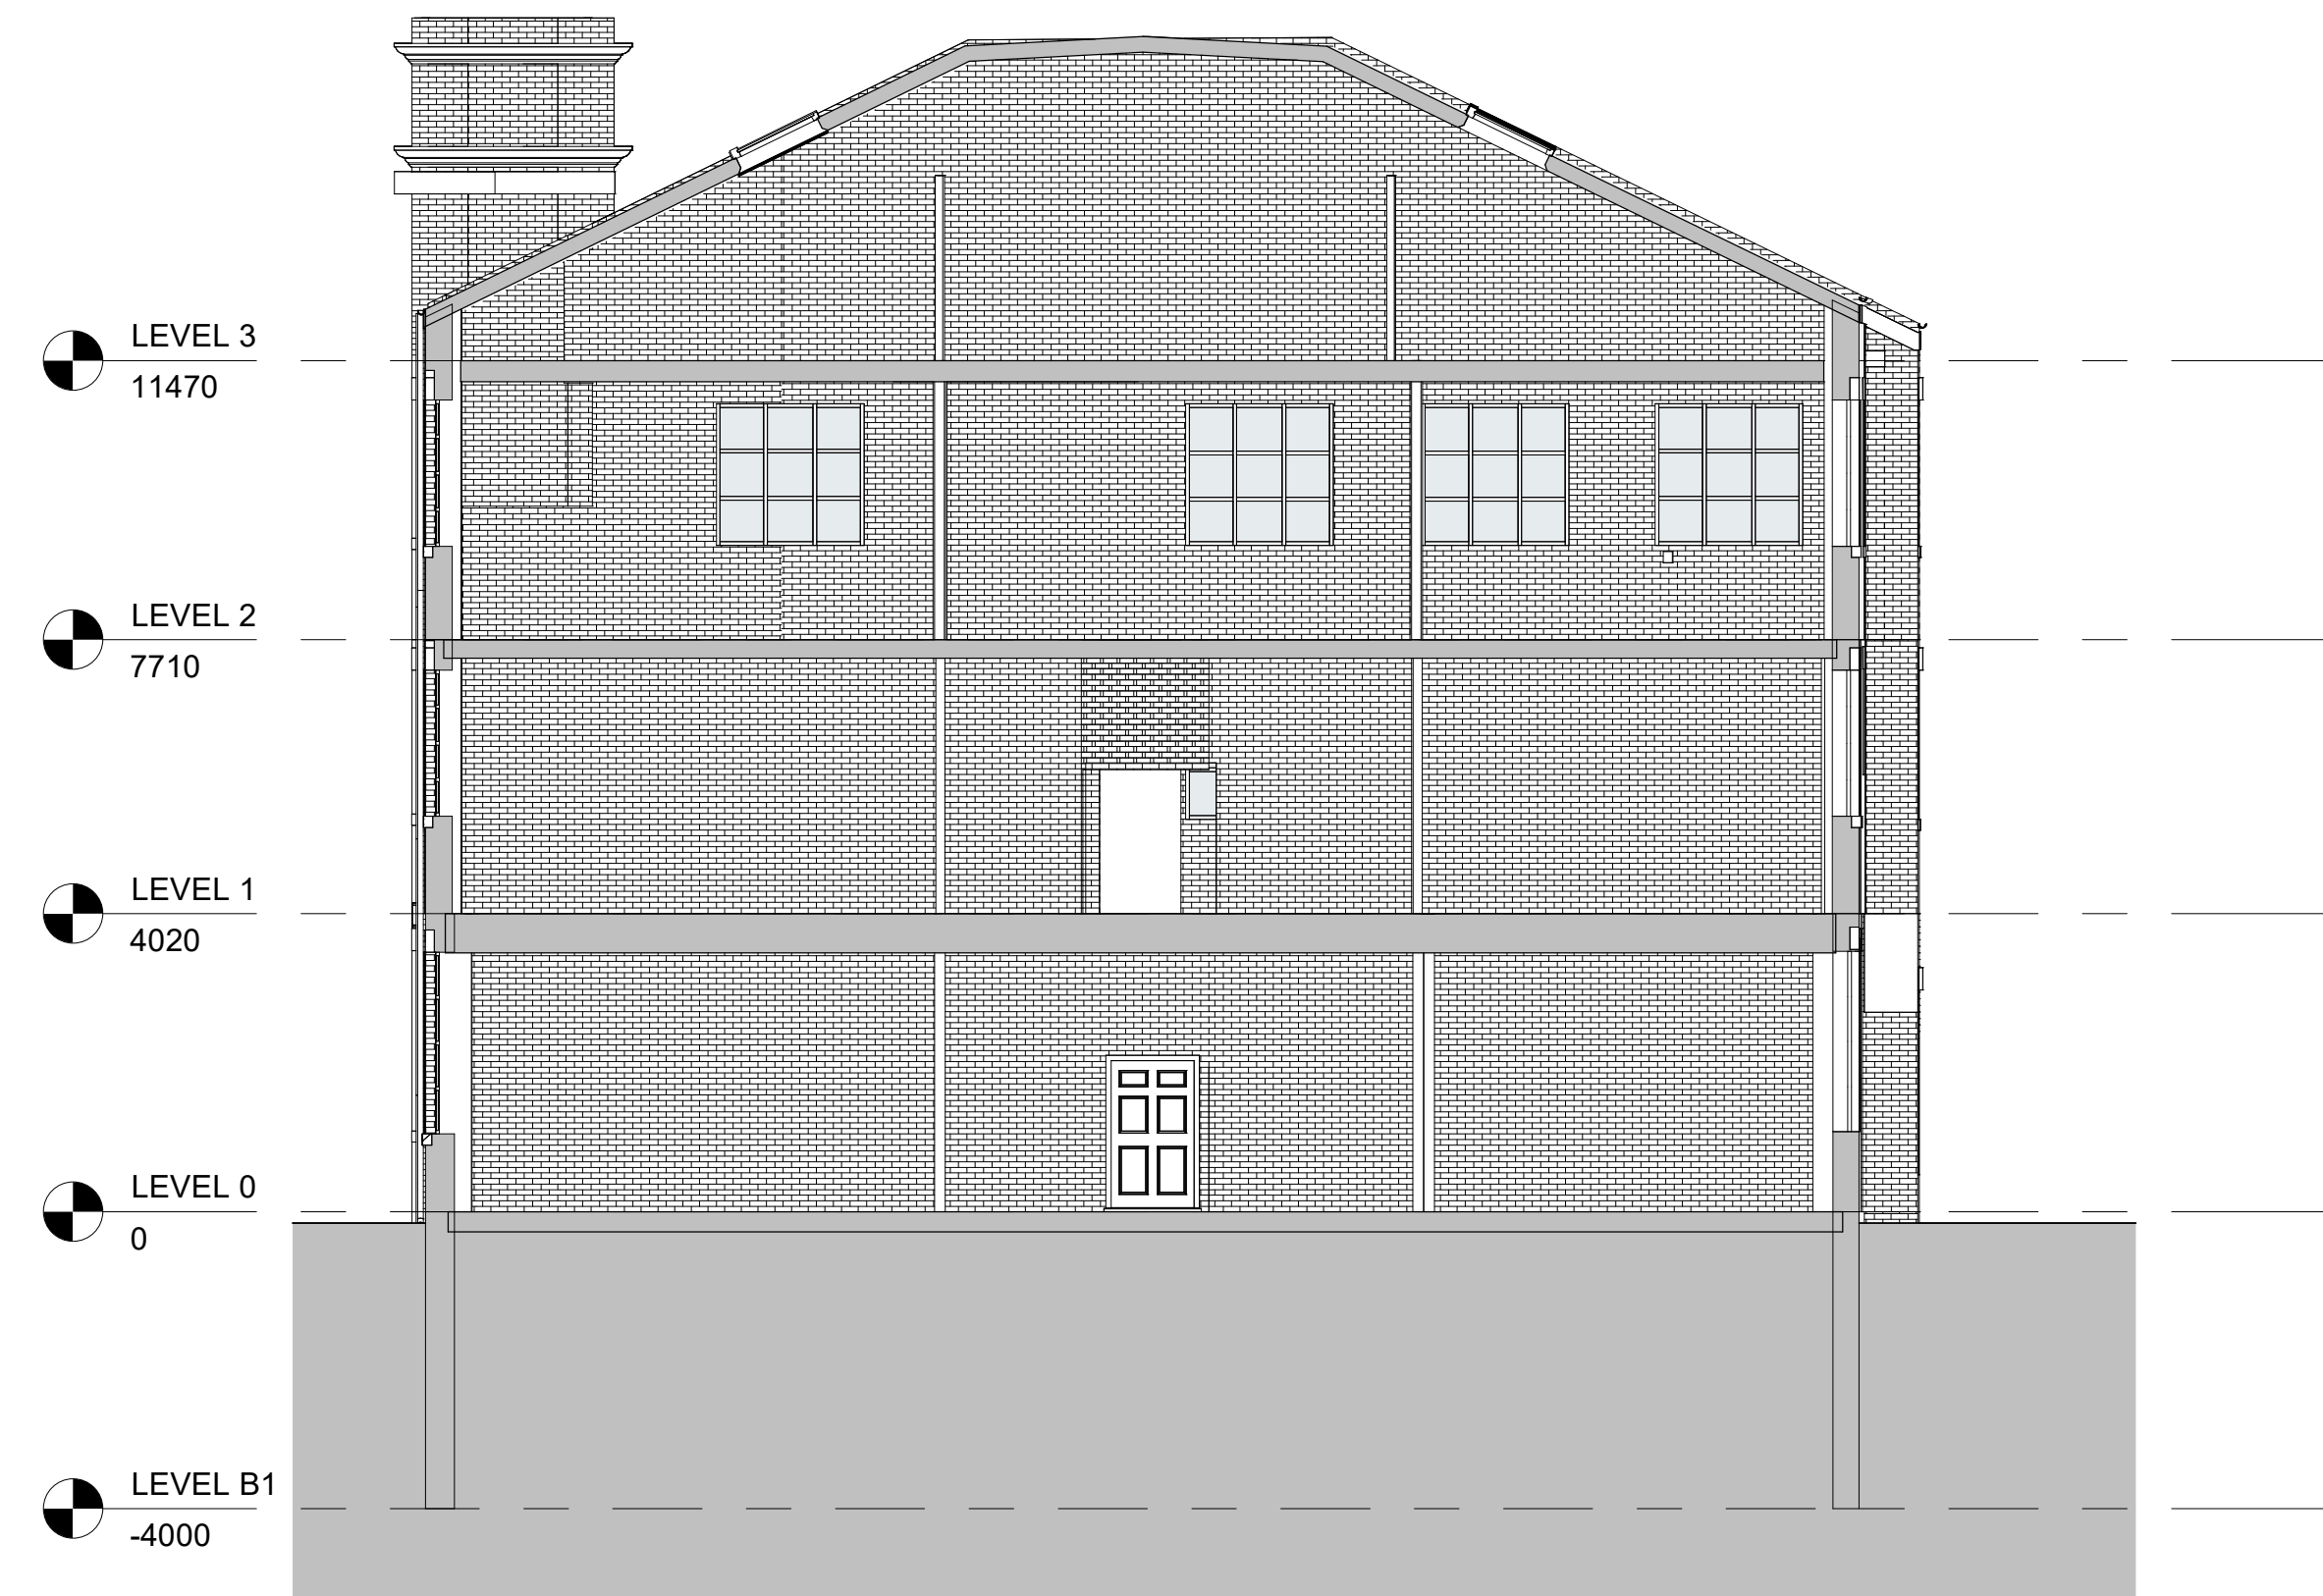

No.	Date	
PROJECT Albion Mill		
TITLE Existing and Proposed Sections		
CLIENT		
STATUS		
DESIGN		
DRAWN BY	DATE	SCALE (@ A1)
TP	29/08/2023	As indicated
PROJECT NUMBER		REV
GSS23089.2		006
www.goldsketch.co.uk info@goldsketch.co.uk 0161 792 9595		
NOTES: © COPYRIGHT: ALL RIGHTS RESERVED. THIS DRAWING IS NOT TO BE REPRODUCED WITHOUT PRIOR WRITTEN CONSENT. DRAWING TO BE USED FOR THE CIVILS INDICATED ONLY. ALL DIMENSIONS AND SETTING OUT BEING CHECKED AND CONFIRMED ON SITE. ANY DISCREPANCIES TO BE REPORTED TO THE DESIGNER IMMEDIATELY. THE CONSULTING OFFICE OF THE PROJECT IS NOT RESPONSIBLE FOR ANY DISCREPANCIES TO THE LEGISLATION, RELEVANT CODES OF PRACTICE AND BRITISH STANDARDS. ALL DIMENSIONS ON THIS DRAWING ARE IN MILLIMETRES UNLESS OTHERWISE STATED.		