

Notes

THIS DRAWING IS TO BE READ IN CONJUNCTION WITH ALL
RELEVANT HOME DESIGN & BUILD, ARCHITECTS, SERVICE
ENGINEERS AND SUBCONTRACTOR DRAWINGS.

REVIEW ALL DRAWINGS AND REPORT ANY DISCREPANCIES
TO HOME DESIGN & BUILD PRIOR TO COMMENCEMENT.

DO NOT SCALE FROM THIS DRAWING. ALL DIMENSIONS AND LEVELS INCLUDING ANY ABUTMENT TO EXISTING STRUCTURES TO BE CHECKED ON SITE PRIOR TO COMMENCEMENT.


WORK FROM FIGURED DIMENSIONS ONLY. DO NOT SCALE FROM THIS DRAWING.

ALL DIMENSIONS IN MILLIMETRES AND LEVELS IN METRES,
TO BE CHECKED ON SITE

NO DEVIATION FROM DETAILS SHOWN ON THIS DRAWING IS
ALLOWED WITHOUT HOME DESIGN & BUILD PRIOR
PERMISSION IN WRITING.

ALL WORK IS TO BE CARRIED OUT IN ACCORDANCE WITH THE RELEVANT SPECIFICATIONS ISSUED BY HOME DESIGN & BUILD, BRITISH STANDARD CODES OF PRACTICE, STATUTORY REQUIREMENTS AND THE CONTRACT DOCUMENTS.

THE DESIGN AND INFORMATION CONTAINED WITHIN A R E
C O P Y R I G H T O F H O M E D E S I G N & B U I L D A N D M U S T N O T
B E U S E D O R R E P R O D U C E D W I T H O U T E X P R E S S
P E R M I S S I O N . H O M E D E S I G N & B U I L D S H A L L N O T B E L I A B L E
I F U S E D O R R E P R O D U C E D W I T H O U T A U T H O R I S A T I O N .

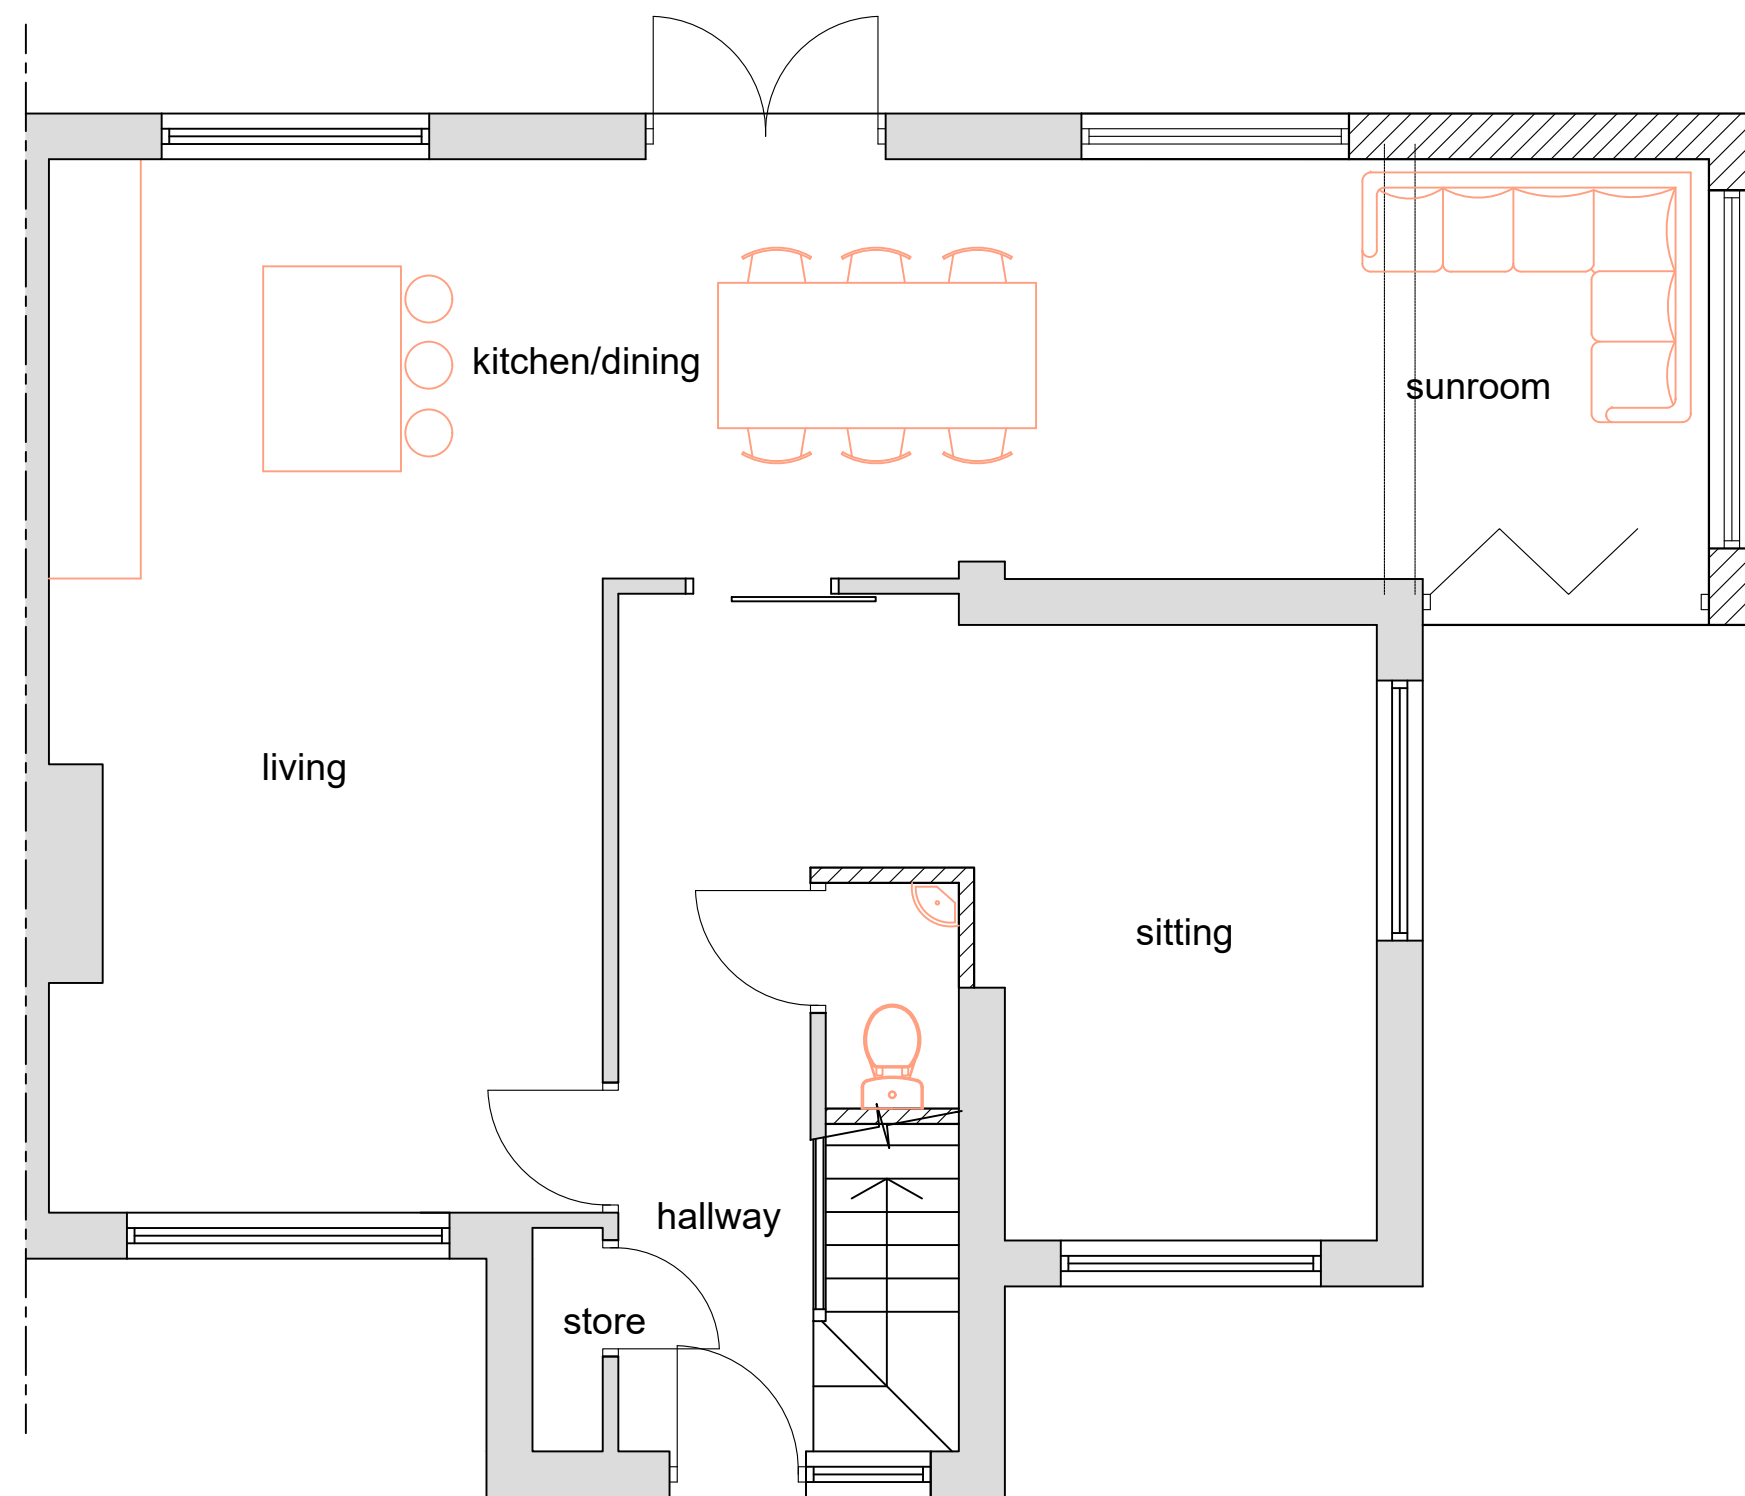


PROPOSED GROUND FLOOR PLAN (Option 1)



PROPOSED FRONT ELEVATION
(Option 1)




PROPOSED SIDE ELEVATION
(Option 1)

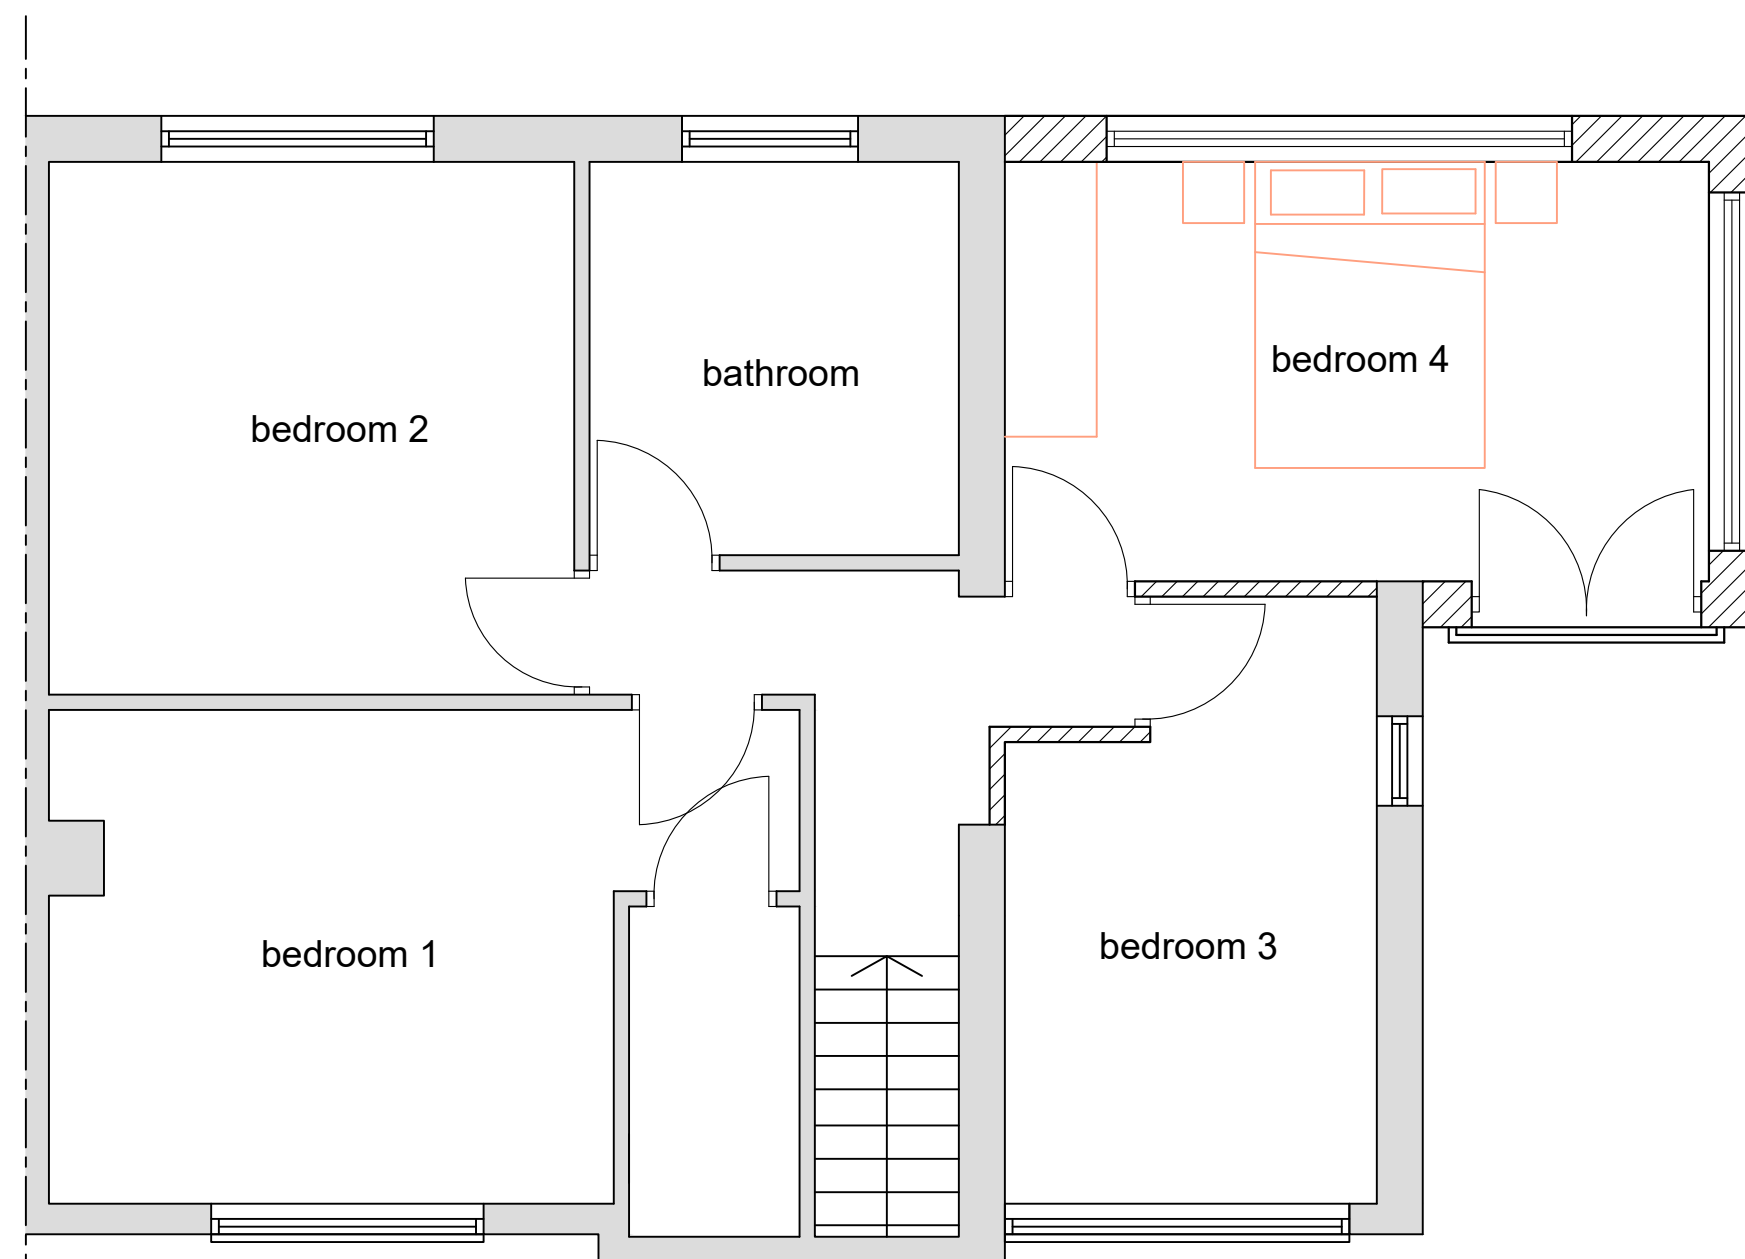

PROPOSED FIRST
FLOOR PLAN
(Option 1)



PROPOSED REAR ELEVATION
(Option 1)

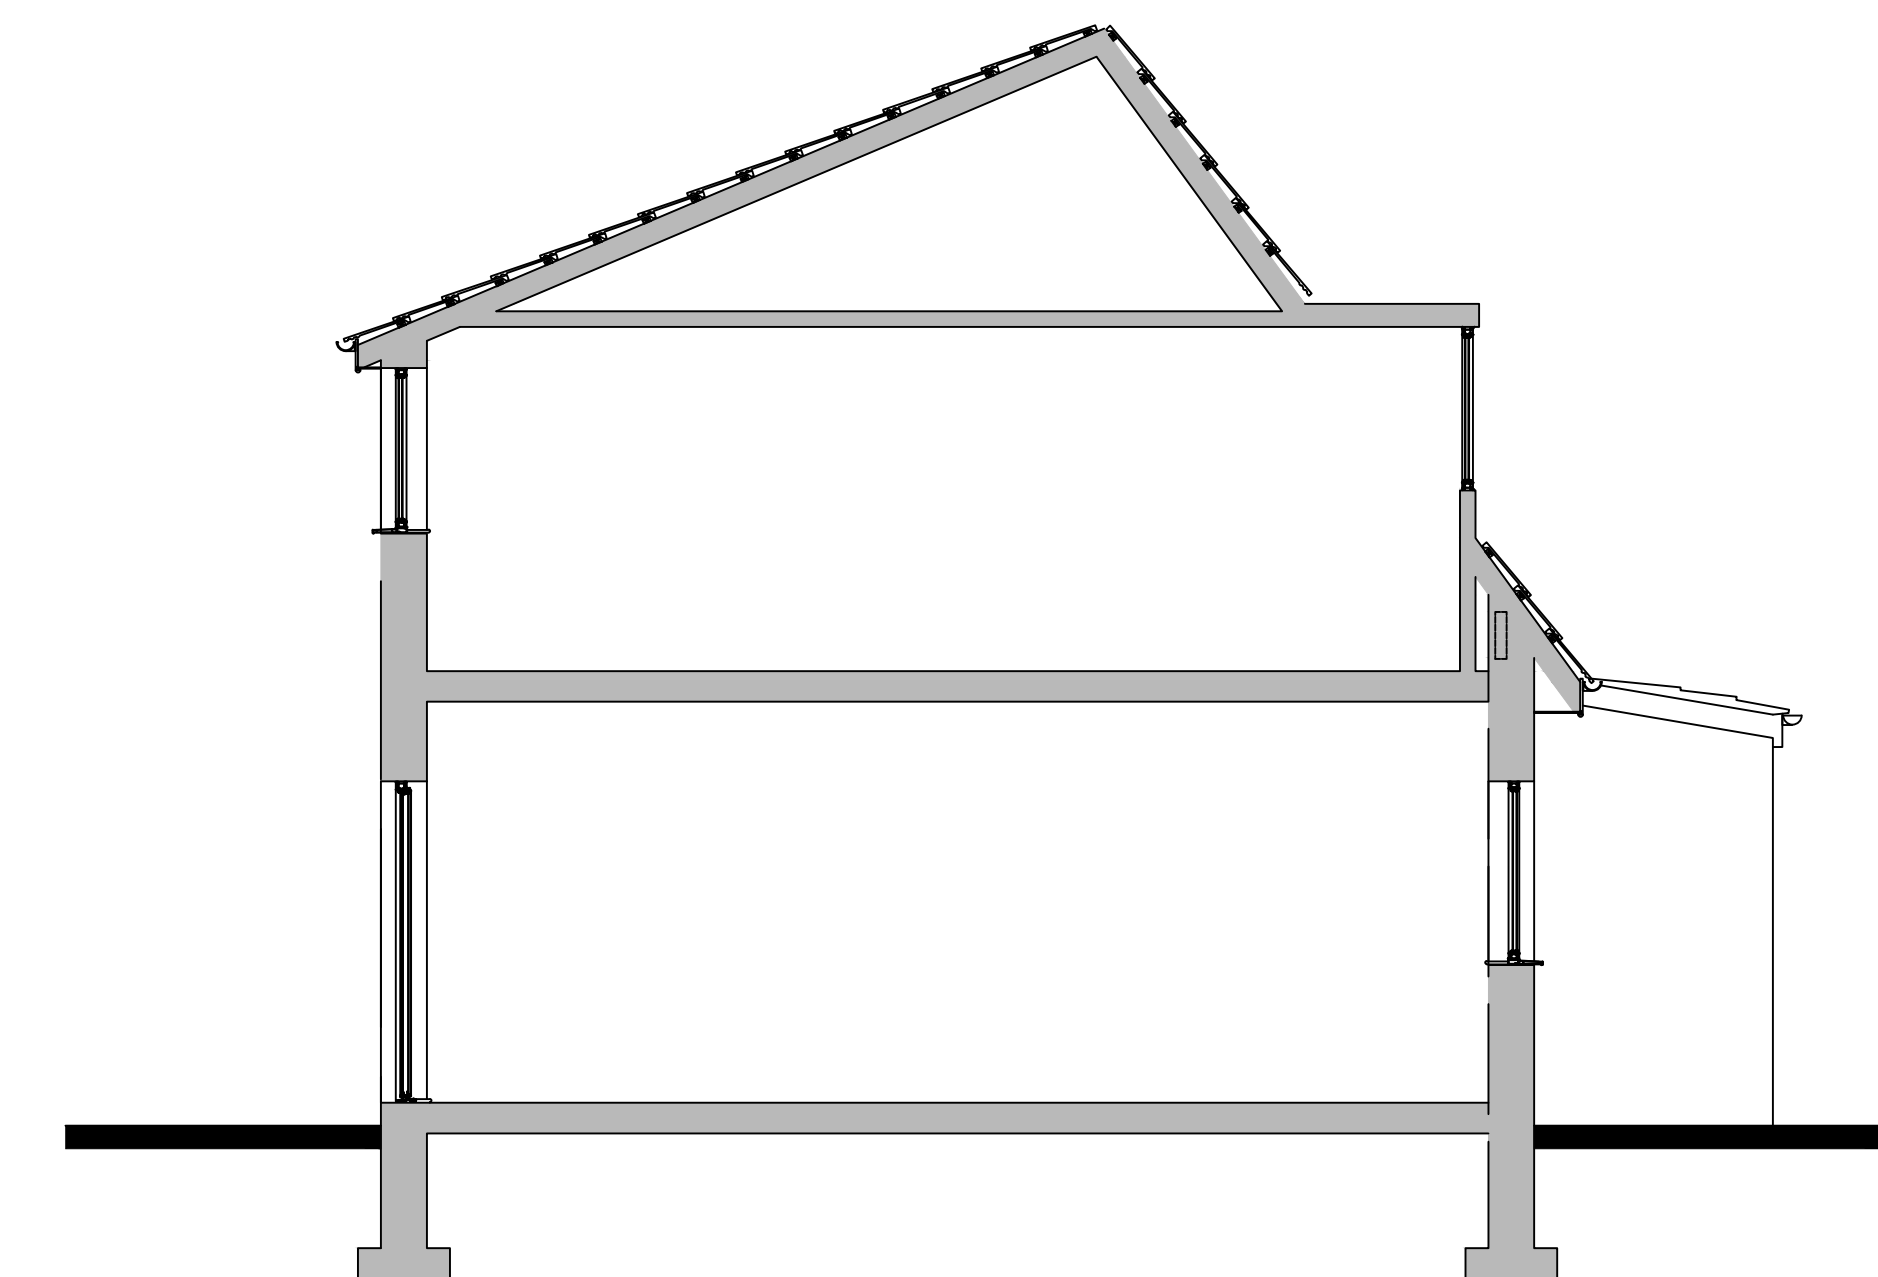

EXISTING DRAFT SECTION

N°	DATE	DESCRIPTION
REVISION		

Client: Mr & Mrs xxxx	Drawing Title: PROPOSED FLOOR PLANS + ELEVATIONS		PLANNING:	SCALE:	1/50	Suite 125 Imperial House Hornby St Bury	
			BUILDING REGS:	DATE:	15.03.2022		
Contract: 30 Southfield Avenue, Bury	Project N°:	XXXXX	TENDER:	Drawn by:	SC		
	Drg N°:	S.001	CONSTRUCTION:	Checked:			