

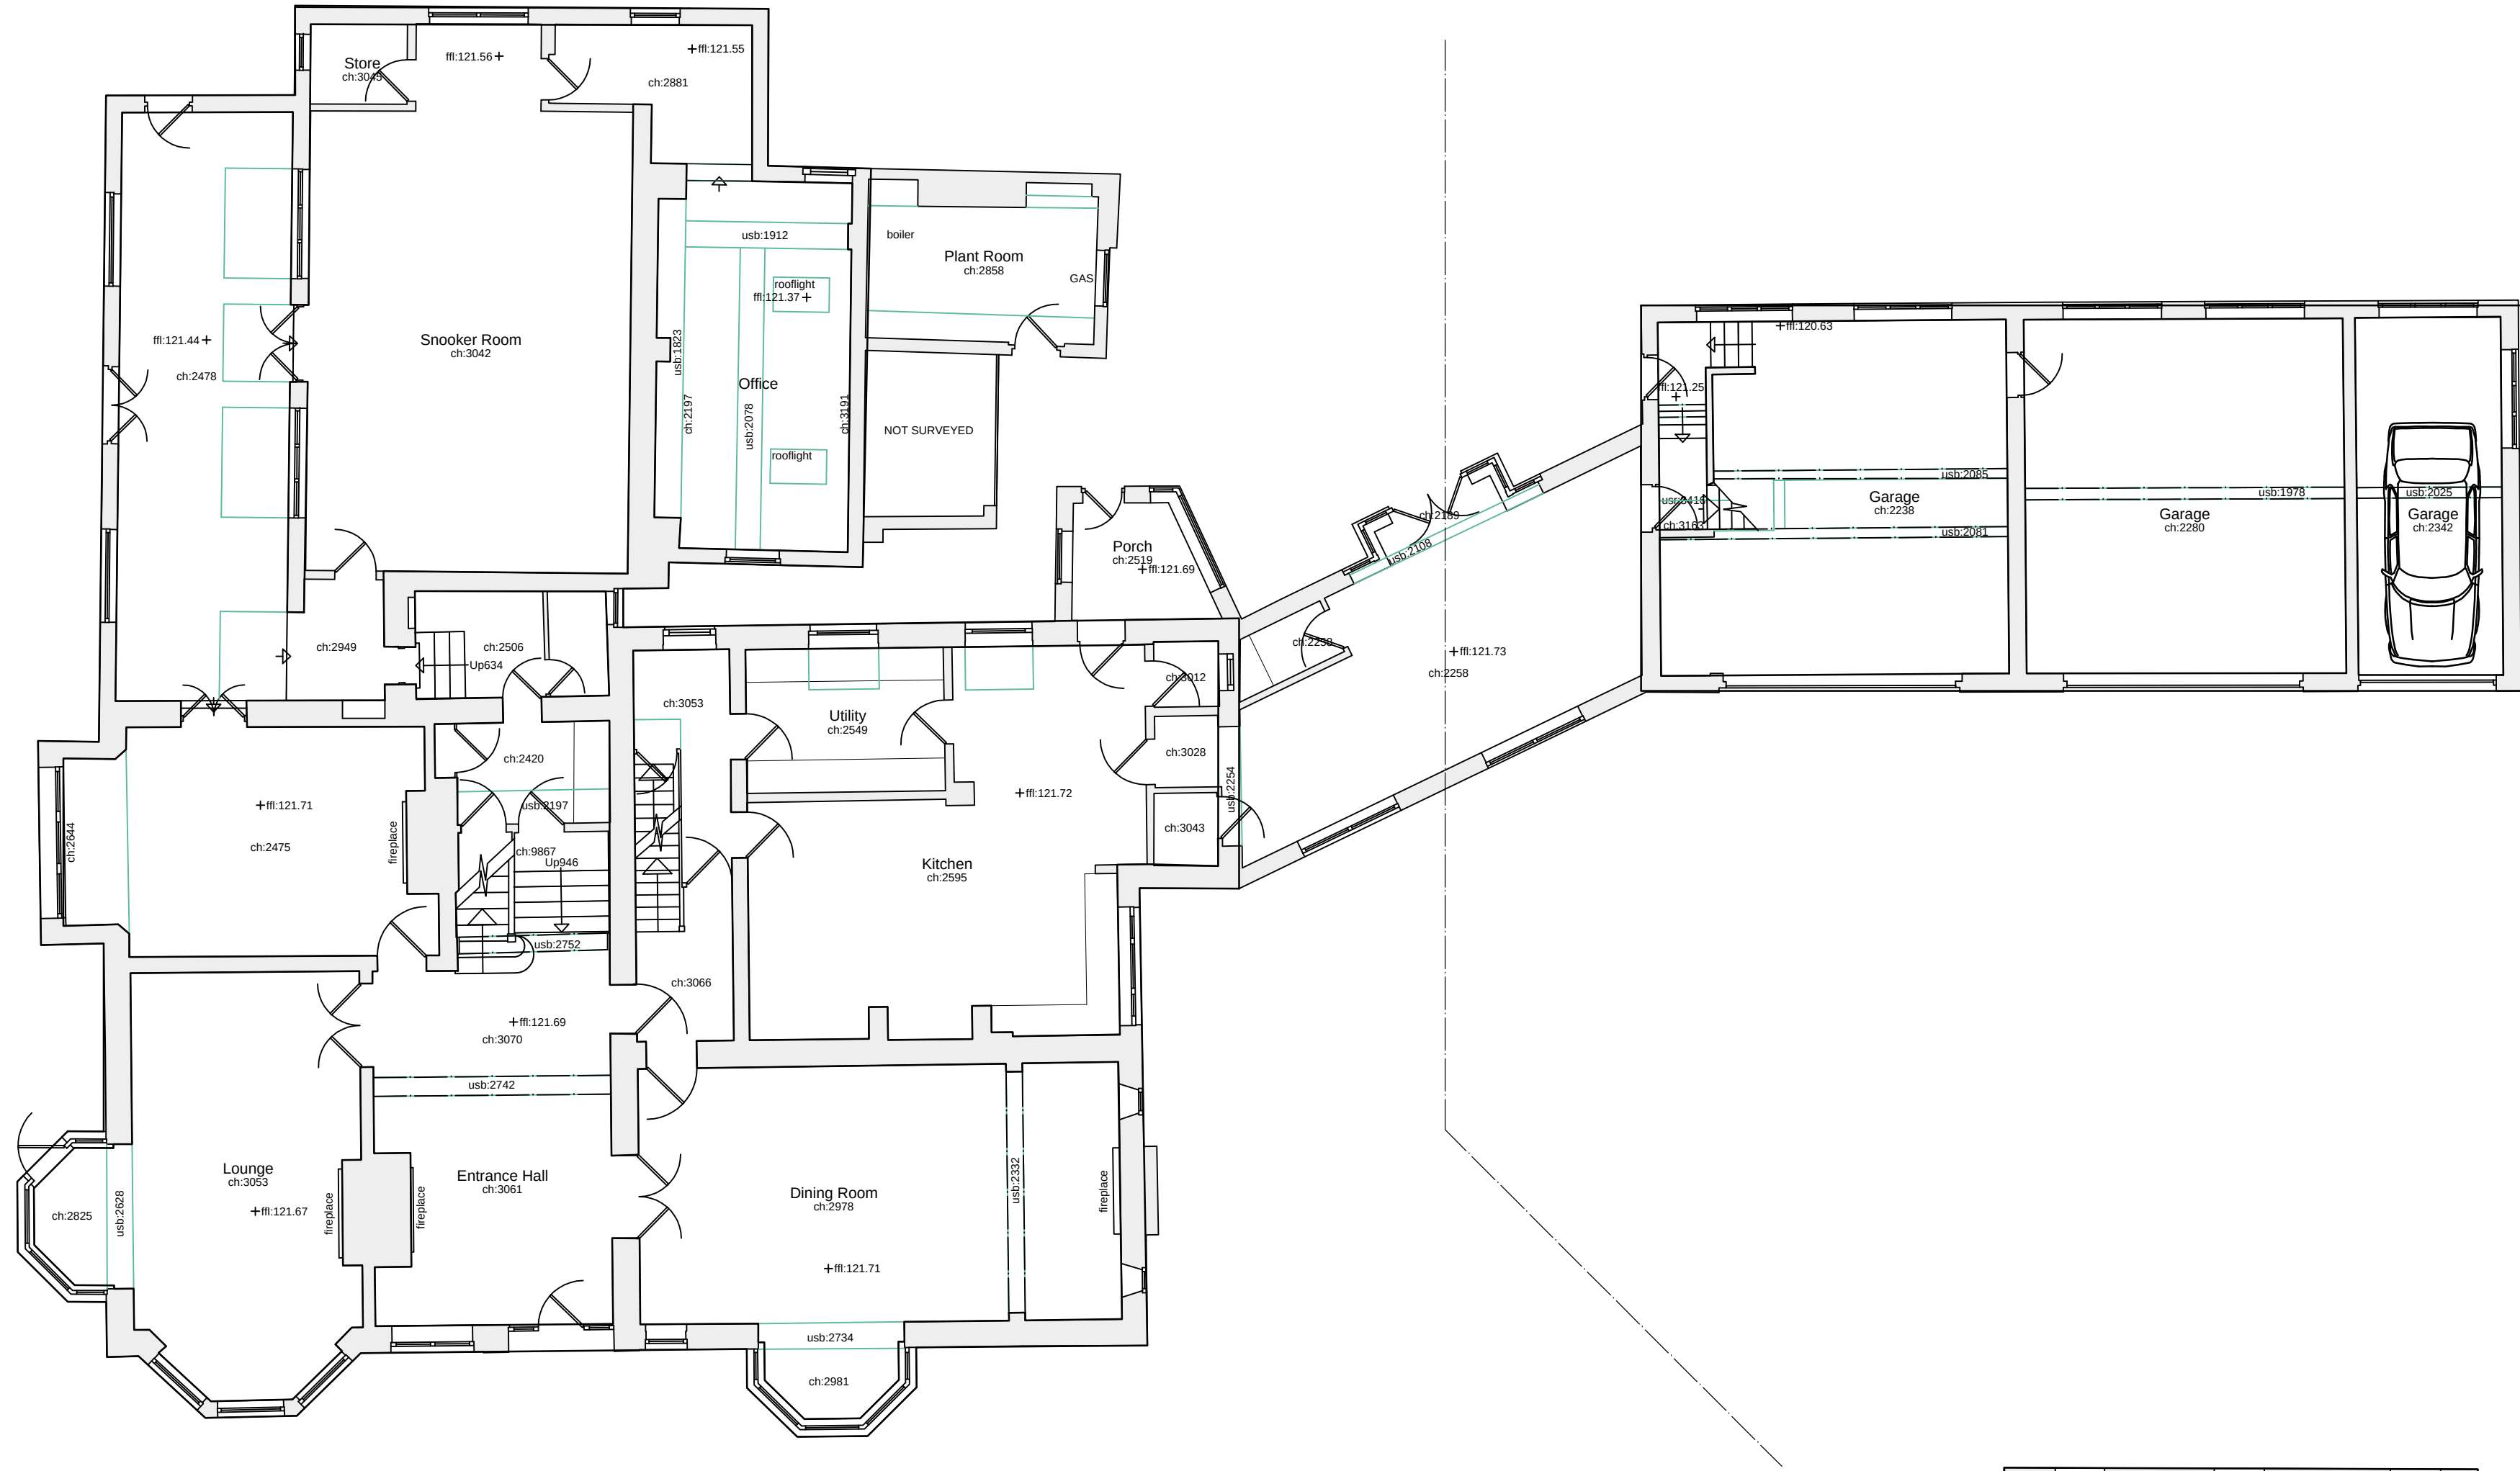


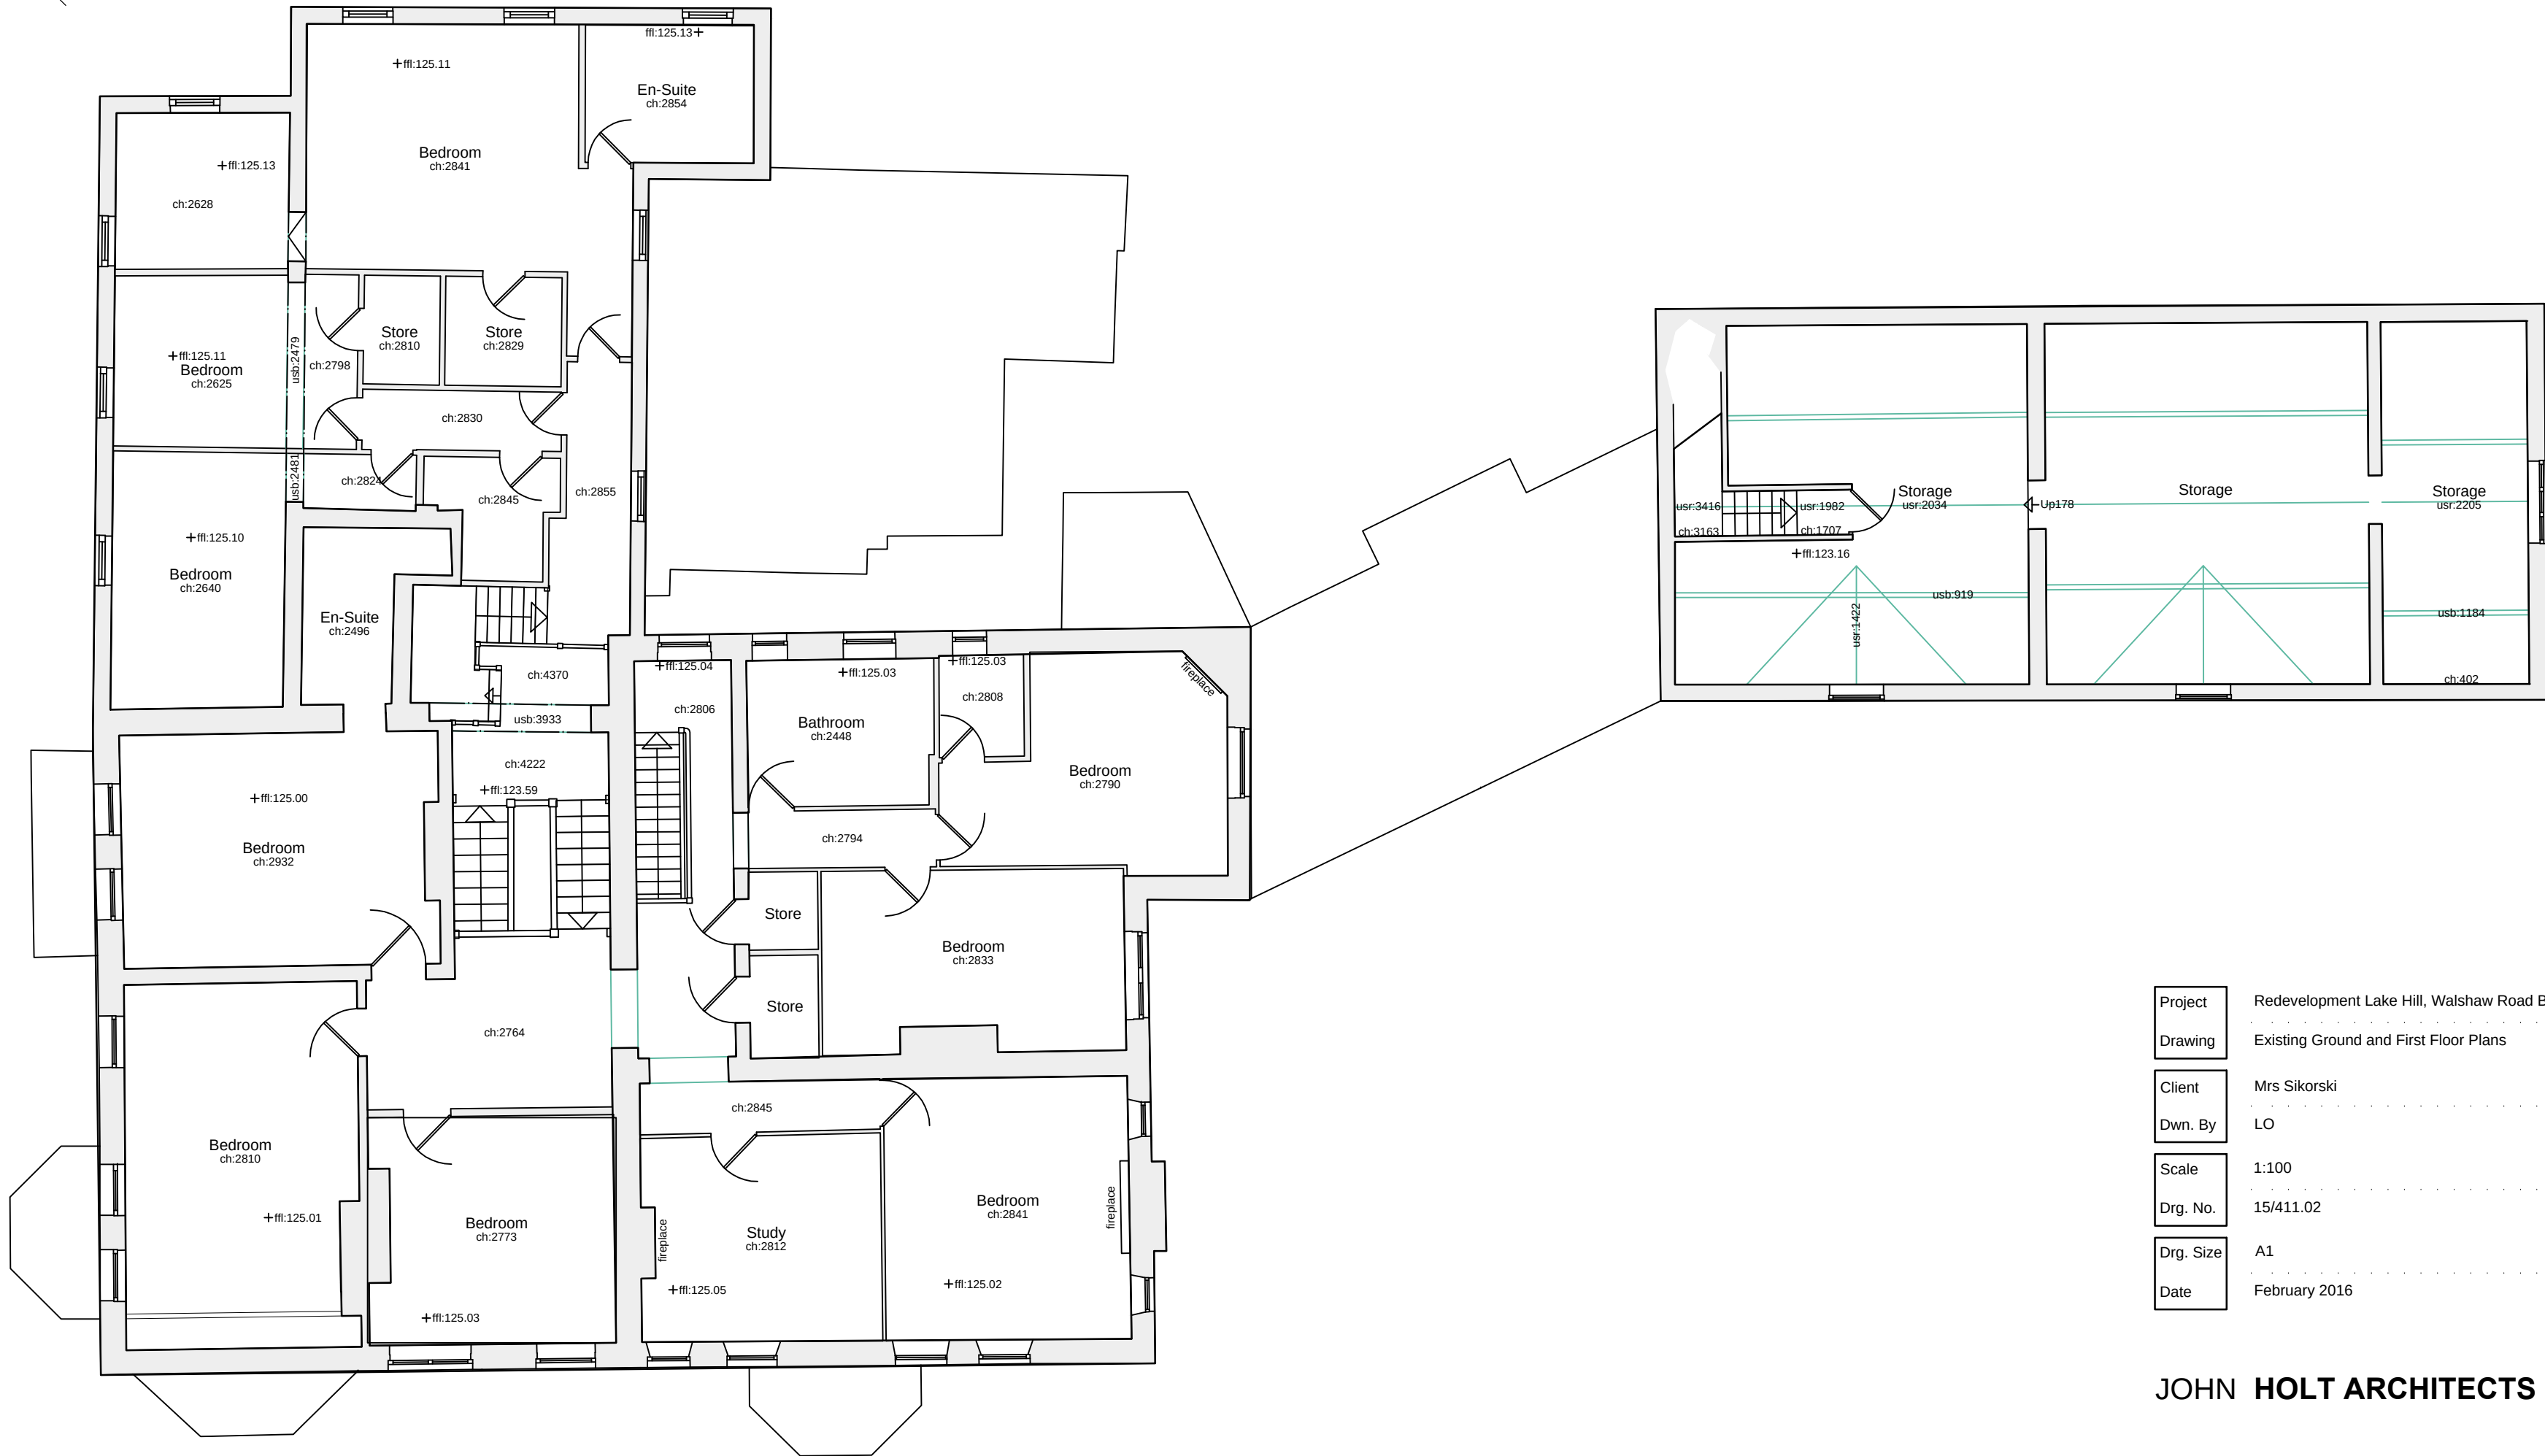

Ground Floor Plan

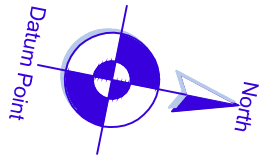

First Floor Plan

- NOTES**
- This drawing is copyright. No unauthorised copying of drawing without the express permission of the architect.
 - Do not scale from prints. Use figure dimensions only.
 - Contractors to check all dimensions on site prior to commencement of works.
 - All works to be carried out in accordance with current statutory Health and Safety Regulations.
 - This drawing is to be read in conjunction with all relevant consultants' and / or specialists' drawings / documents and any discrepancies or variations are to be notified to the architect before affected work commences.

REV.	AMENDMENTS	DATE
------	------------	------

Project	Redevelopment Lake Hill, Walshaw Road BL8 1PT
Drawing	Existing Ground and First Floor Plans
Client	Mrs Sikorski
Dwn. By	LO
Scale	1:100
Drg. No.	15/411.02
Drg. Size	A1
Date	February 2016

JOHN HOLT ARCHITECTS LTD.