



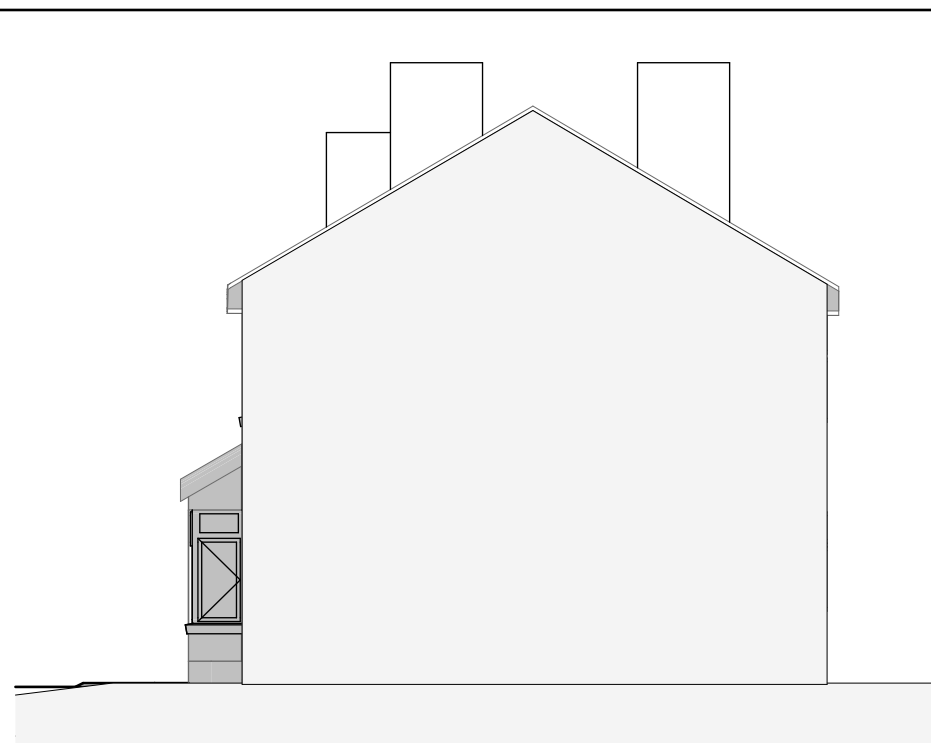


EAST ELEVATION 1:100

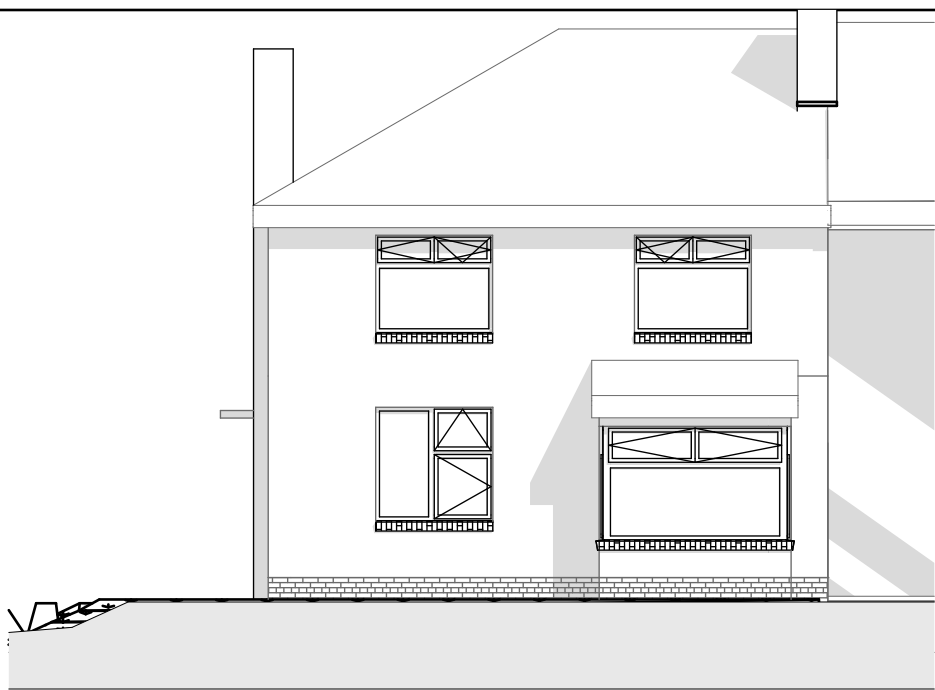


SOUTH ELEVATION 1:100




NORTH ELEVATION 1:100

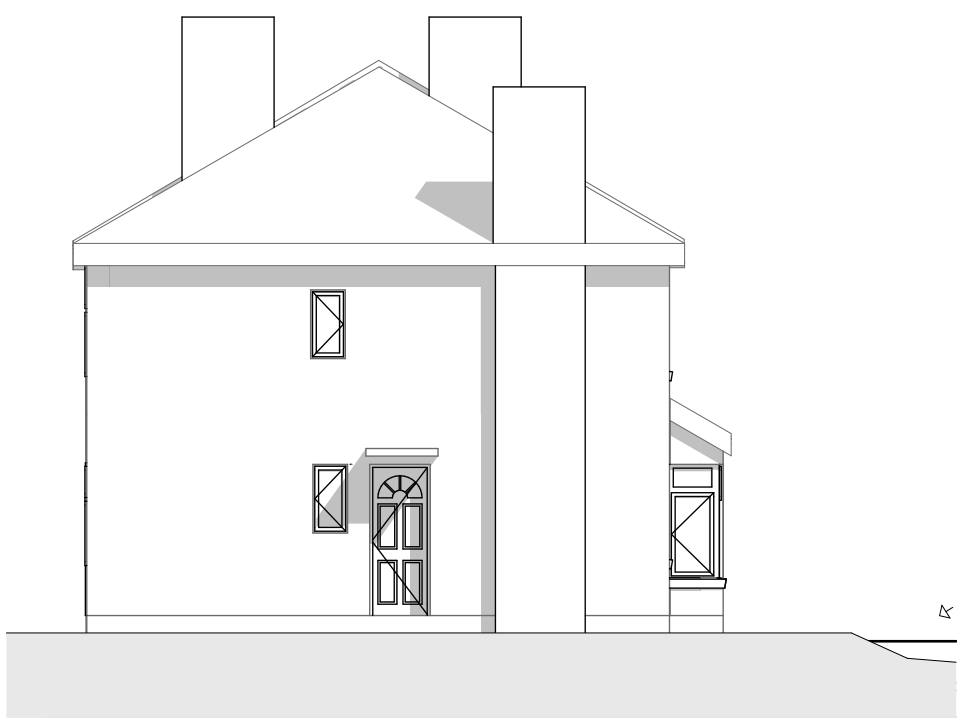


WEST ELEVATION 1:100

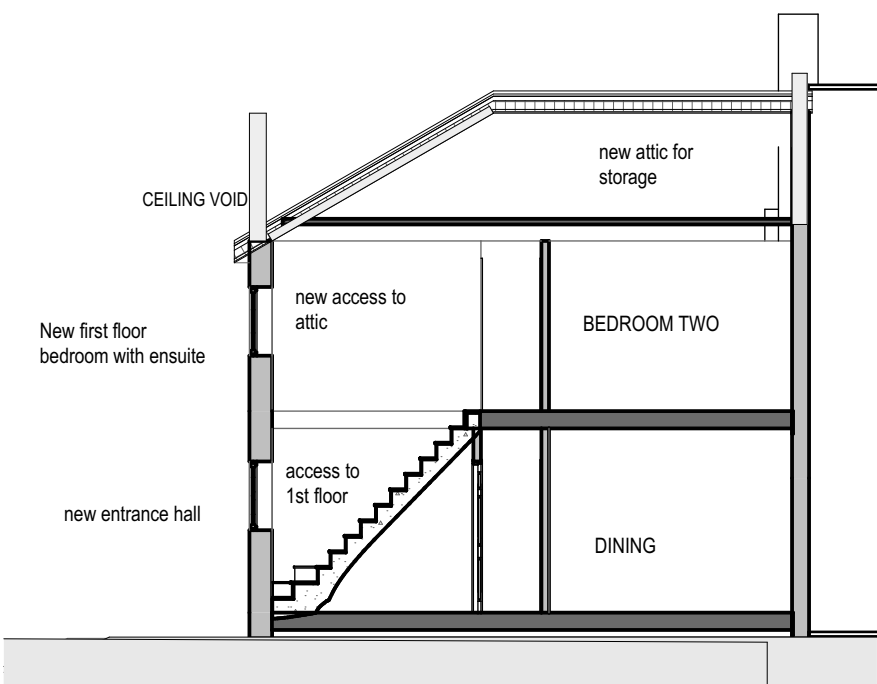


SECTION B 1:100

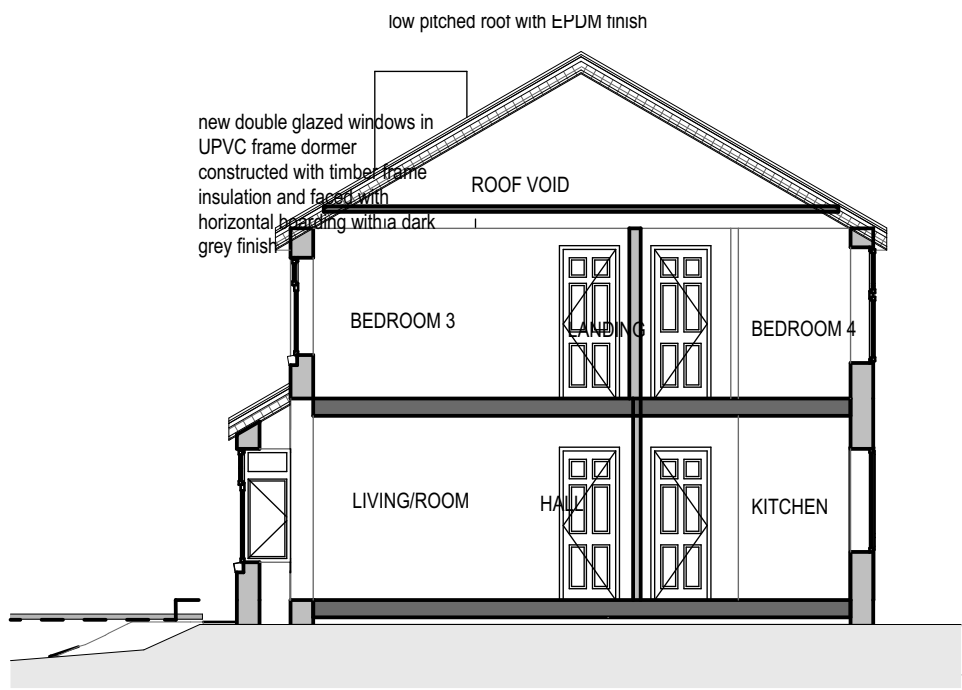

SECTION A 1:100

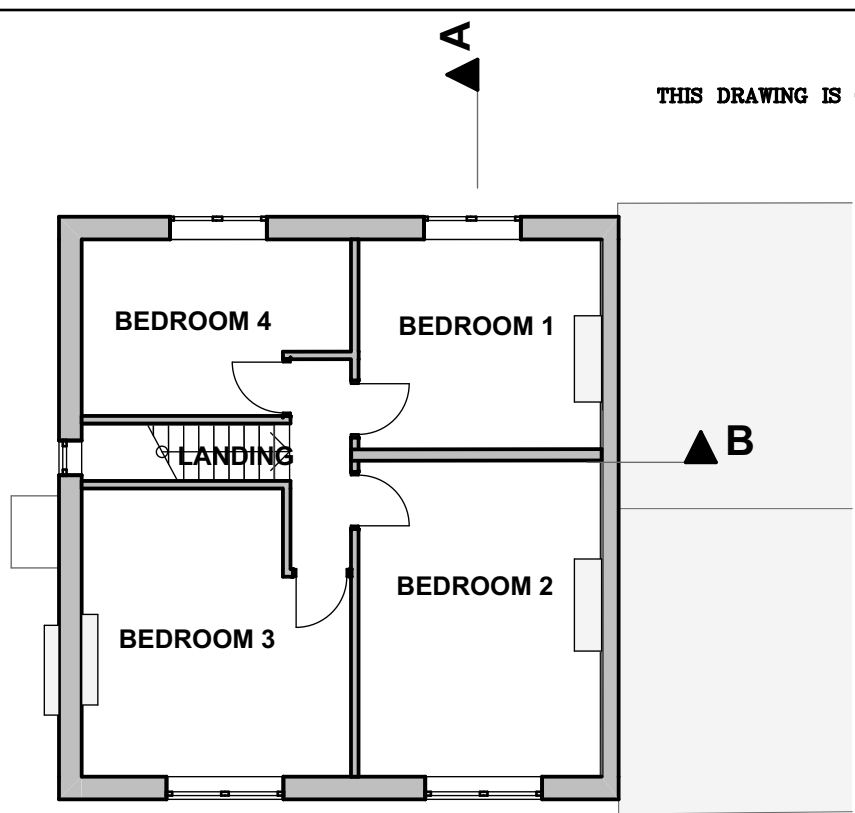

FIRST FLOOR 1:100

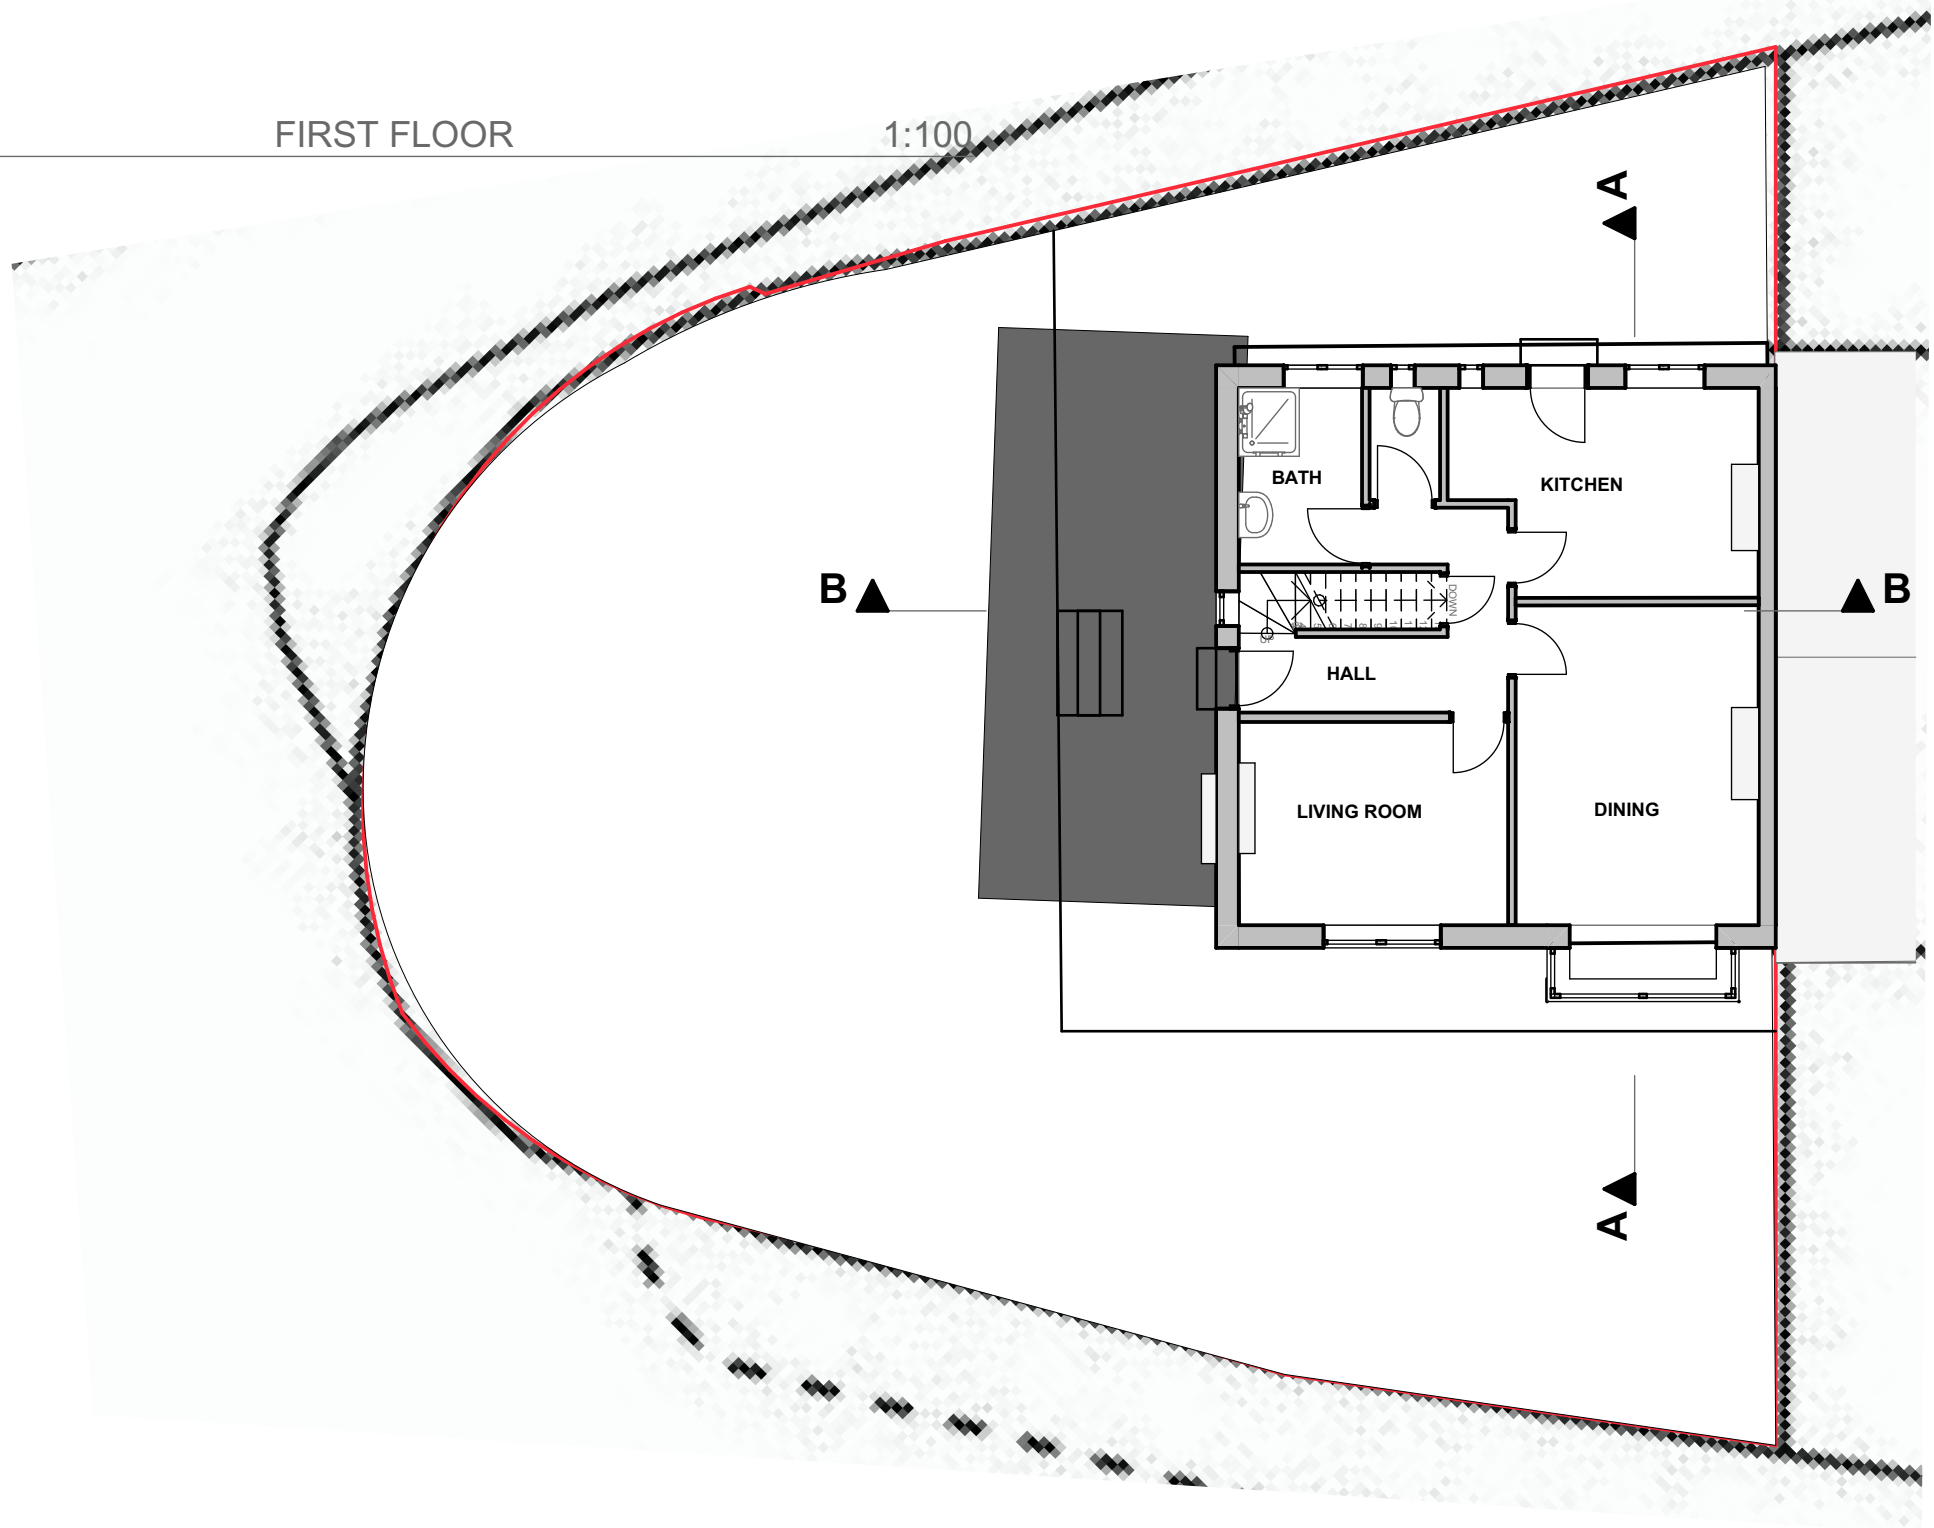

GROUND FLOOR 1:100



TEL: 0161 941 7417 MOBILE 0774 988480



3 KENDAL DRIVE GATLEY CHEADLE SK8 4QJ
TEL: 0161 408 4882 MOBILE 07711583075
Email: ron@gonshaw-associates.com

CLIENT.	MR JUZER KUTBUDDIN		
SITE/CONTRACT	ALTERATIONS AND EXTENSION 1A LANGLEY HALL ROAD, PRESTWICH M25 3BZ		
TITLE	EXISTING PLANS ELEVATIONS AND SECTION		
DATE	JUNE 2019	SCALE	AS SHOWN
DRAWN.	CHECKED	DWG No.	40284 / 02 /

A2

10CM

20CM