




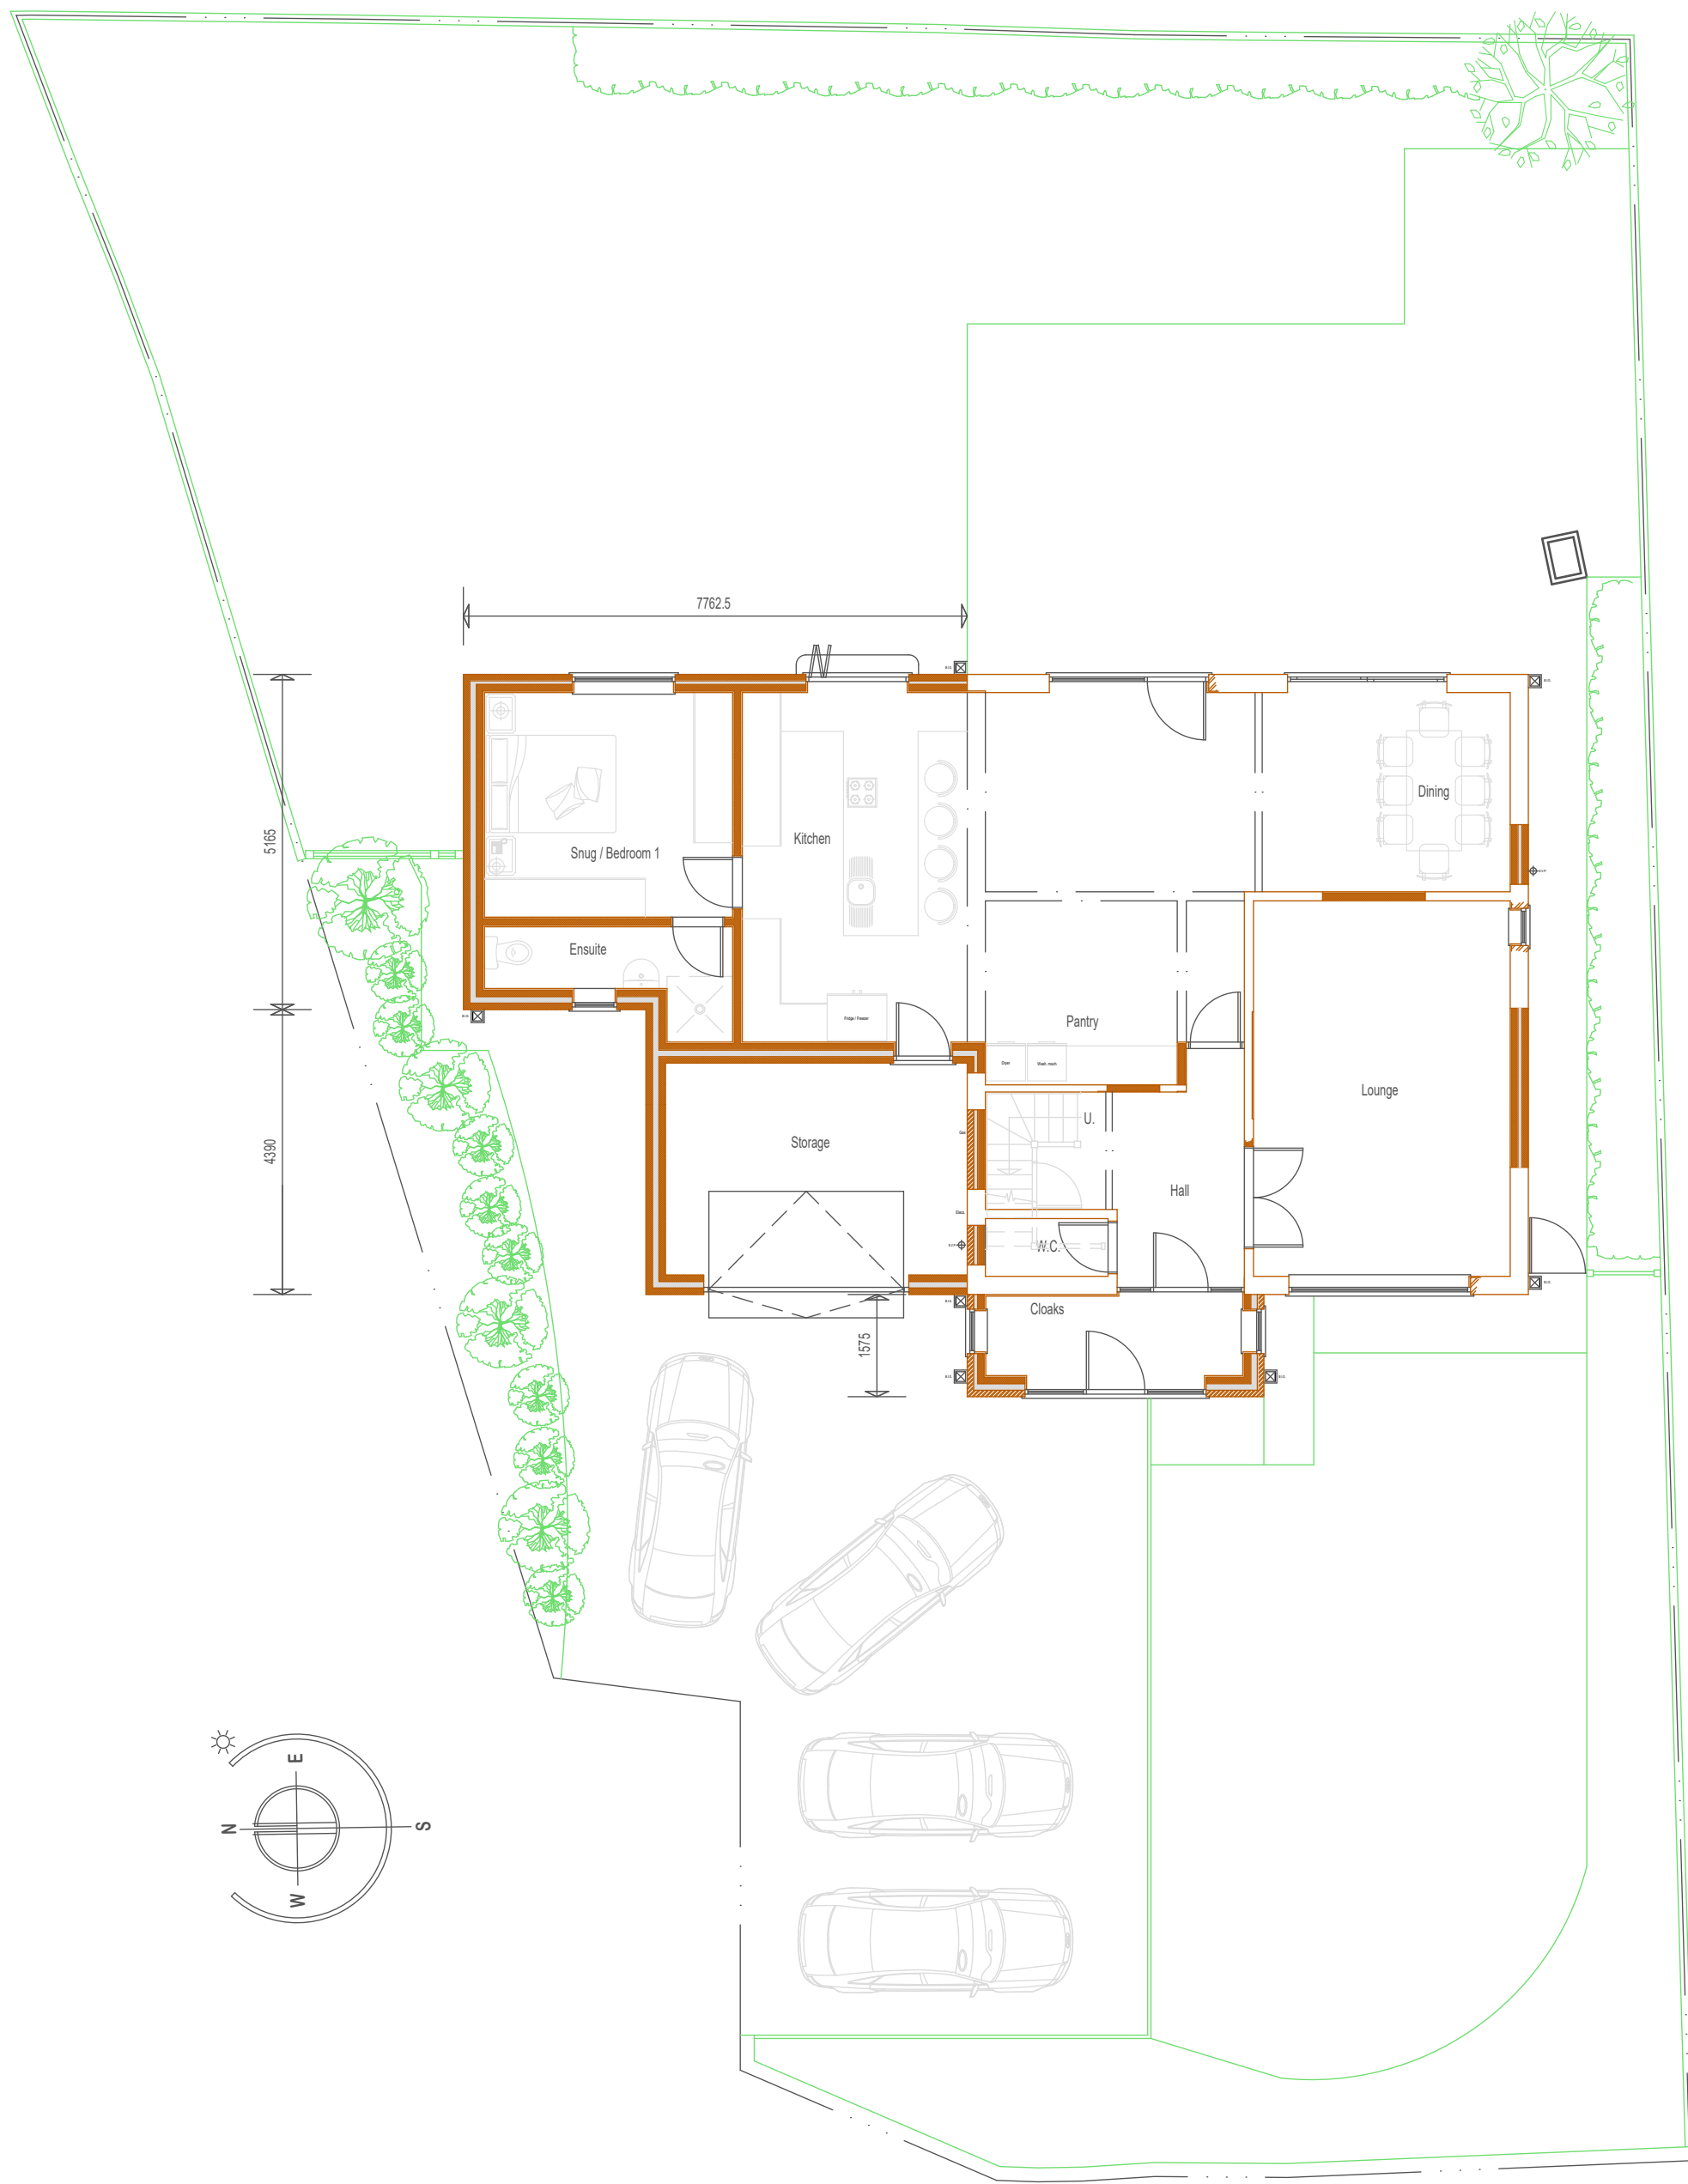

PROPOSED GRD. FLOOR PLAN

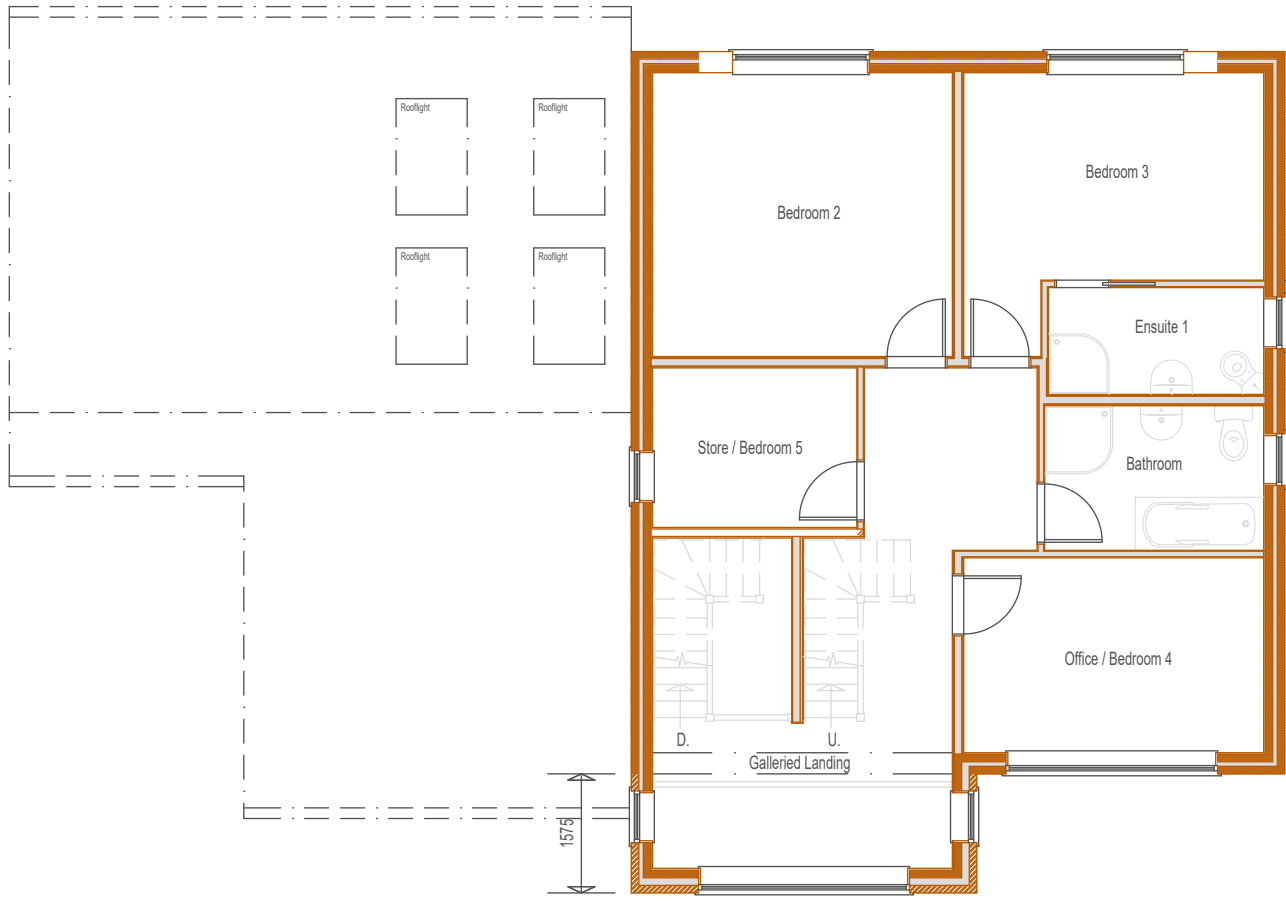


PROPOSED 1st. FLOOR PLAN

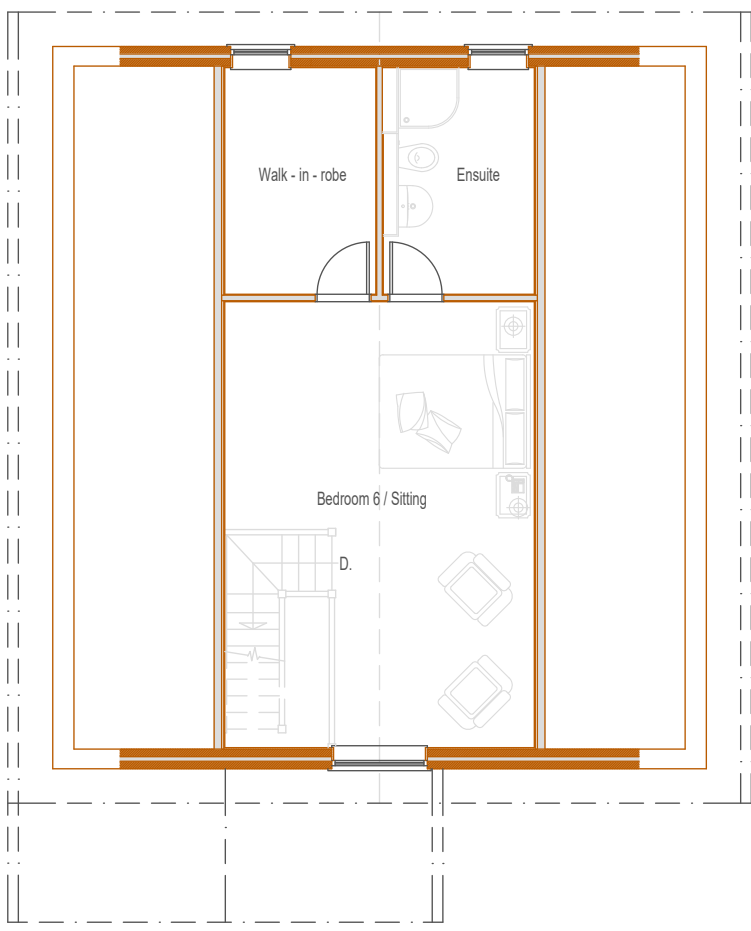

PROPOSED LOFT PLAN




PROPOSED REAR ELEVATION

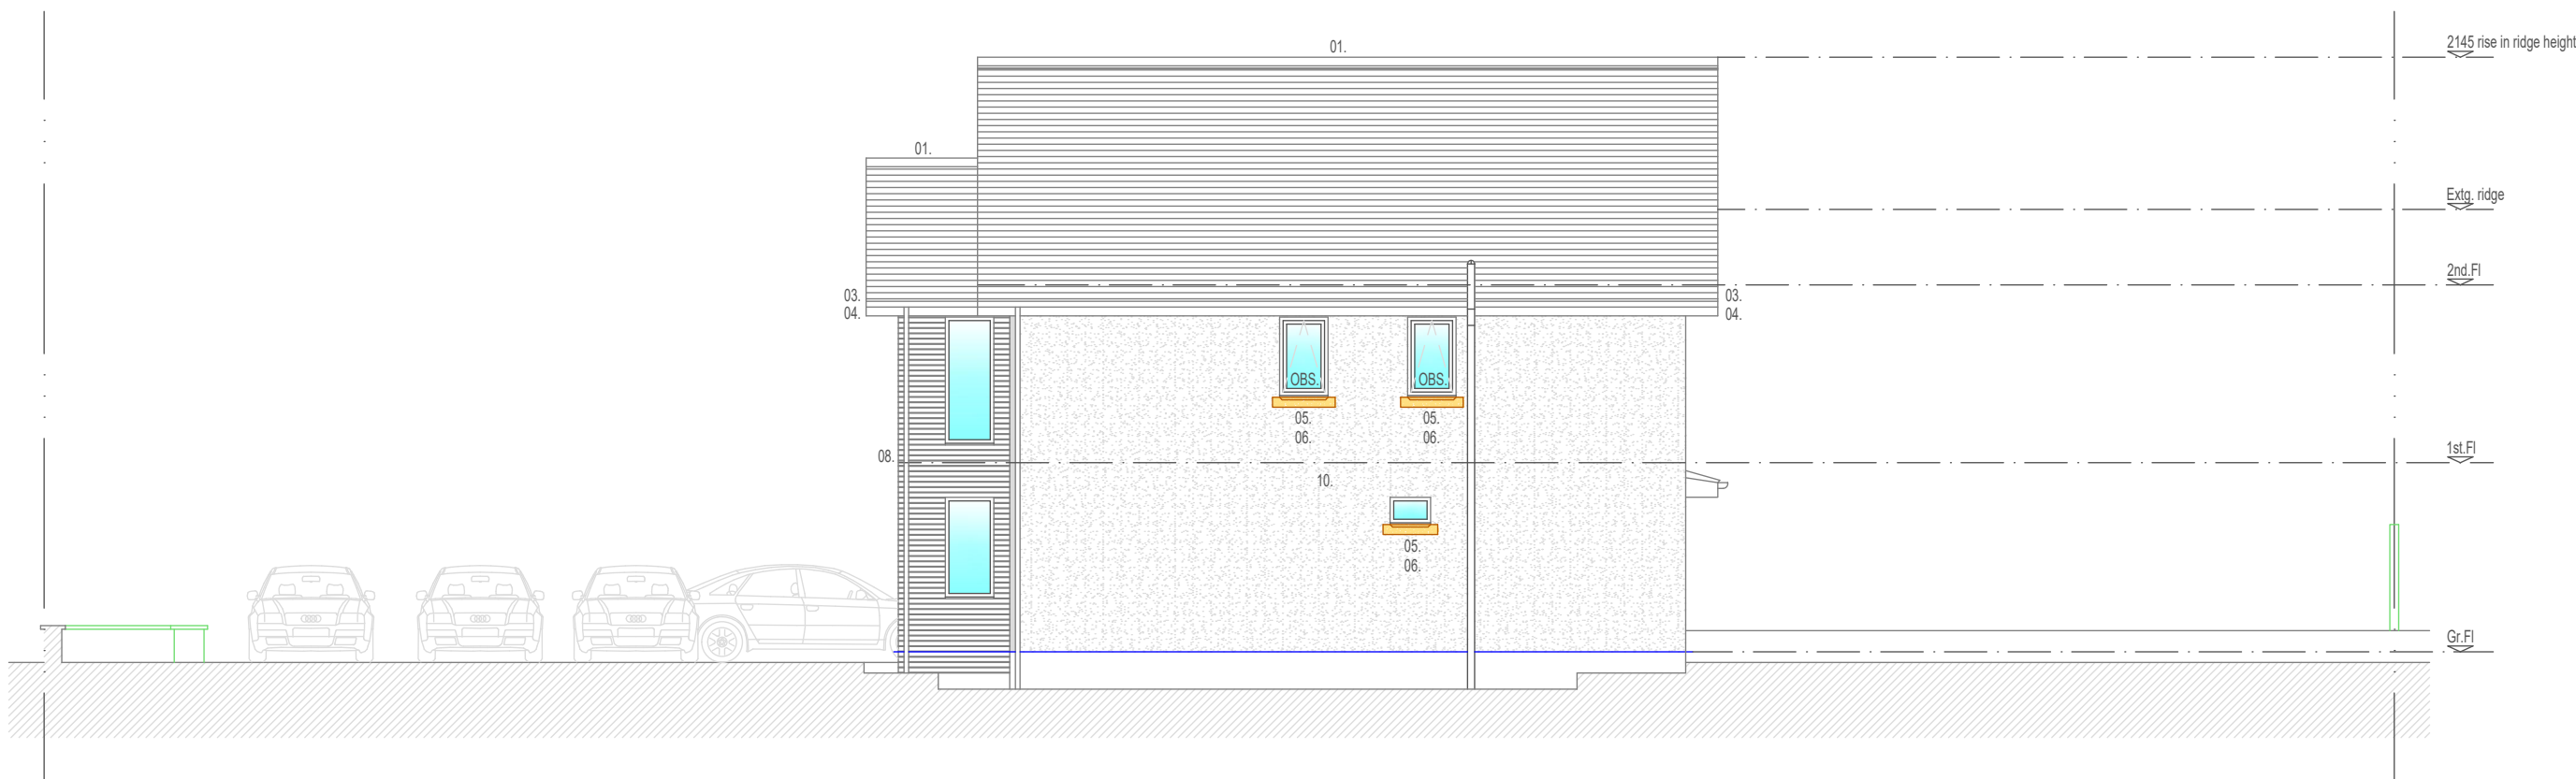


PROPOSED SOUTH ELEVATION



PROPOSED FRONT ELEVATION

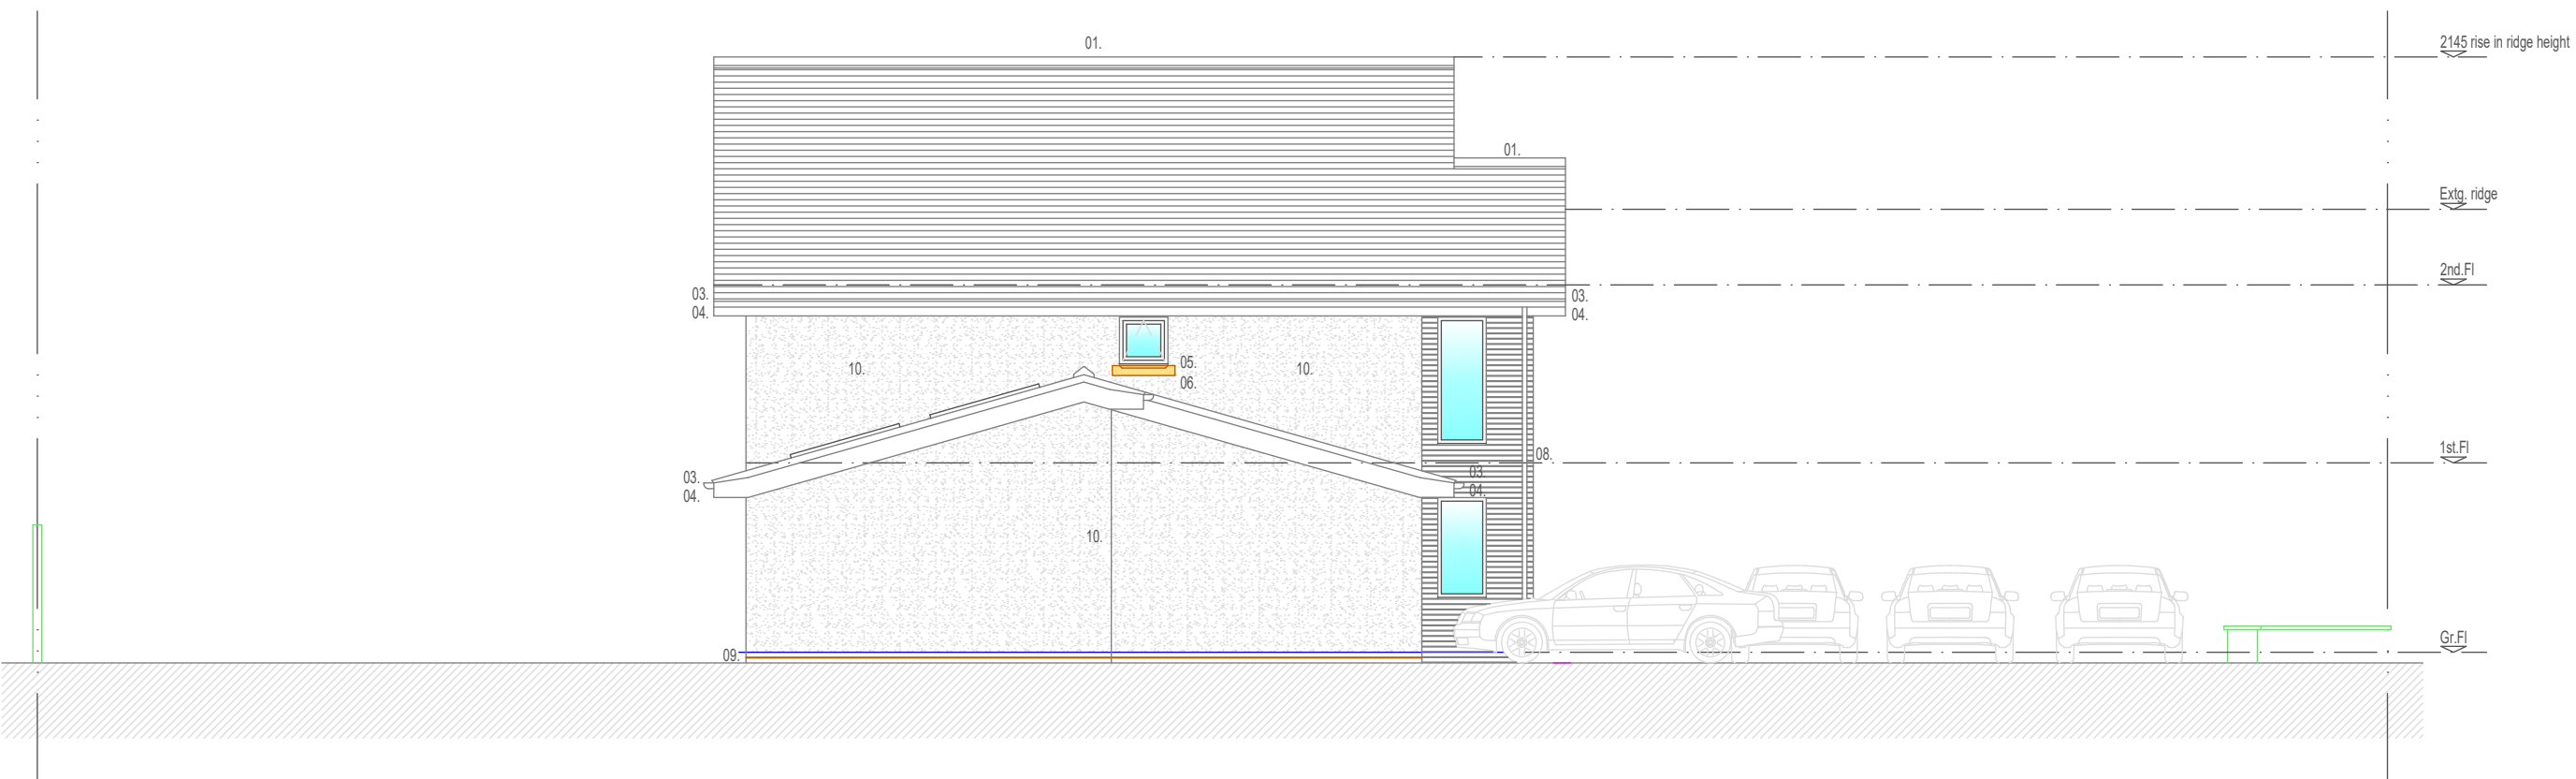

PROPOSED NORTH ELEVATION

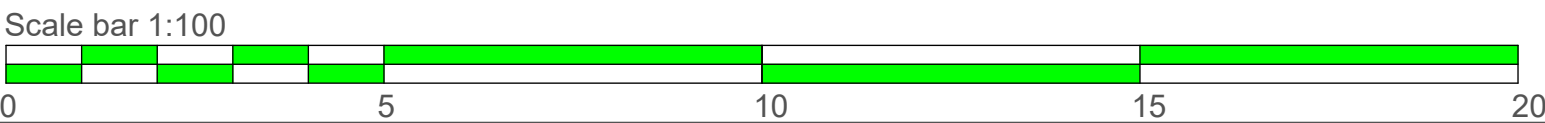

NOTES

For Planning purposes only.

All dimensions to be checked on site by user and any discrepancies, errors or omissions to be reported to the Client before or during the course of the works. In the absence of a full structural survey any structural issues and/or defects identified before or during the course of the works to be reported to the Client.

This drawing has been produced for Planning Approval only and does not constitute full working drawings for the building regulations approval.

Rev.	Description	Date	By

All drawings are the Copyright of JPL Design and Construct Ltd. This drawing may not be copied by any third party without prior permission.



JPL Design and Construct Ltd.

www.jpdesignandconstruct.co.uk

E-mail jp@jpdesignandconstruct.co.uk

12, Ormskirk Close, Seddons Farm,
Bury, BL8 2JG

Telephone 0161 272 0643

Client Mr. & Mrs. W. Parton,
18, Hillstone Close,
Greenmount,
BL8 4EZ

Site 18, Hillstone Close,
Greenmount,
BL8 4EZ

Project Garage demolition, addition of upper
storey / raising ridge height & addition
of side single storey extension

Title Proposed Plans and Elevations

Scale at A1	Date	Drawn	Checked
As stated	13.10.21.	JP	JP

Project no.	Drawing no.	Revision
PAR0009	LE02	.